



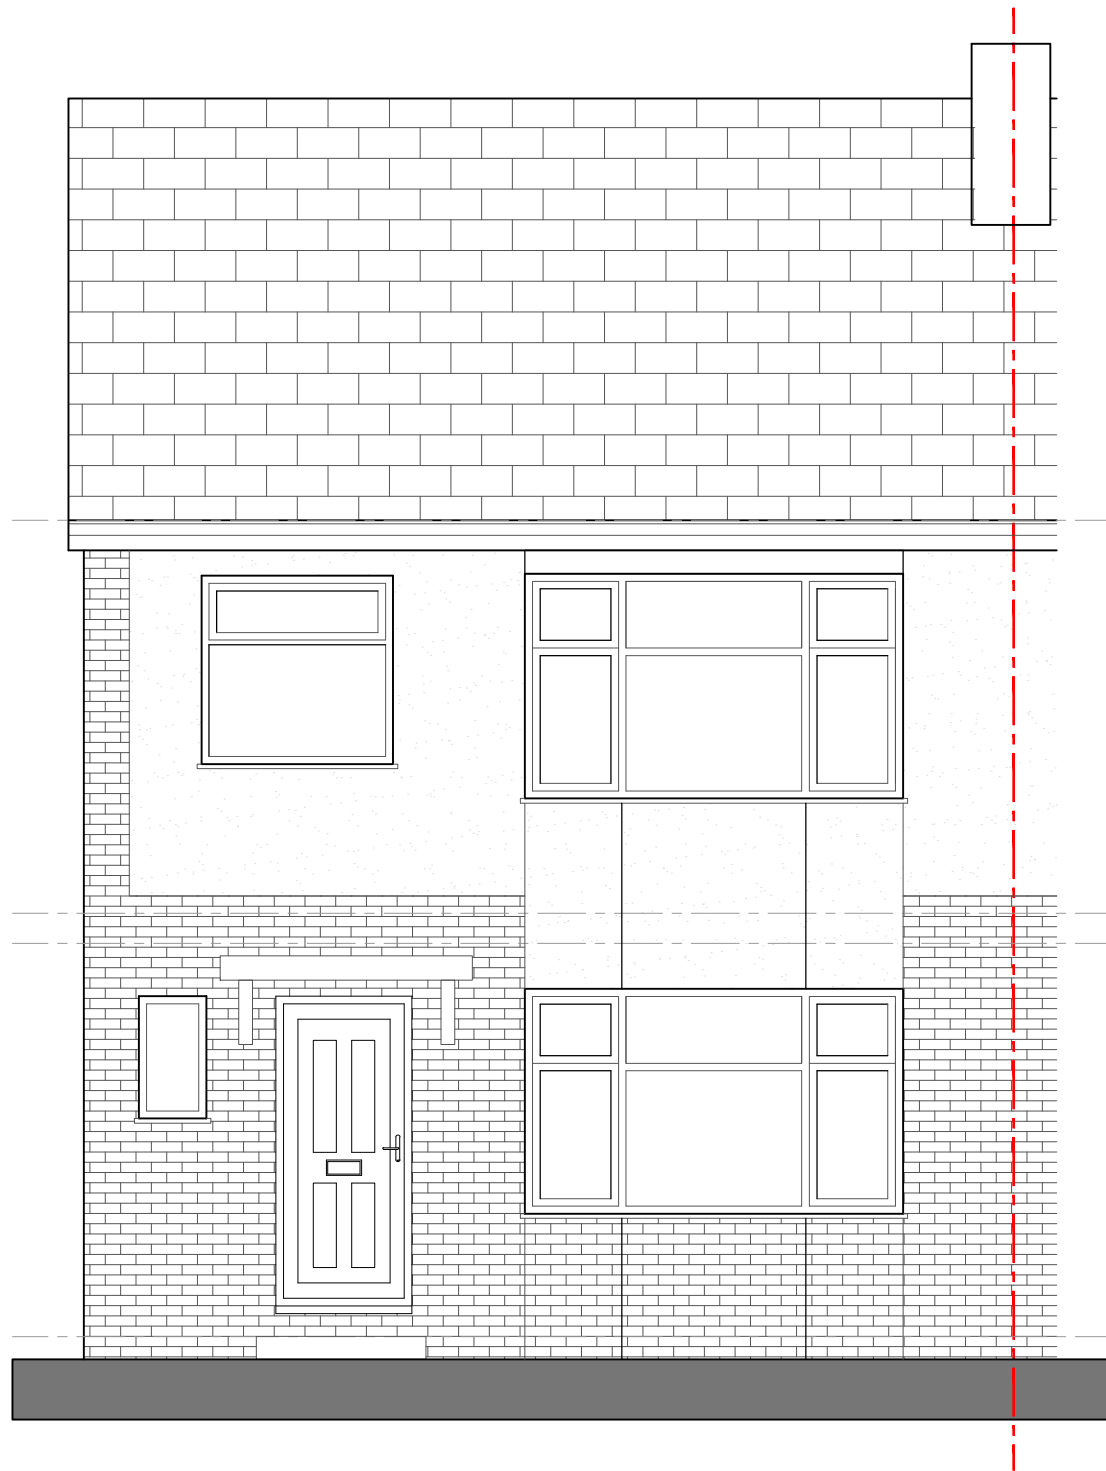

Existing Front Elevation

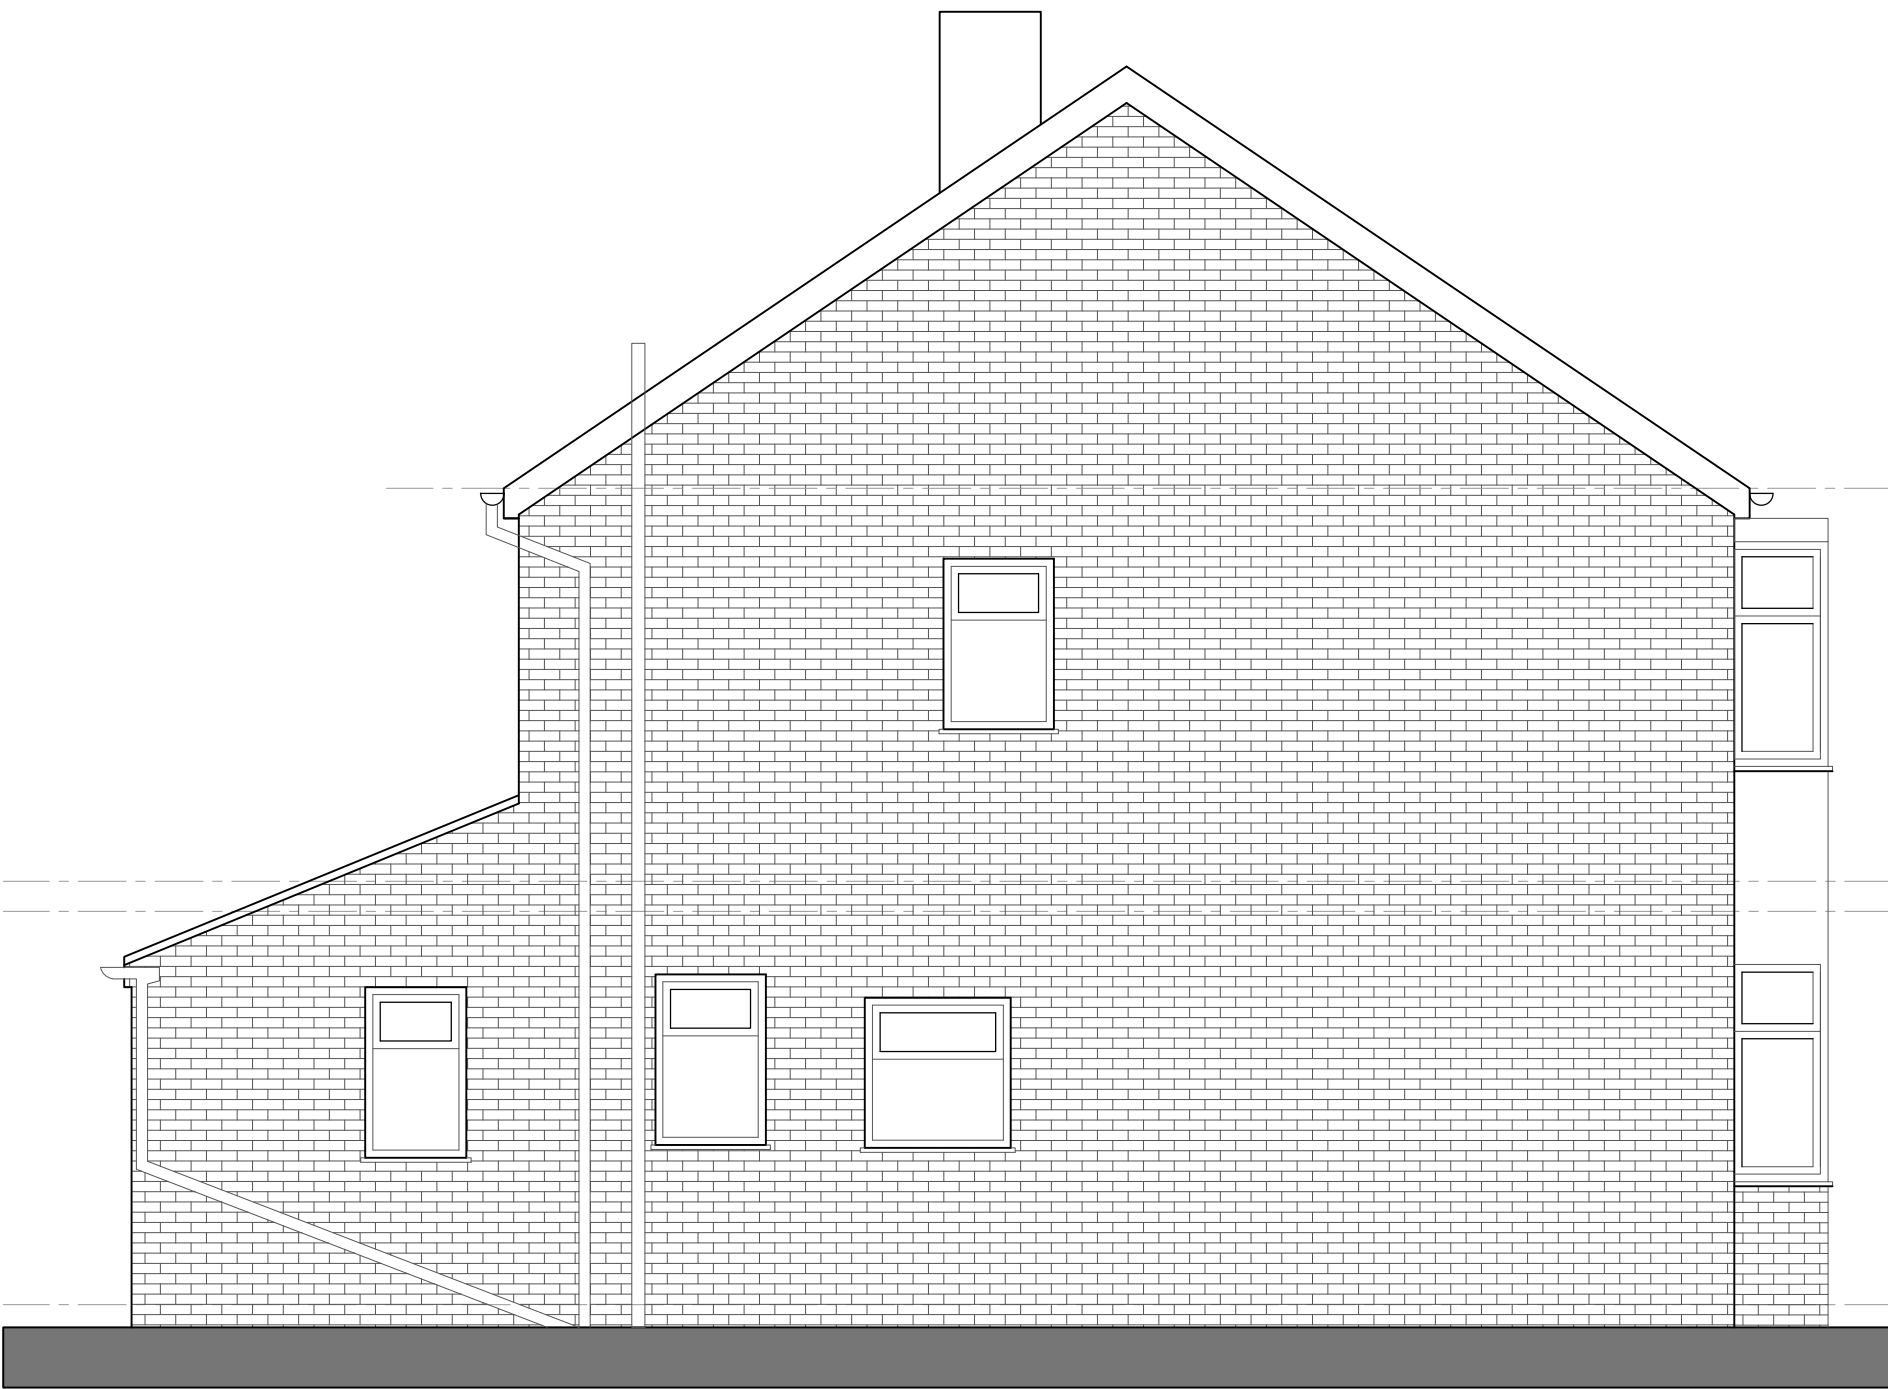


Existing Side Elevation



Proposed Front Elevation



Proposed Side Elevation

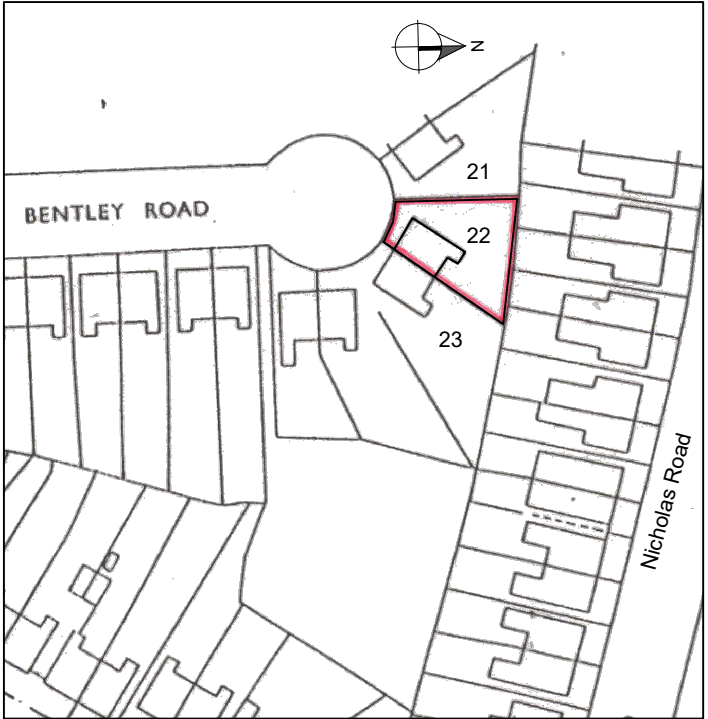

Location Plan 1:1250

Client:	
Mr Nipuna Bogoda	
Project:	
22 Bentley Avenue, Chorlton, M22 9WD	
Drawing Title:	
Existing and Proposed Elevations	
Scale:	Date:
1:50 @ A1	Mar 2023
Drawing No:	Revision:
157-003	A