




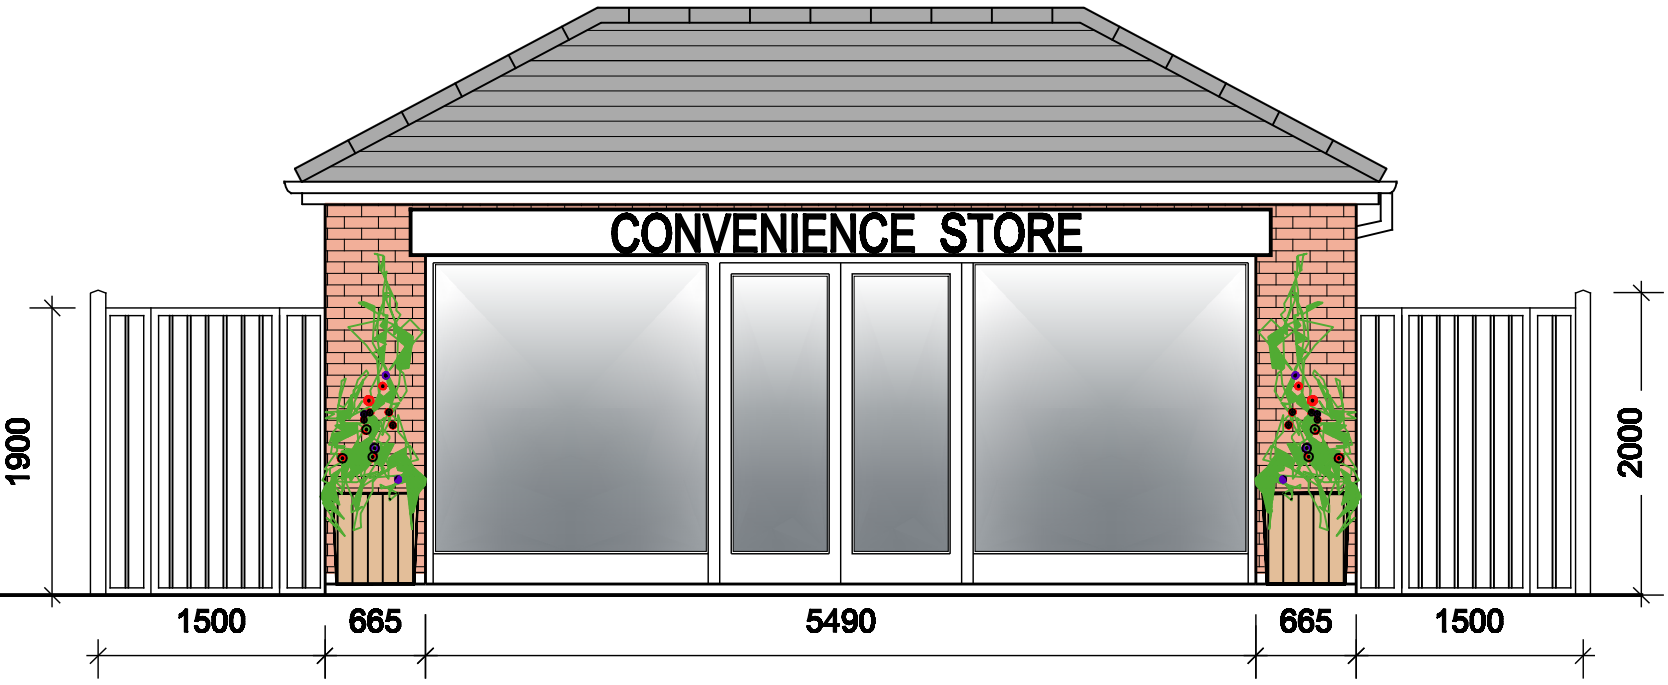


Proposed Side Elevation. east facing

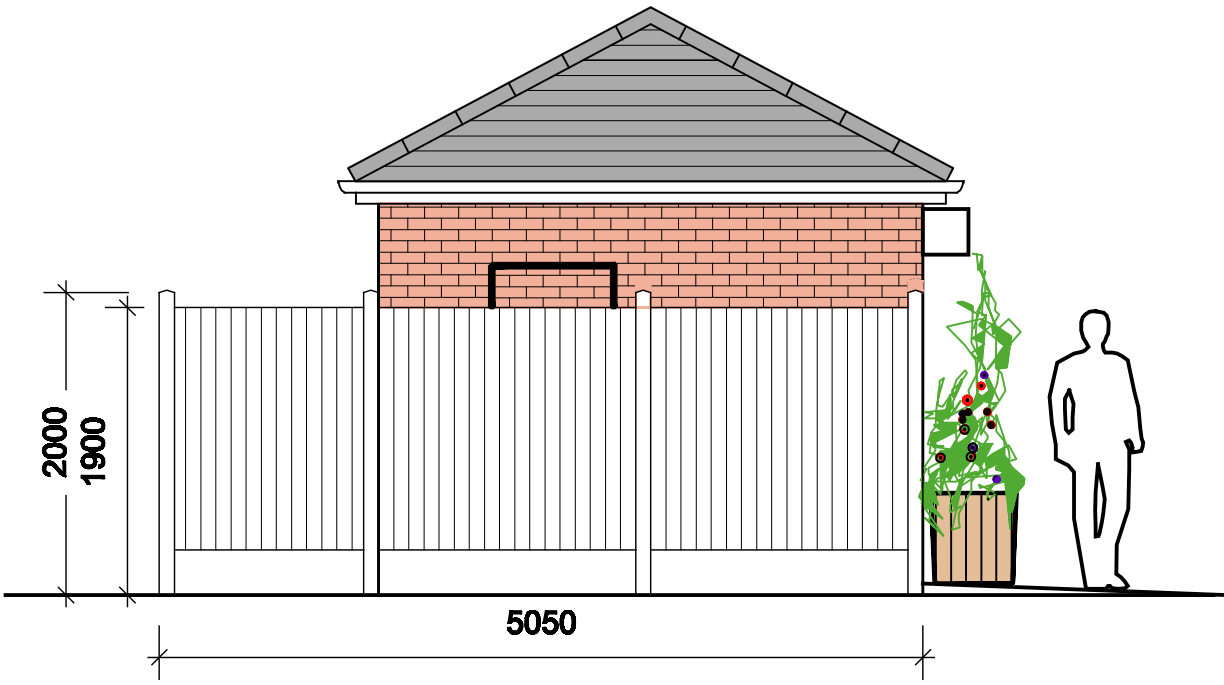

Proposed Side Elevation. east facing

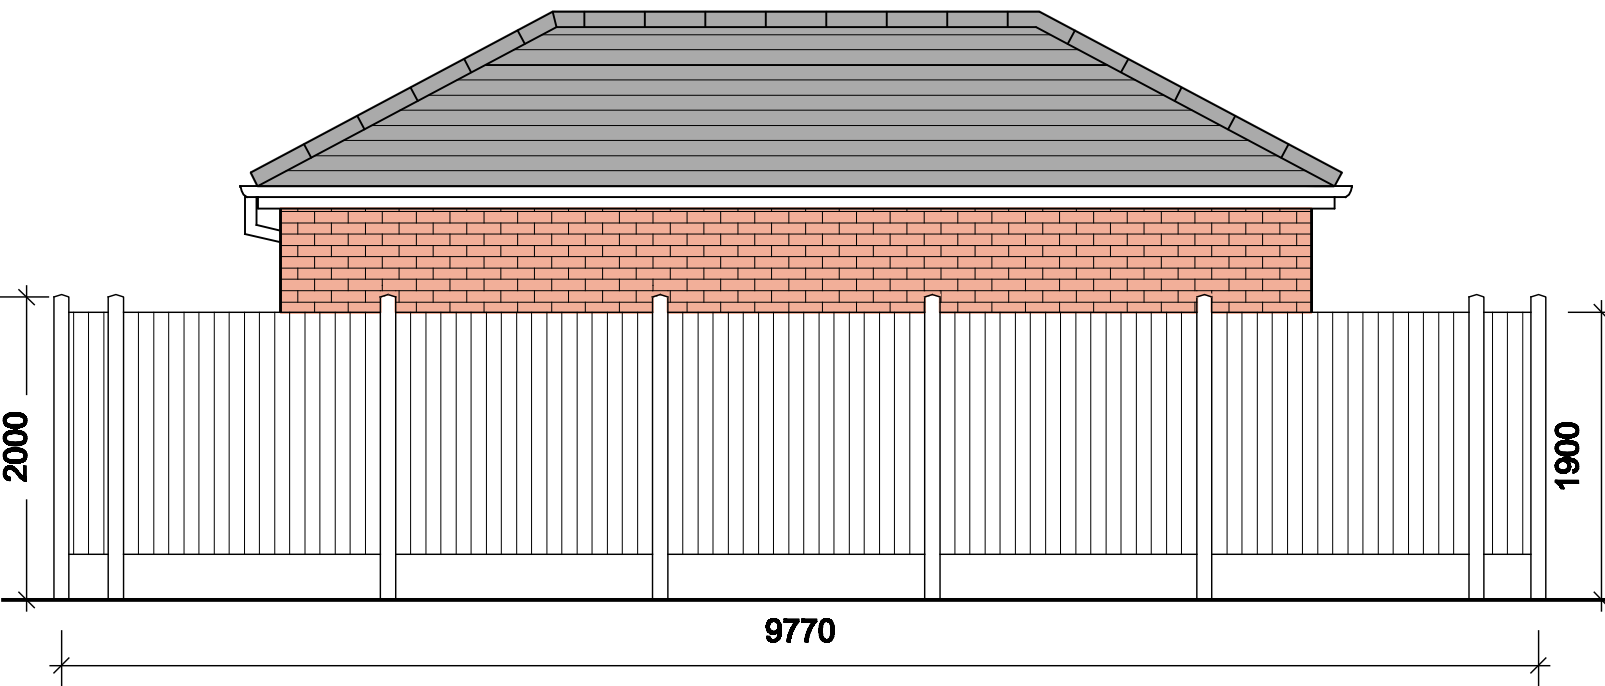


Proposed Rear Elevation

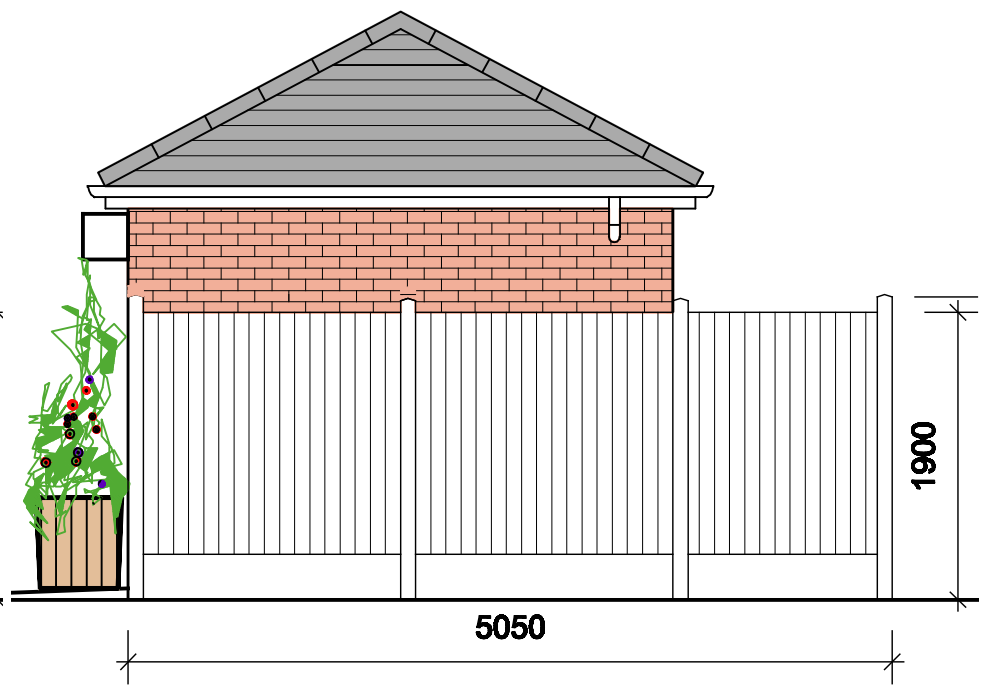

Proposed Side Elevation. west facing

B	Shop name revised to reflect proposed use	Apr 23
A	Perimeter fence shown around building	Feb 23
Rev.	Description.	Date.

CLIENT		
Mr. A. Hasan		
PROJECT		
Proposed Works at: Former public Convenience Hollyhedge Road, Wythenshawe M22 9UE		
DRAWING		
PROPOSED ELEVATIONS		
SCALE		DATE
1:50 @ A3		Jun 2022
DRAWING No.	SHEET	REV.
CVRF/06/22/04	4 of 5	B

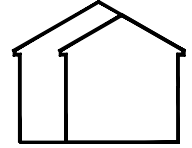

PLANNING

ESSELLE