


All Dimensions should be checked on site.
Do not scale this drawing for fabrication.
Any drawing errors should be brought to the attention of the architect.
COPYRIGHT DaC Design

REVISIONS:	
REV	DETAILS OF REVISION
DATE	

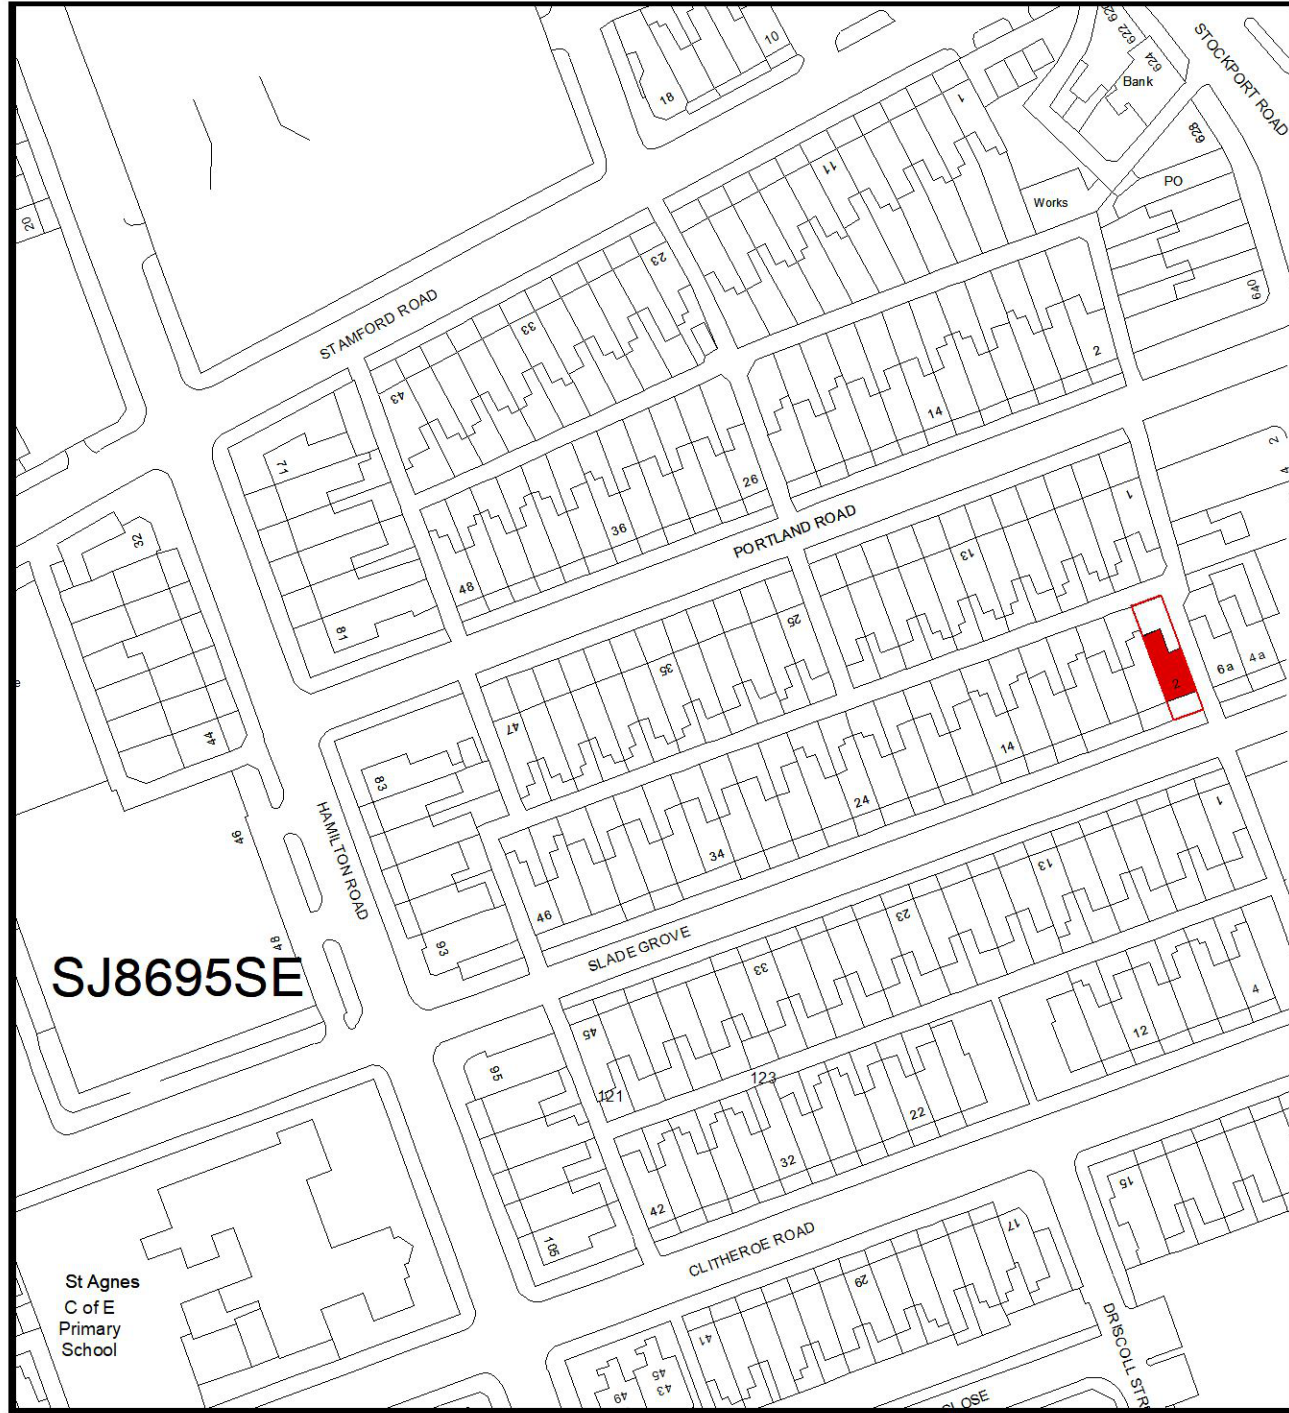

LOCATION PLAN 1:1250



SIDE ELEVATION AS EXISTING



REAR ELEVATION AS EXISTING



FRONT ELEVATION AS EXISTING

REV A: Existing rear extension added - Jan 23

P01A

DRAWING: LOCATION & EXISTING SITE PLAN
JOB TITLE: DORMER EXTENSION _ 2 Slade Grove, Longsight, M13 0QF

CLIENT: Mr M Kadar
SCALE: 1:1250 & 1:200 @ A3
DATE: Dec 2022

0m 2m 4m 5m
SCALE
D@C DESIGN
ARCHITECTURE & PLANNING
0776 452 3545 0161 425 3934