


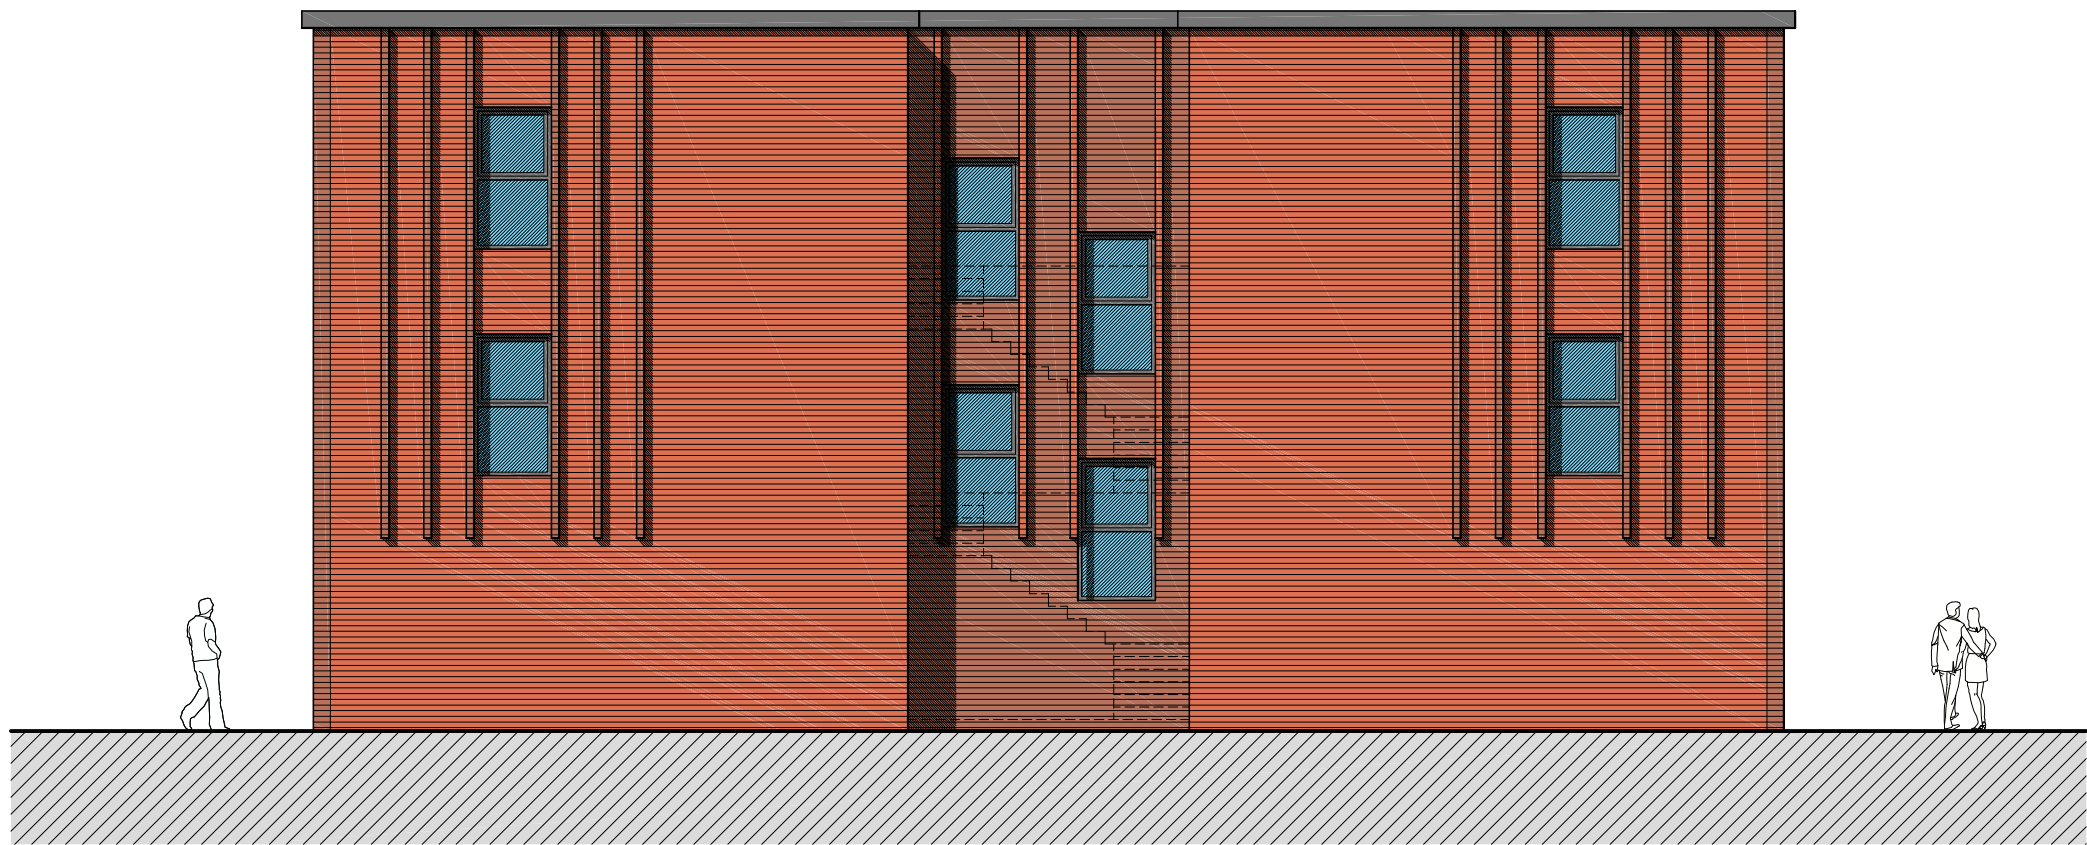

Proposed Robin Hood Street Elevation 1:100





Proposed South West Elevation 1:100



Proposed St. Mark's Lane Elevation 1:100

Scale Bar 1:100

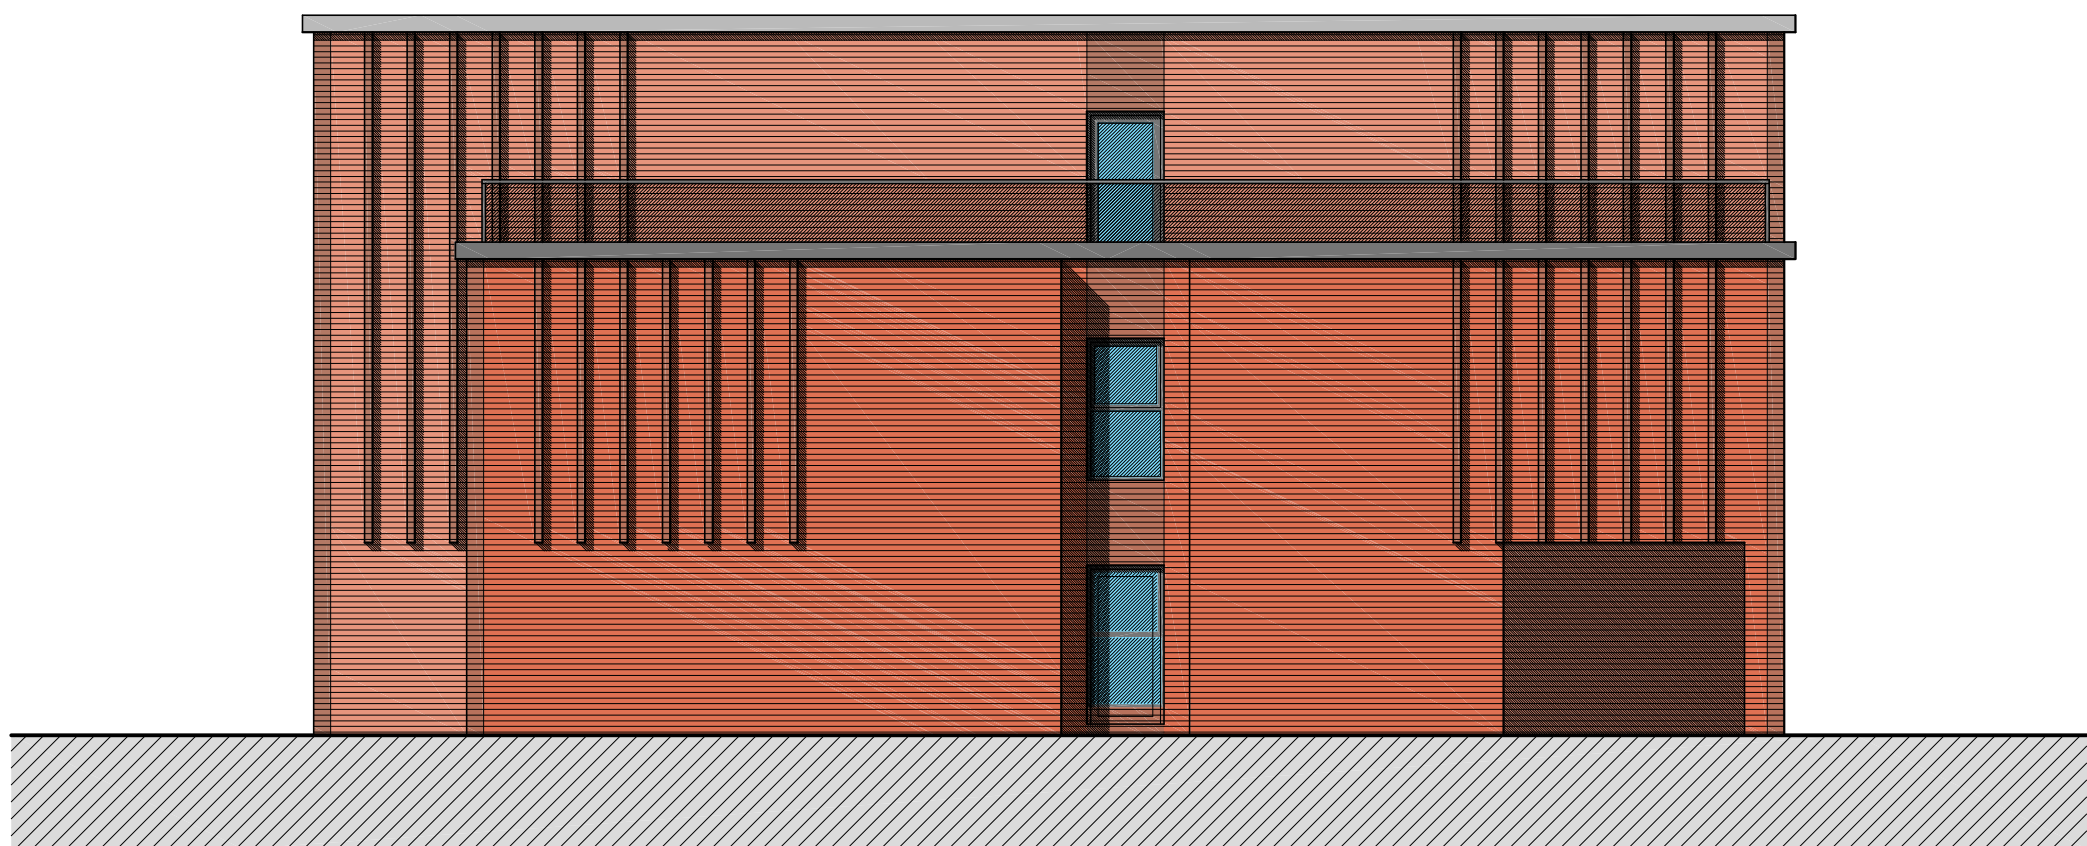 

Proposed North East Elevation 1:100

Client:

Mrs Zahida Chaudhry

Project:
Robin Hood Street, Cheetham Hill, Manchester
M8 9JG

Drawing Title:

Proposed Elevations

Scale:
1:100 @ A1

Date:
August 2022

Drawing No:
9808/121

Revision:
D