

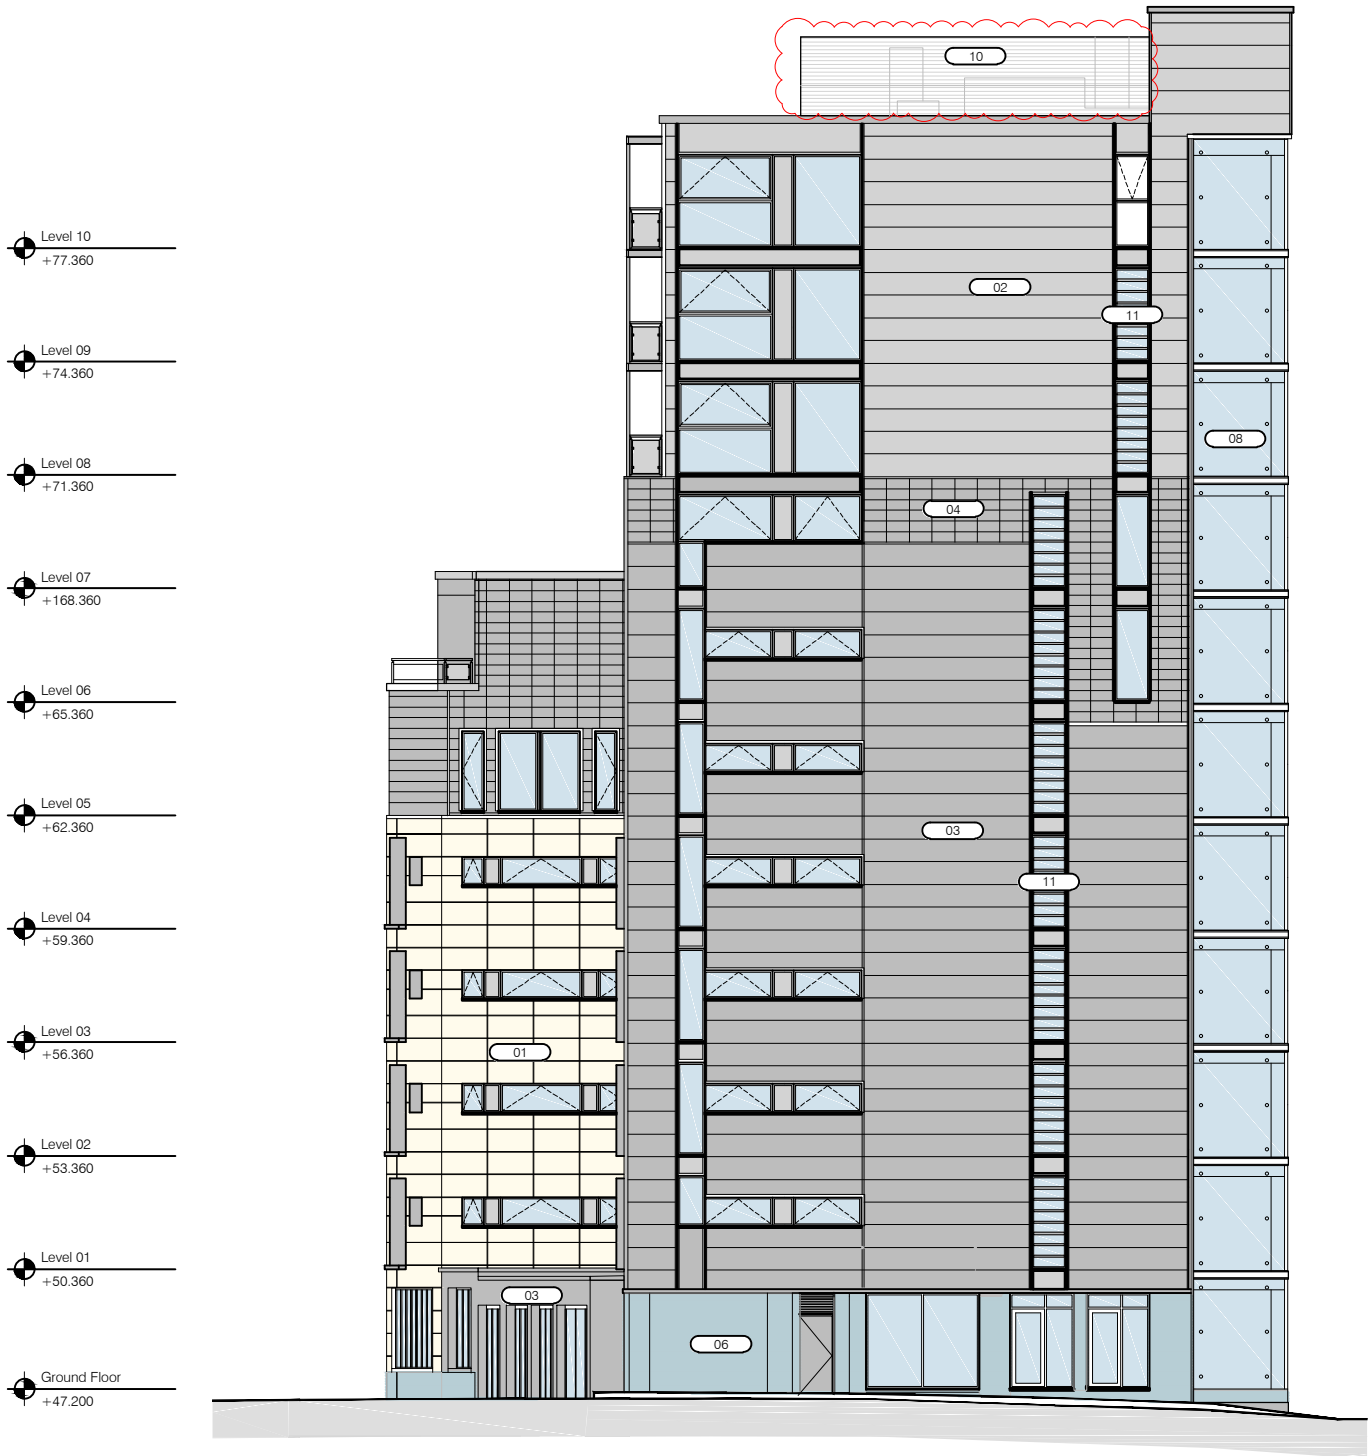


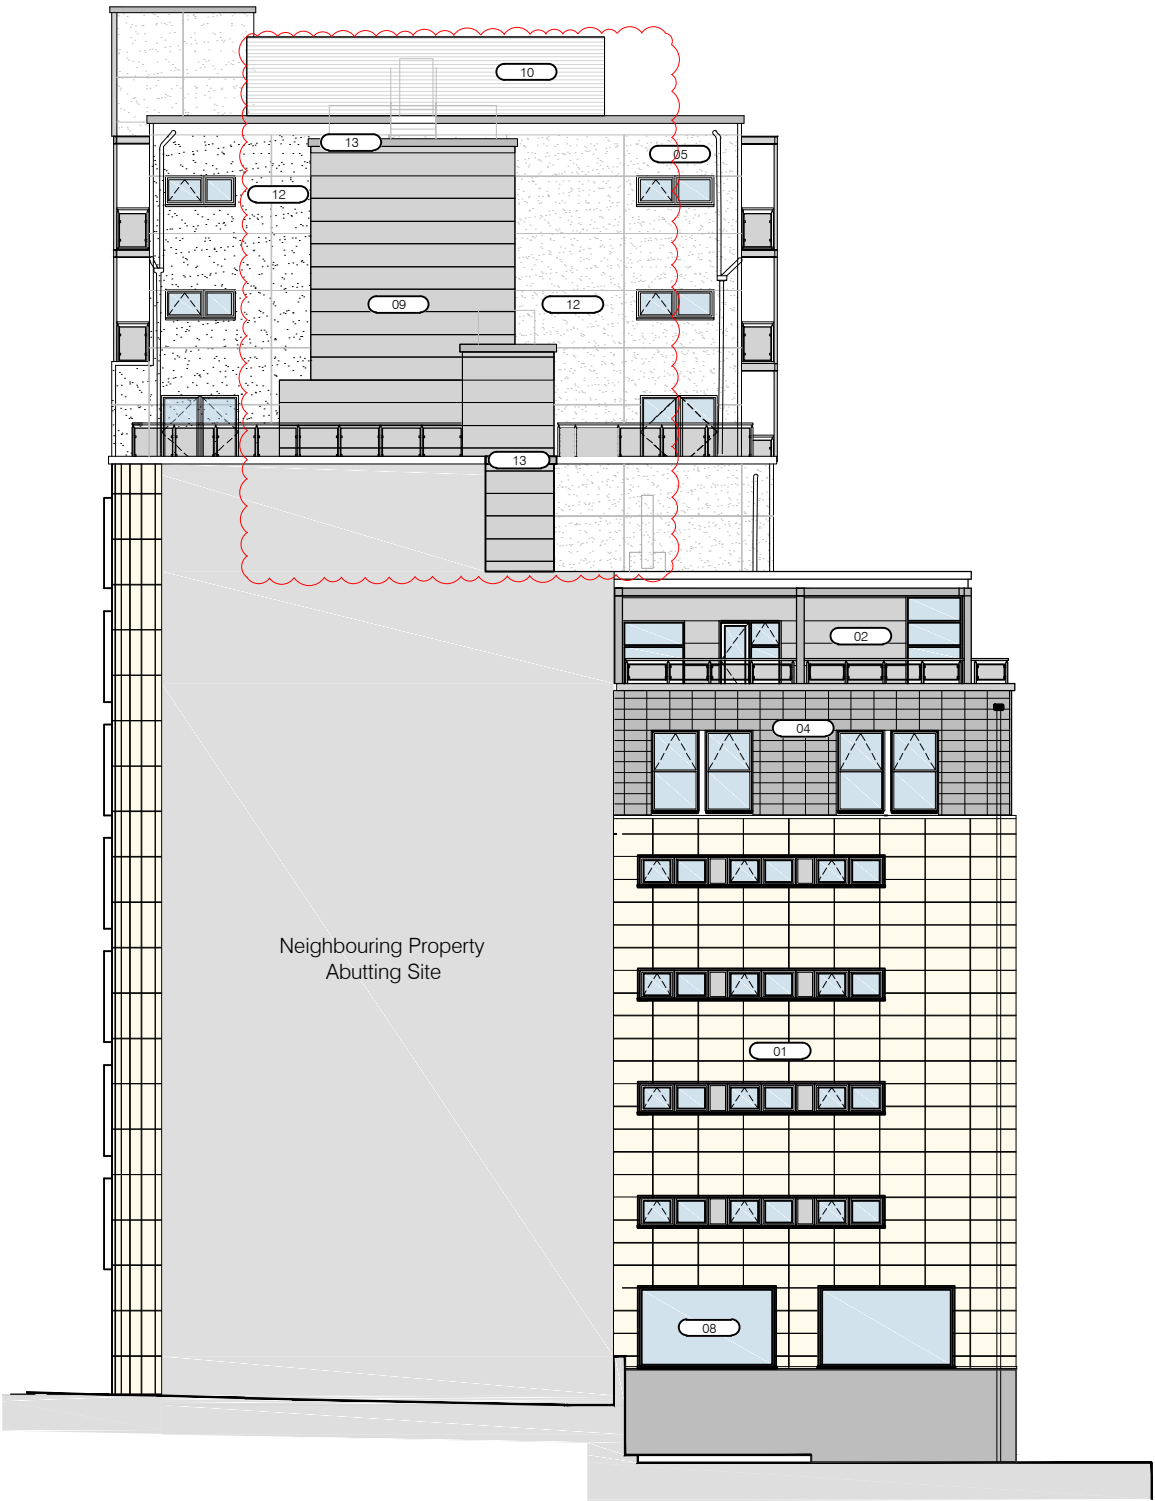


Proposed South West Elevation

Scale 1:200

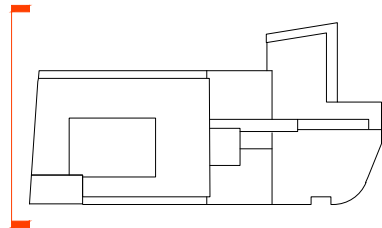

Proposed North East Elevation

Scale 1:200

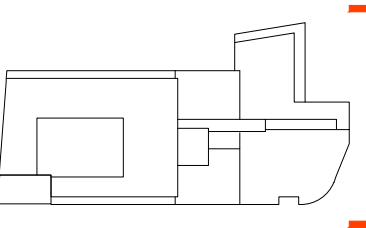

MATERIAL KEY:

- 01 EXISTING BUFF CERAMIC TILE CLADDING
- 02 EXISTING SILVER ALUMINIUM IP SYSTEM CLADDING
- 03 EXISTING GREY ALUMINIUM IP SYSTEM CLADDING
- 04 EXISTING BLACK TERRACOTTA TILE CLADDING
- 05 EXISTING WHITE STO RENDER FINISH
- 06 EXISTING DARK GREY BRICK
- 07 EXISTING DARK GREY CERAMIC TILE CLADDING

- 08 GLAZING
- 09 PPC ALUMINIUM CLADDING PANELS - RAL 9006 TO MATCH EXISTING ALUMINIUM CLADDING PANELS
- 10 ALUMINIUM LOUVRED PLANT SCREEN - RAL 7031
- 11 GLAZED LOUVRED VENTILATOR - PPC ALUMINIUM FRAME RAL 7031 TO MATCH EXISTING WINDOW FRAMES
- 12 WHITE STO RENDER FINISH TO MATCH EXISTING

- 13 PPC ALUMINIUM CAPPING - RAL 7016 TO MATCH EXISTING ALUMINIUM CAPPING
- 14 PPC EXTERNAL DOOR - RAL 7031 TO MATCH EXISTING DOORS
- 15 PPC ALUMINIUM CLADDING PANELS FOR ACOUSTIC SCREEN - RAL 9006 TO MATCH EXISTING ALUMINIUM CLADDING PANELS
- 16 CEMENT BOARD - PAINTED BLACK TO MATCH EXISTING
- 17 RWP - BLACK TO MATCH EXISTING

Ica Architects Ltd.
registered in Scotland company no 267727

Do not scale from this drawing. If in doubt, ask.
This drawing is the property of ica and must not be copied, reproduced or disclosed without written permission.

revisions //	by //	date //
A	LG	30.04.21
North East elevation gable wall amended.		
B	LG	21.05.21
South West elevation amended to include glazed louvre ventilators.		
C	LG	24.06.21
Roof plant screens amended.		
D	LG	28.03.23
Non Material Amendment Submission		

Merchant Exchange
20 Bell Street
Glasgow
G1 1LG

+44(0)141 552 2194
weareica.com



project title //
La Reserve
Manchester

drawing title //
Proposed South West &
North East Elevations

issue stage //
PLANNING

date //	drawn //	scale @ A3 //
JAN 21	LH	1:200
project //	dwg number //	revision //
1398	PL(00)120	D