




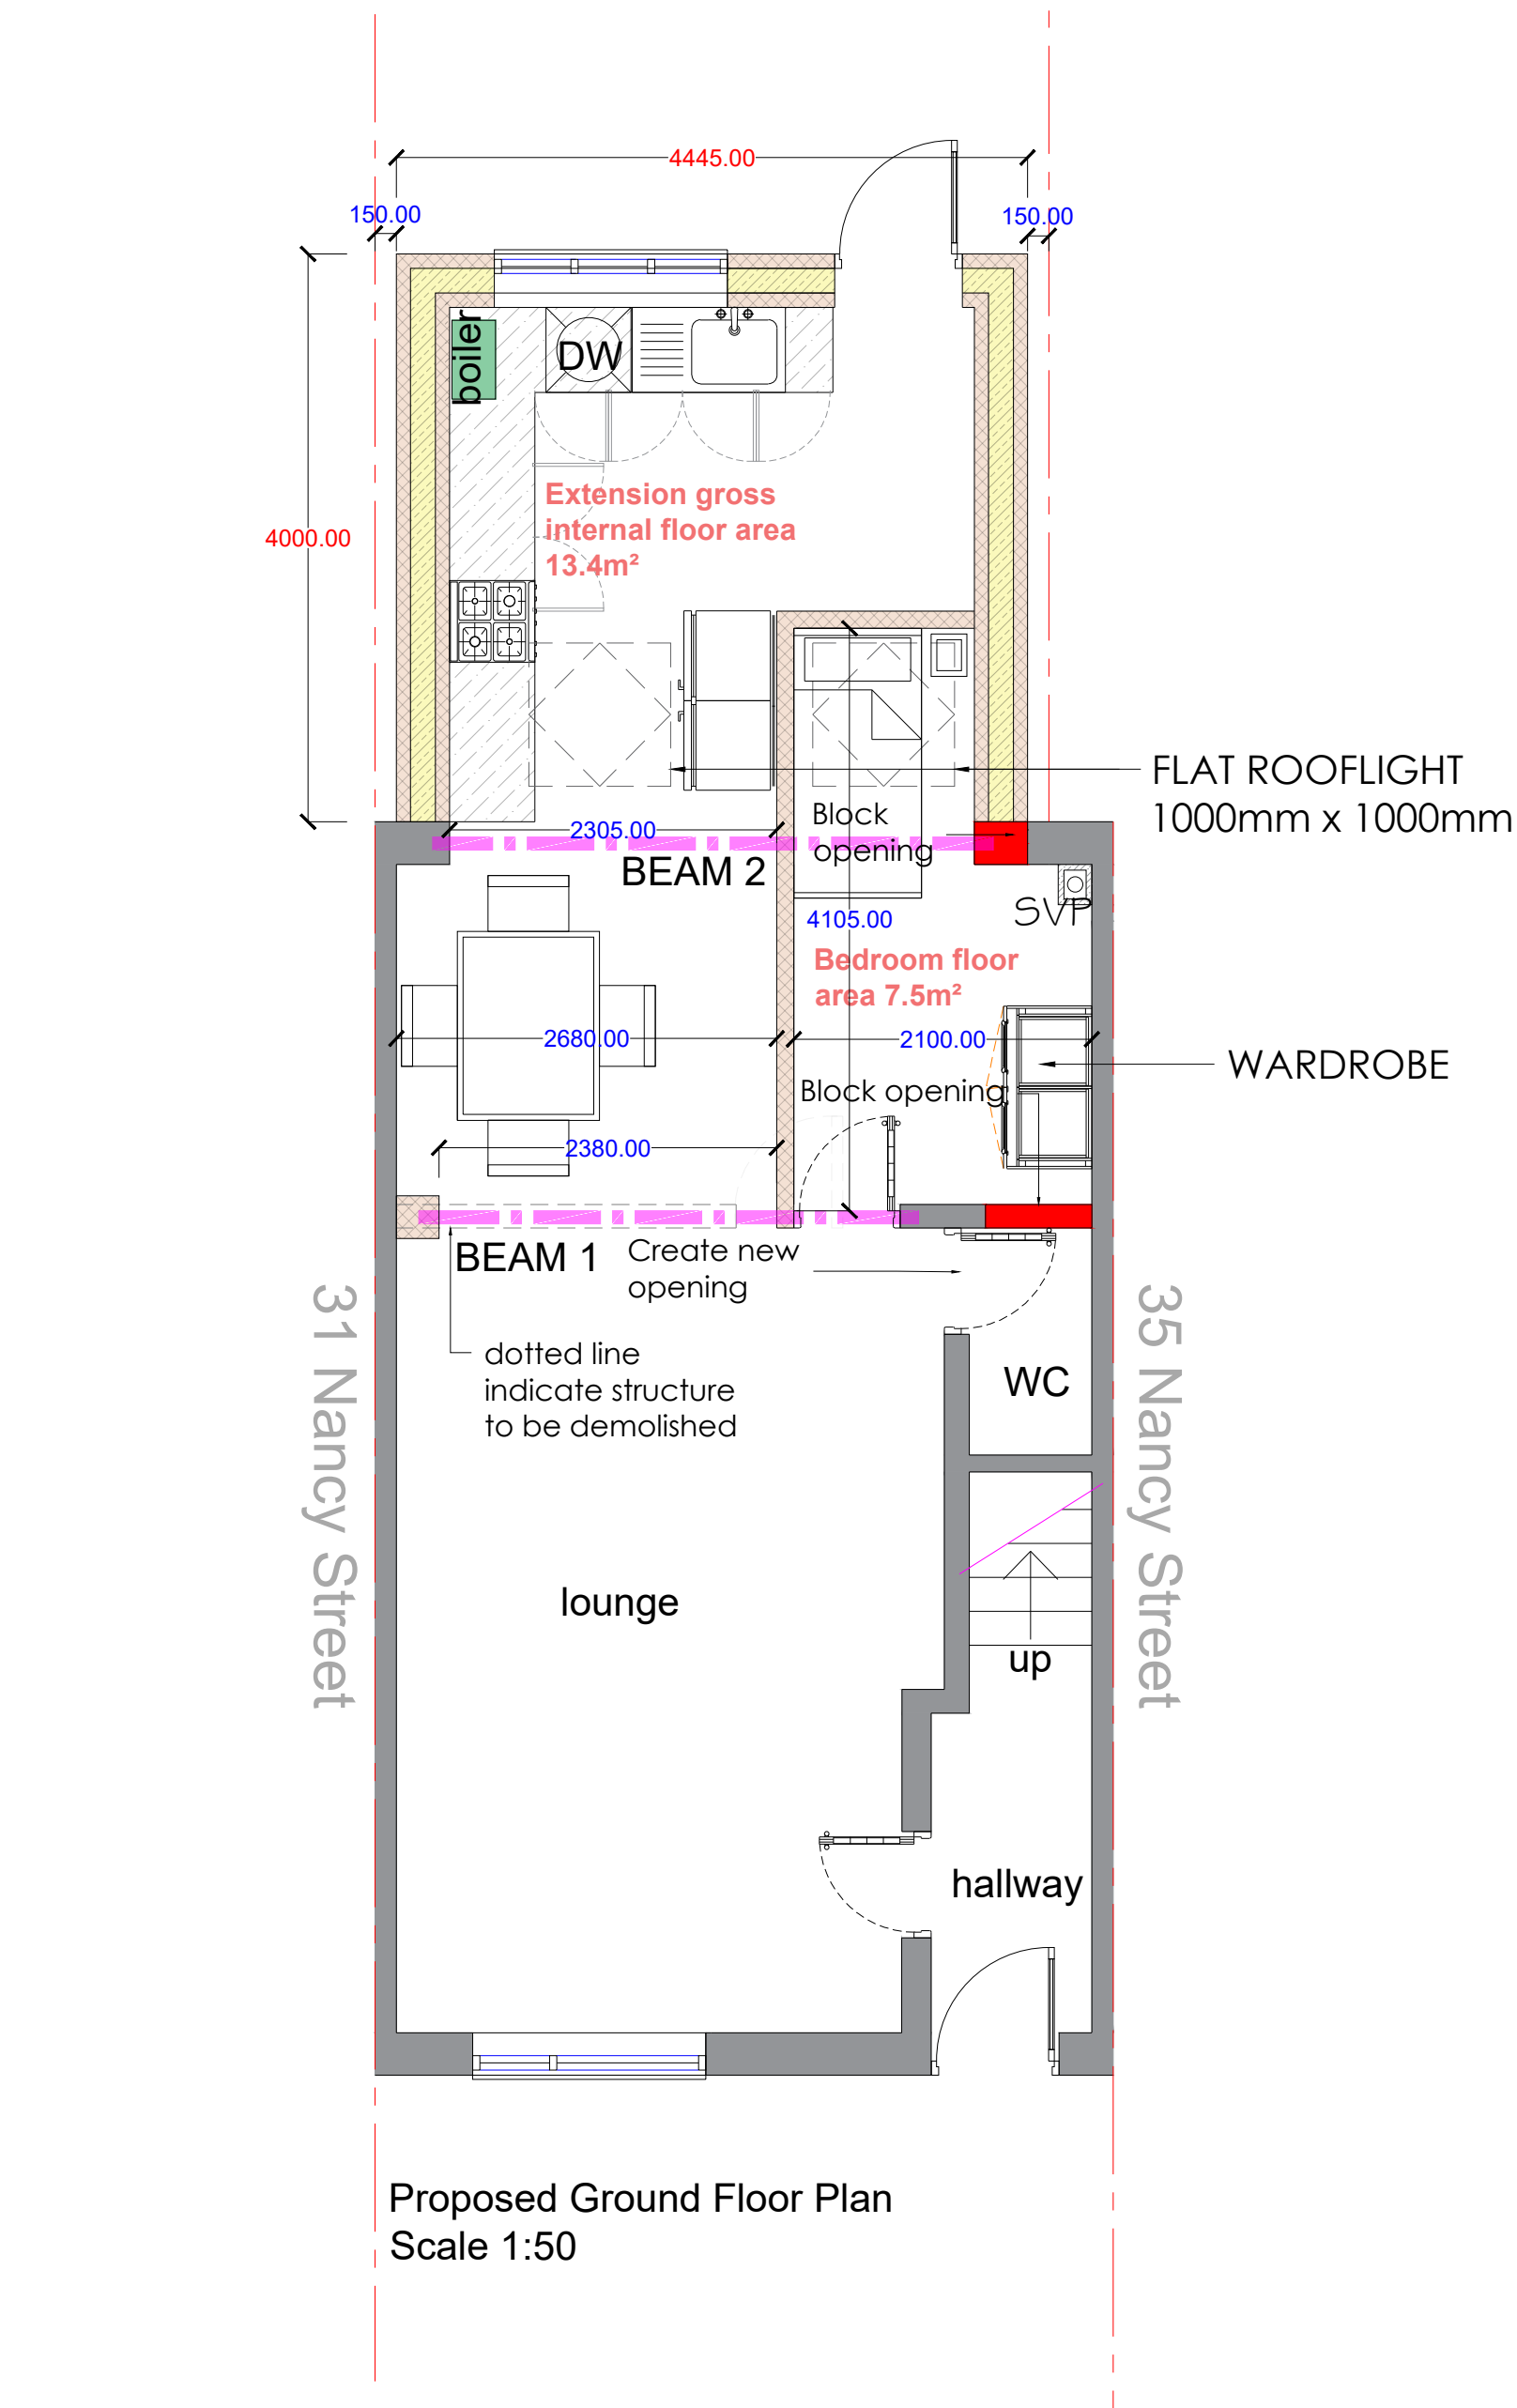


Proposed Ground Floor Plan
Scale 1:50

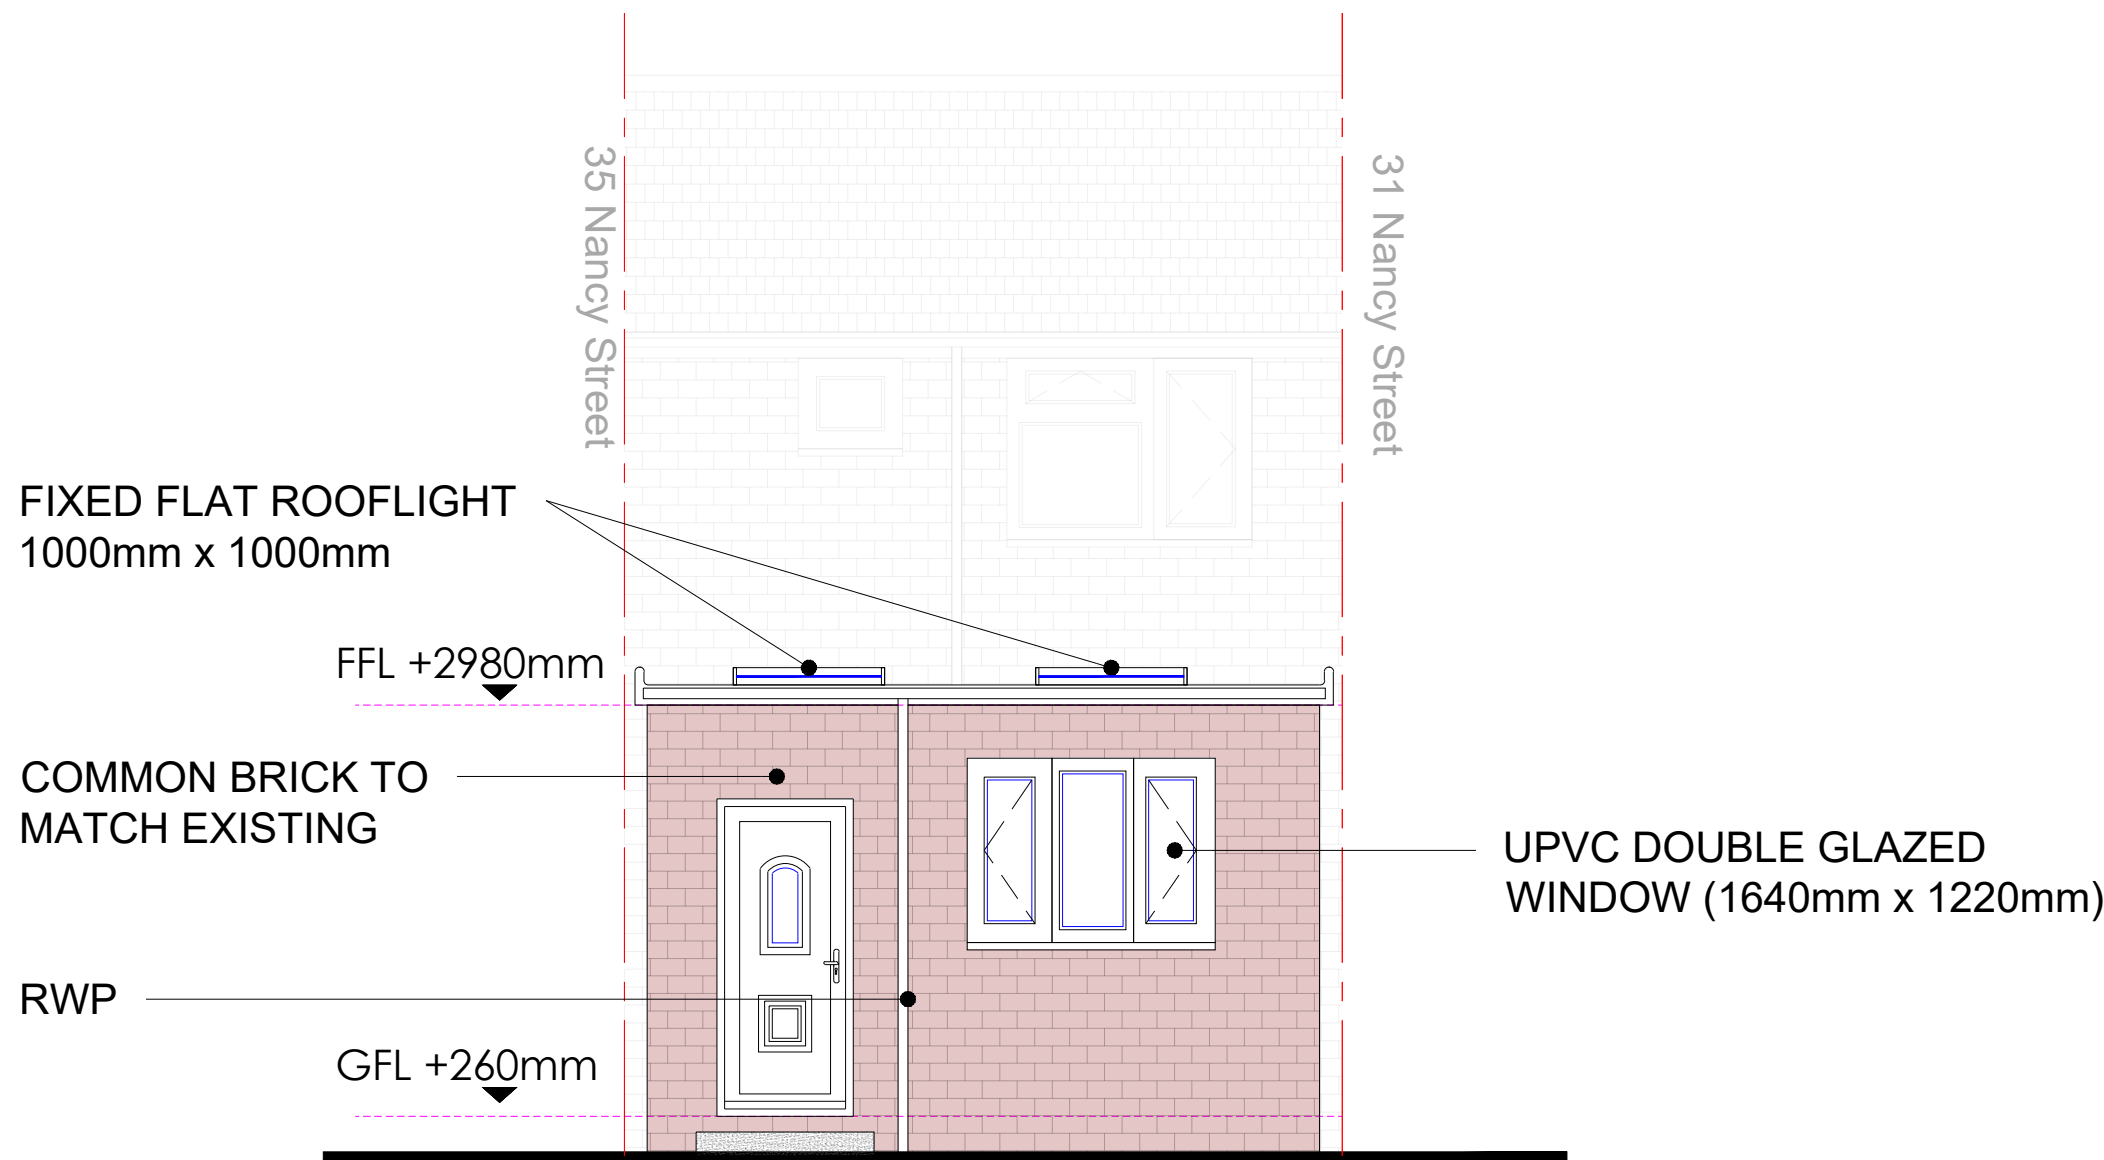


Proposed Rear Elevation
Scale 1:50

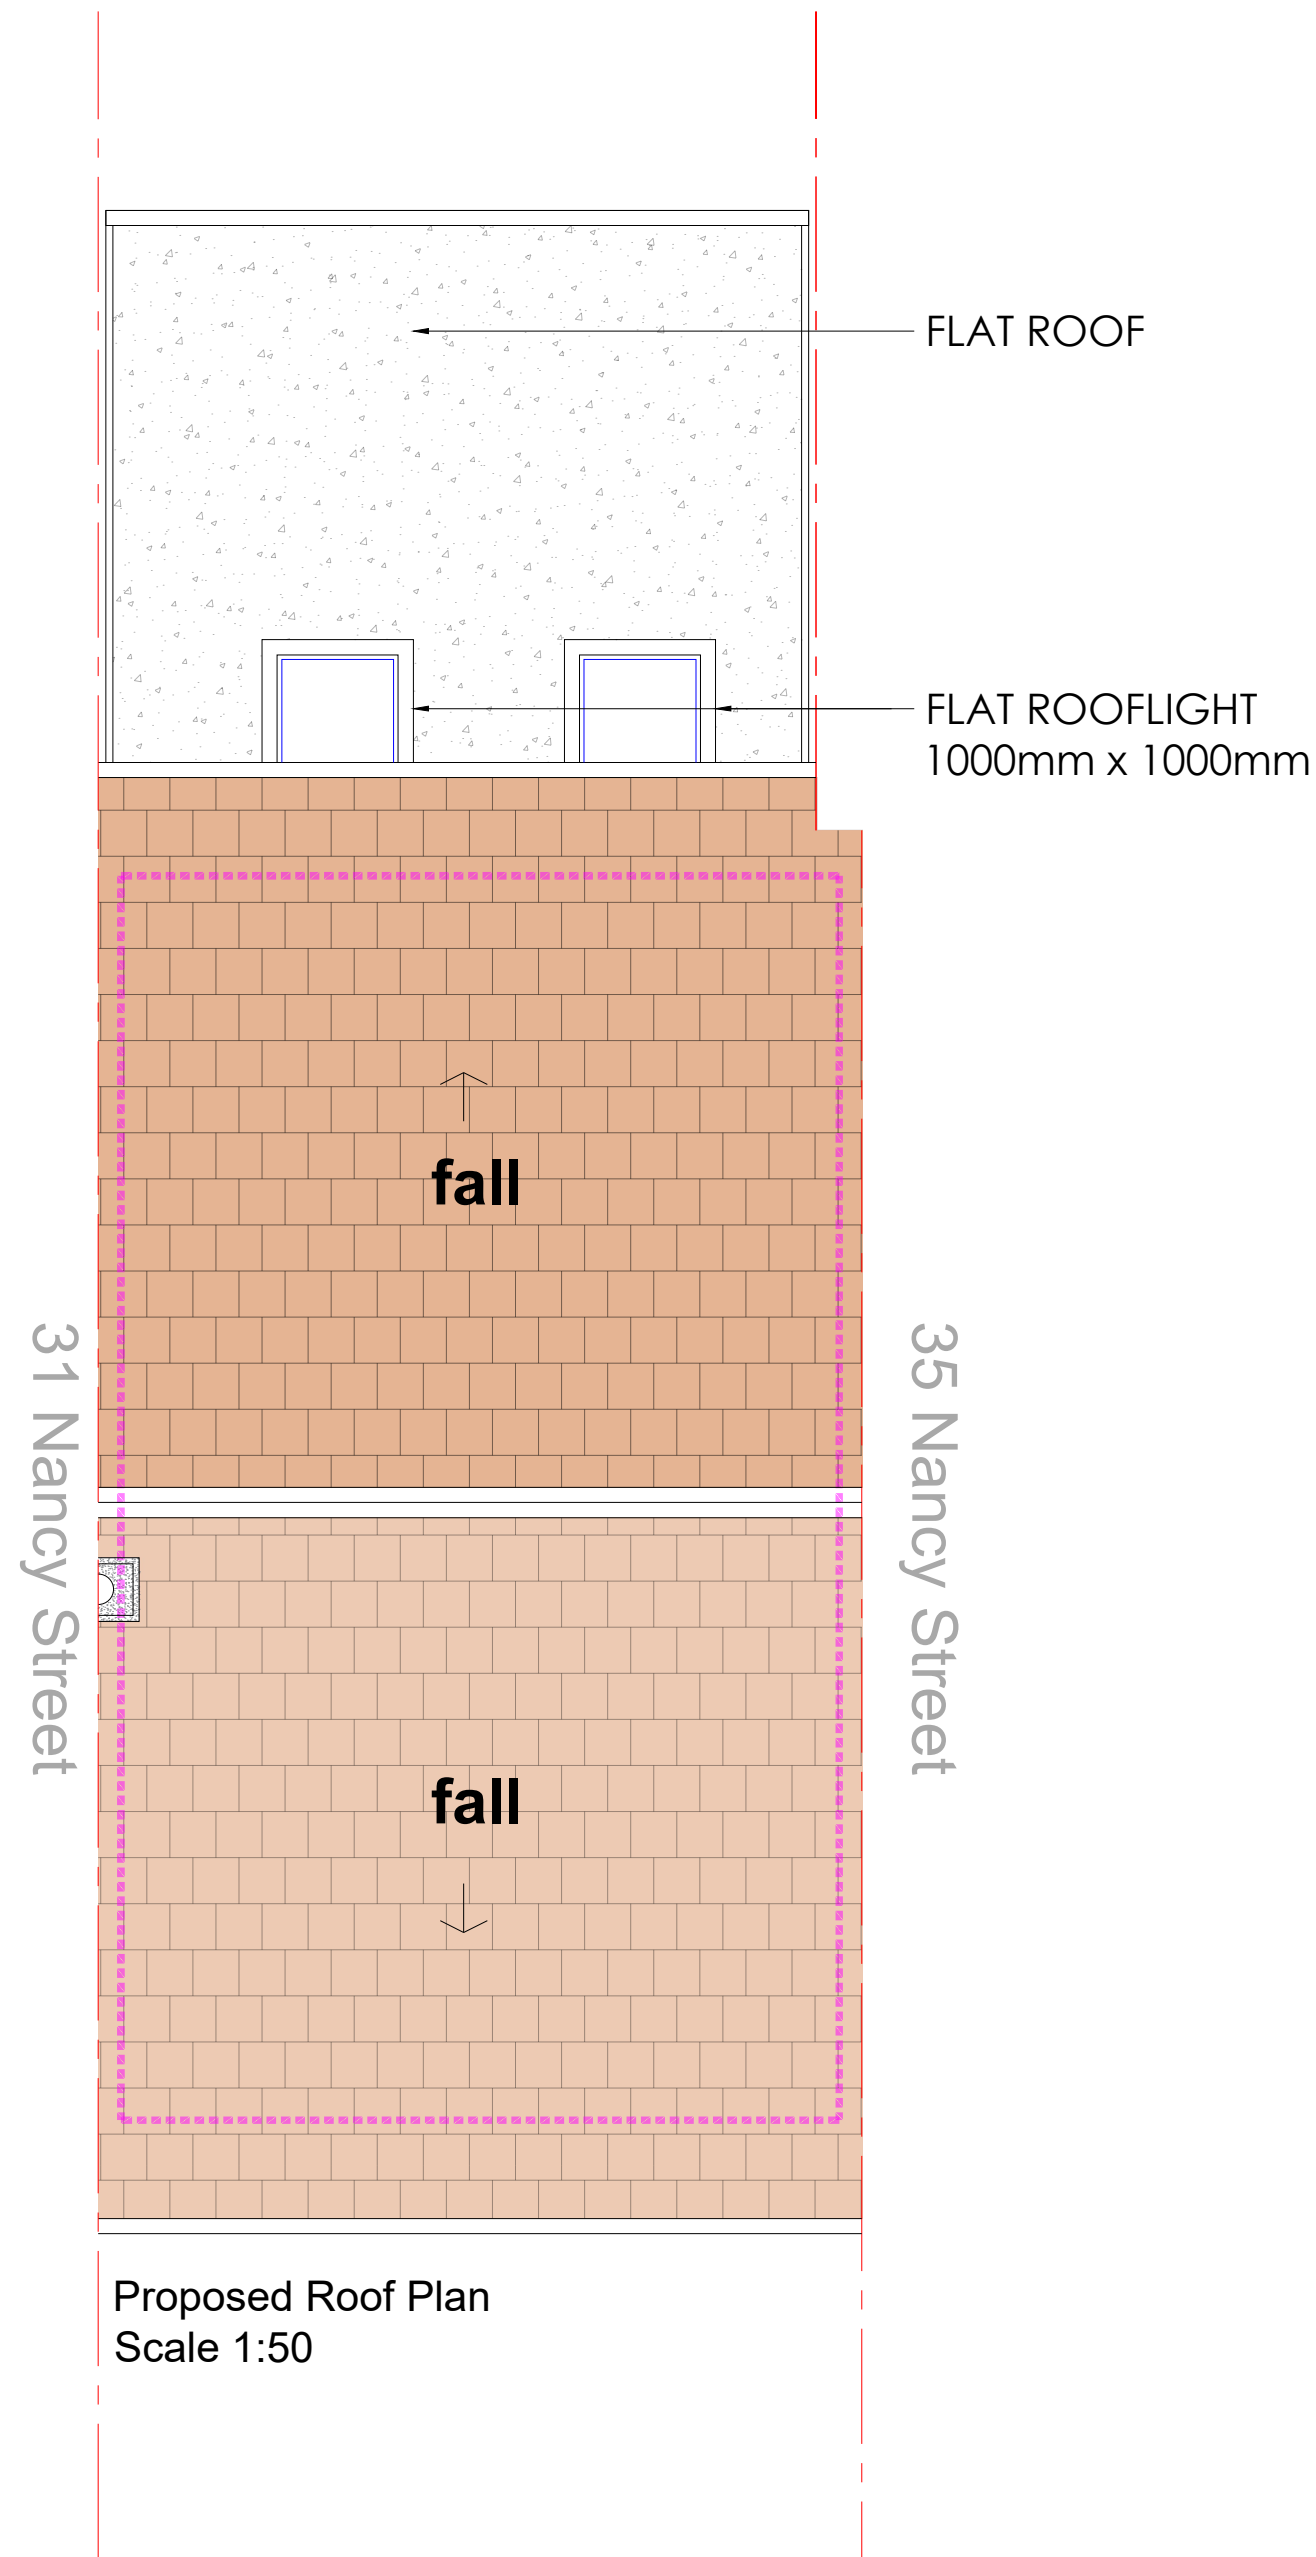

Proposed Roof Plan
Scale 1:50

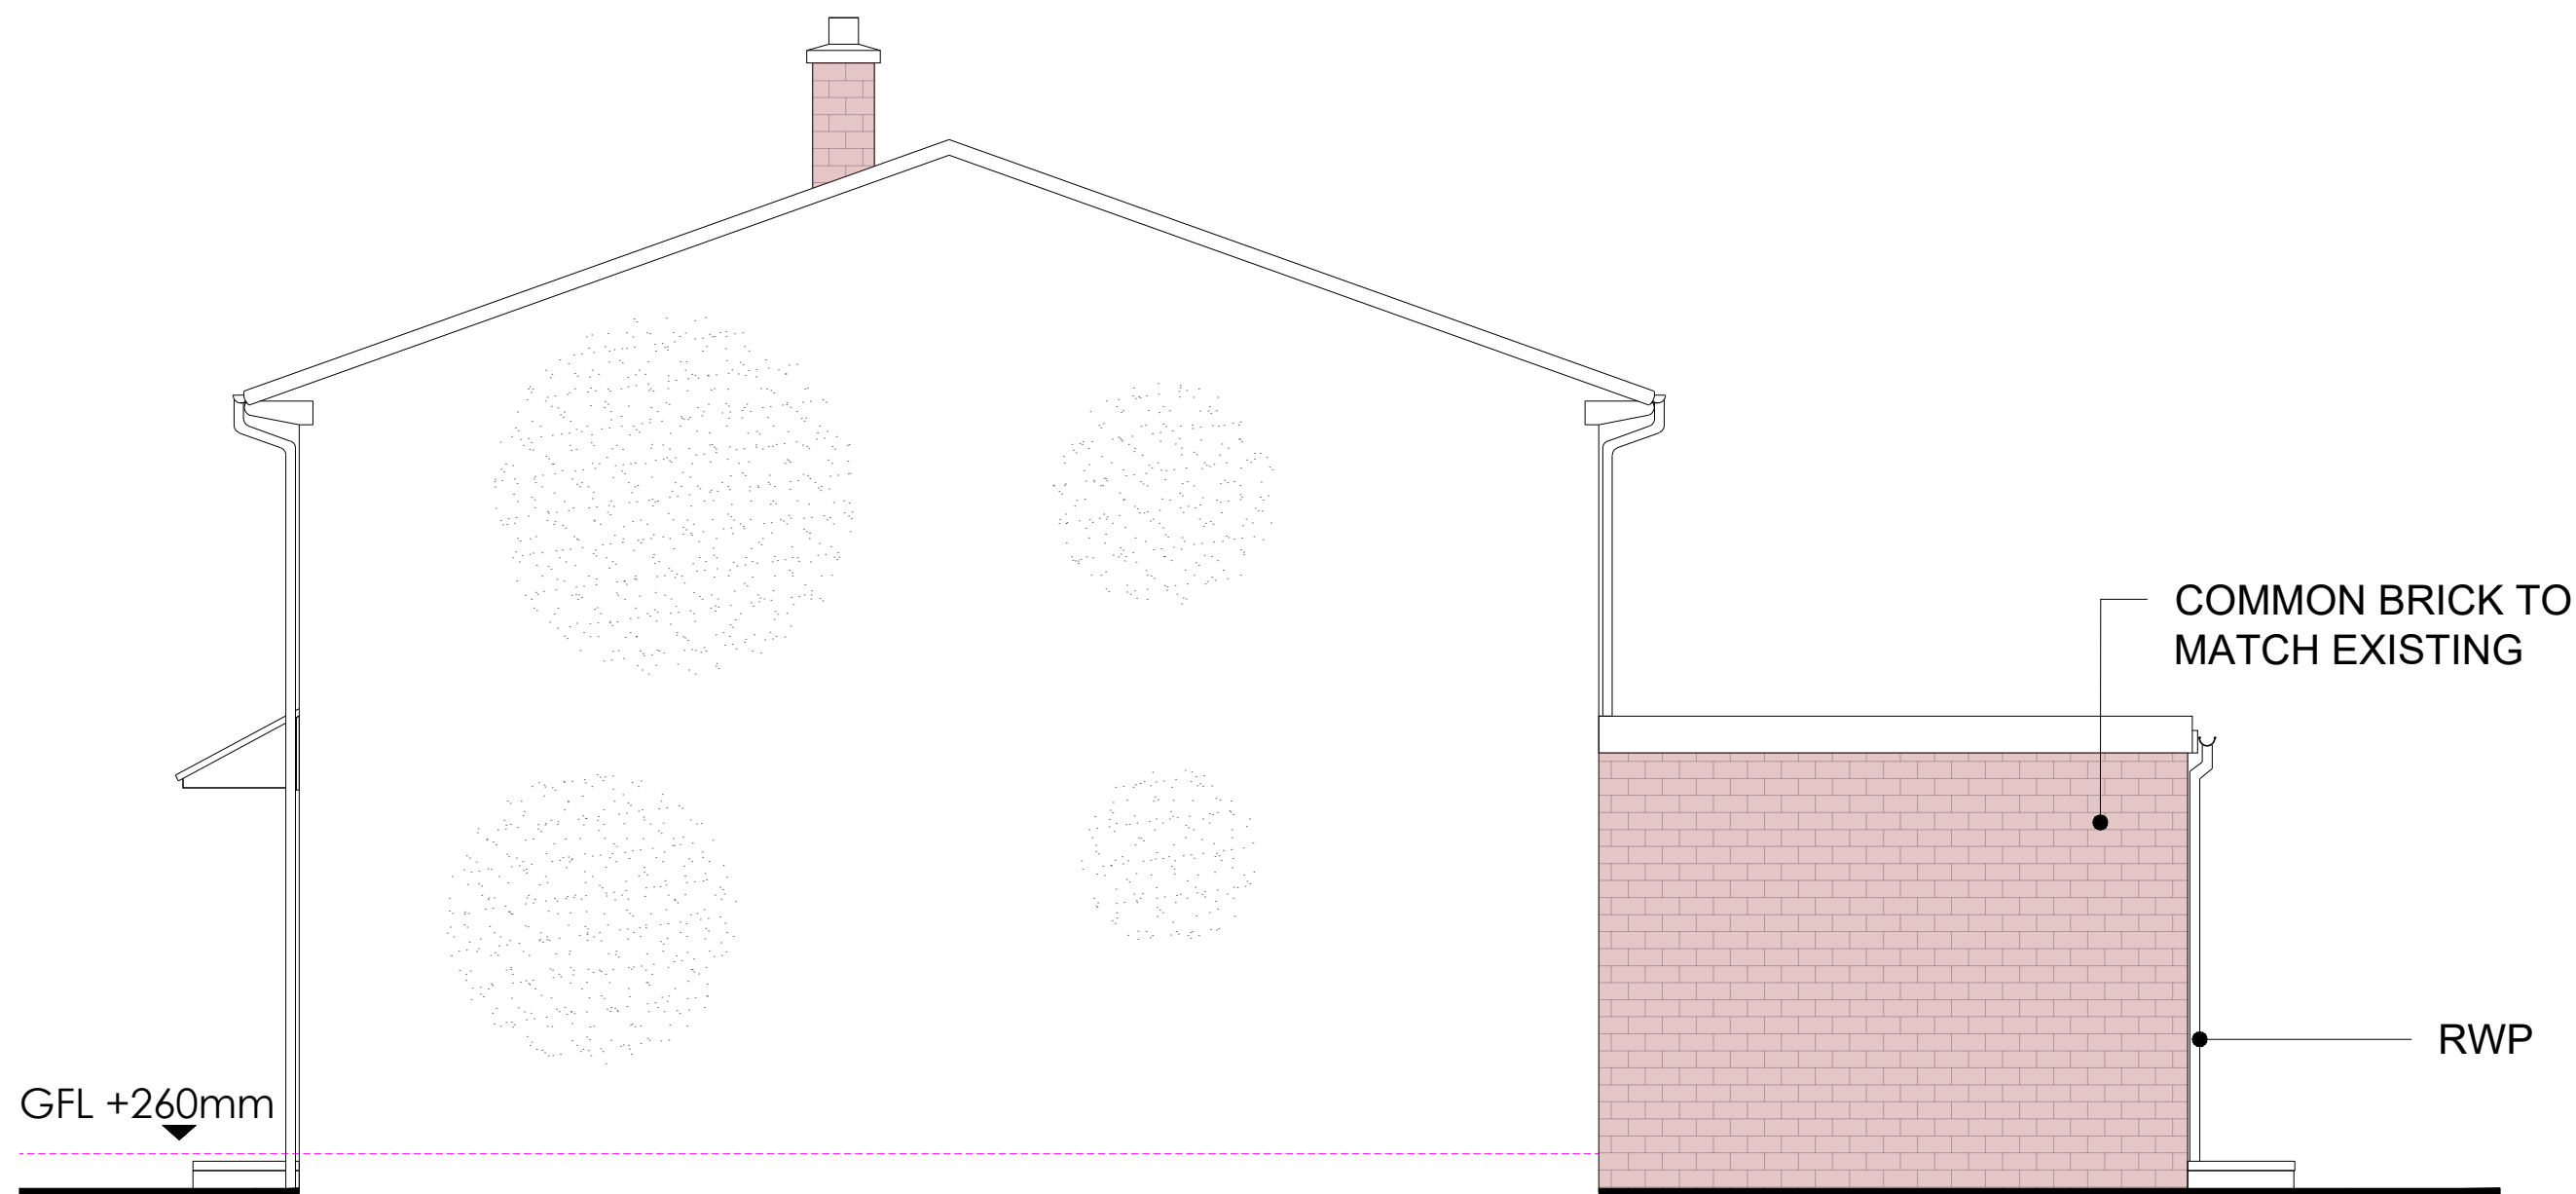

Proposed Part Wall Elevation (House No. 35)
Scale 1:50

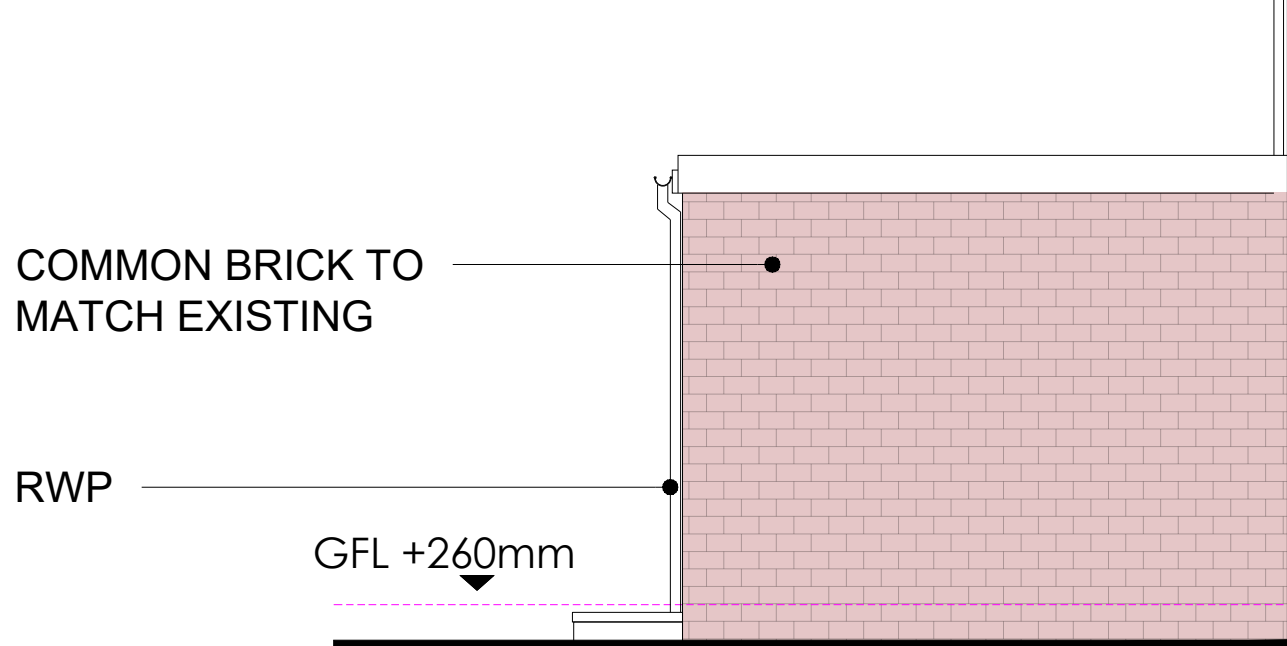

Proposed Part Wall Elevation (House No. 31)
Scale 1:50

GENERAL NOTES

1. The contractor must check the site and the approved drawings before commencing the works and must take any working measurements as necessary and any discrepancy must be reported to the client.
2. Work shall comply with any current relevant BS/codes of practices and confirm to the Building Regulations including the latest amendment. The contractor is responsible for setting out the works.

KEY

SVP	Soil vent Pipe
BIG	Back Inlet Gully
RWP	Rainwater Pipe
DW	Dish Washer
WM	Washing Machine
TD	Tumble Dryer
---	Boundary
---	Internal floor area

Proposed Extension

PROJECT ADDRESS

33 Nancy Street
Manchester
M15 4FZ

PROJECT

Single Storey Rear Extension

DRAWING No.

PP146 (3)23

SCALE

1:50

REVISION

EXTENSION REDUCED IN PROJECTION TO 4 METRES

DATE

08/03/2023

DATE

25/01/23

STATUS

Planning

DRAWN BY

AT

PAPER SIZE

A1

AT A. Design
12 Hastings Gardens
Stockport
SK5 8BF
ata_design@hotmail.com
07830039347