



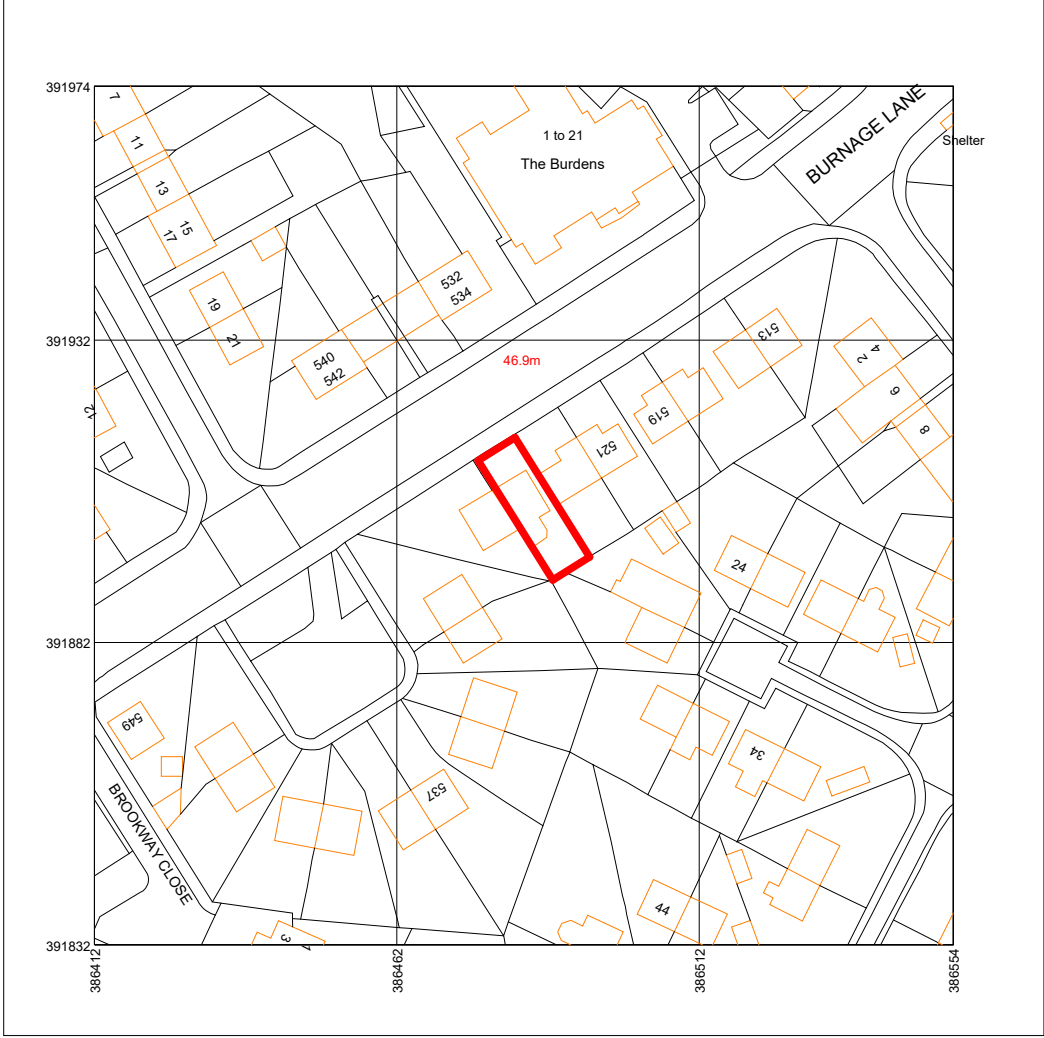

1 LOCATION PLAN
1 : 1250

RED LINE INDICATING SITE BOUNDARY
525 BURNAGE LANE KINGSWAY,
MANCHESTER, M19 1NH

Rev	Description	Date	Dr by	App by
original by NK	date created 07/02/23		approved by NK	

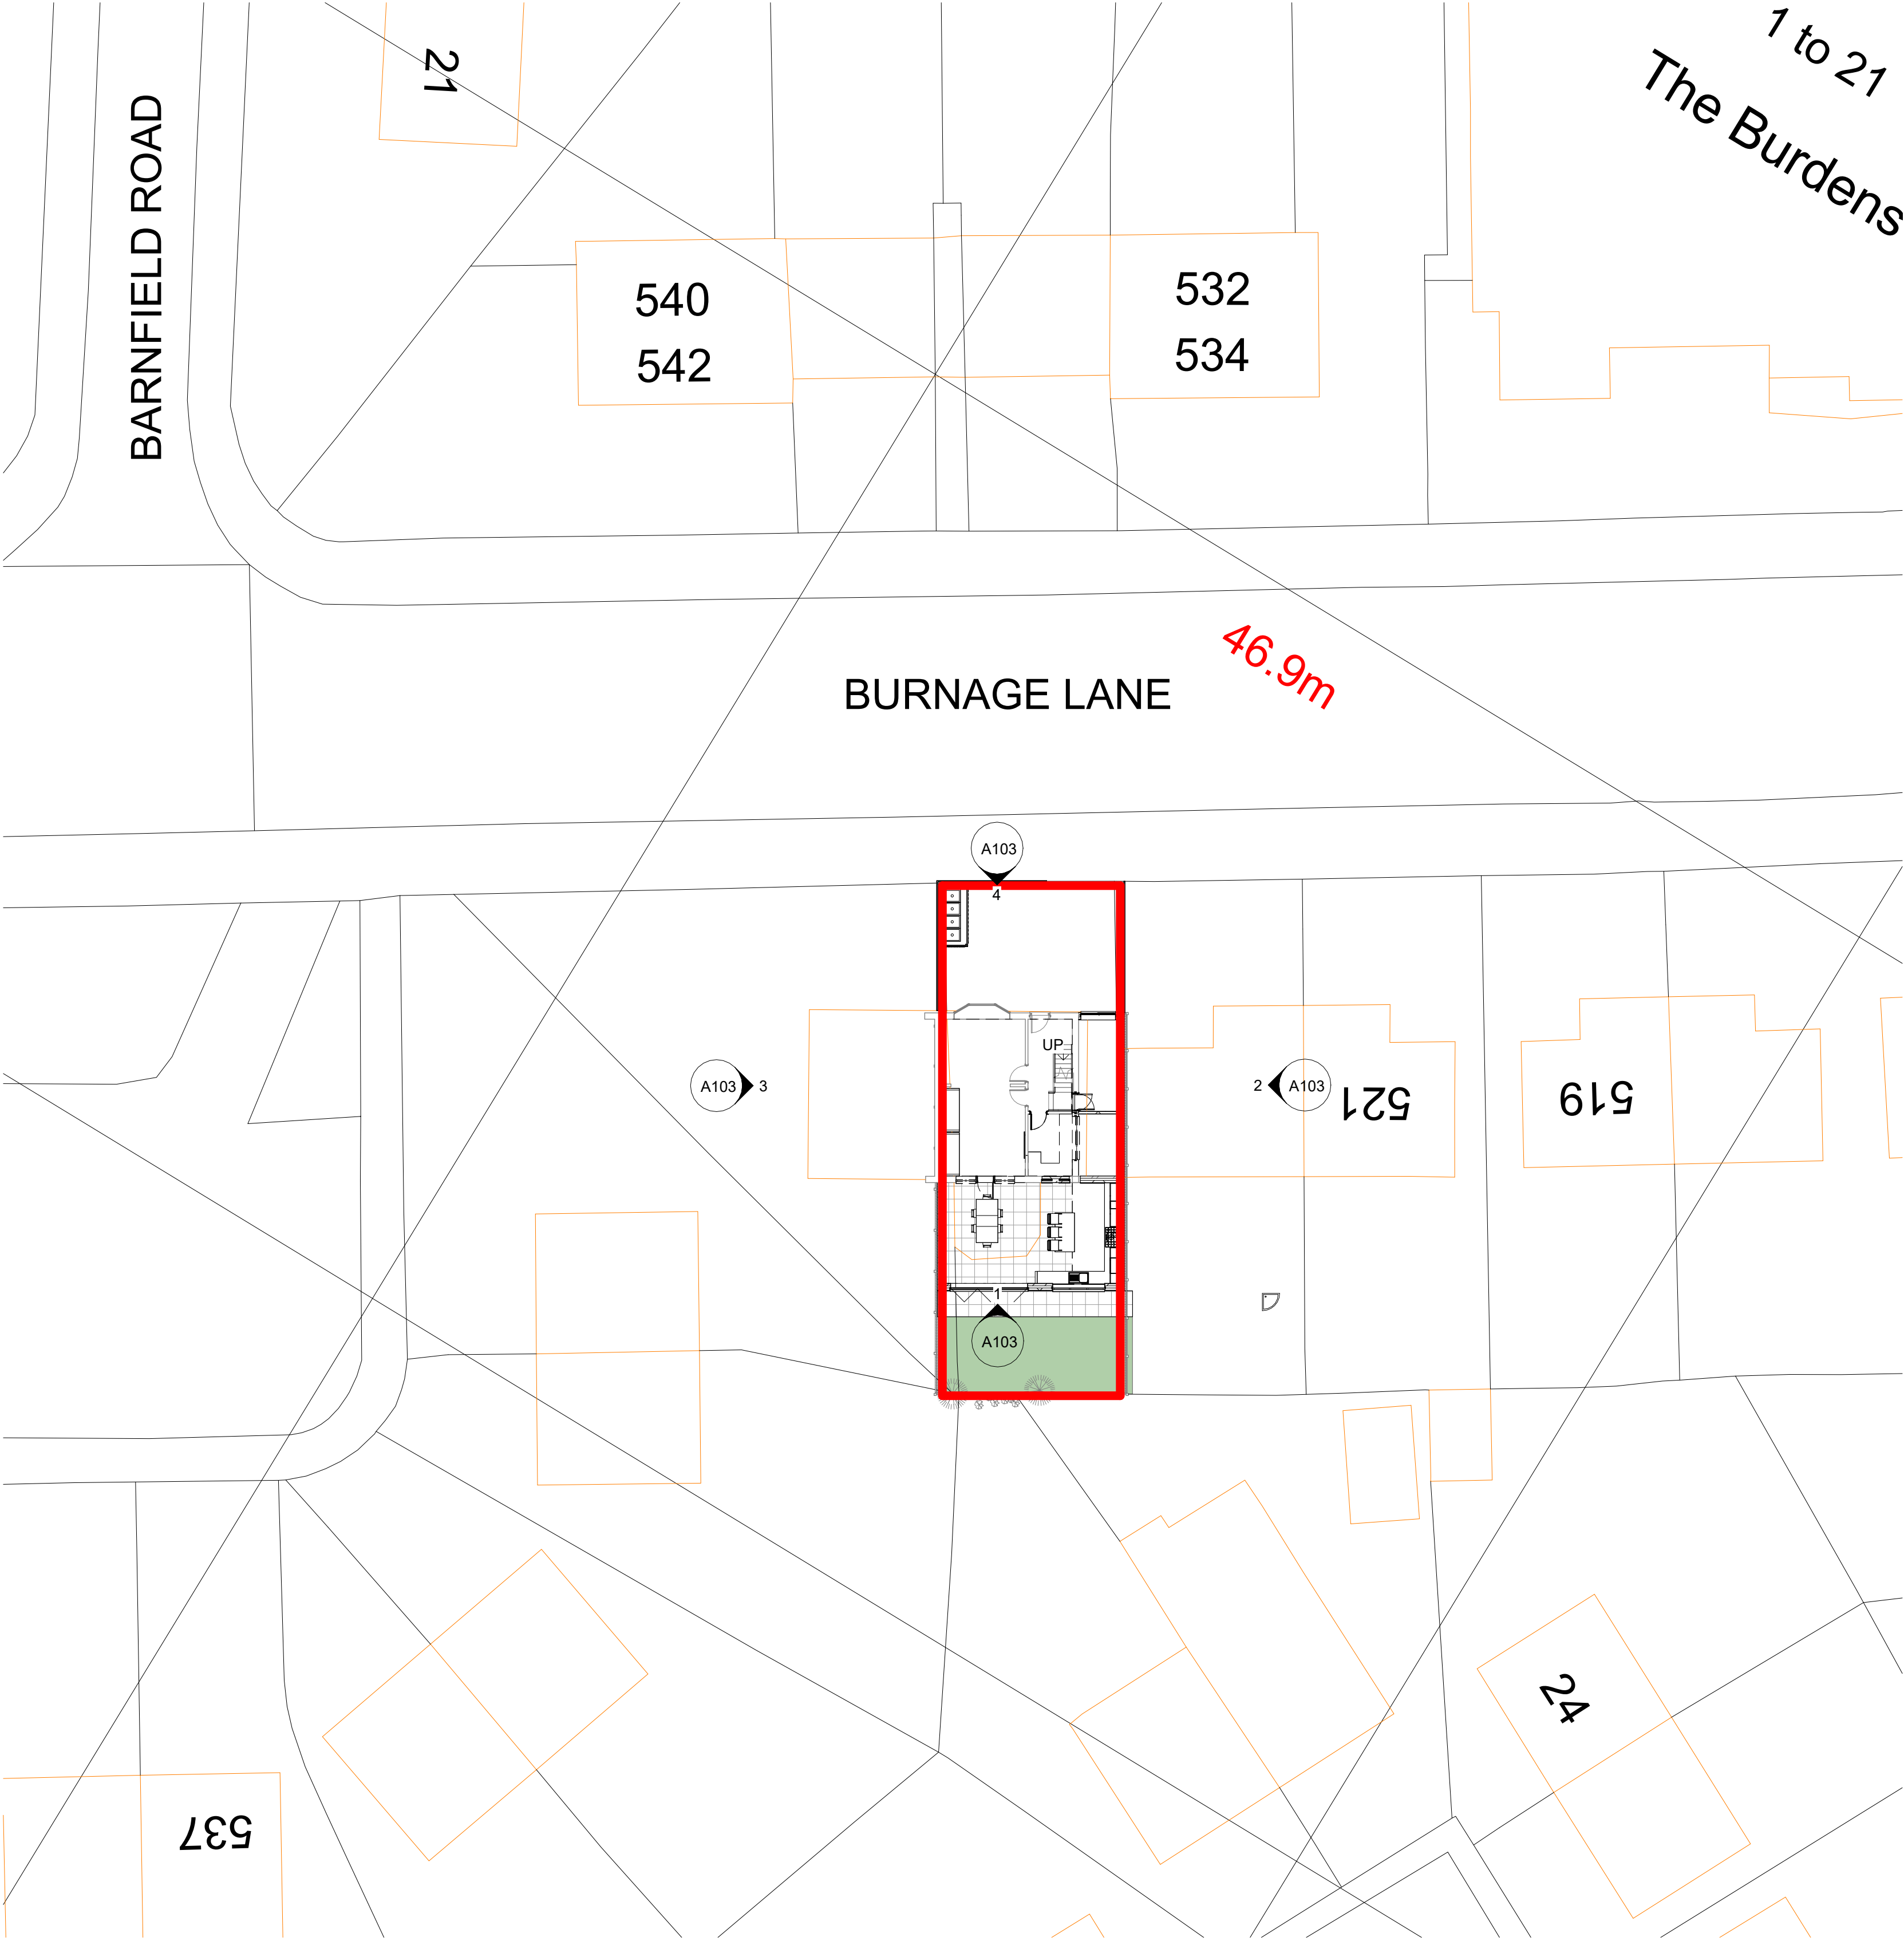

client name OWNER		
project SIDE SINGLE STOREY AND REAR DOUBLE STOREY EXTENSION - 525 BURNAGE LANE KINGSWAY, MANCHESTER, M19 1NH		
drawing SITE AND LOCATION PLAN		
computer file C:\Users\TRADE\Dropbox\NK\025 BURNAGE LANE - NB1625 BURNAGE LANE 1.nh	plot date	
project number 2019.0036.261	scale As indicated	@A1
drawing number A100	rev	issue status PLANNING

This drawing is to be read in conjunction with all related drawings. All dimensions must be checked and verified on site before commencing any work or producing shop drawings. The originator should be notified immediately of any discrepancy. This drawing is copyright and remains the property of NK Architectural.

2 SITE PLAN
1 : 200