




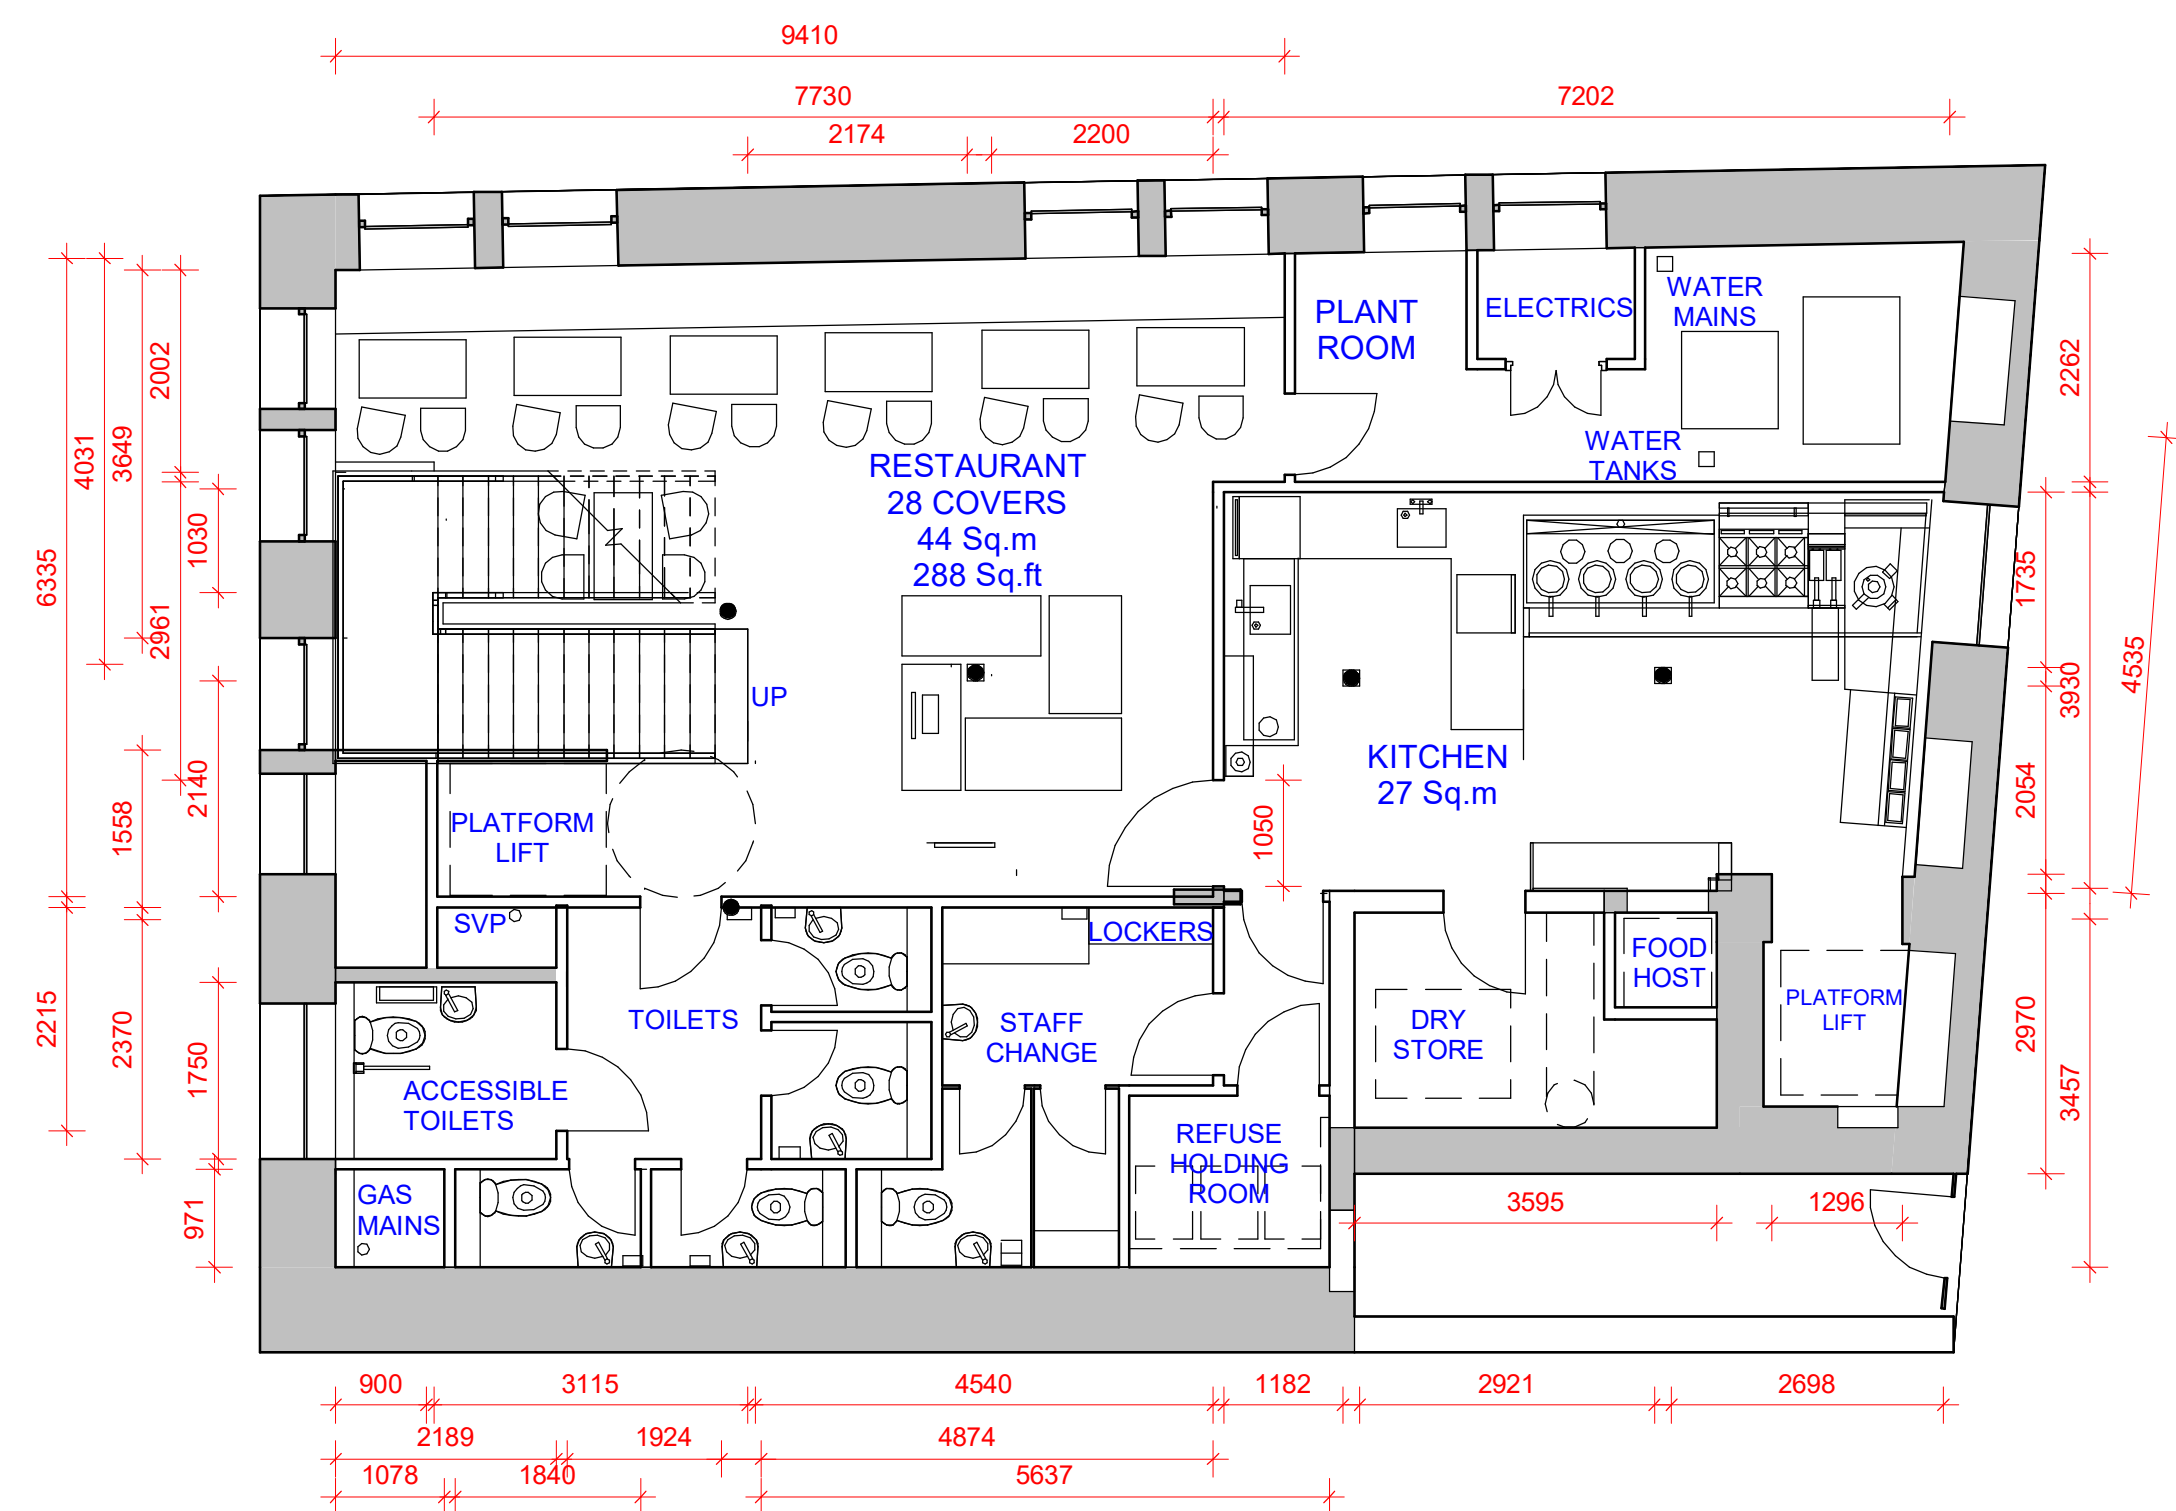


Existing Basement Floor
1: 75

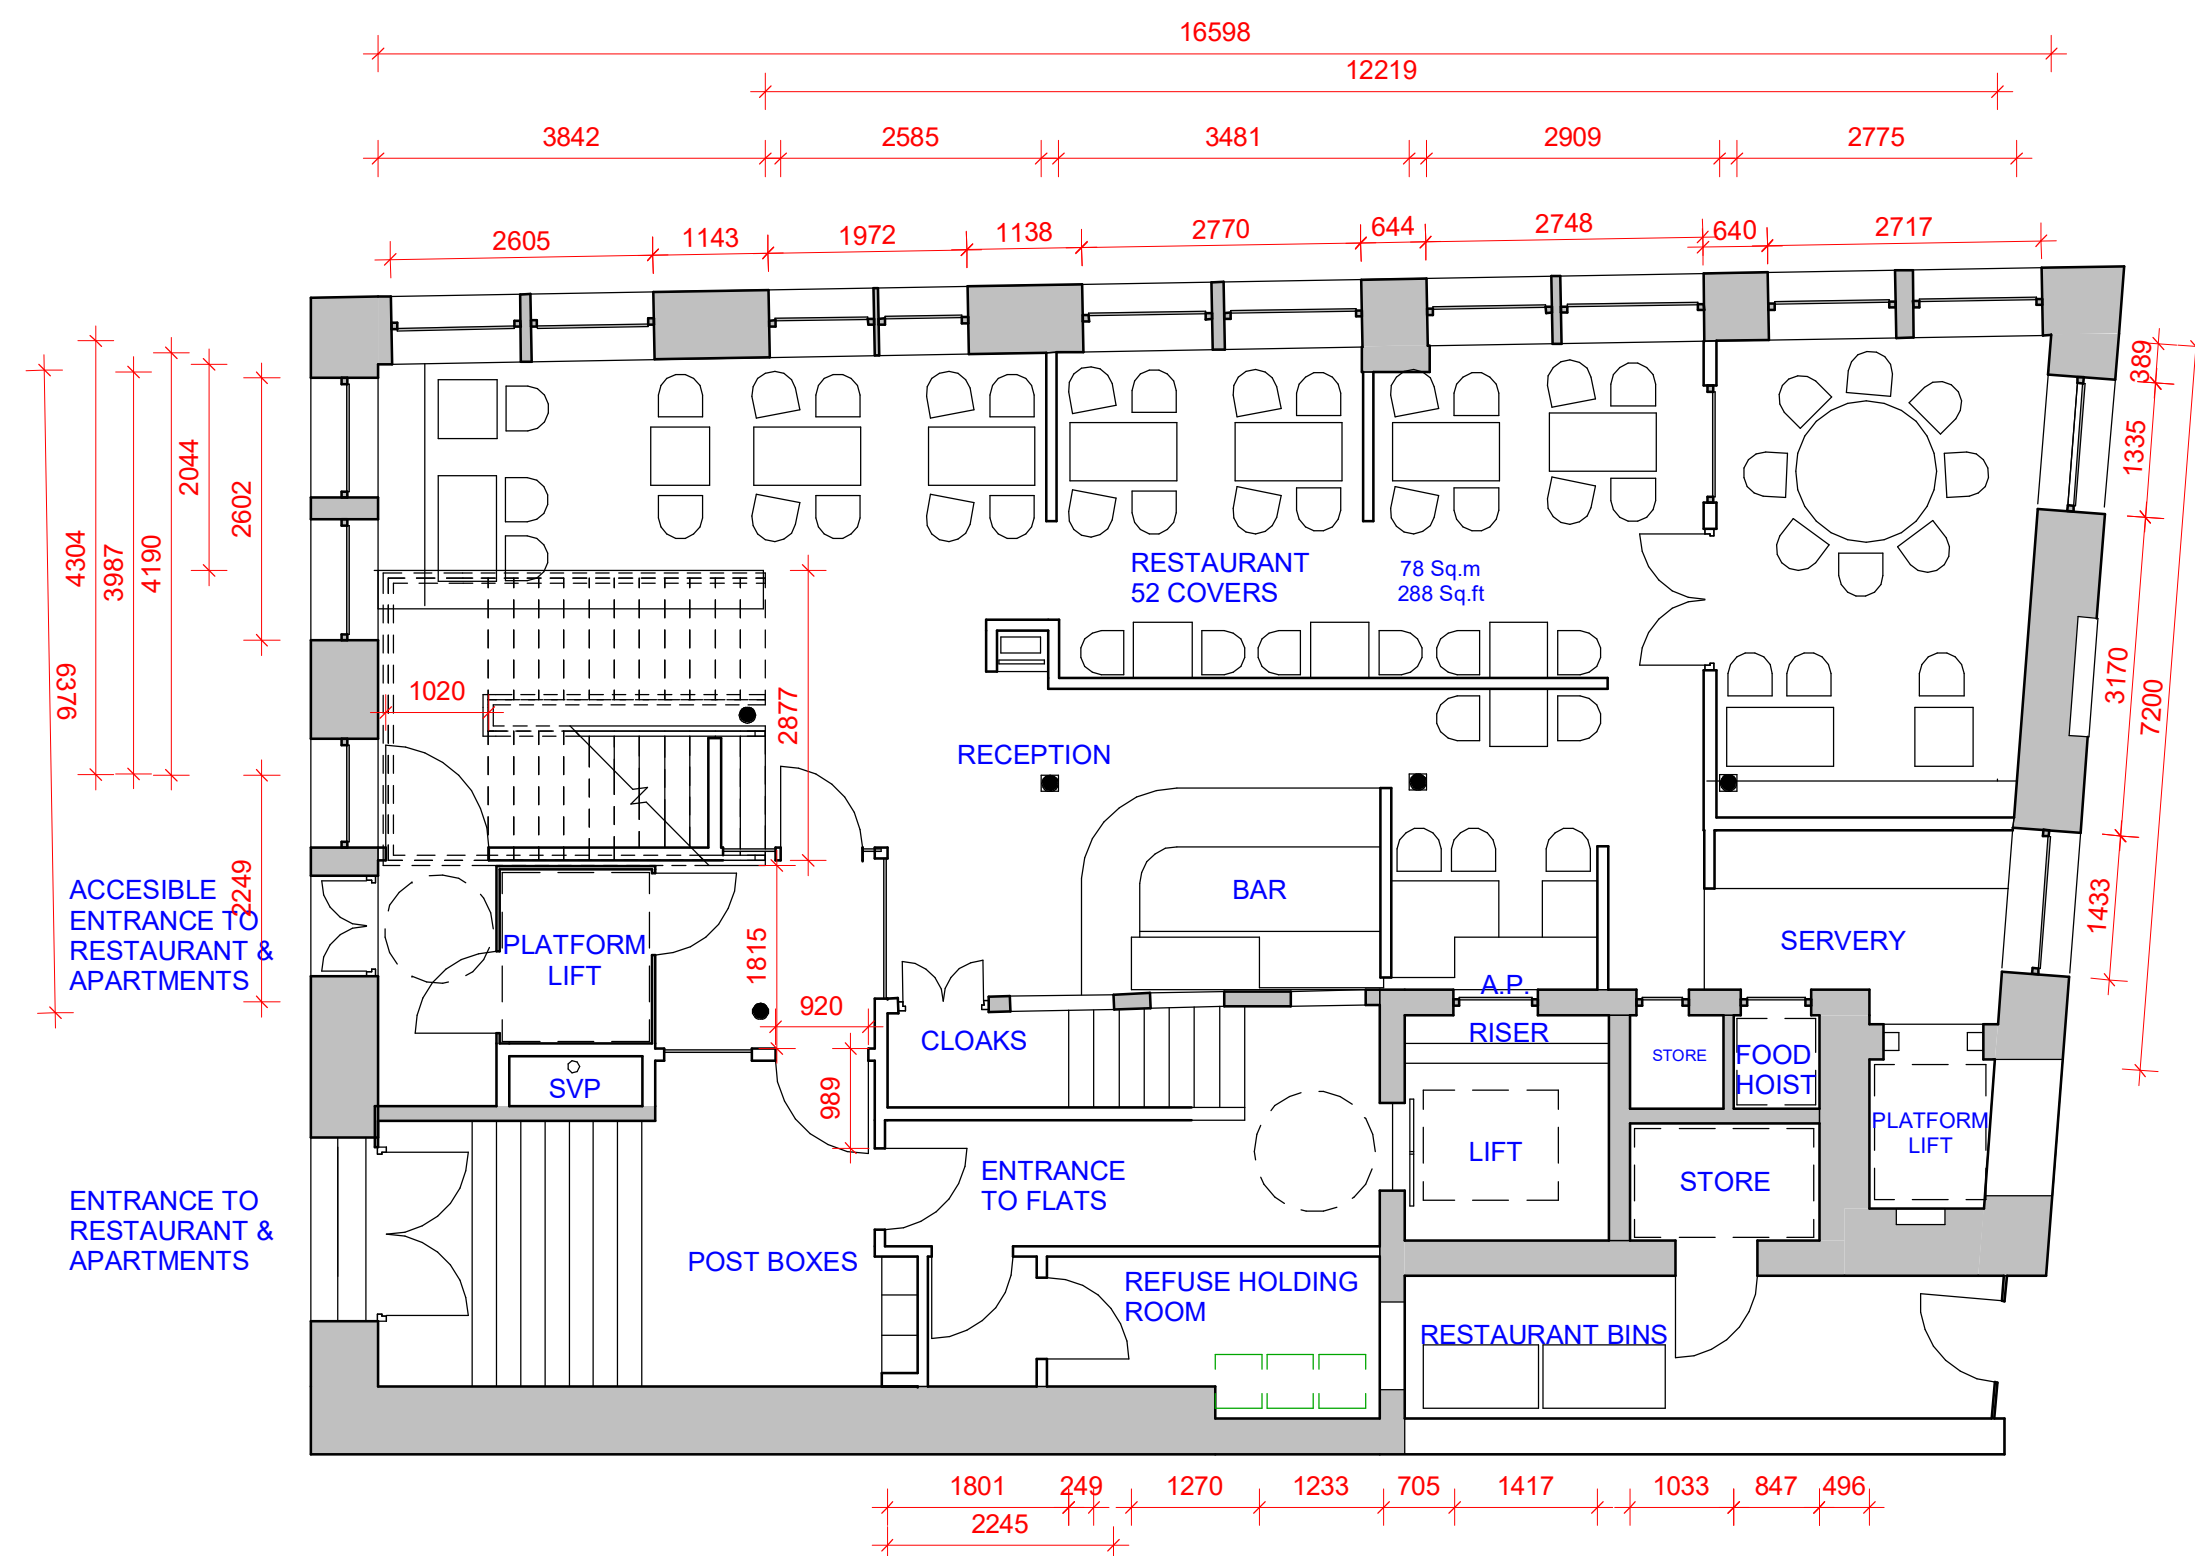


Existing Ground Floor
1: 75

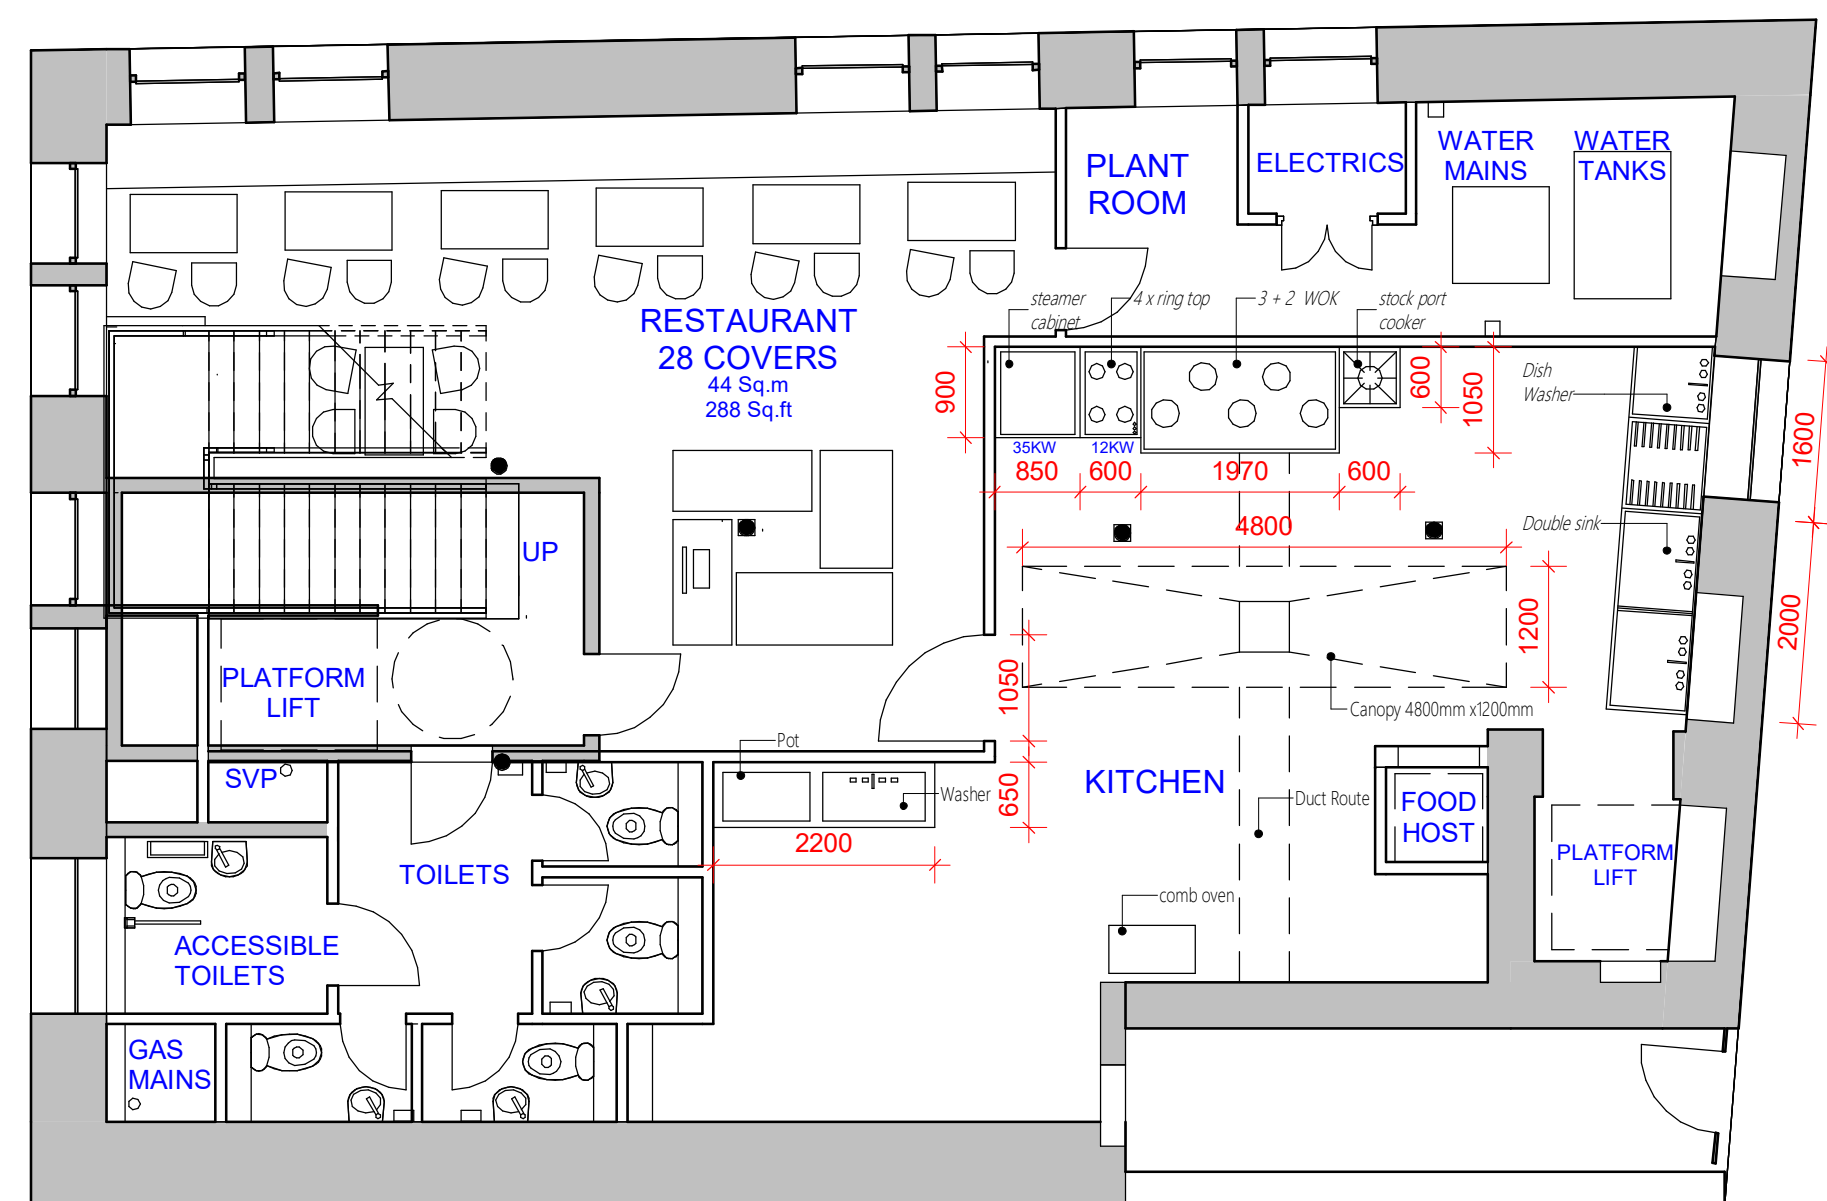

Proposed Basement Floor.
1: 75

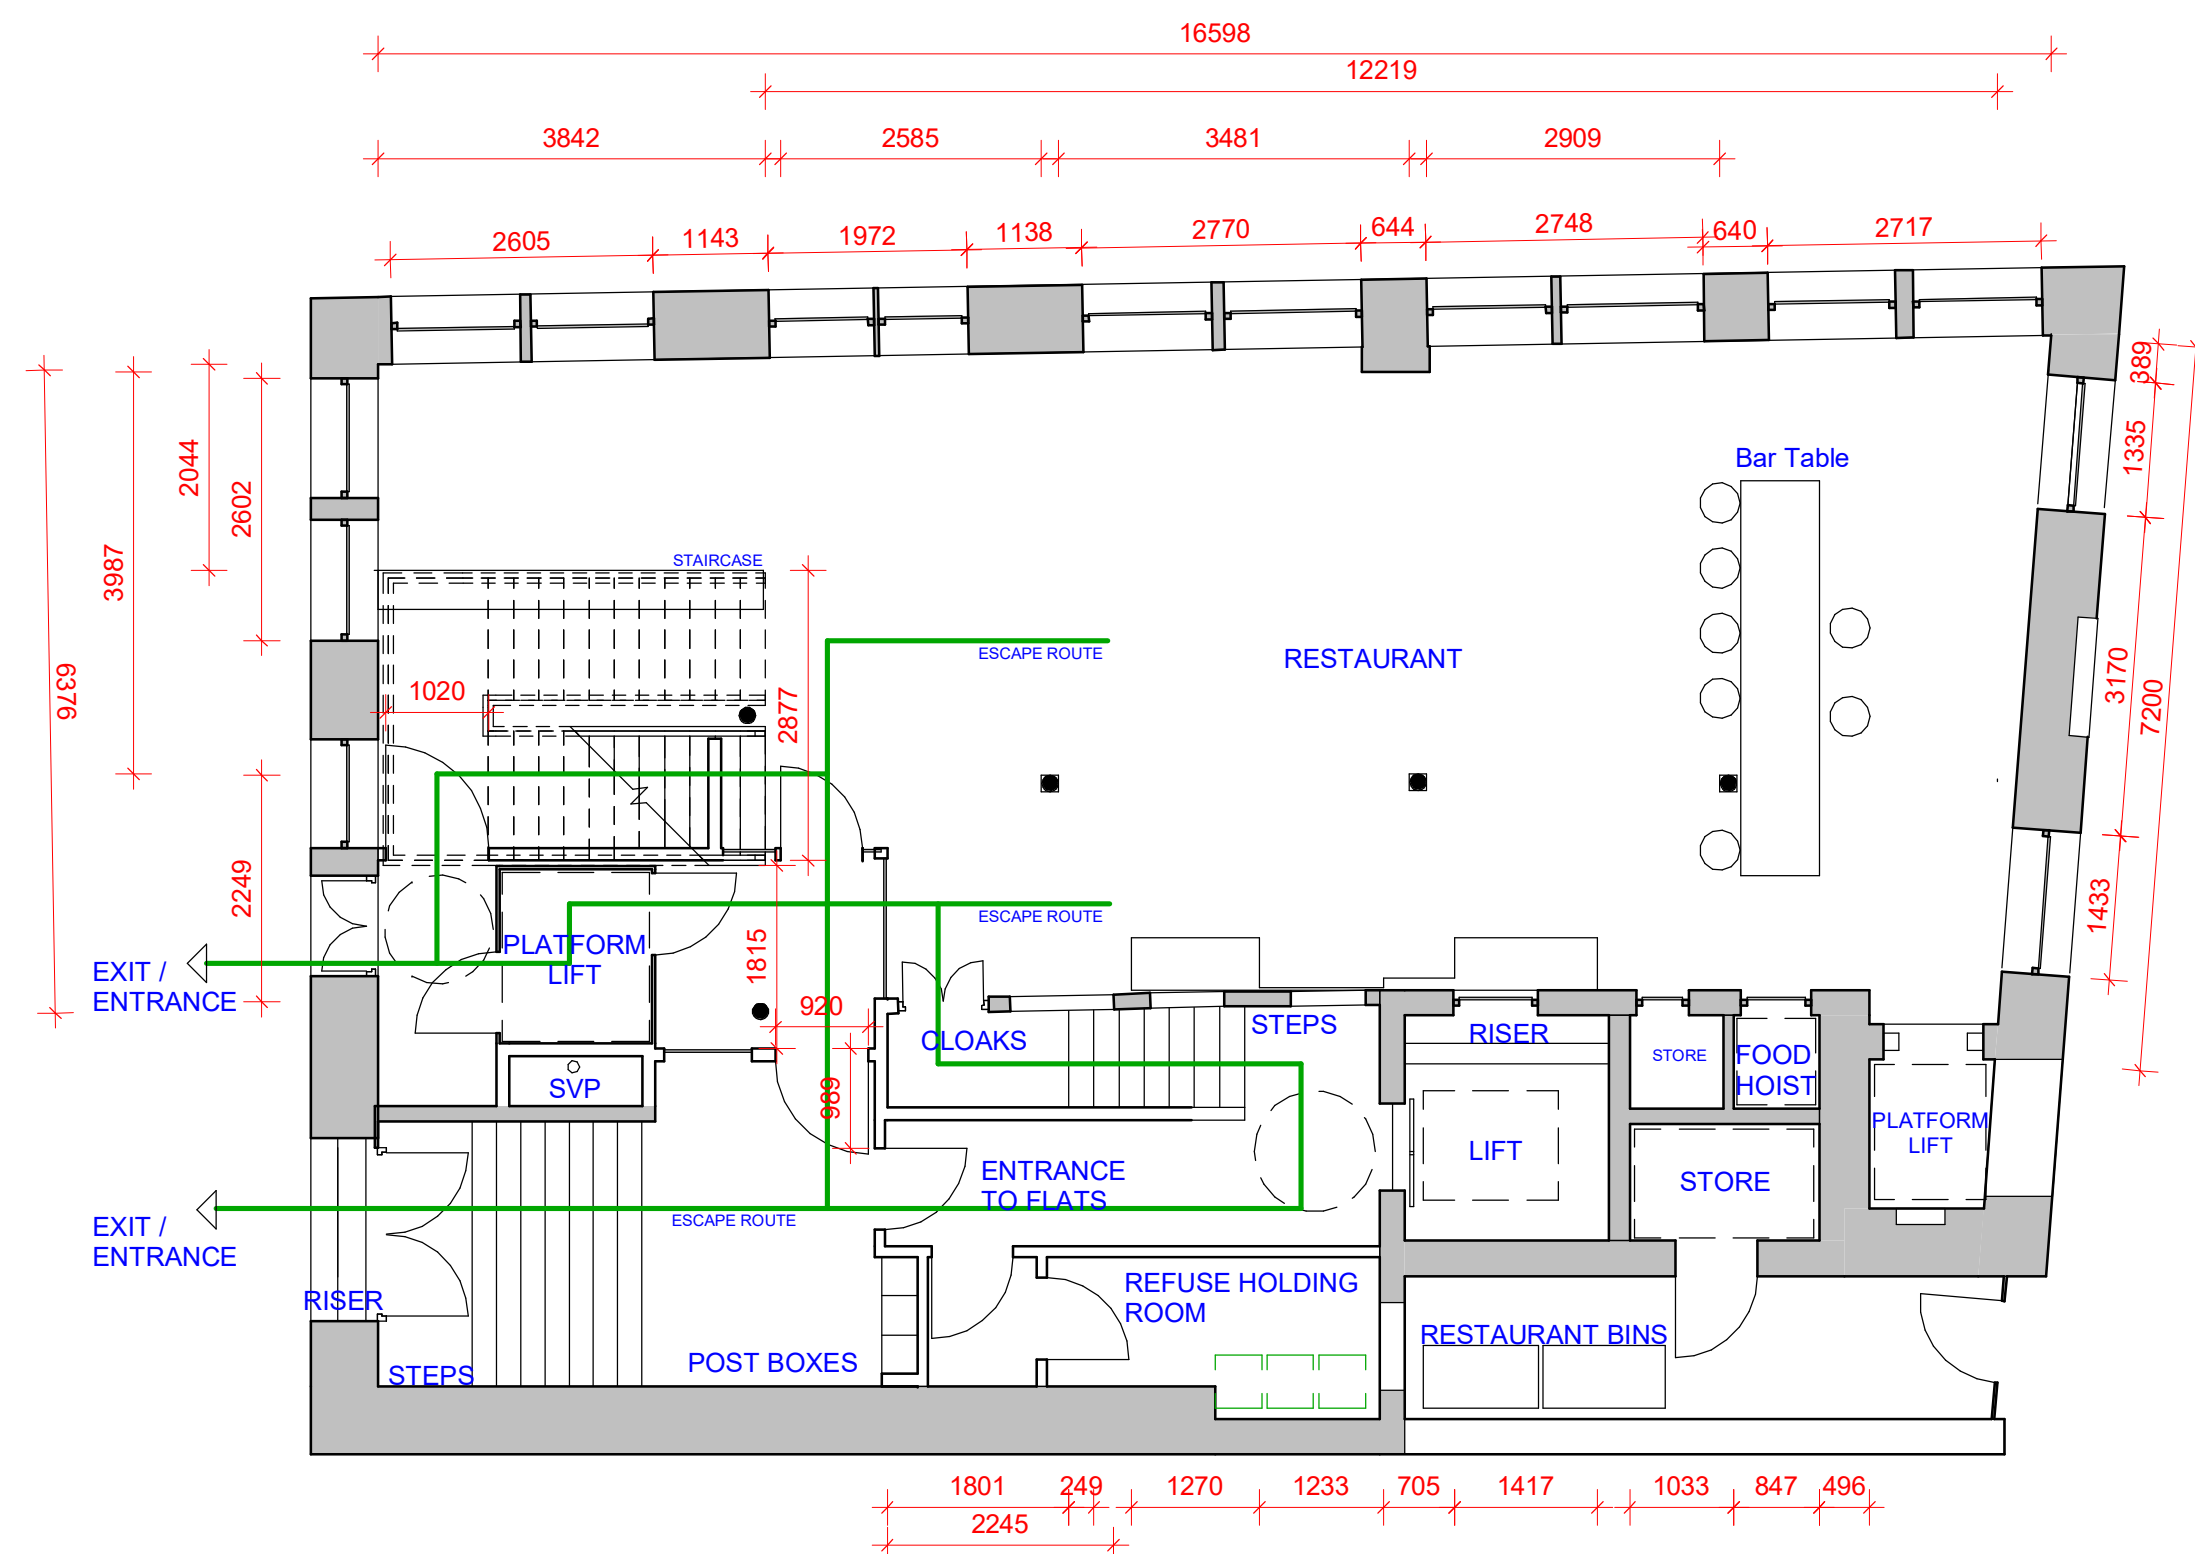

Proposed Ground Floor.
1: 75

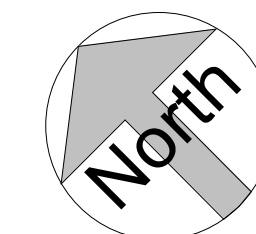

LDM Design

PROJECT 55 Faulkner Street, Manchester, M1 4FF
Client: Moss Wong

SHEET Floor Plans (Existing & Proposed)

CLIENT James West Limited

Scale (B A5)	As indicated		
Drawn by	BA	DRAWING NUMBER	REV
Checked by	KK	A01-A	A-1