

P(24)

REV	DESCRIPTION	INITIALS/DATE
A	CONSTRUCTION ISSUE	K9/10.03.22
B	REVISIONS AS CLOUDED	HR 27.04.22
C	Cladding spec confirmed for planning discharge, condenser enclosure amended	NS 18.07.22
D	Cladding spec confirmed for planning discharge	NS 06.12.22
E	Perforated cladding pattern and specification updated.	SMH 05.04.23

Notes:
To be read in conjunction with Structural Engineers drawings
Stair, cladding, balustrade and handrail design by specialist.
Cladding to stair Enclosure to act as fall resistant barrier.

ALL WORKS TO BE IN ACCORDANCE WITH ALL CURRENT EDITIONS AND RELEVANT CLAUSES OF BUILDING REGULATIONS, BRITISH STANDARDS, CODES OF PRACTICE AND HSE DIRECTIVES, EVEN IF UNSTATED. ALL STEELWORK, STRUCTURE, FLOORS ETC ARE SHOWN ON THIS DRAWING AS DESIGN INTENT ONLY AND ARE SUBJECT TO STAIR SUB-CONTRACTOR, STRUCTURAL AND FABRICATION ENGINEERS DETAILS. ALL STRUCTURAL STEELWORK IF REQUIRED, IS TO BE PRIMED AND PAINTED IN A COLOUR RAL 7021, FULLY WELDED, ALL WELDS GROUND FLUSH AND FINISHED SMOOTH. ANY VISIBLE FIXINGS TO BE COUNTERSUNK ALLEN HEADS, PAINTED OVER. ALL WORKS TO THE WALLS, DOORS, WINDOWS, ROOF ETC ARE TO SEPARATE DETAIL AND NOT TO BE REFERENCED FROM THIS DRAWING UNLESS STATED FOR RELEVANT CONSTRUCTION PURPOSES. ALL FLOOR LEVELS TO BE CHECKED AND VERIFIED PRIOR TO MANUFACTURE OF ANY ELEMENT. HANDRAILS/GUARDINGS TO BE DESIGNED IN COMPLIANCE WITH PART K OF THE APPROVED DOCUMENTS TO THE BUILDING REGULATIONS (WITH REGARD TO FALLING FROM HEIGHT, IMPACT LOADING/RESISTANCE AND GLAZING SAFETY). 2M CLEAR (MIN.) HEADROOM TO BE MAINTAINED OVER ALL STAIRS AND LANDINGS.

JOB NAME
CIEL LAYSTALL LTD
LAYSTALL ST
MANCHESTER
M1 2JZ
DRAWING TITLE
PROPOSED STAIR 3
ELEVATIONS

STATUS


Construction

DATE MAR '22 SHEET BY HR SCALE @ SIZE 1:50@A1
JOB NO. 4328 CODE P(24) DRAWING NO. 200 REV E


DLG ARCHITECTS
LEEDS
One Brewery Wharf
Waterloo Street
Leeds
LS10 1GX
LONDON
Studio 12.0C.1
The Leather Market
11-15 Weston Street
London
SE1 3ER
+44(0)113 247 1222
leeds@dlgarchitects.com
+44(0)207 620 1236
london@dlgarchitects.com

dlg


dlgarchitects.com

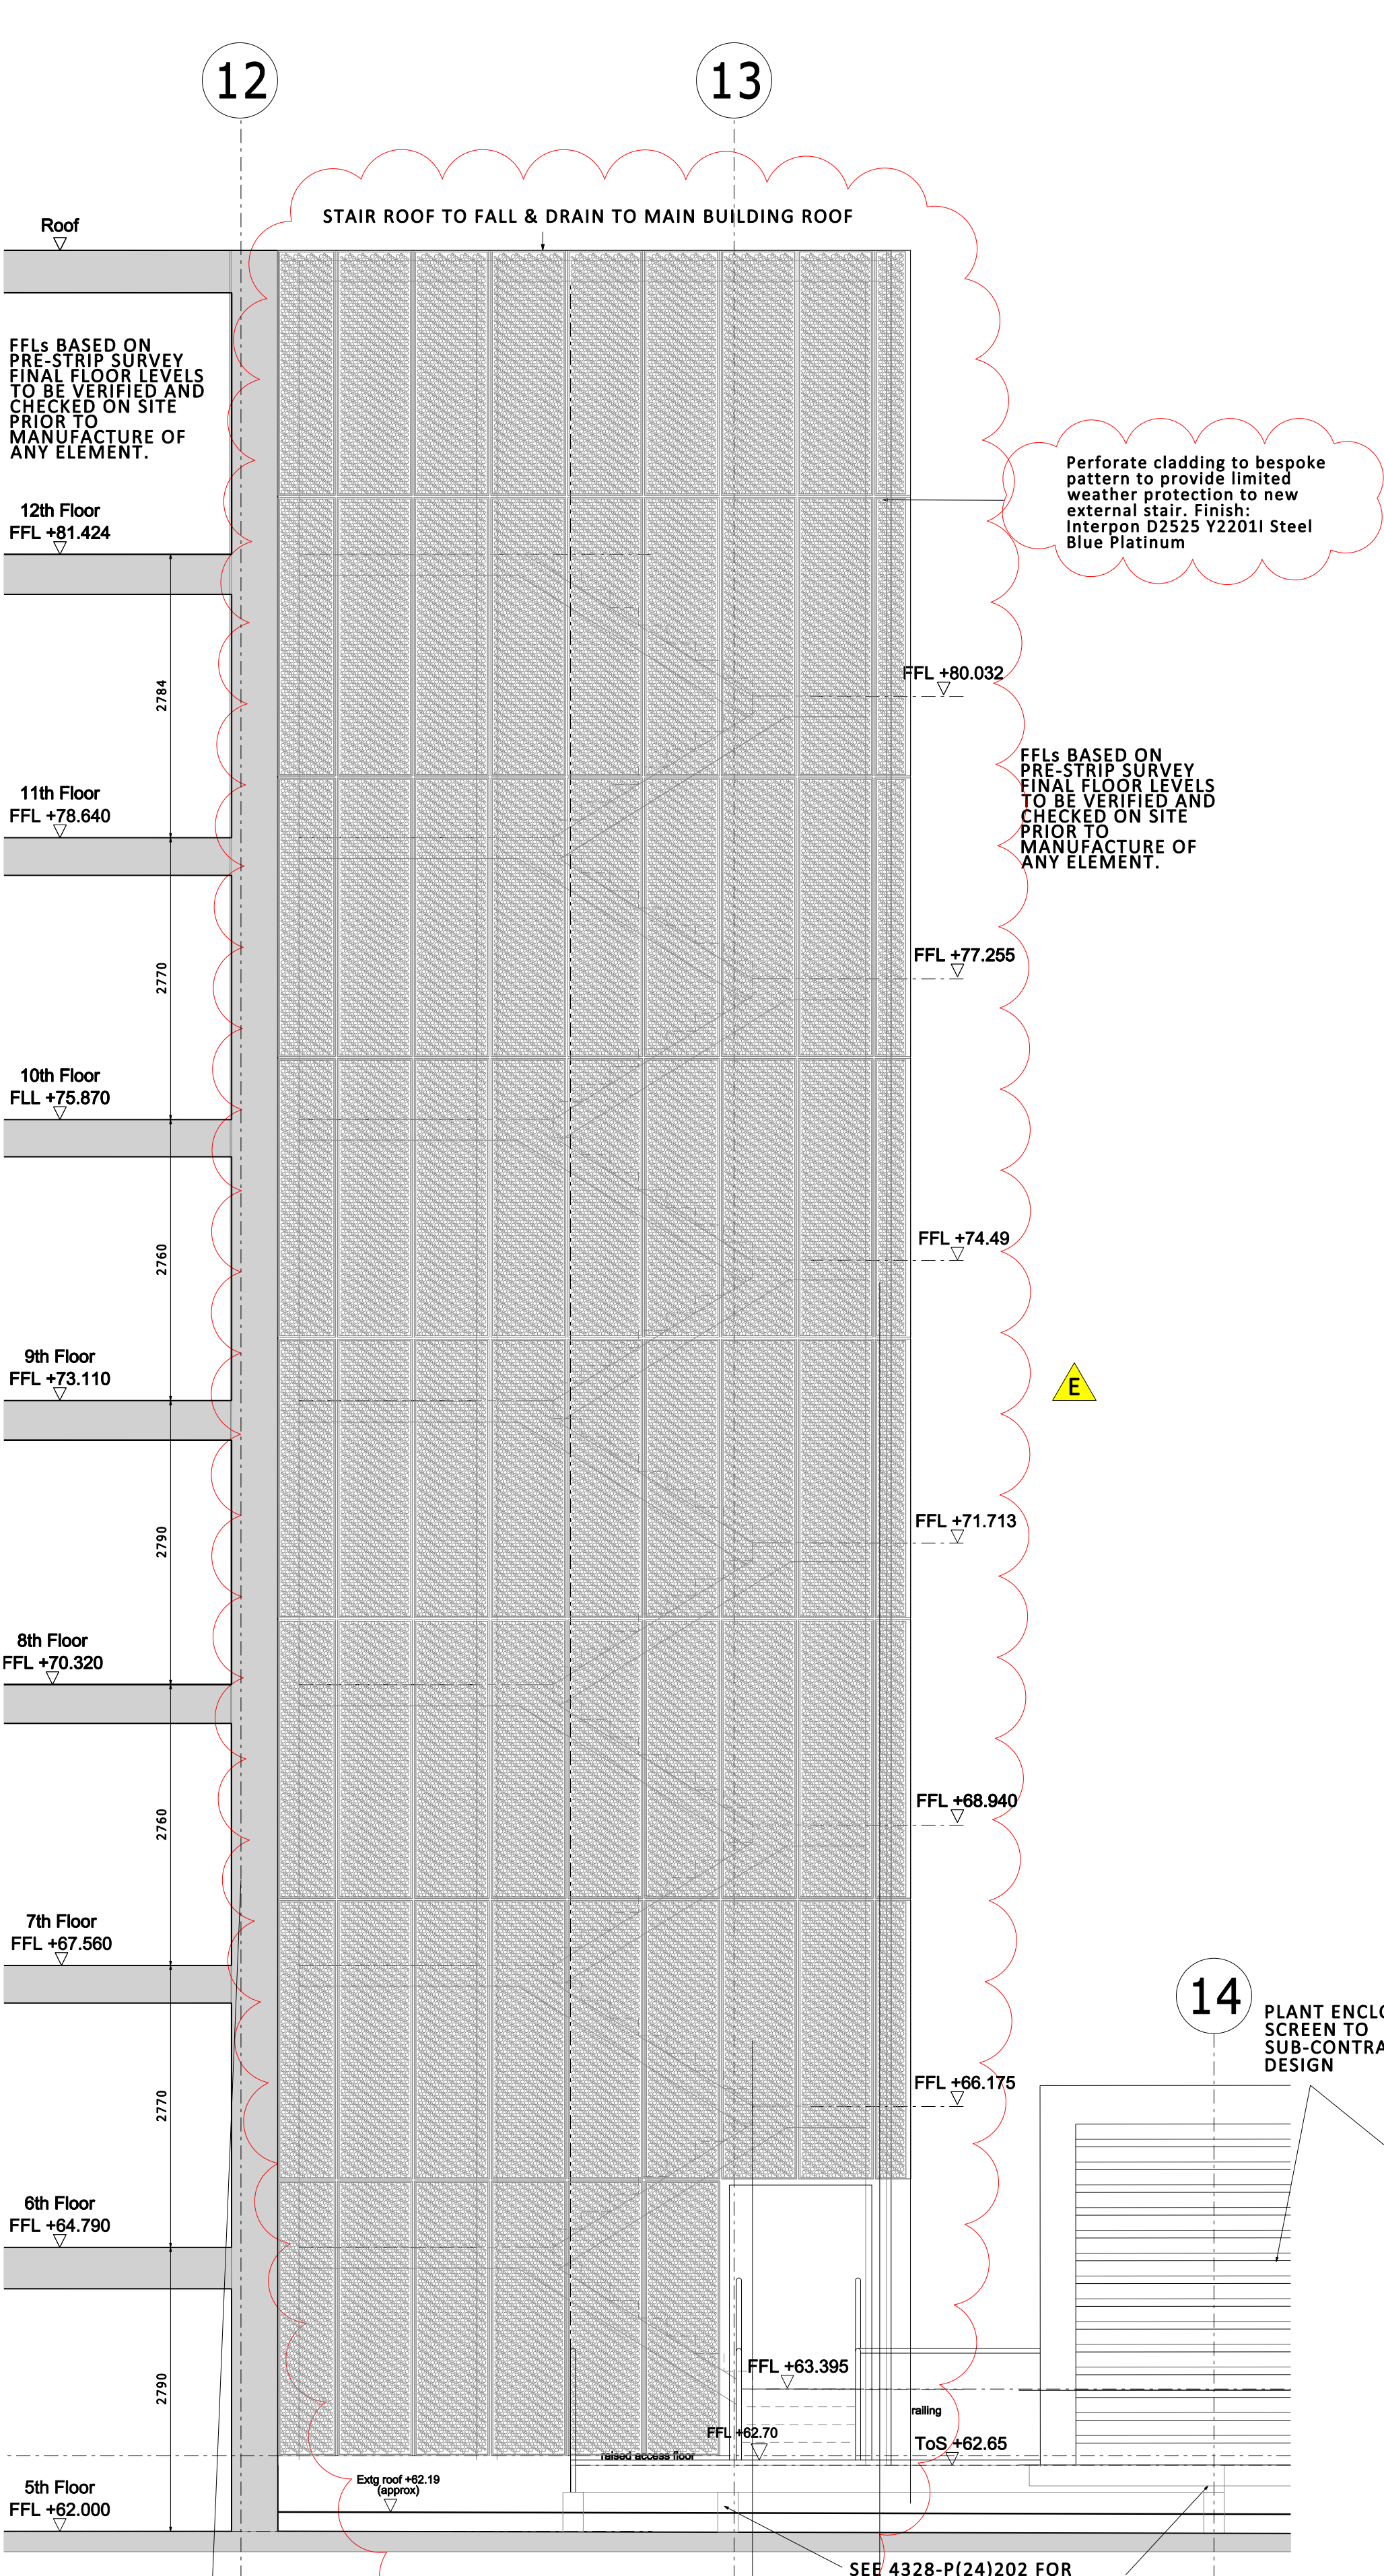

NORTH WEST ELEVATION

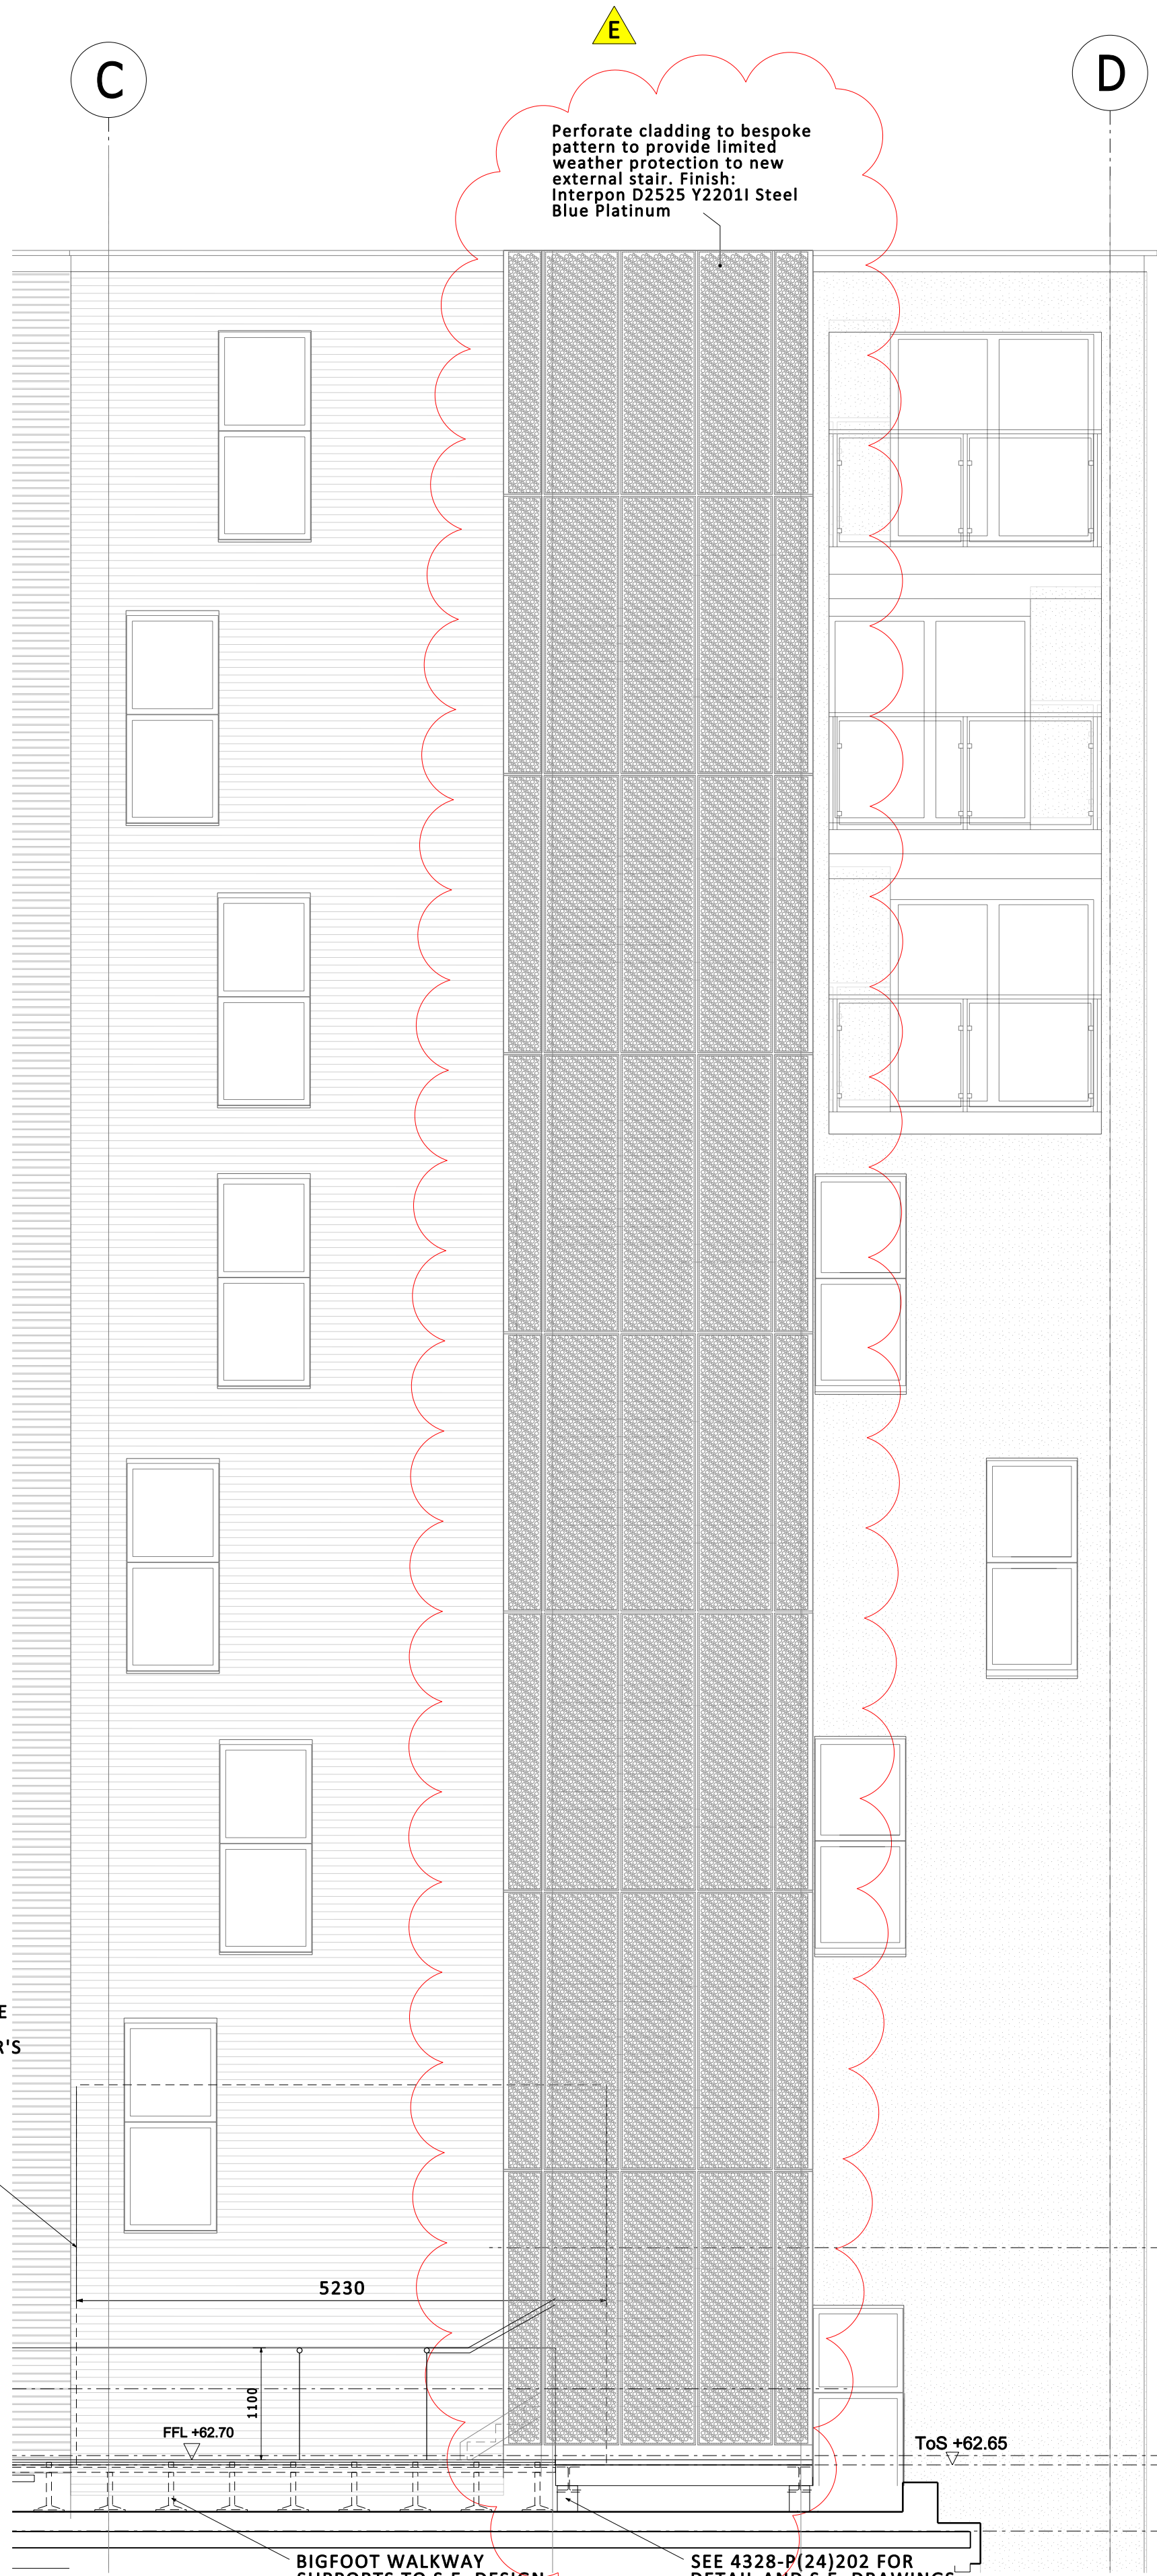

SOUTH WEST ELEVATION

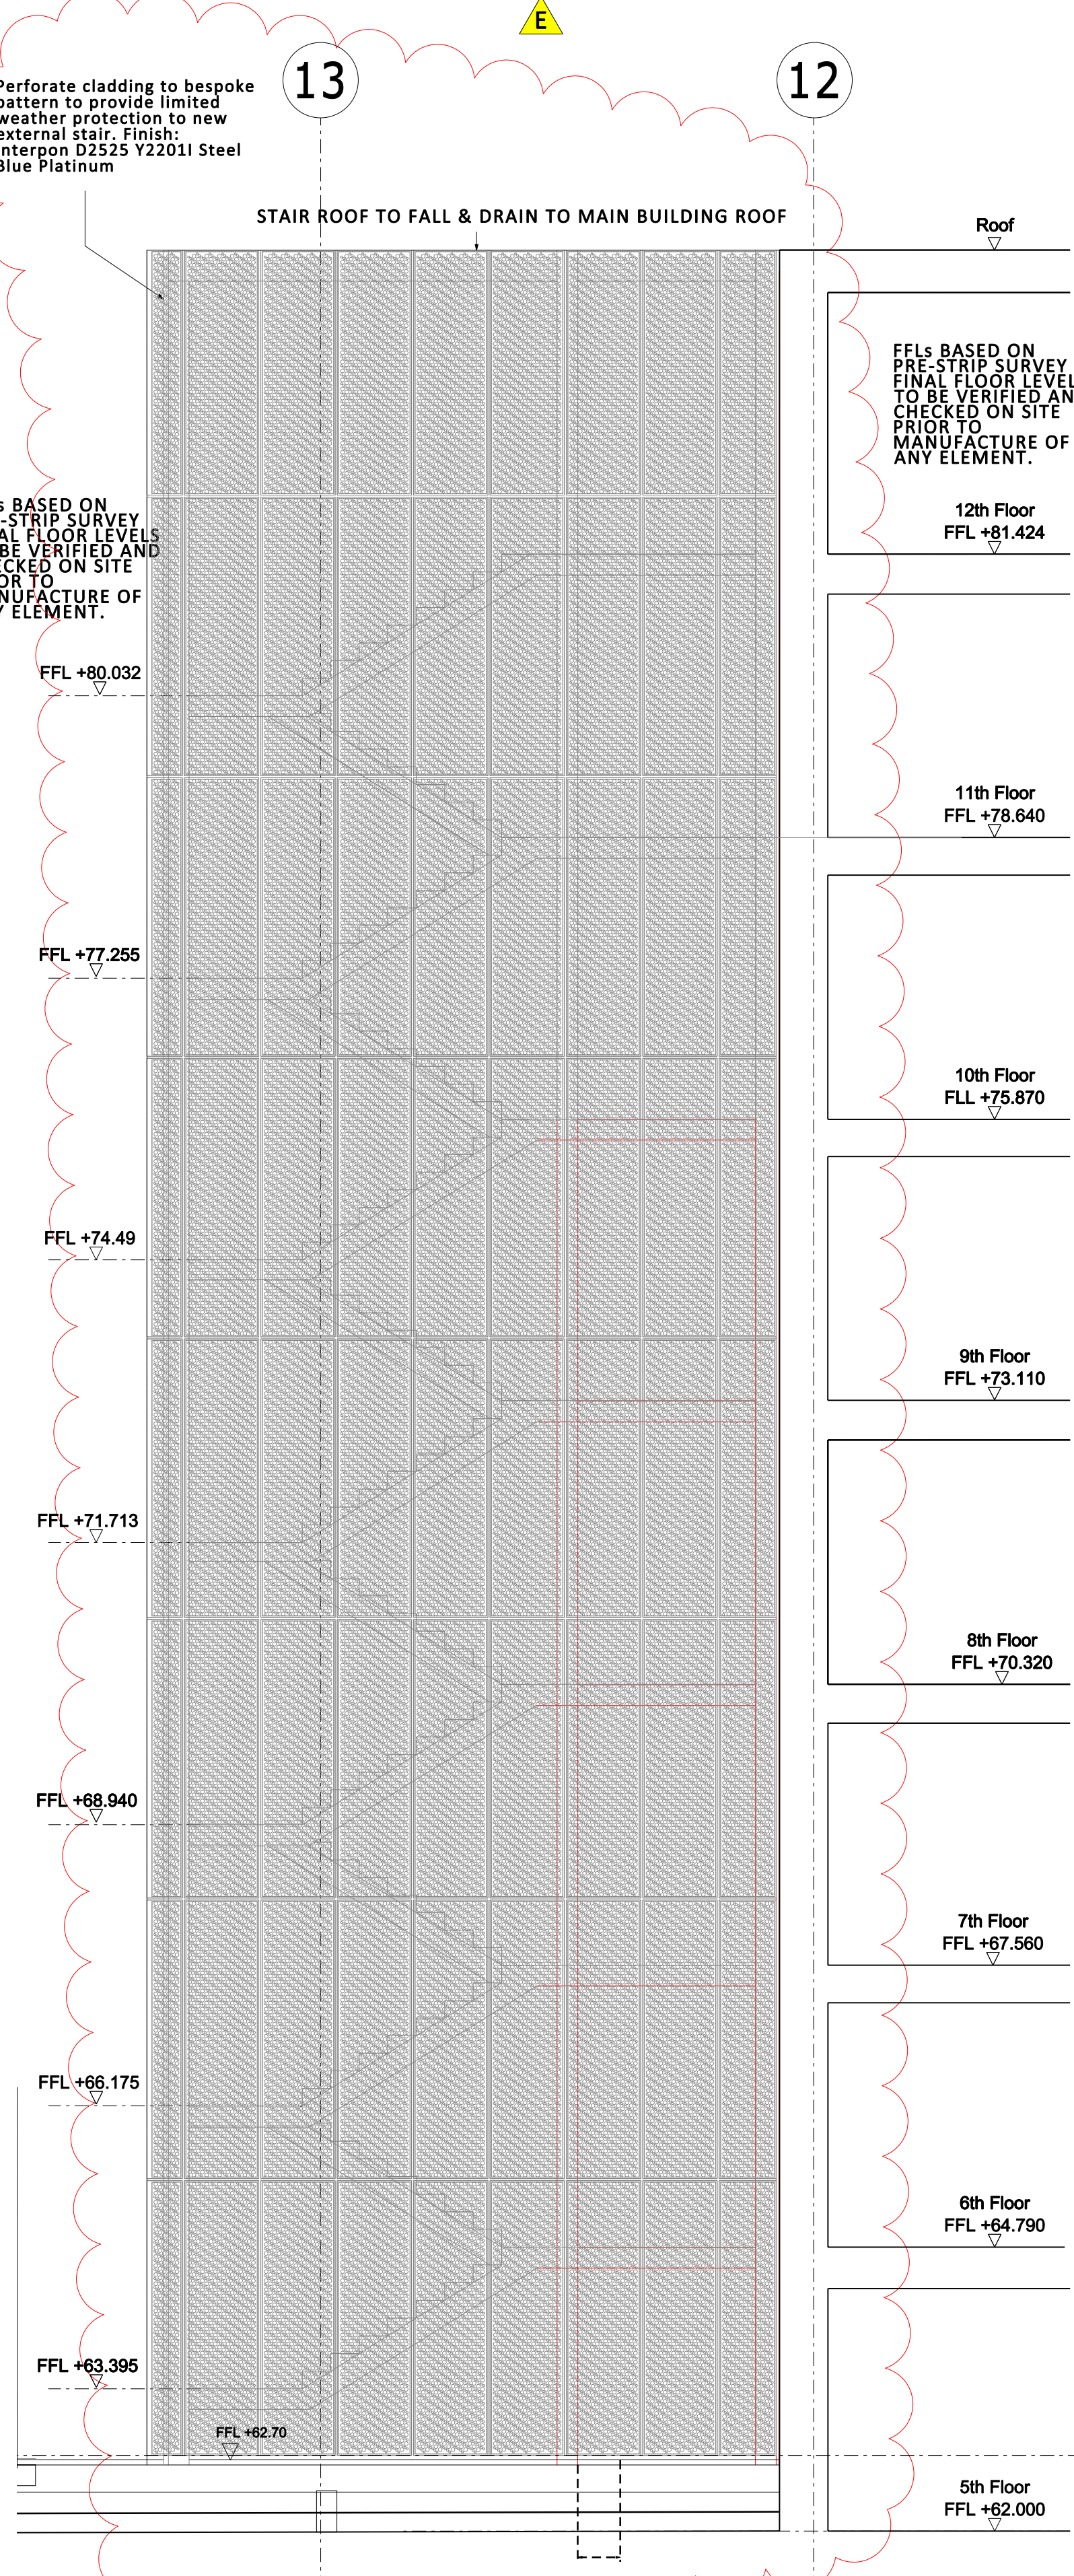

SOUTH EAST ELEVATION