

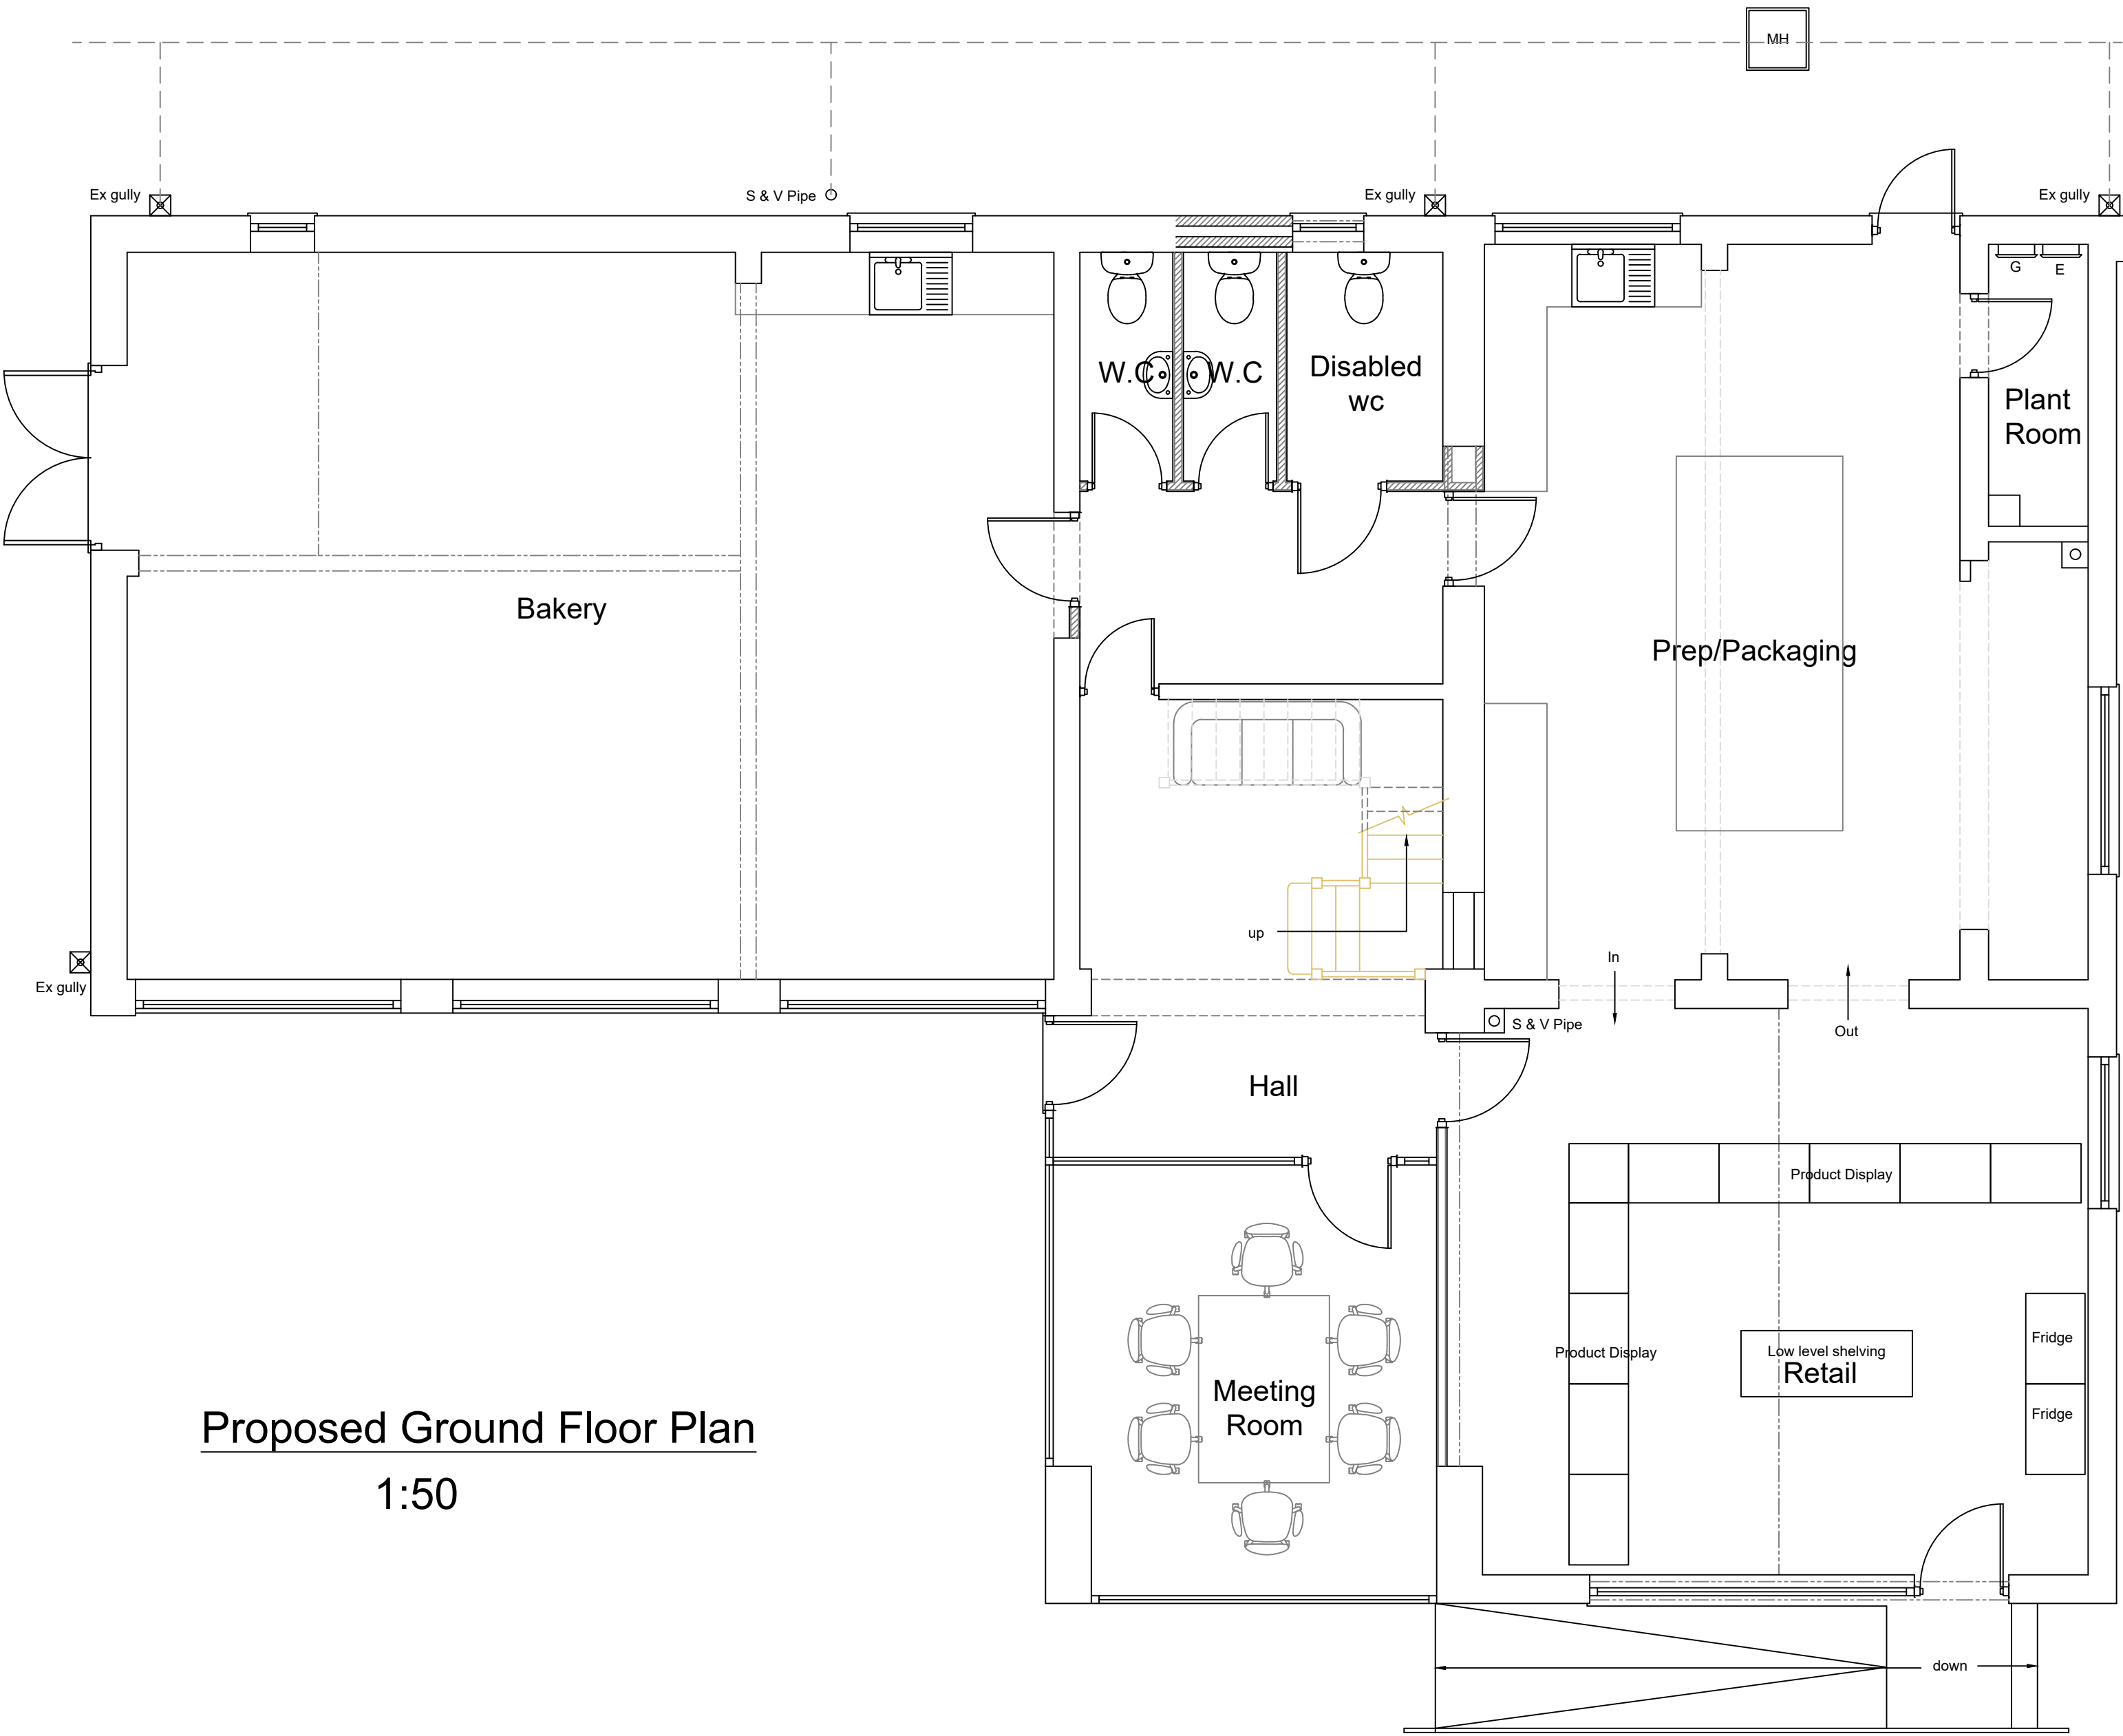



This drawing is protected by copyright and the information contained therein is the property of William McCall.
The drawing must not be copied and the information contained therein may not be used or disclosed without written permission of and in the manner permitted by William McCall.

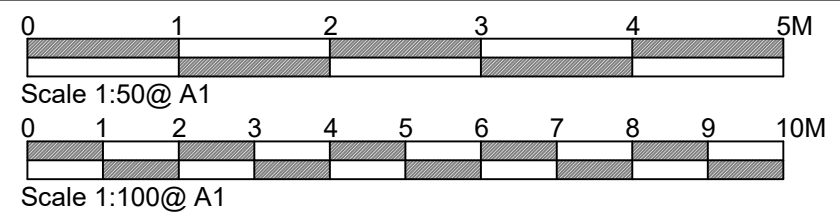


Proposed Ground Floor Plan
1:50

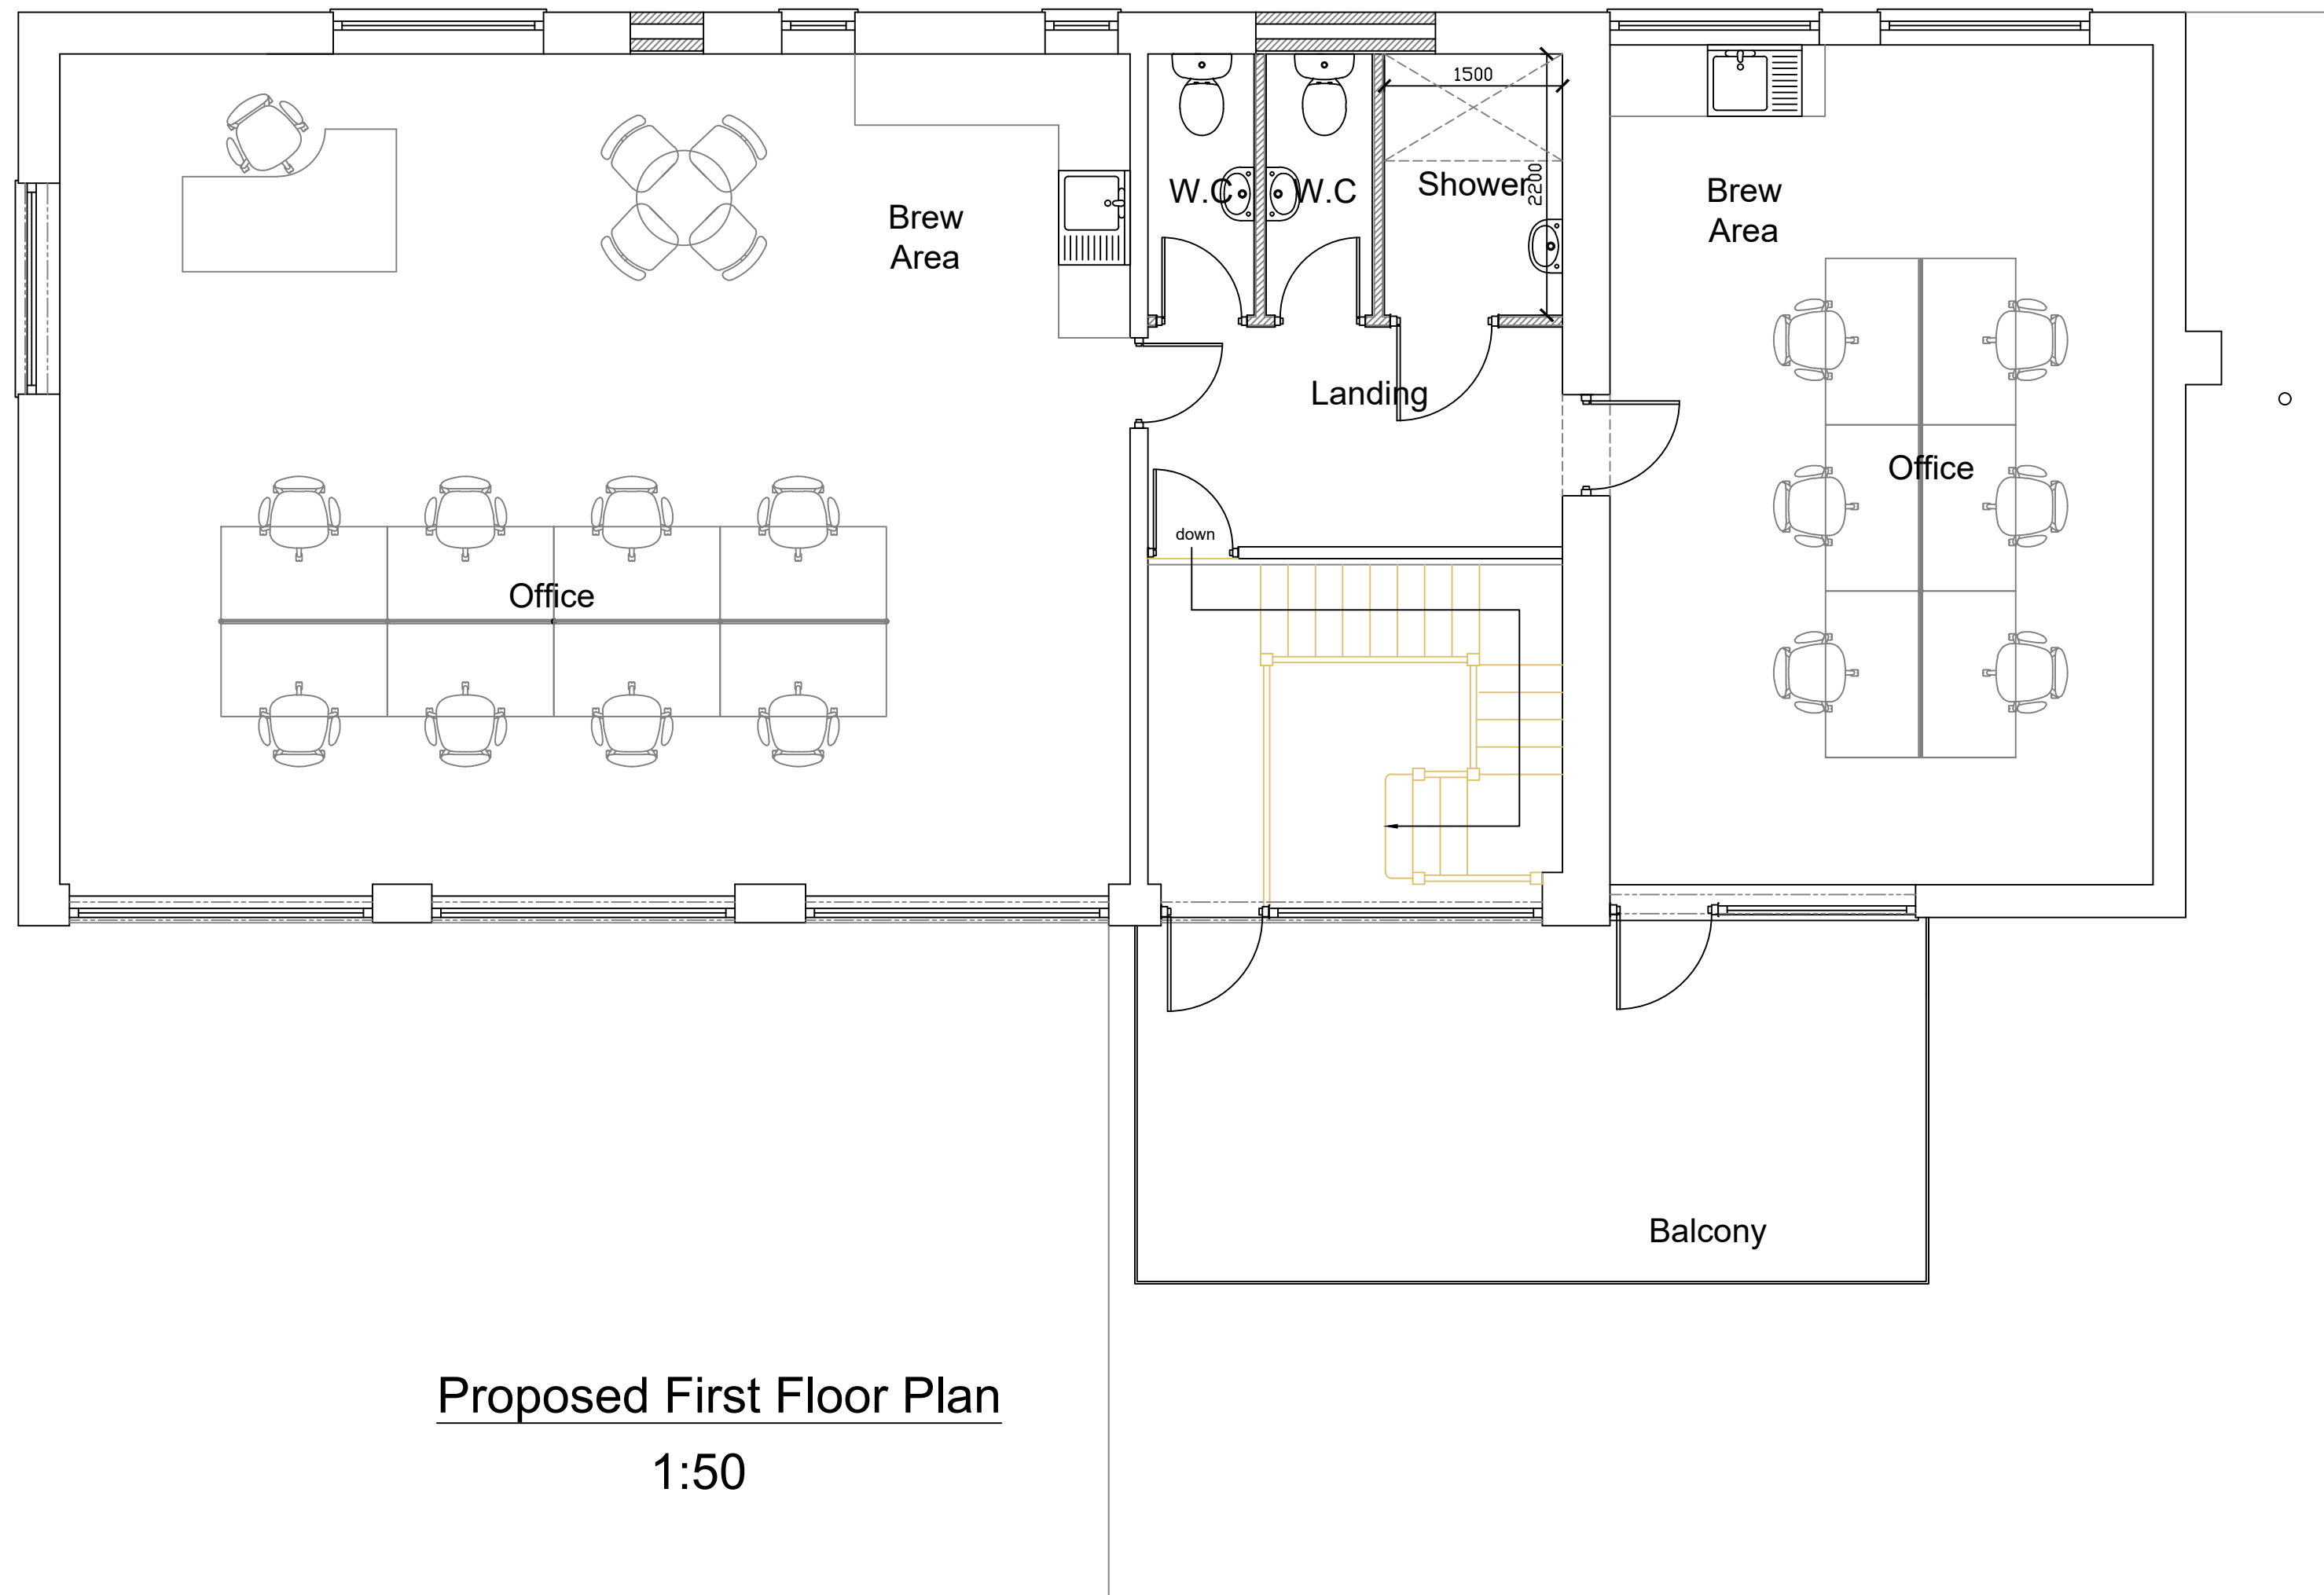

Proposed First Floor Plan
1:50

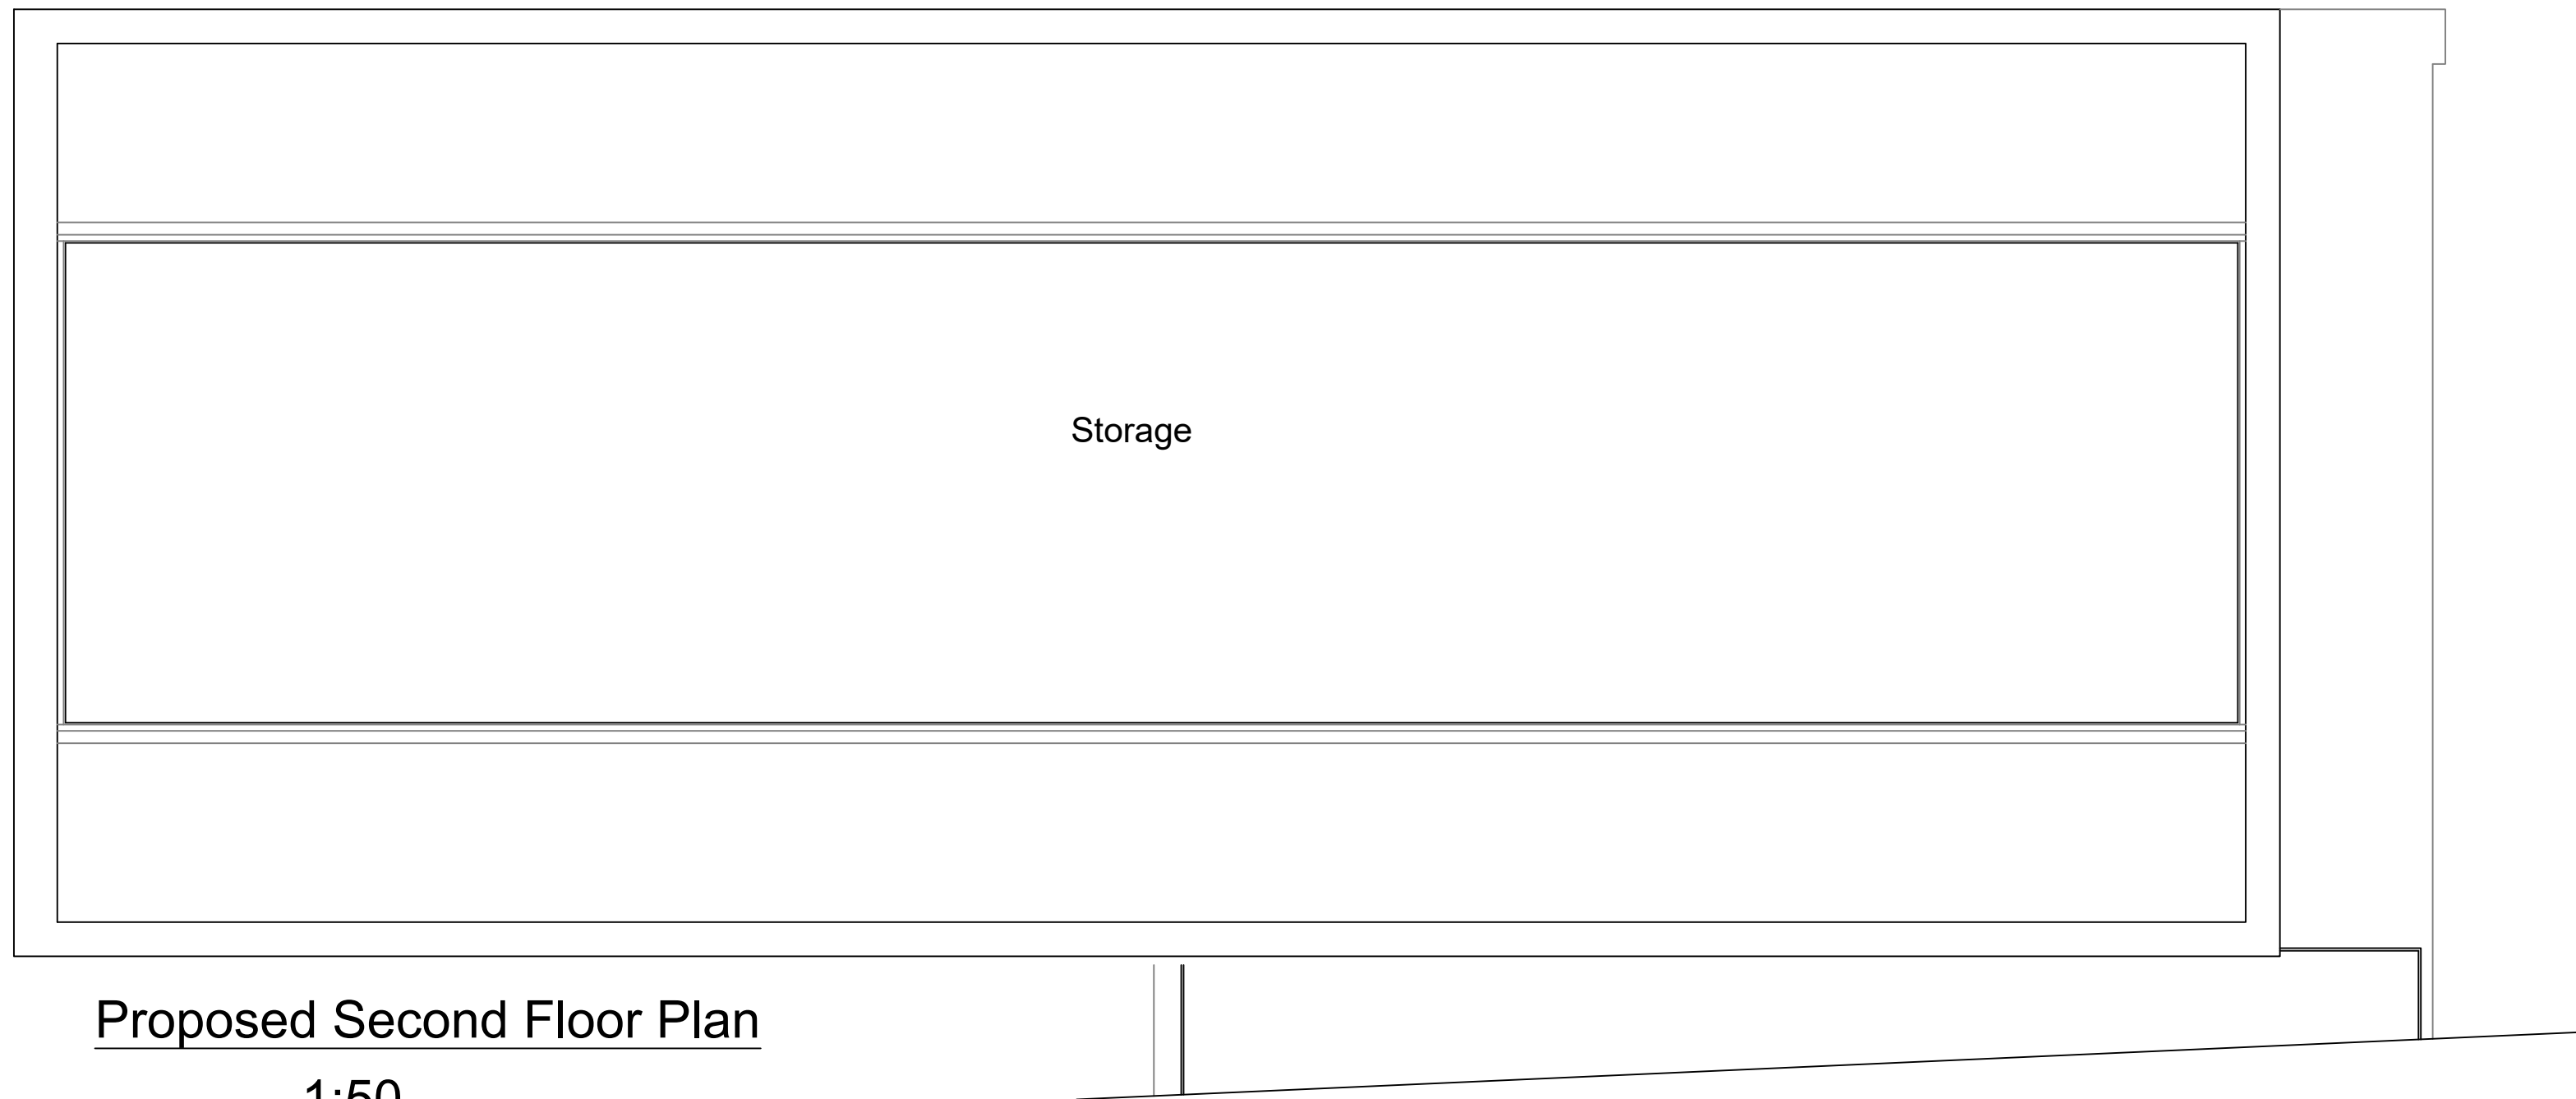

Proposed Second Floor Plan
1:50

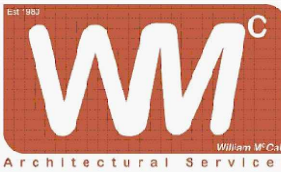Stage :-				Full Planning Drawings			
Project Title :-				Proposed Amendments to Existing Elevations & Internal Alterations			
Drawing Title :-				Proposed Floor Plans			
Client :-				Mr Dillon			
Drwg No :- 01/23/09		3 of 5		Date :- Jan '23		Rev :-	
Scale :- 1:50@A1		Drawn:- SCM		Checked :-			
Site Address :-							
10 School Lane, Didsbury, Manchester, M20 6RD							
The Old Post Room 34 Chew Valley Road Greenfield Saddleworth OL3 7DA Tel: 01457 871202 www.william-mccall.com				 ARCHITECTURAL SERVICES		 registered LABC Partner Authority, Scheme	
enquiries@william-mccall.com				A			