



ALL EXISTING WINDOW FRAMES TO FRONT
ELEVATION ARE WHITE UPVC




Proposed Front Elevation (1:50)

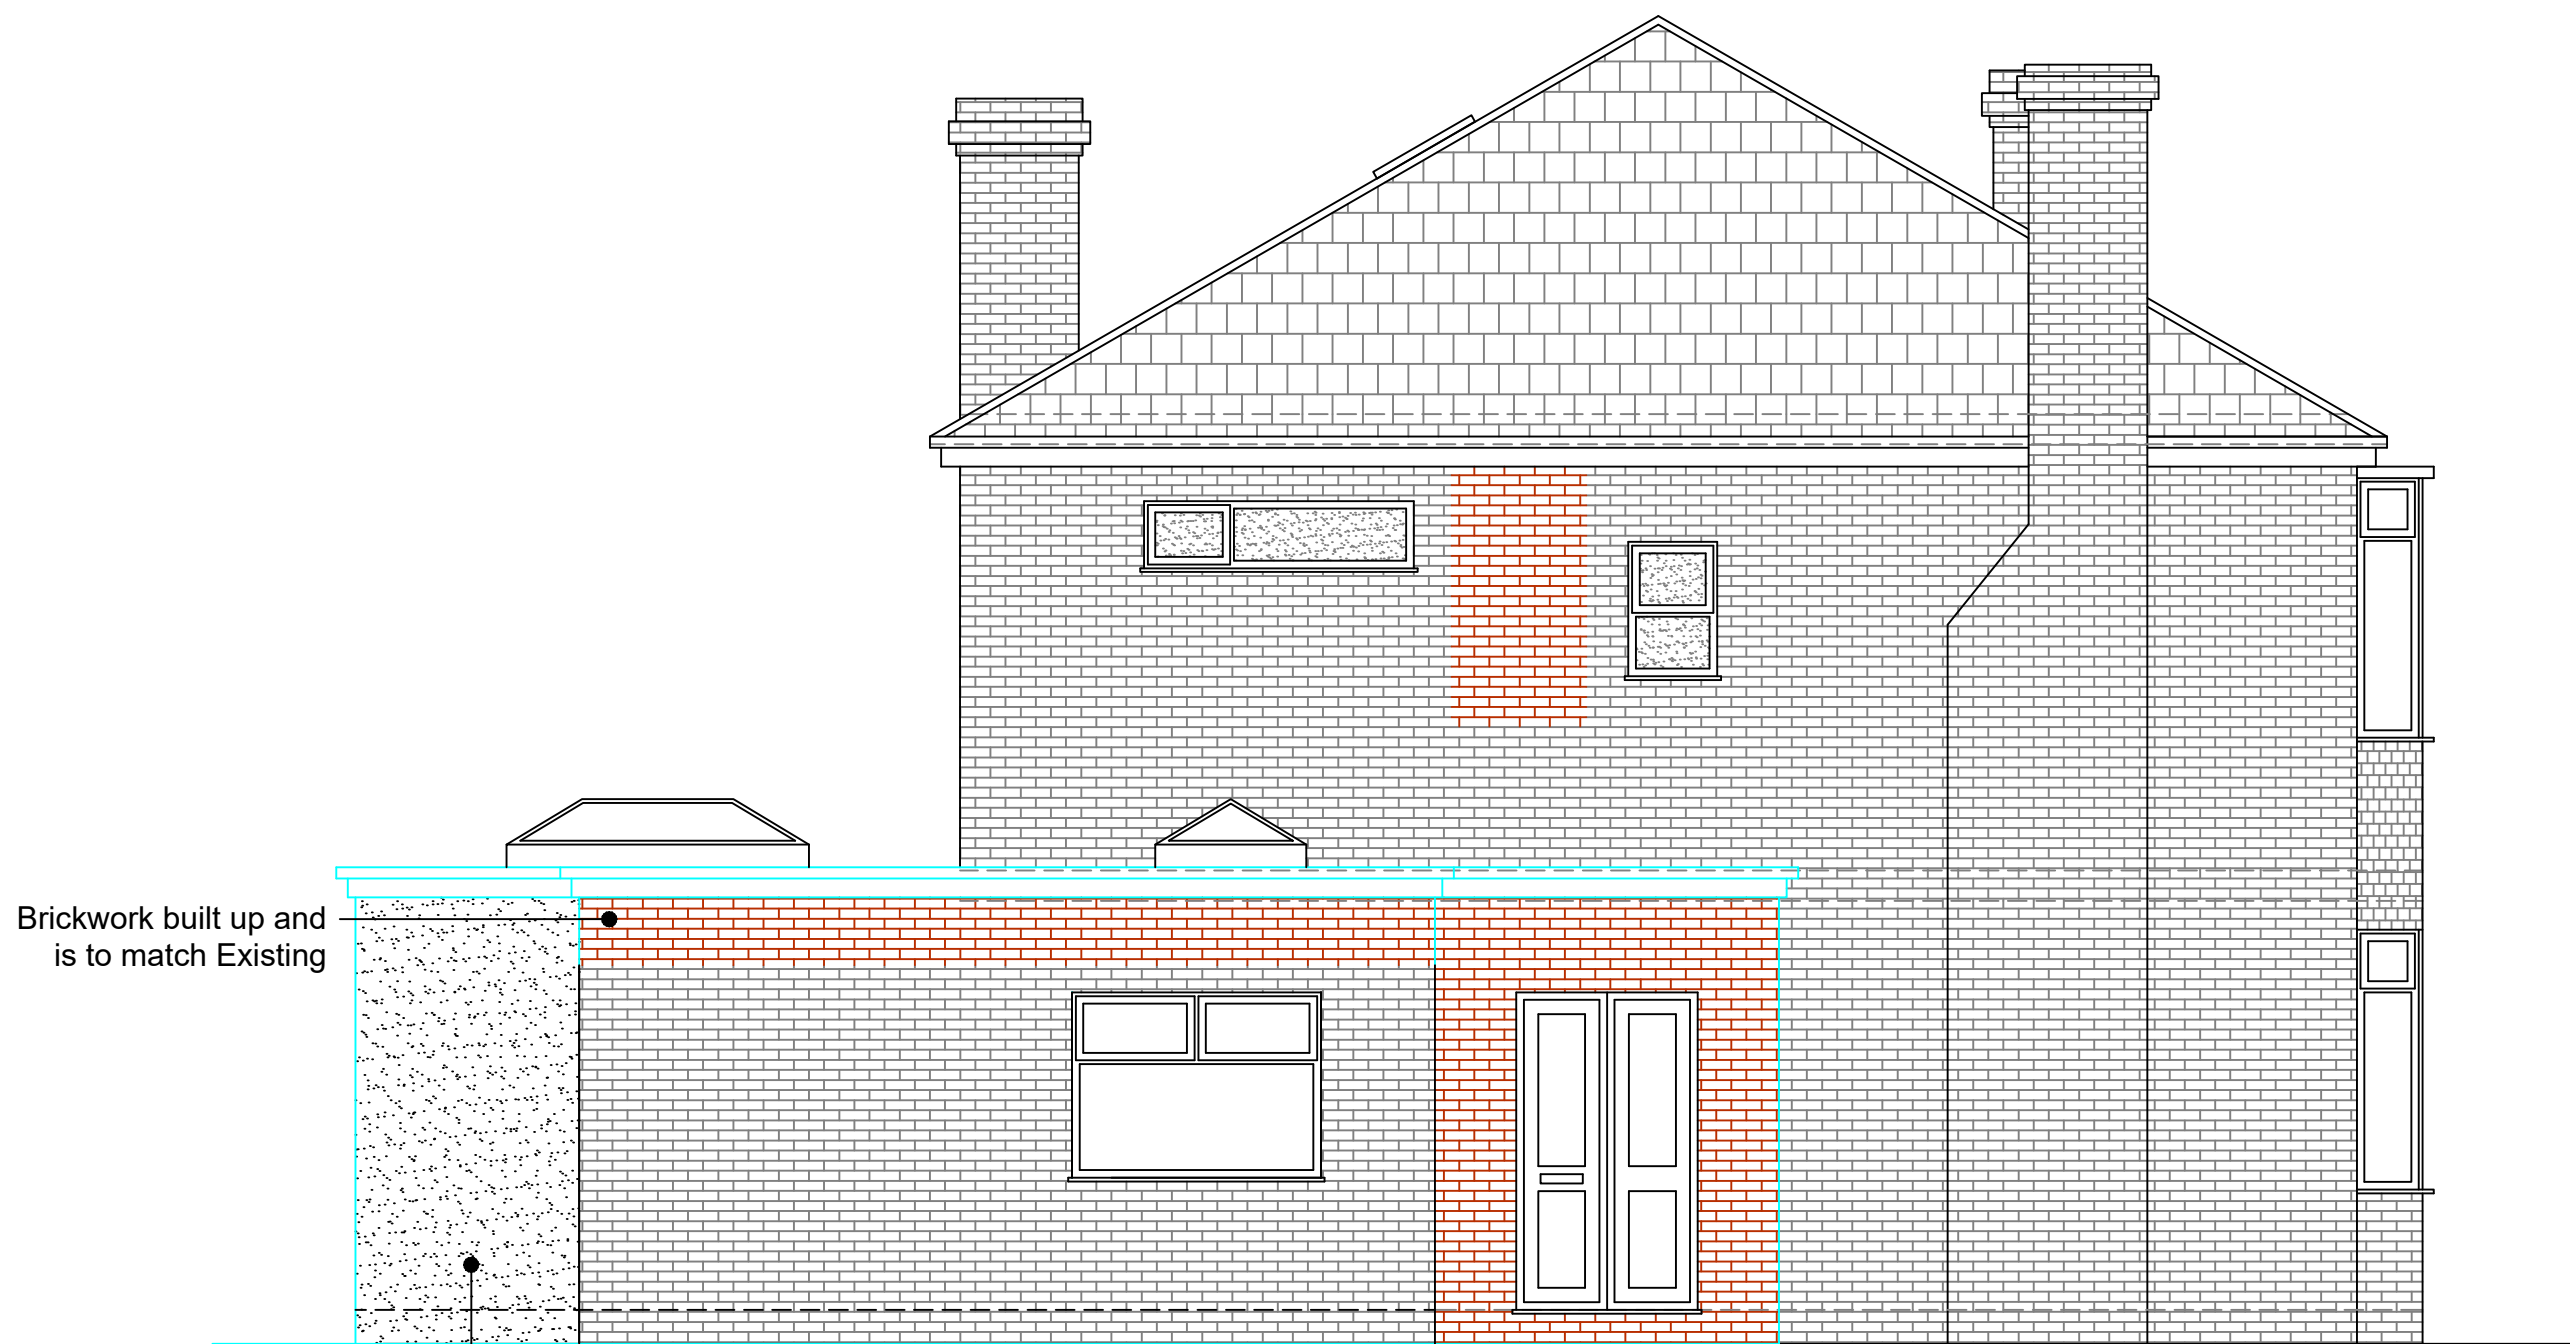

Proposed Side Elevation (1:50)

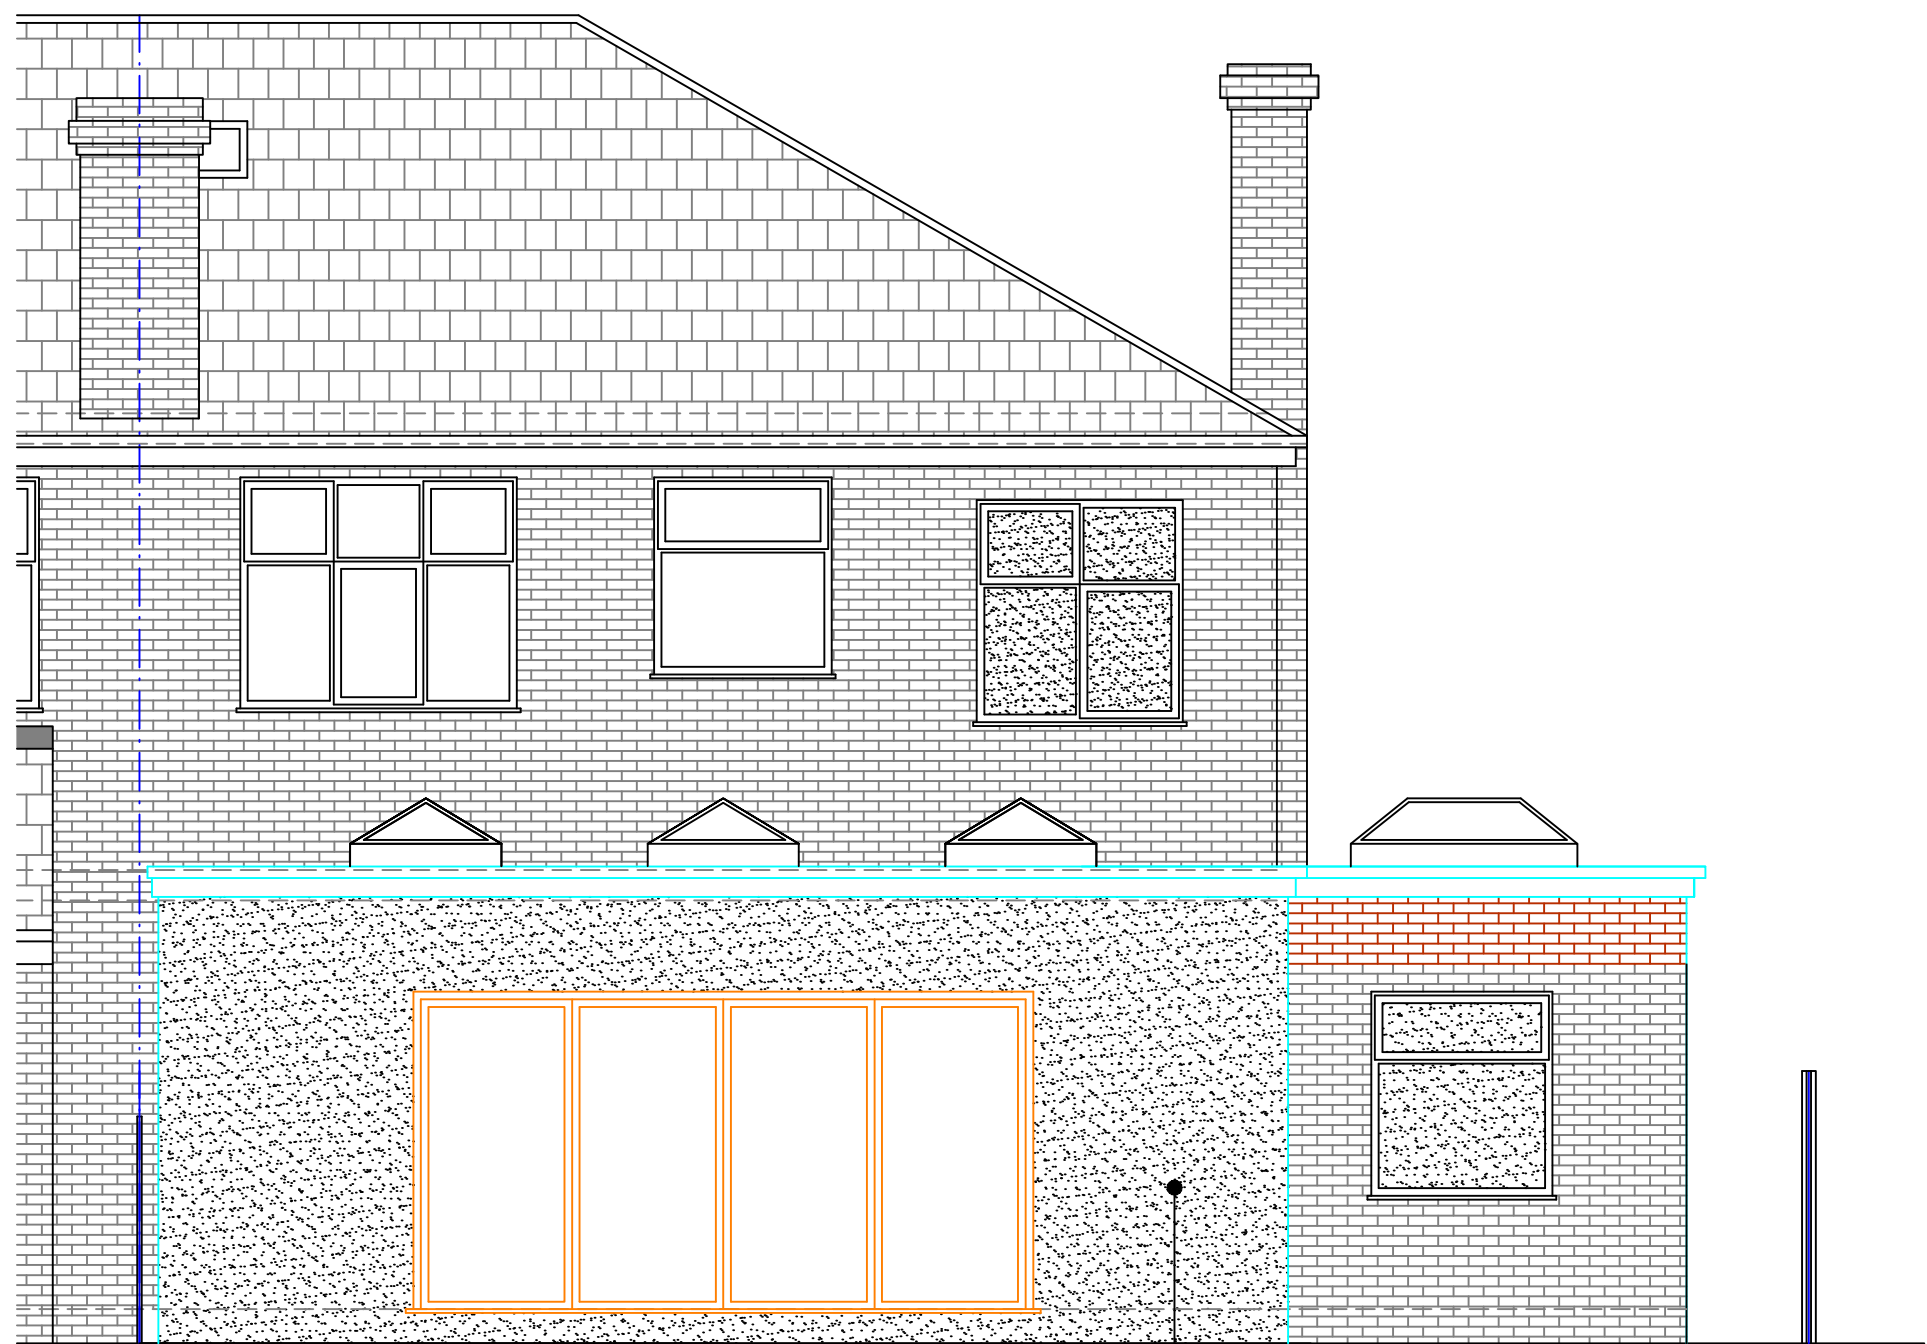

Proposed Rear Elevation (1:50)

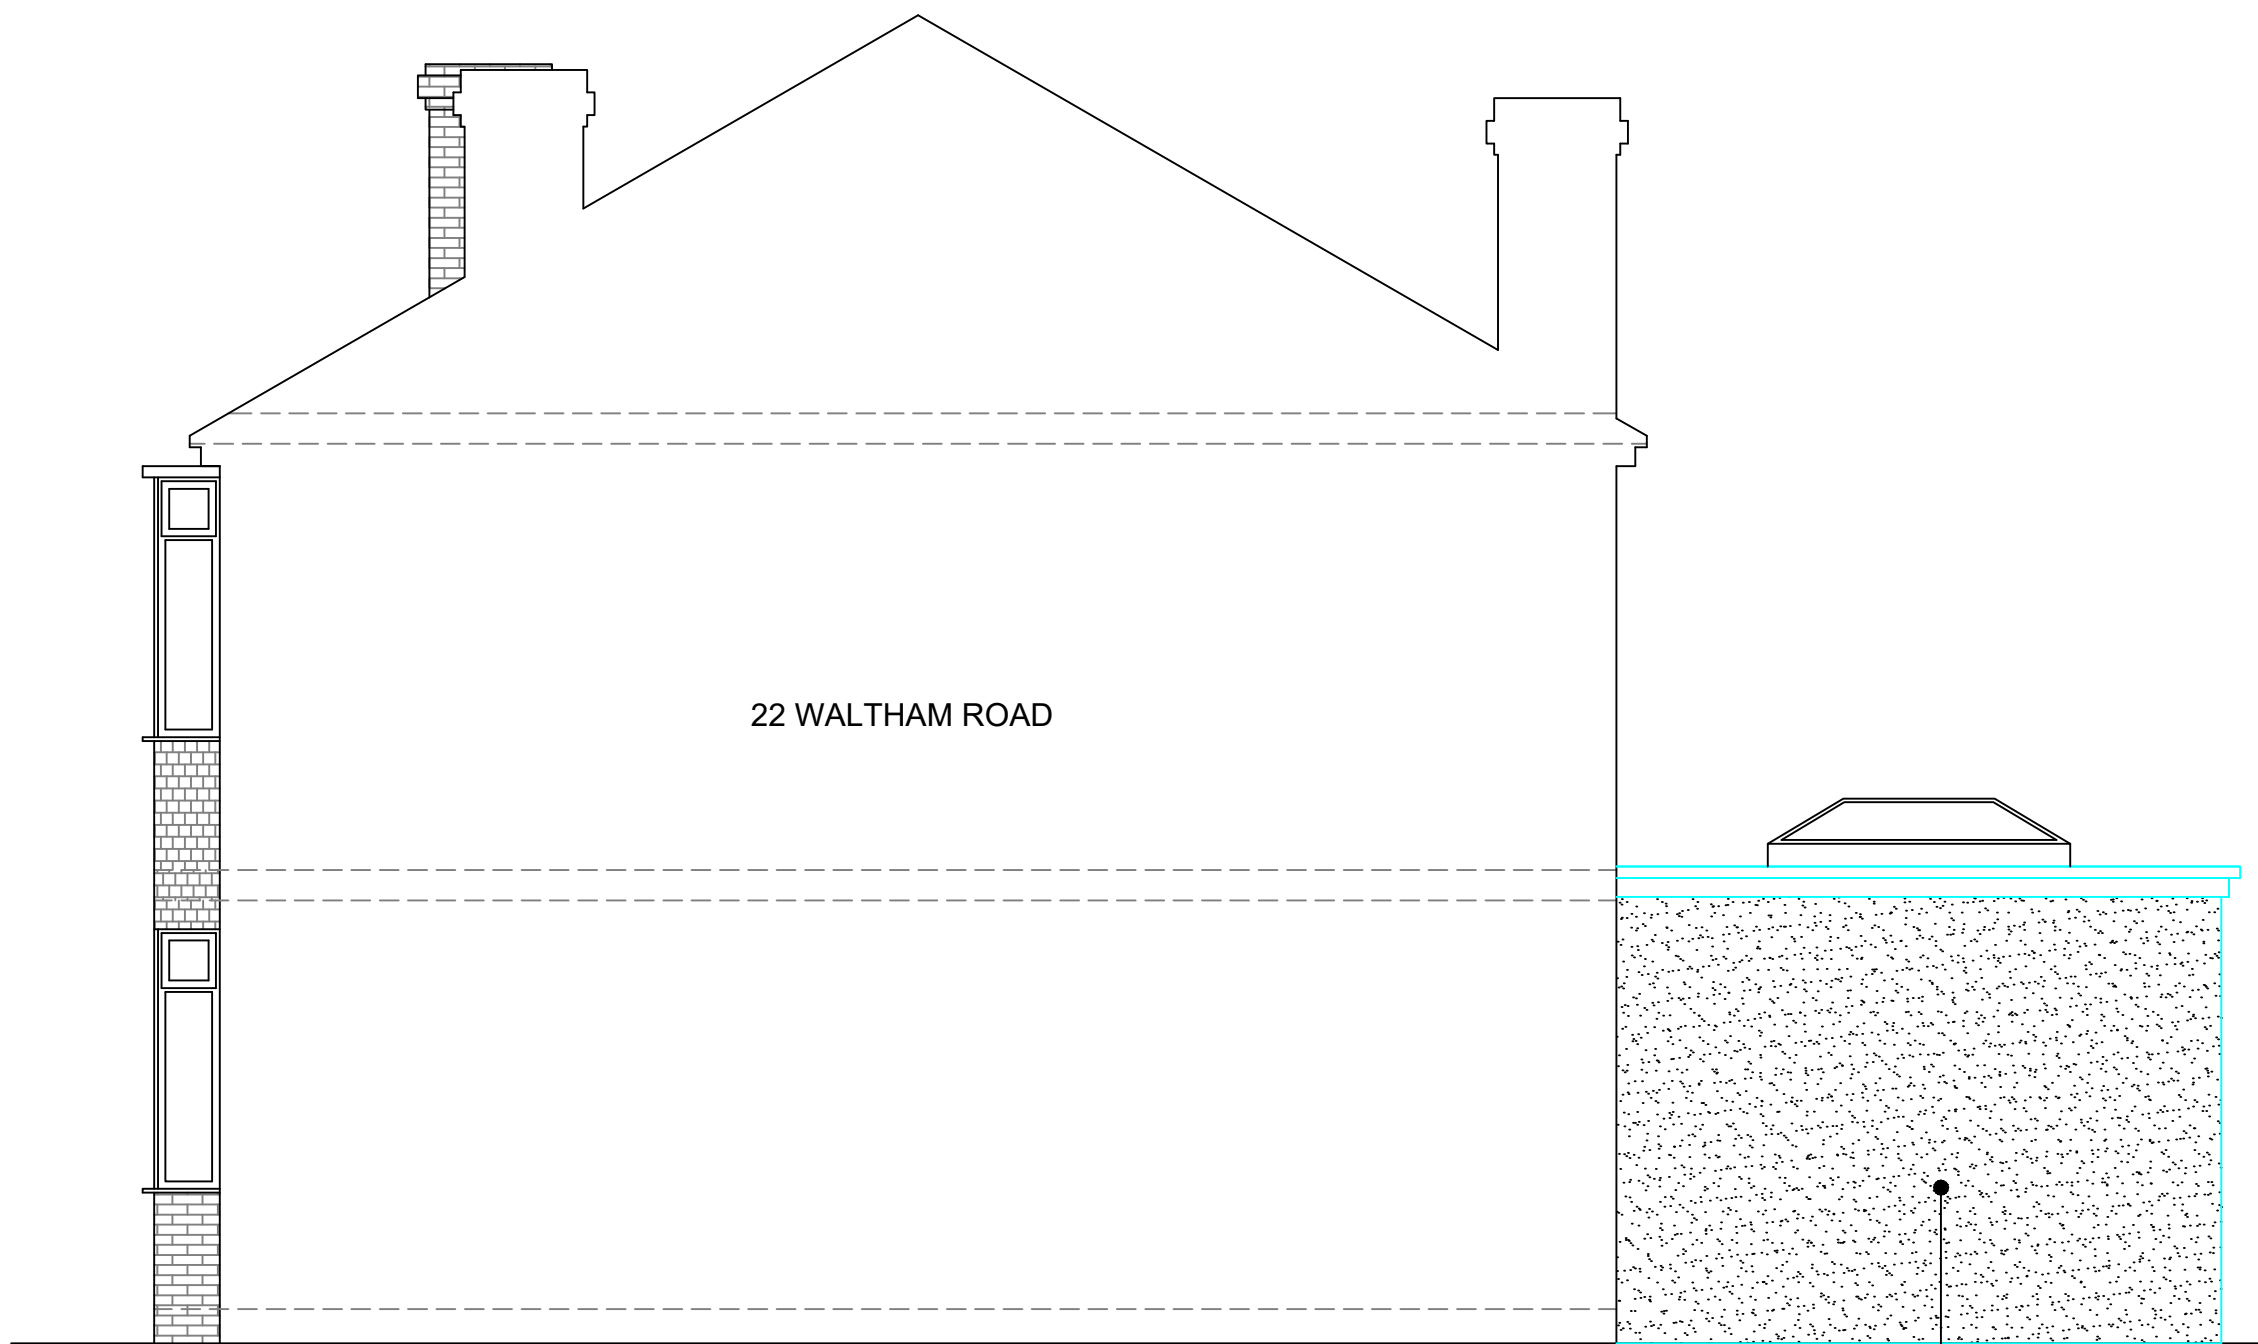

Proposed Return Elevation (1:50)

SCALE AS SHOWN AT A1

GENERAL NOTES

1. All dimensions are in millimetres unless otherwise noted.
2. This drawing is not to be copied or disclosed by or forwarded on to any unauthorised persons without prior written consent of Gamble King and Noone Limited.
3. Do not scale from this drawing and is only to be used for Local Authority Approval purposes only.

REFERENCE

- EXISTING CLAY ROSEMARY ROOF TILES
- EXISTING FACING BRICK (RED/BROWN)
- EXISTING FELT SHINGLES (RED)
- NEW FACING BRICK TO MATCH EXISTING
- NEW RENDER (WHITE K-REND)

Client

Mrs. Tahirah Alam

Job

24 Waltham Road,
Whalley Range,
Manchester.
M16 8PG.

Drg

Proposed Elevations

Drawn	Date	Scale
F.Cadell	March 2023	As Shown
Job No.	Drg No.	
D22.12.11	P04	

Gamble King and Noone Ltd

Consulting Structural Engineers & Building Surveyors

5 Queen Street
Oldham
OL1 1RD
Tel: 0161 652 1183
Mobile: 07756 902 604
07725 145 369