




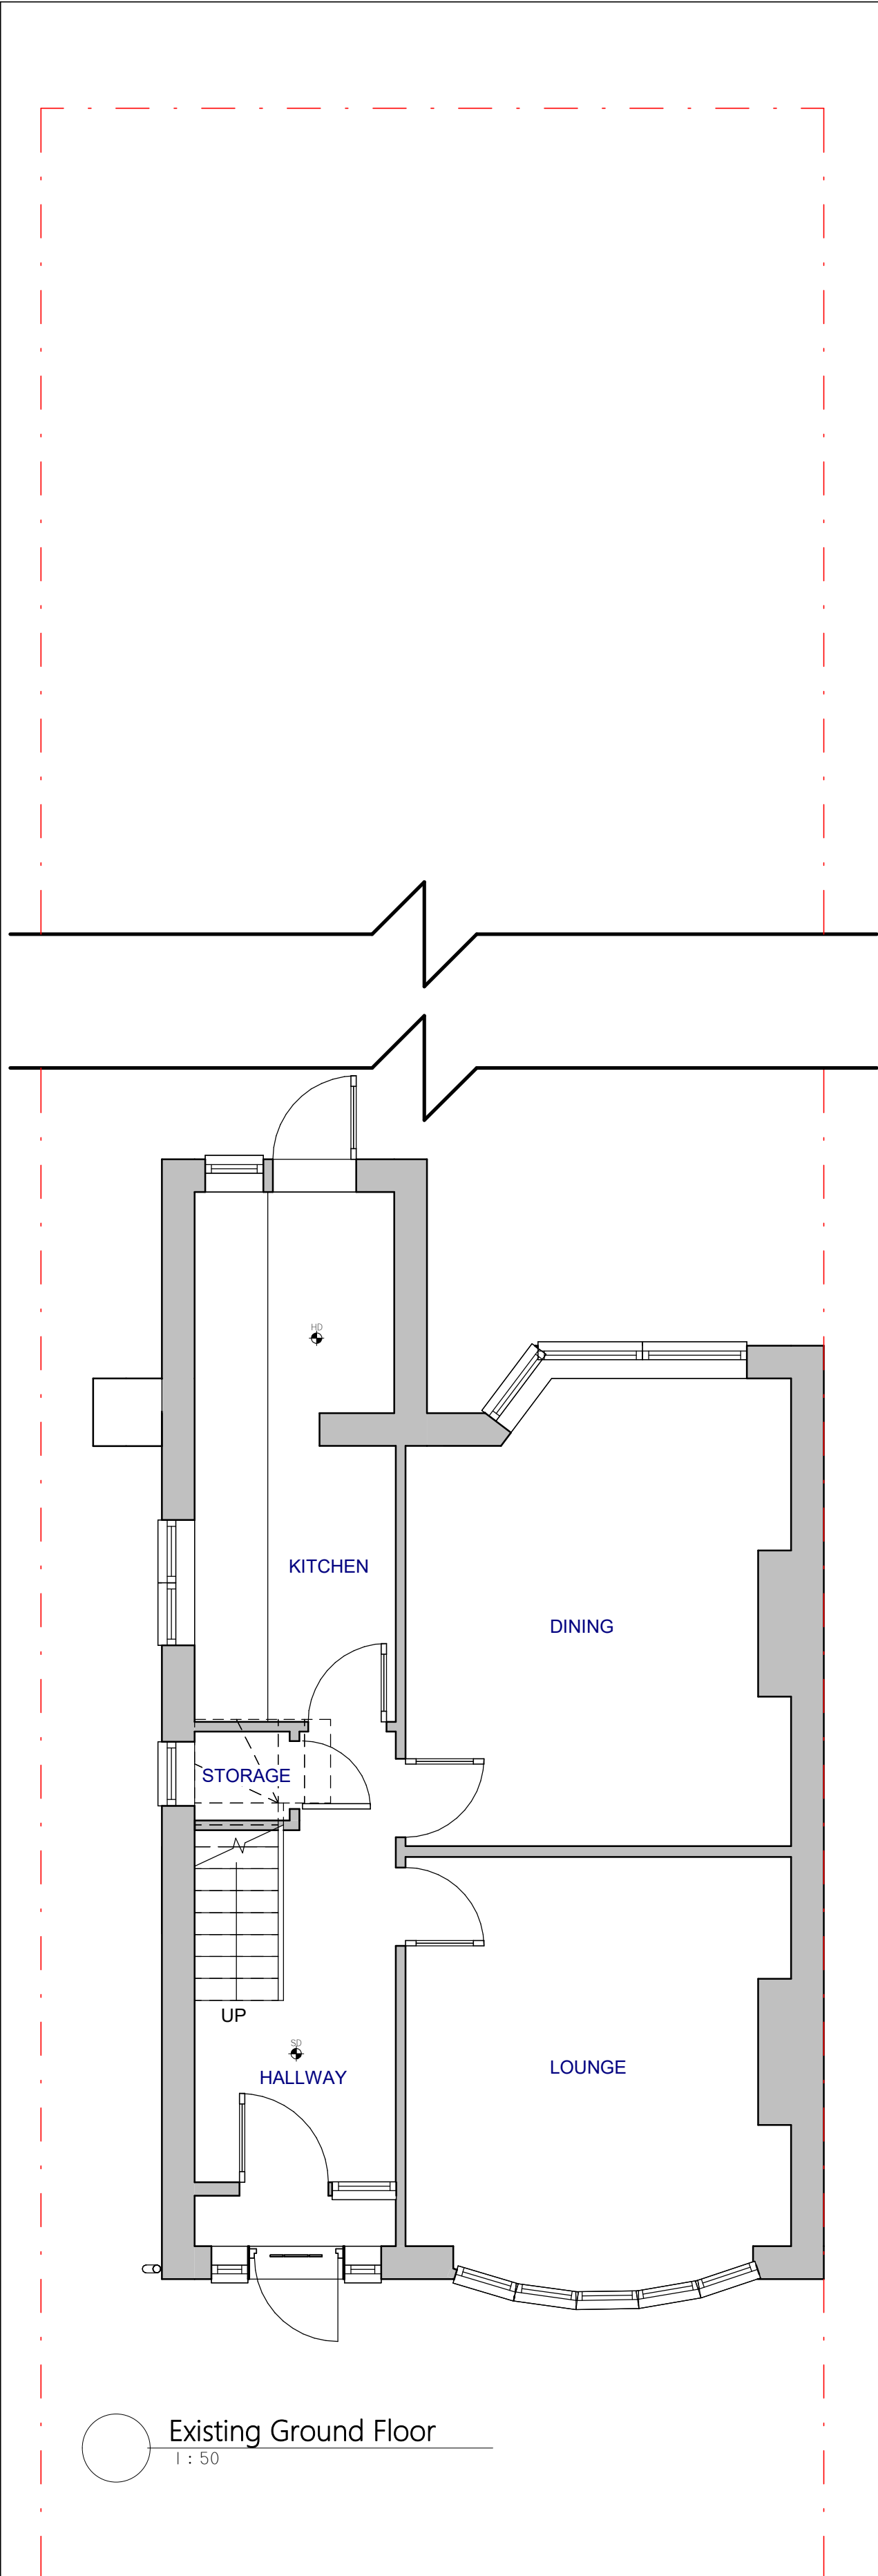

Existing Ground Floor
1 : 50

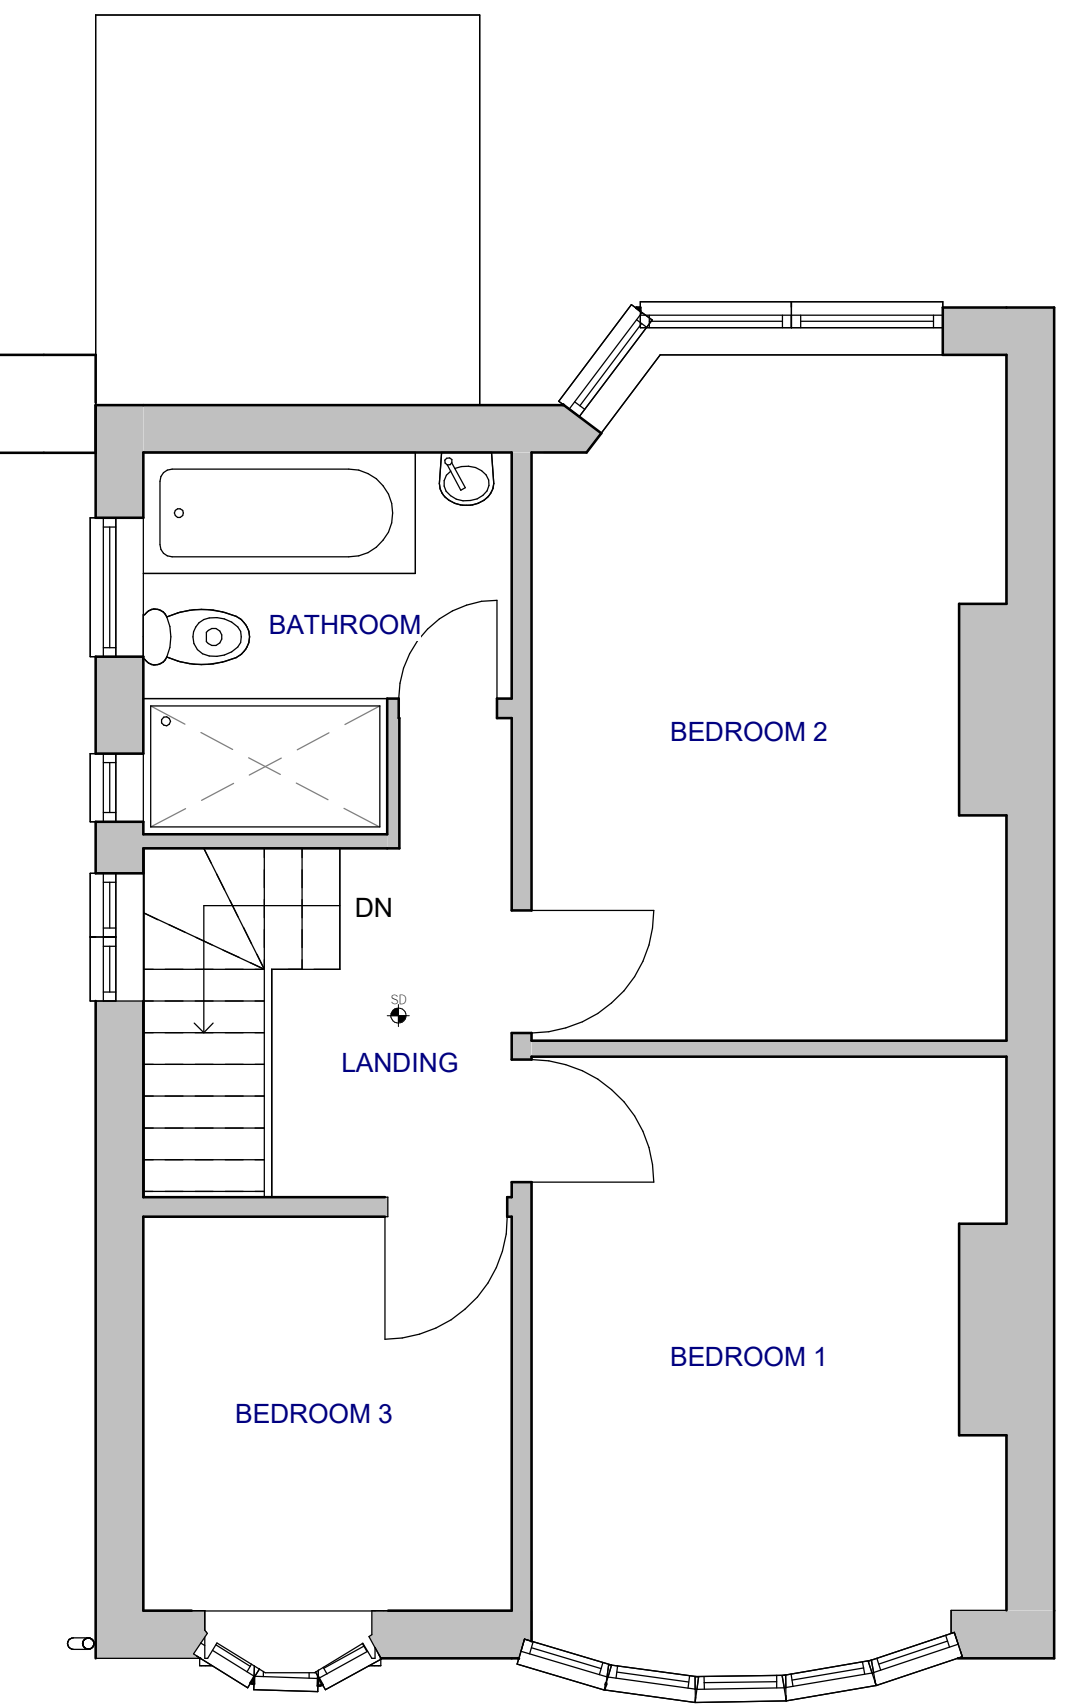


Existing First Floor
1 : 50

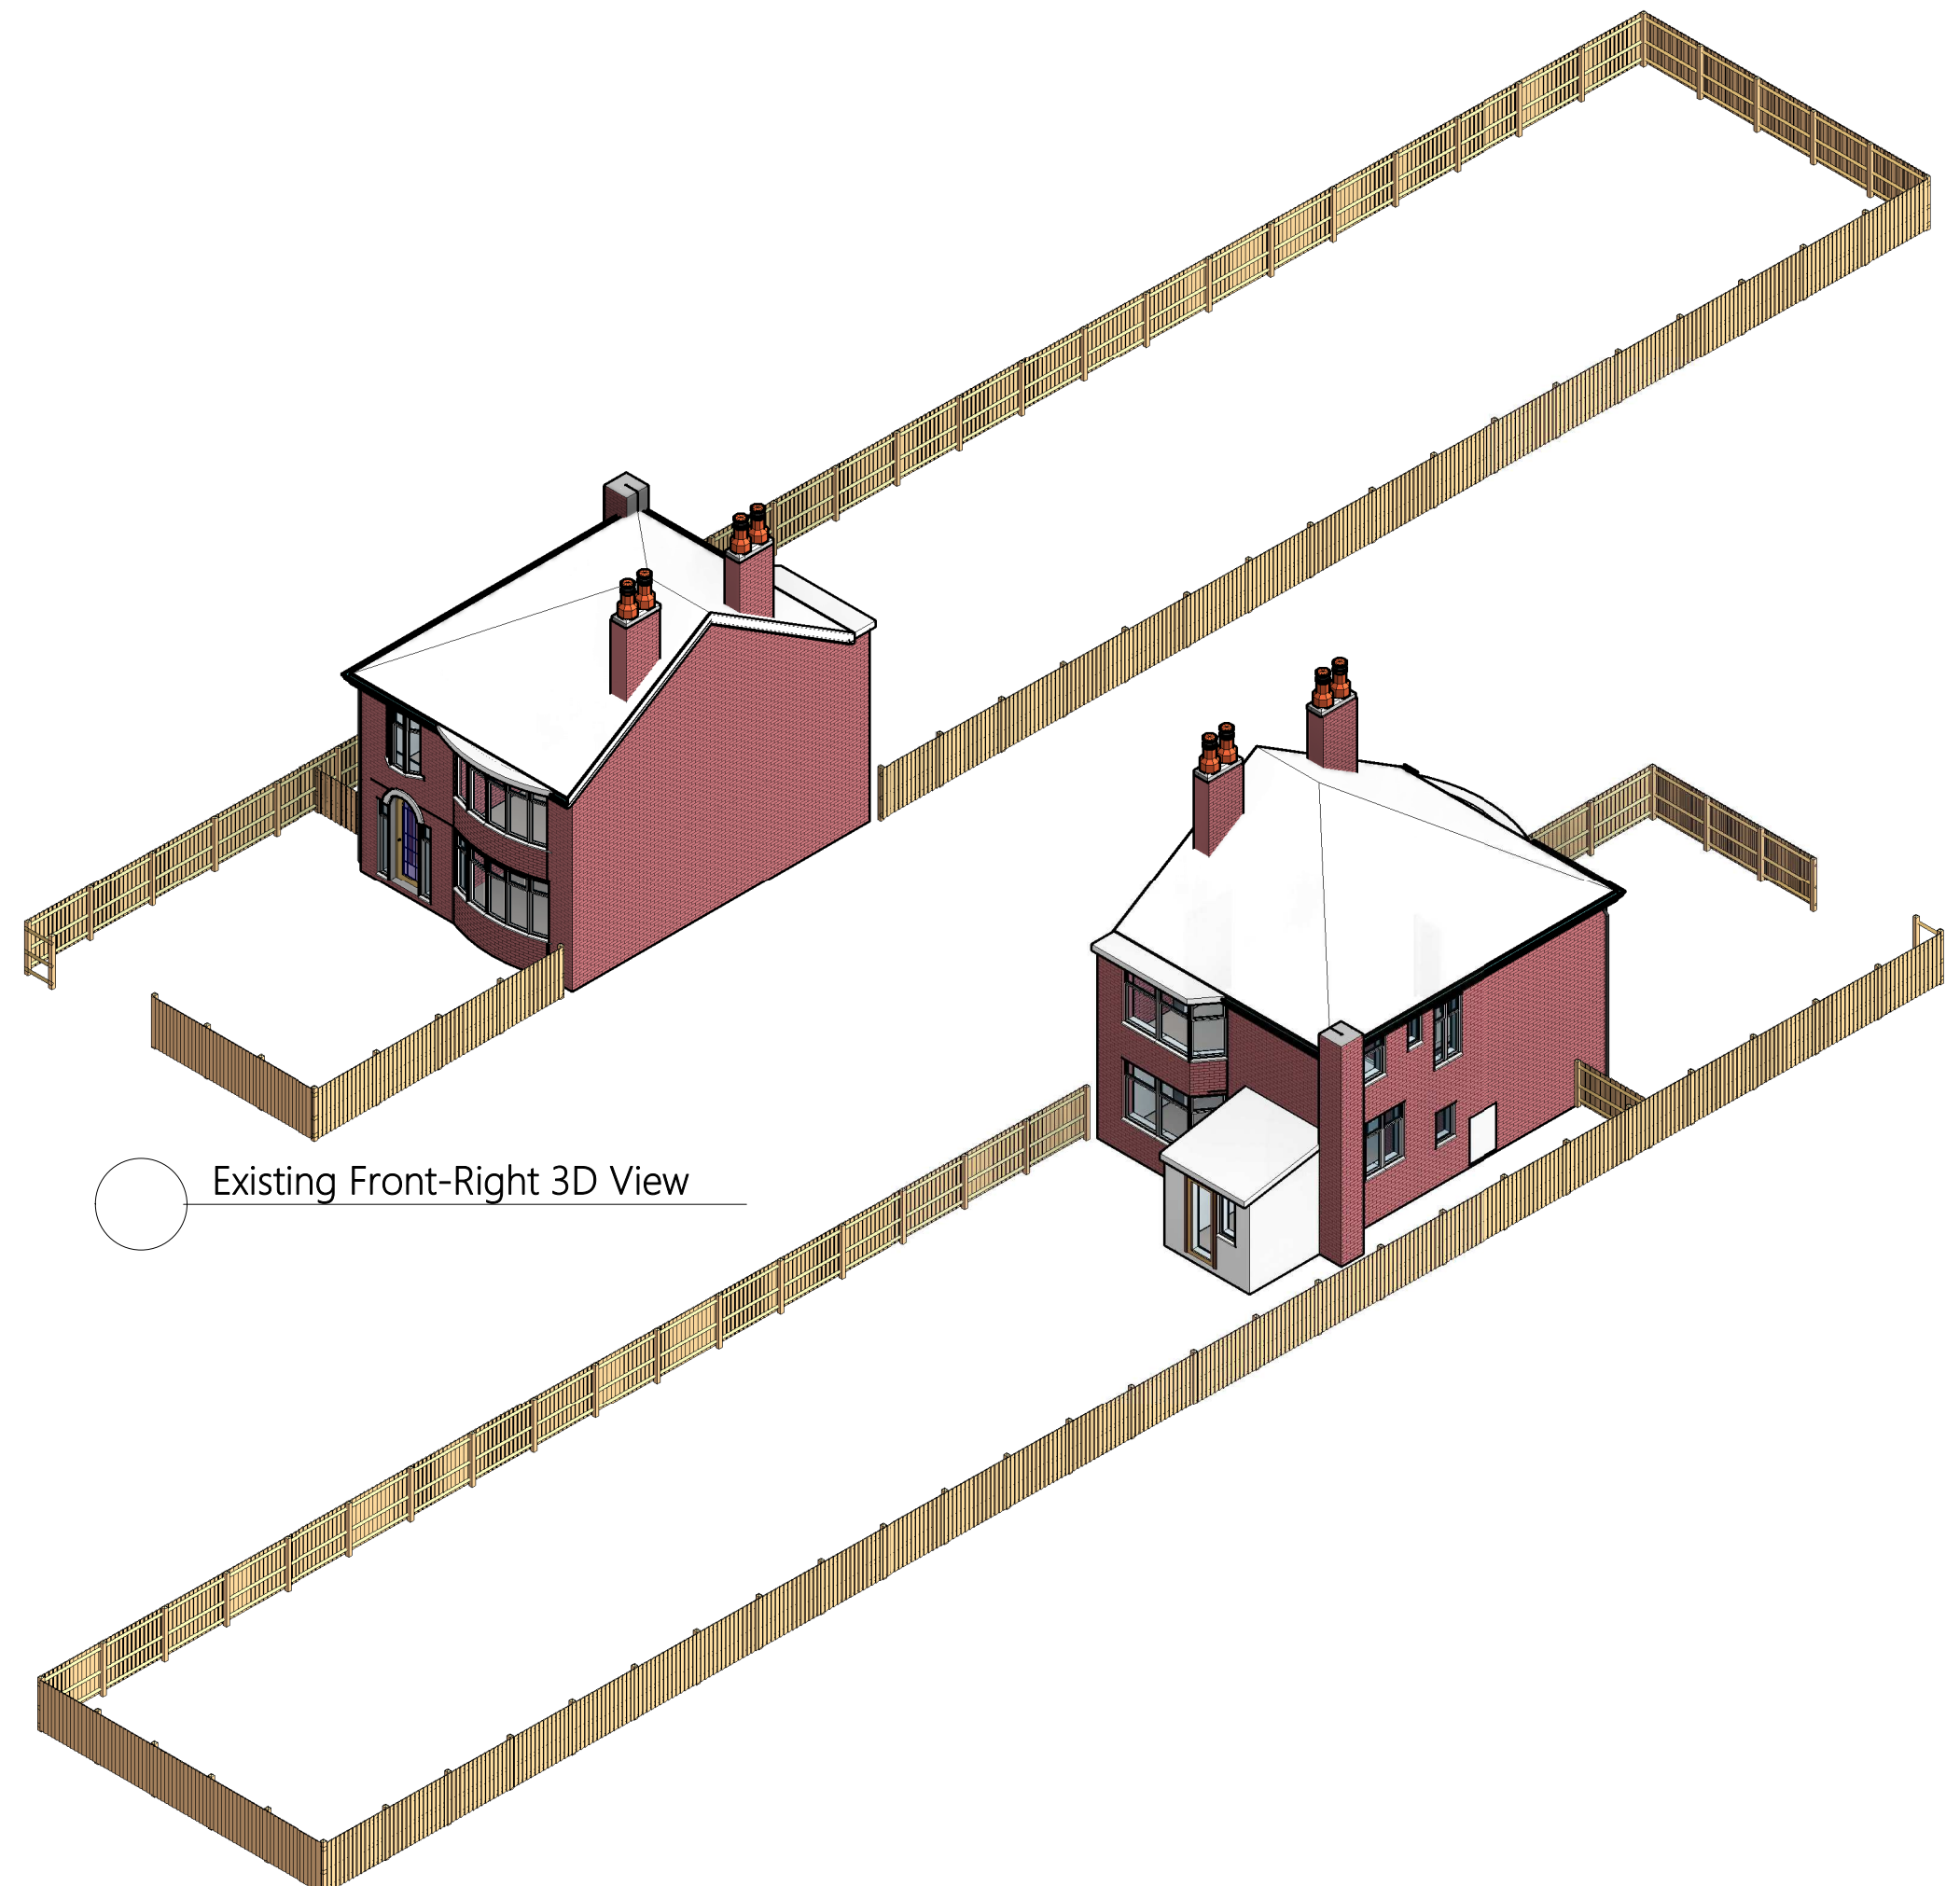

Existing Front-Right 3D View


Existing Rear Left 3D View

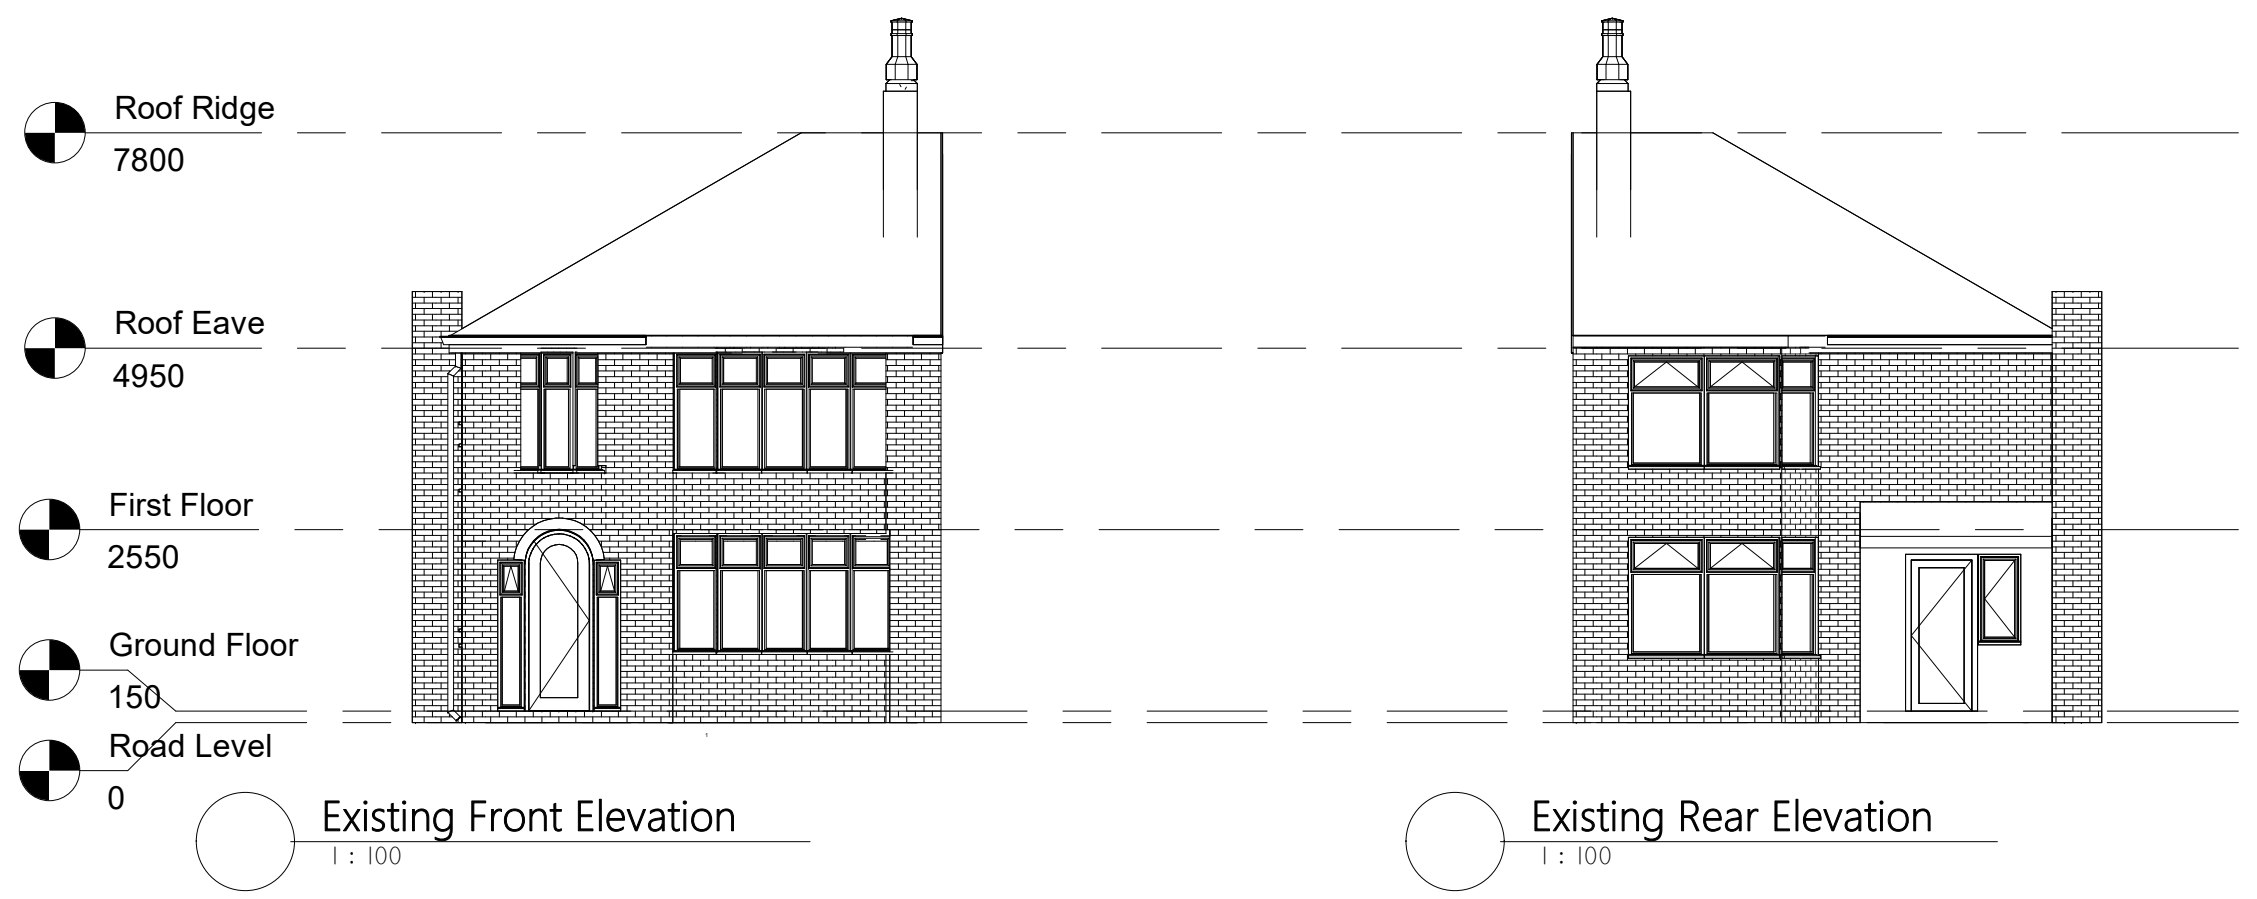




Existing Front Elevation
1 : 100




Existing Rear Elevation
1 : 100

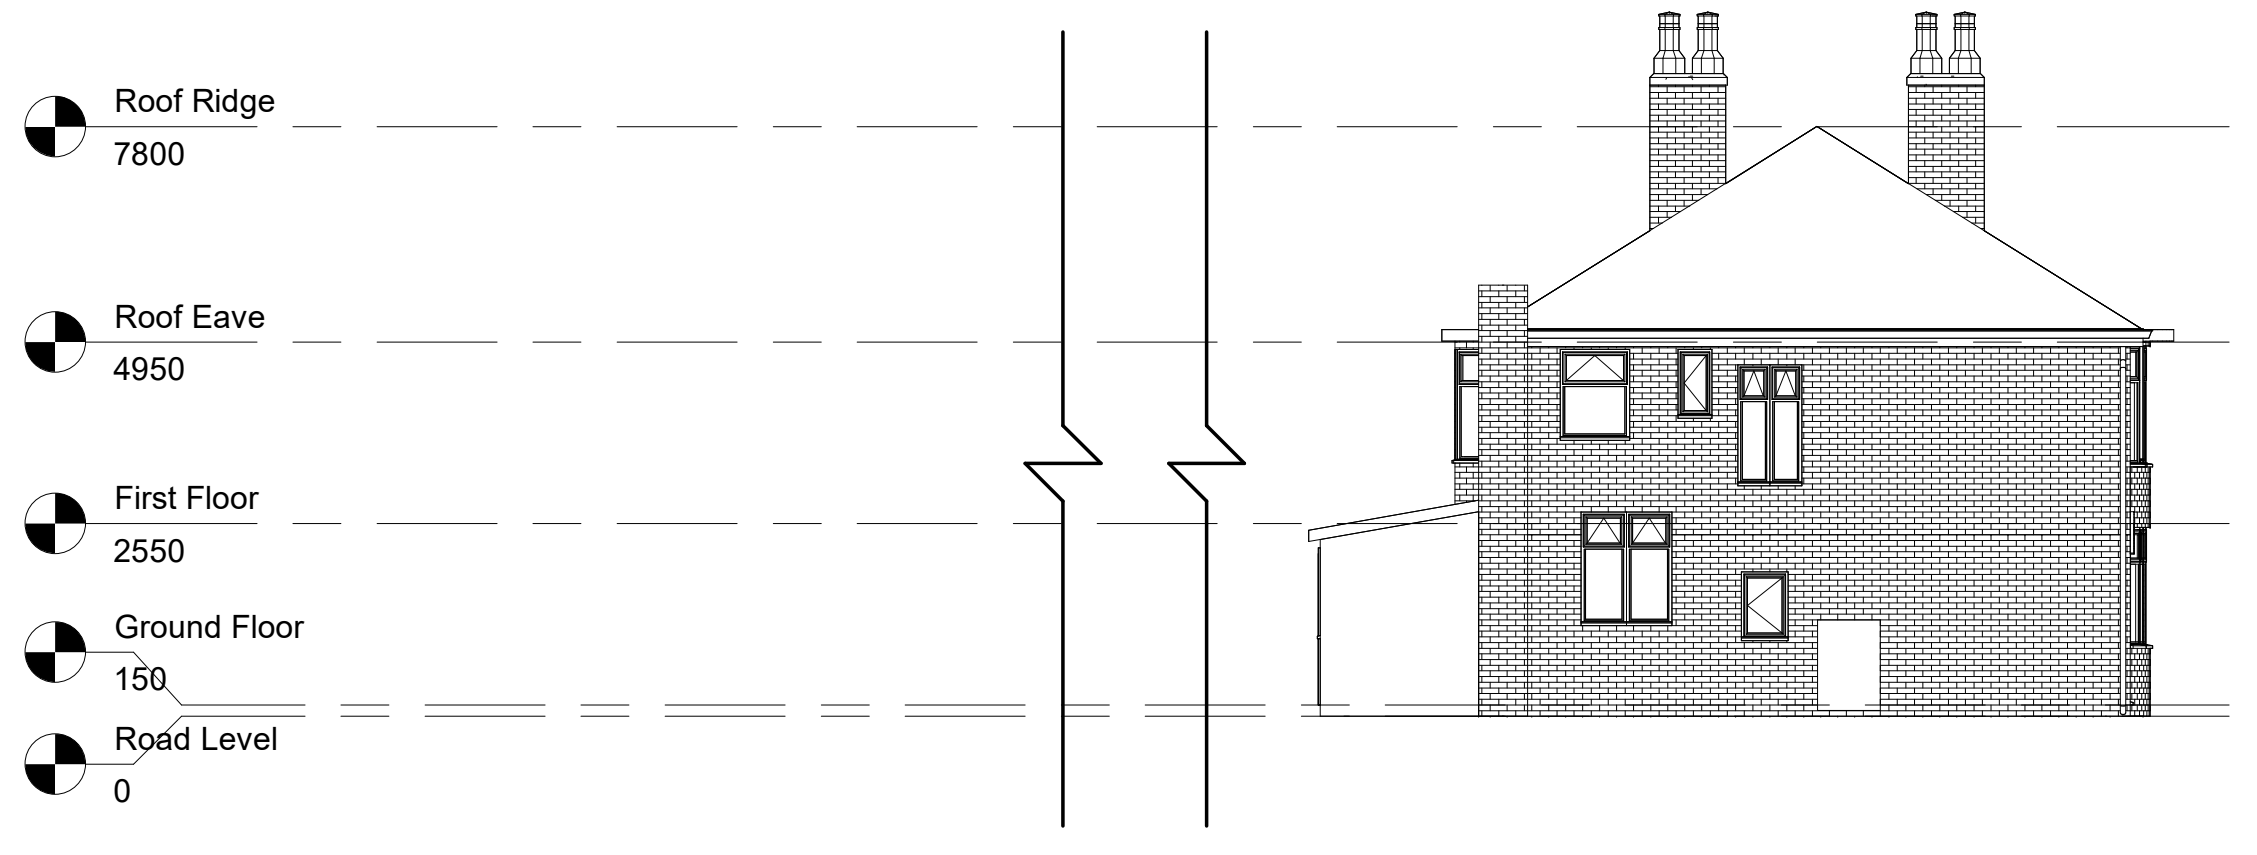

Existing Left Elevation
1 : 100

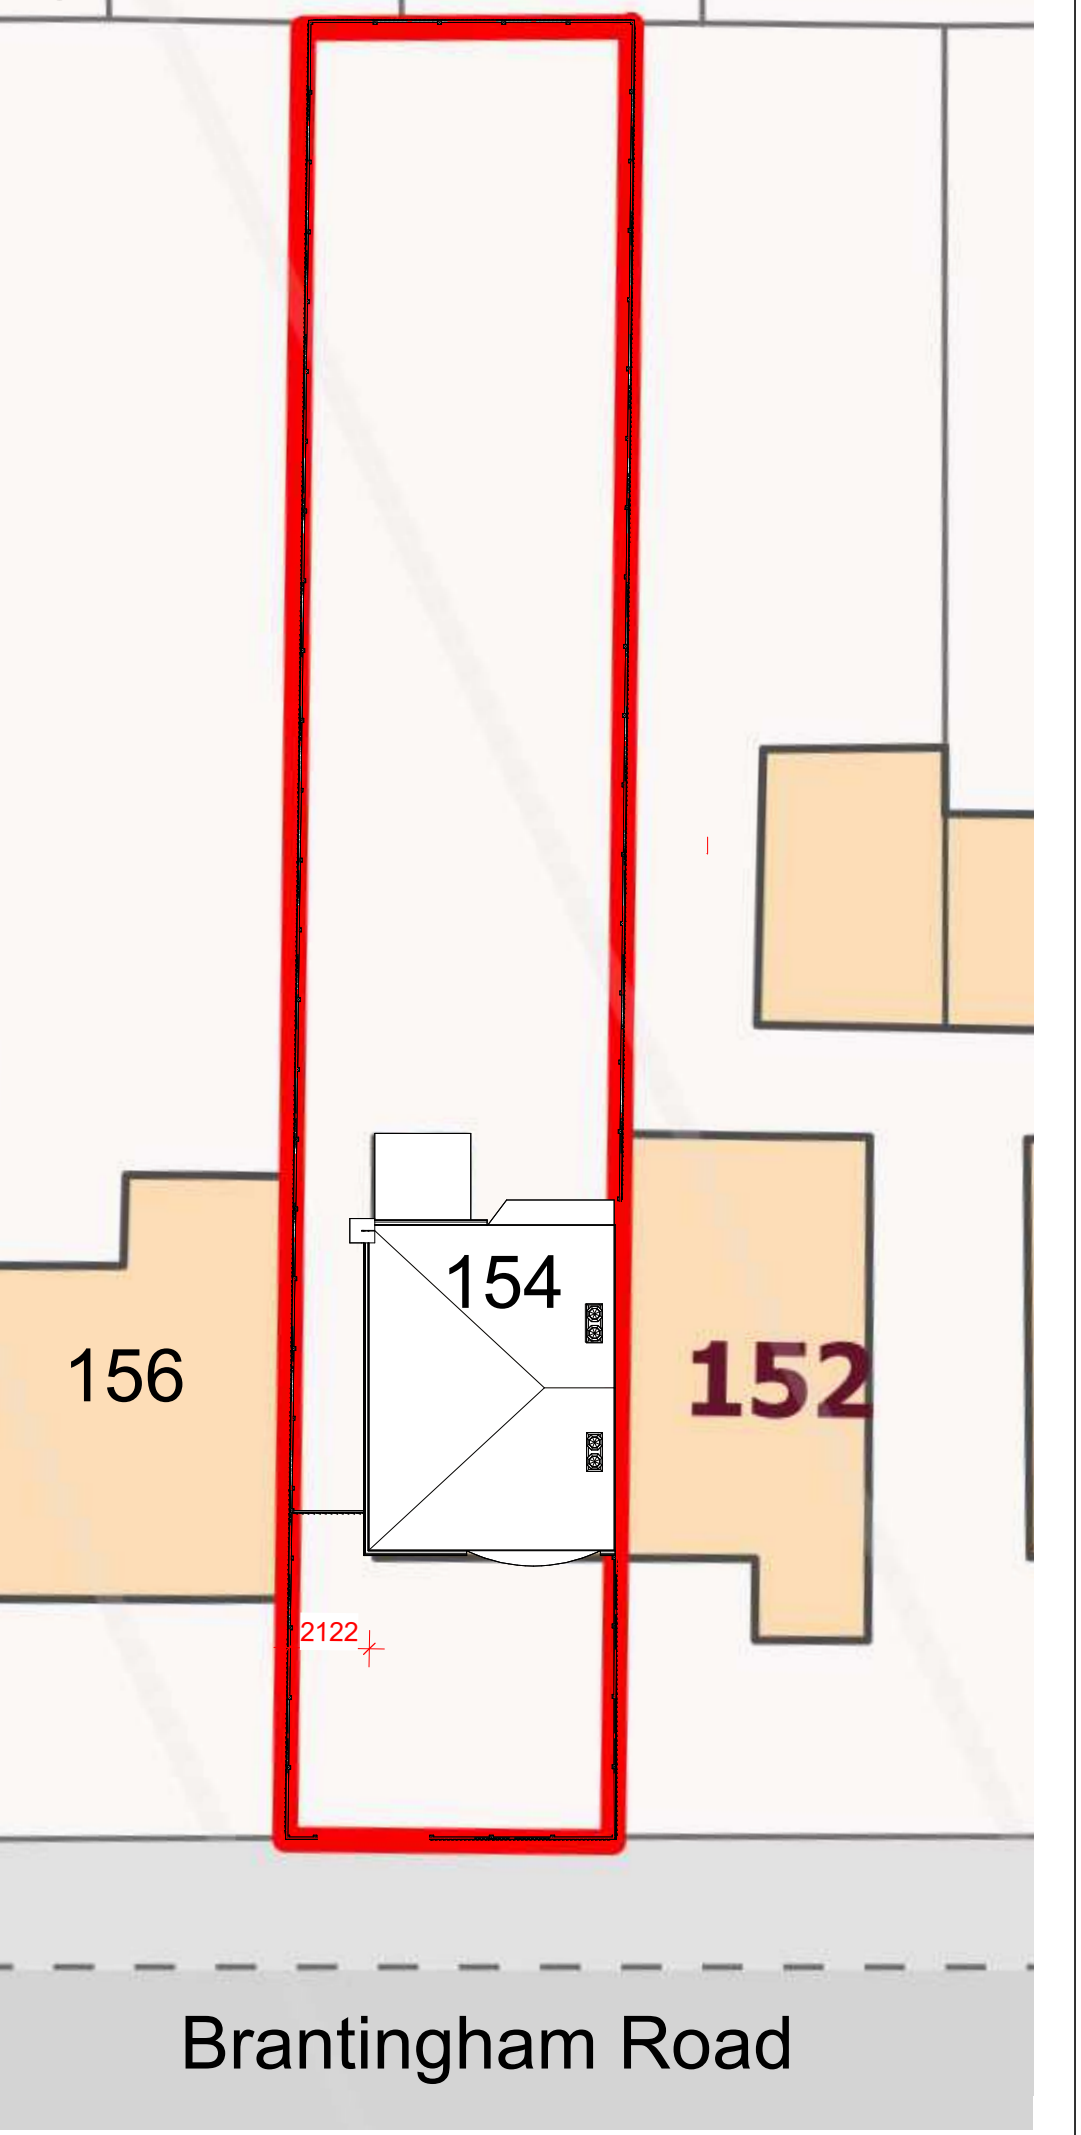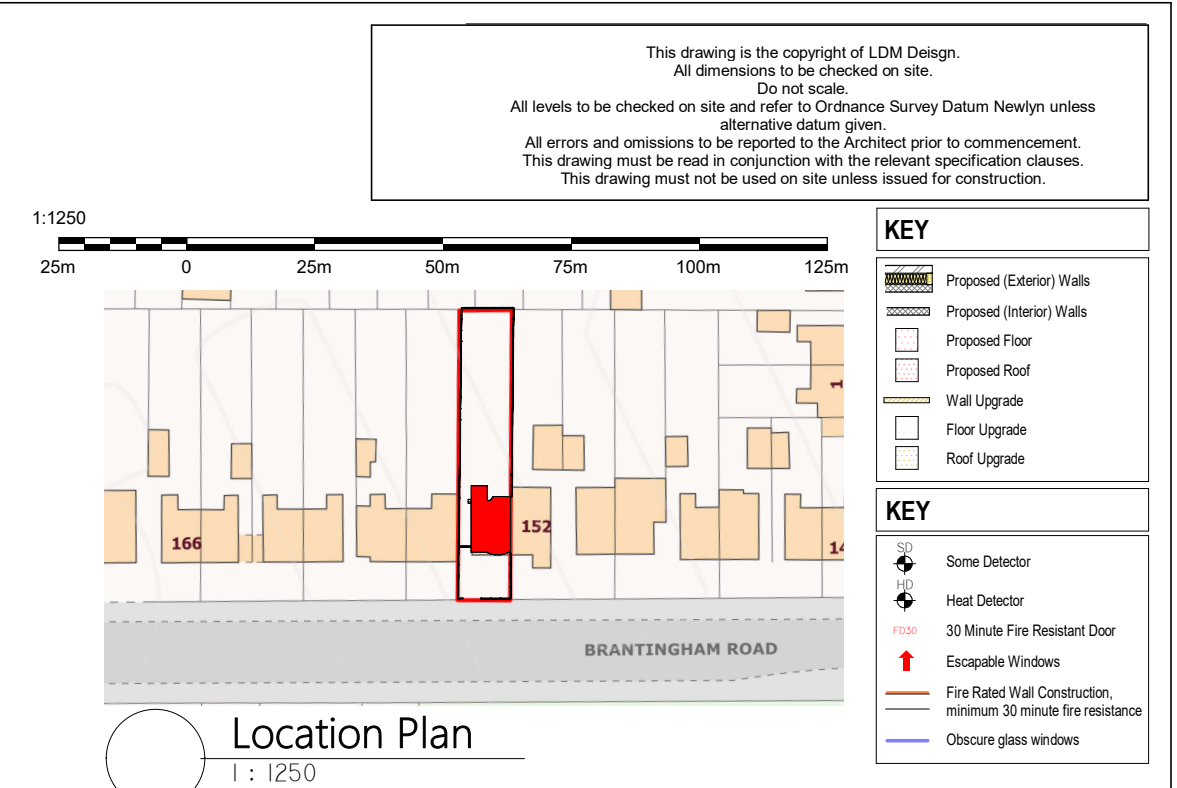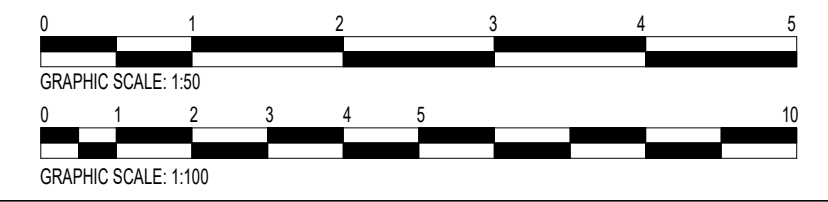

Proposed Site Plan
1 : 200

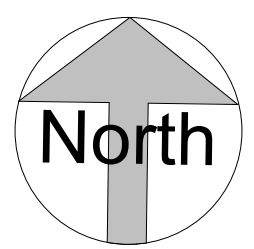

LDM Design

PROJECT 154 Brantingham Road, Chorlton-Cum-Hardy, Manchester M21 0TS

SHEET Planning Drawings.

CLIENT Ms Wan Koon CHUA

Scale (B A3)	As indicated	REV
Drawn by BA	DRAWING NUMBER A01- A	
Checked by KK		