
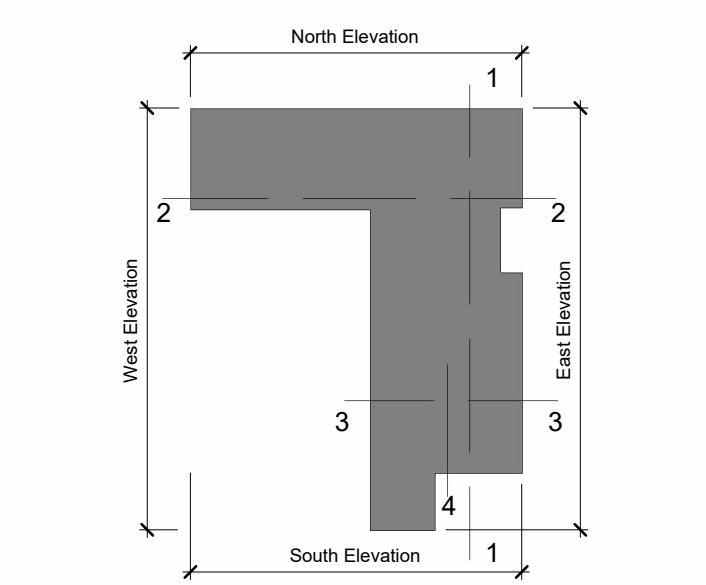


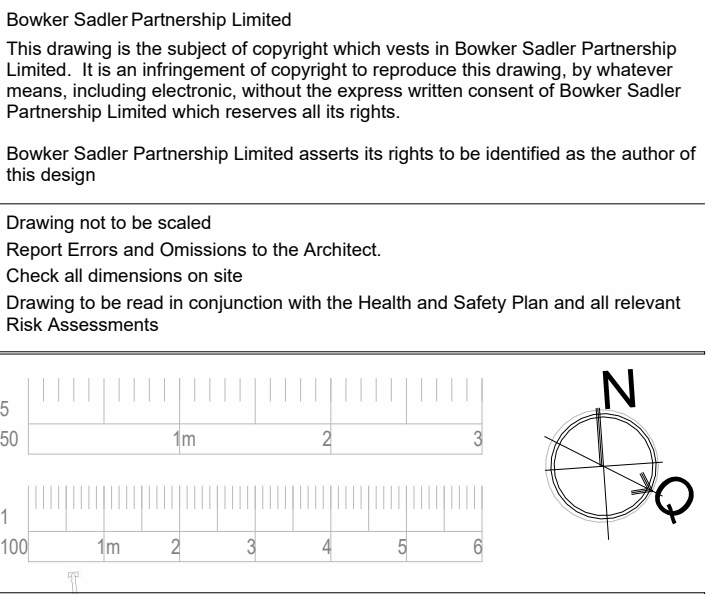

Elevation & Section key

	31.01.23	SW	General updates of window setting out & design development	AC
	4.01.23	SW	stair 1 roof access amended	AC
	3.01.23	SW	Stair graphics amended.	AC
	19.12.22	SW	Stairs made wider. Stage 3 feedback	AC
Rev.	Date	Drn.		Chkd.

BOWKER SADLER ARCHITECTURE

Hatherlow House | Hatherlow | Romiley | Stockport | SK6 3DY
0161 406 7333 | office@bowker-sadler.co.uk | www.bowker-sadler.co.uk

Project
Olive Primary School,
Manchester

Client
Conlon Construction Limited

Drawing

Proposed Ground Floor Plan

Scale 1 : 100	Sheet Size @ A1	Drawn SW	Checked AC	Date 7.12.22		
Project No.	Originator	Zone	Level	Form Discipline	Number	Revision
S0766 -BSA - XX - XX - D - A - 1010 D						
Status						

Planning