



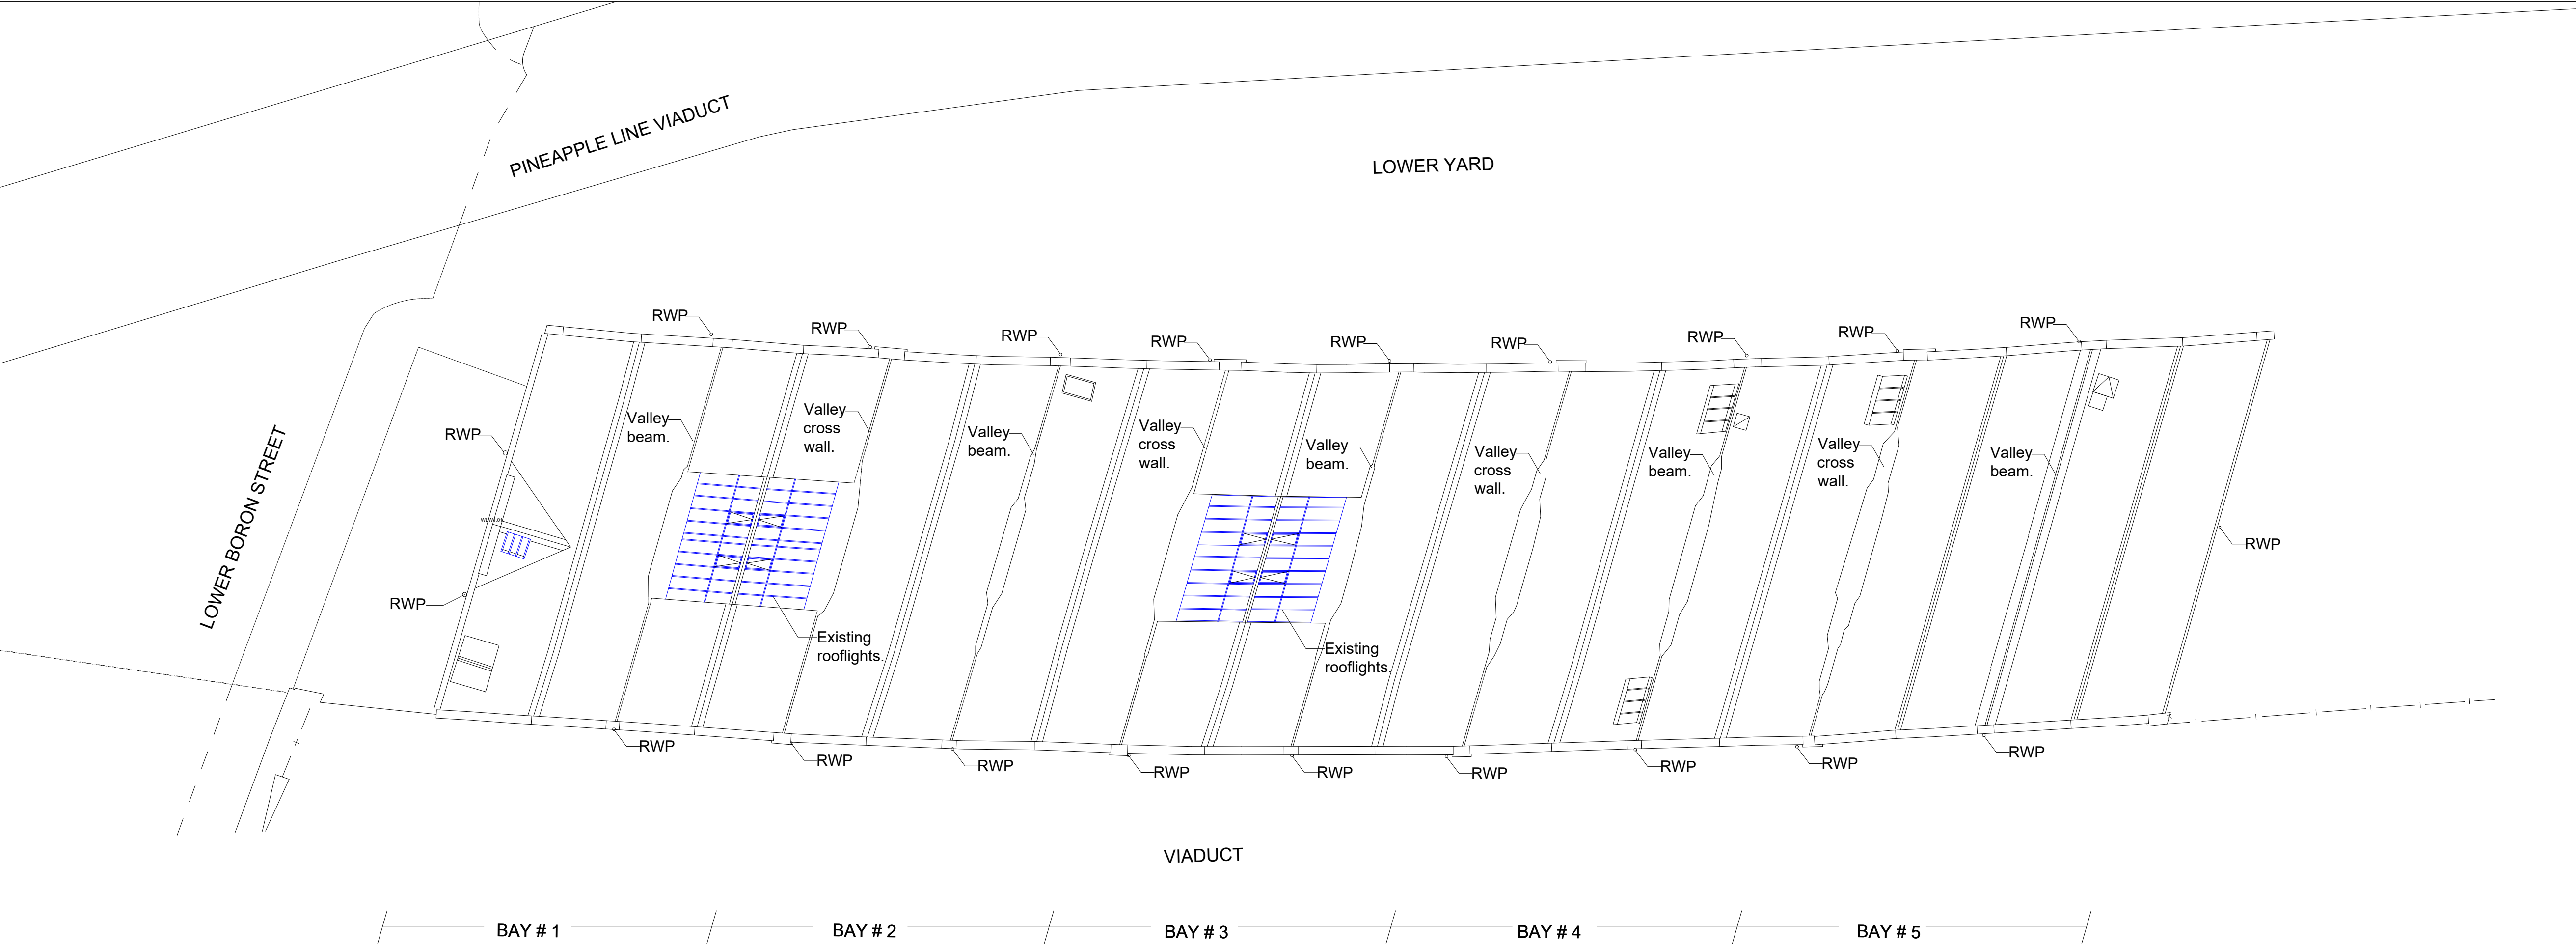

ROOF PLAN

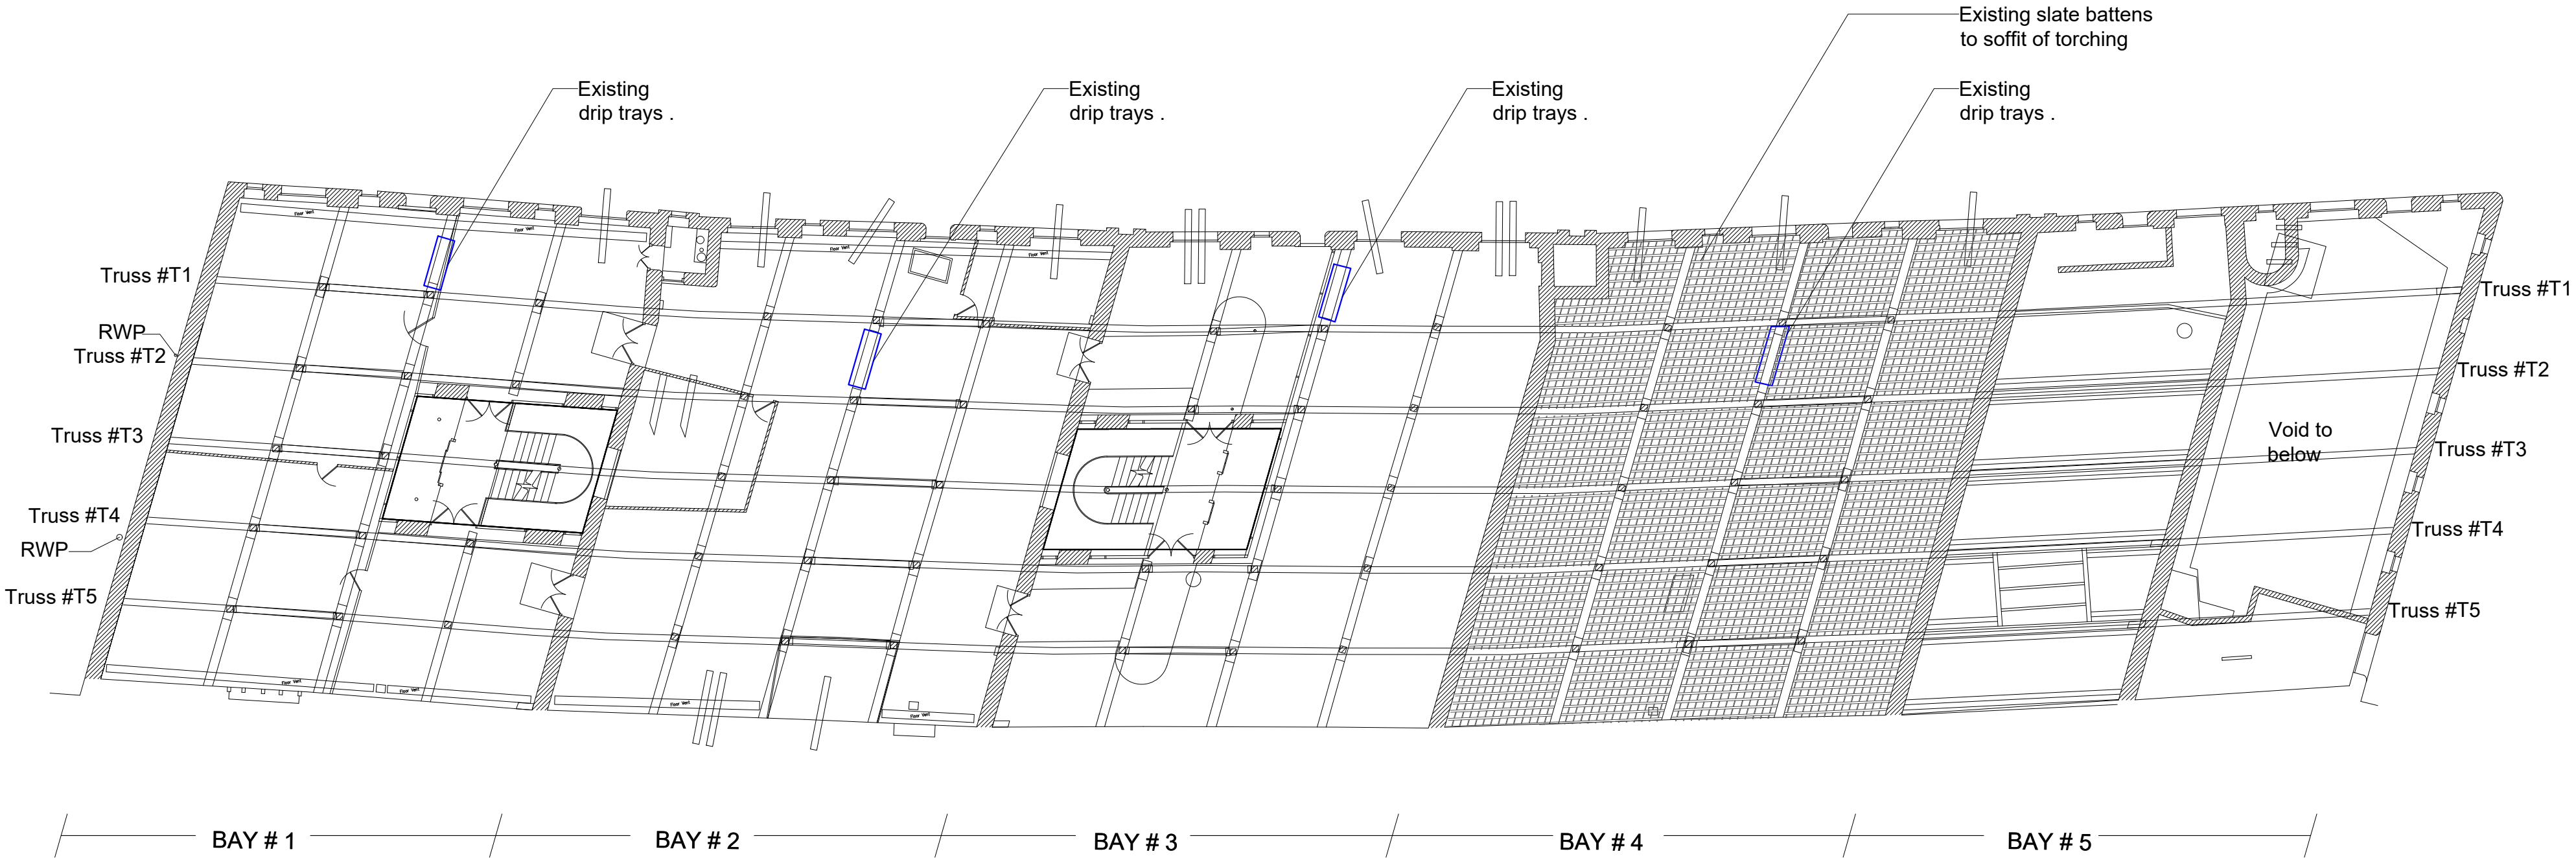

REFLECTED CEILING PLAN

EXISTING BUILDING: ROOF PLAN & REFLECTED ROOF 1:400 @ A3 1:200 @ A1



INDICATIVE NORTH

NORTH

EAST

WEST

SOUTH

BASED ON MEASURED SURVEY BY GREEN HATCH, 2018			
JOB TITLE Essential Repair 1830 Warehouse, Science & Industry Museum. M3 4FP	JOB NO. 275	DRWG. TITLE Existing Building: Roof plan & Reflected Roof	STATUS Planning
DRWG. NO. 275/ PD / 014 (A1 ORIGINAL FORMAT)		REV:	SCALE: 1:400@A3 1:200@A1
All dimensions to be checked on site by the Contractor and confirmed with the Architect prior to construction. Do not scale off this drawing.		Drawn by: JP	DATE: 16/02/23
Studiodownie ARCHITECTS LLP		TEL: +44 (0) 20 7299 7766 info@studiodownie.com	