




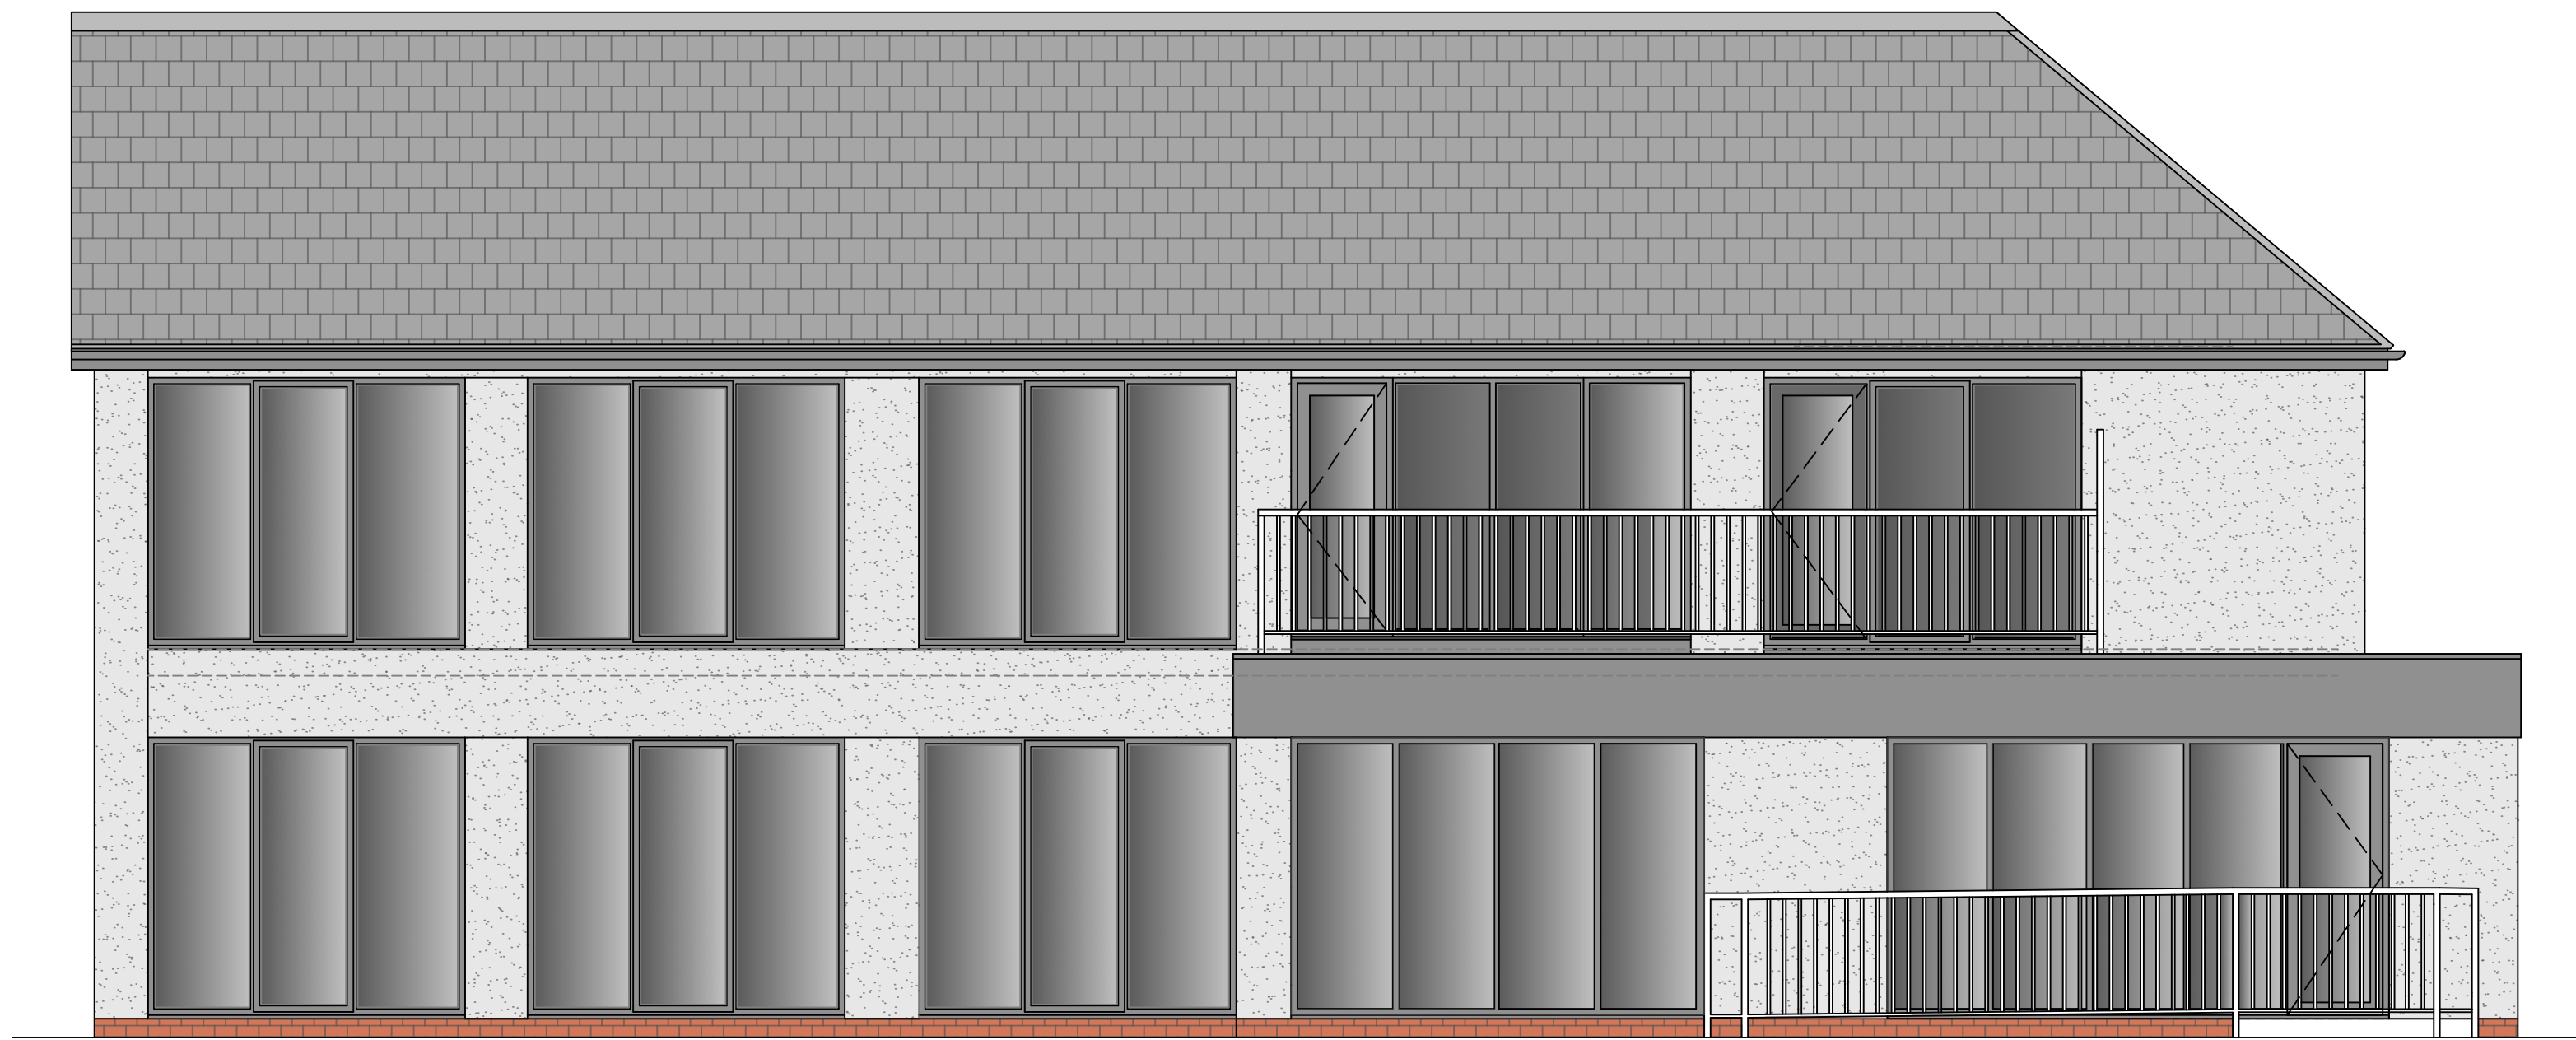

Proposed Front Elevation

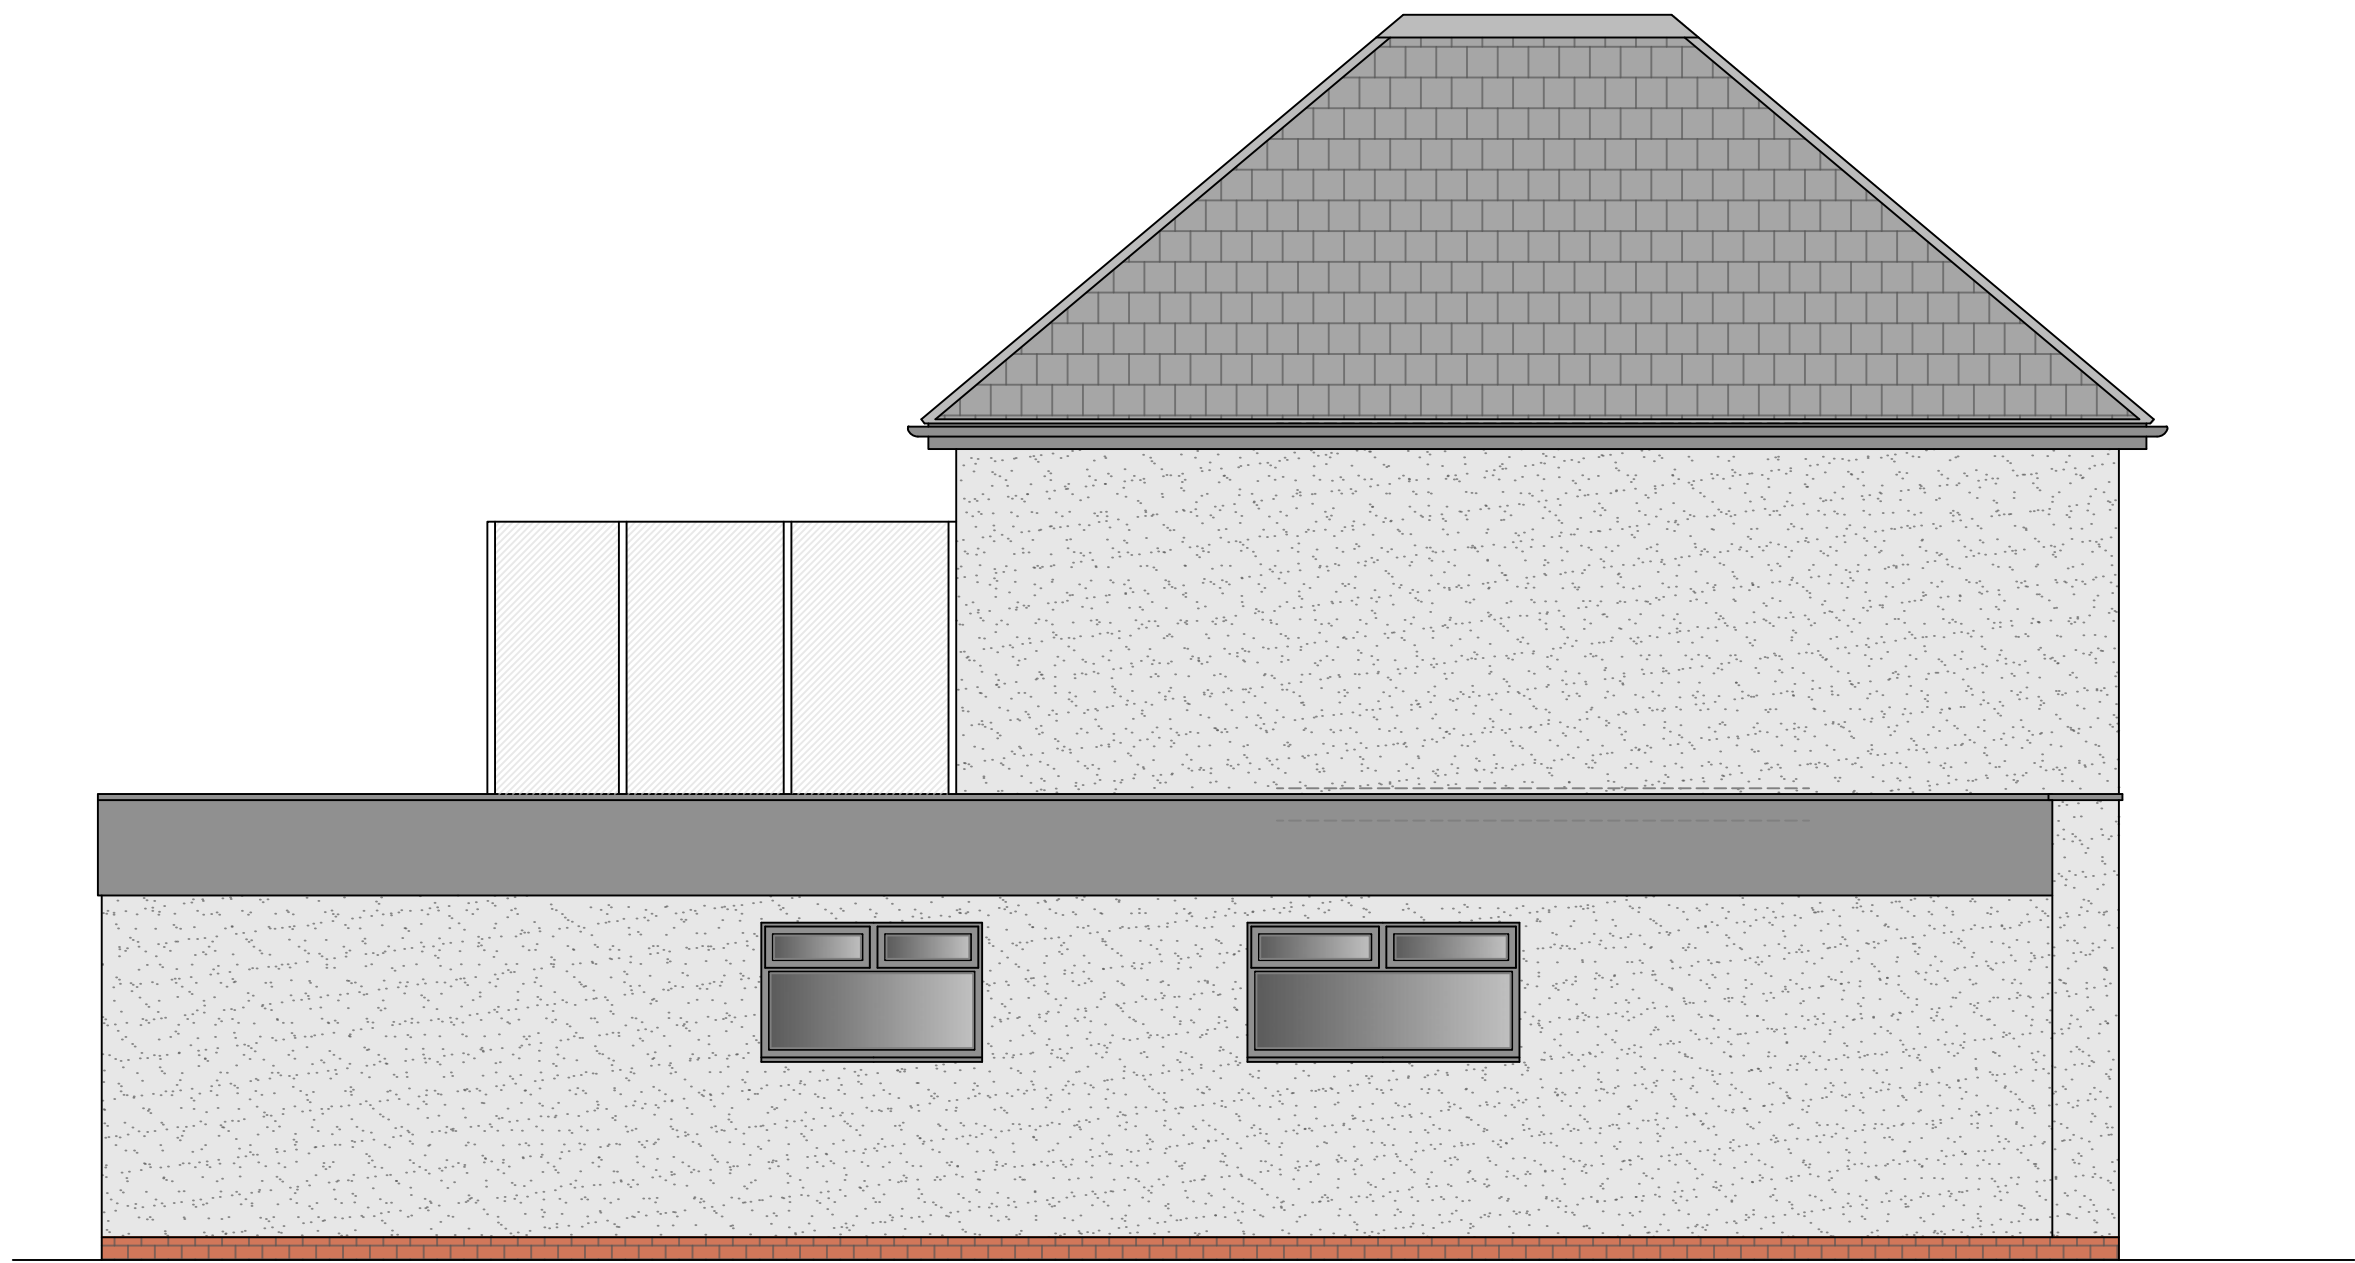


Proposed Side Elevation

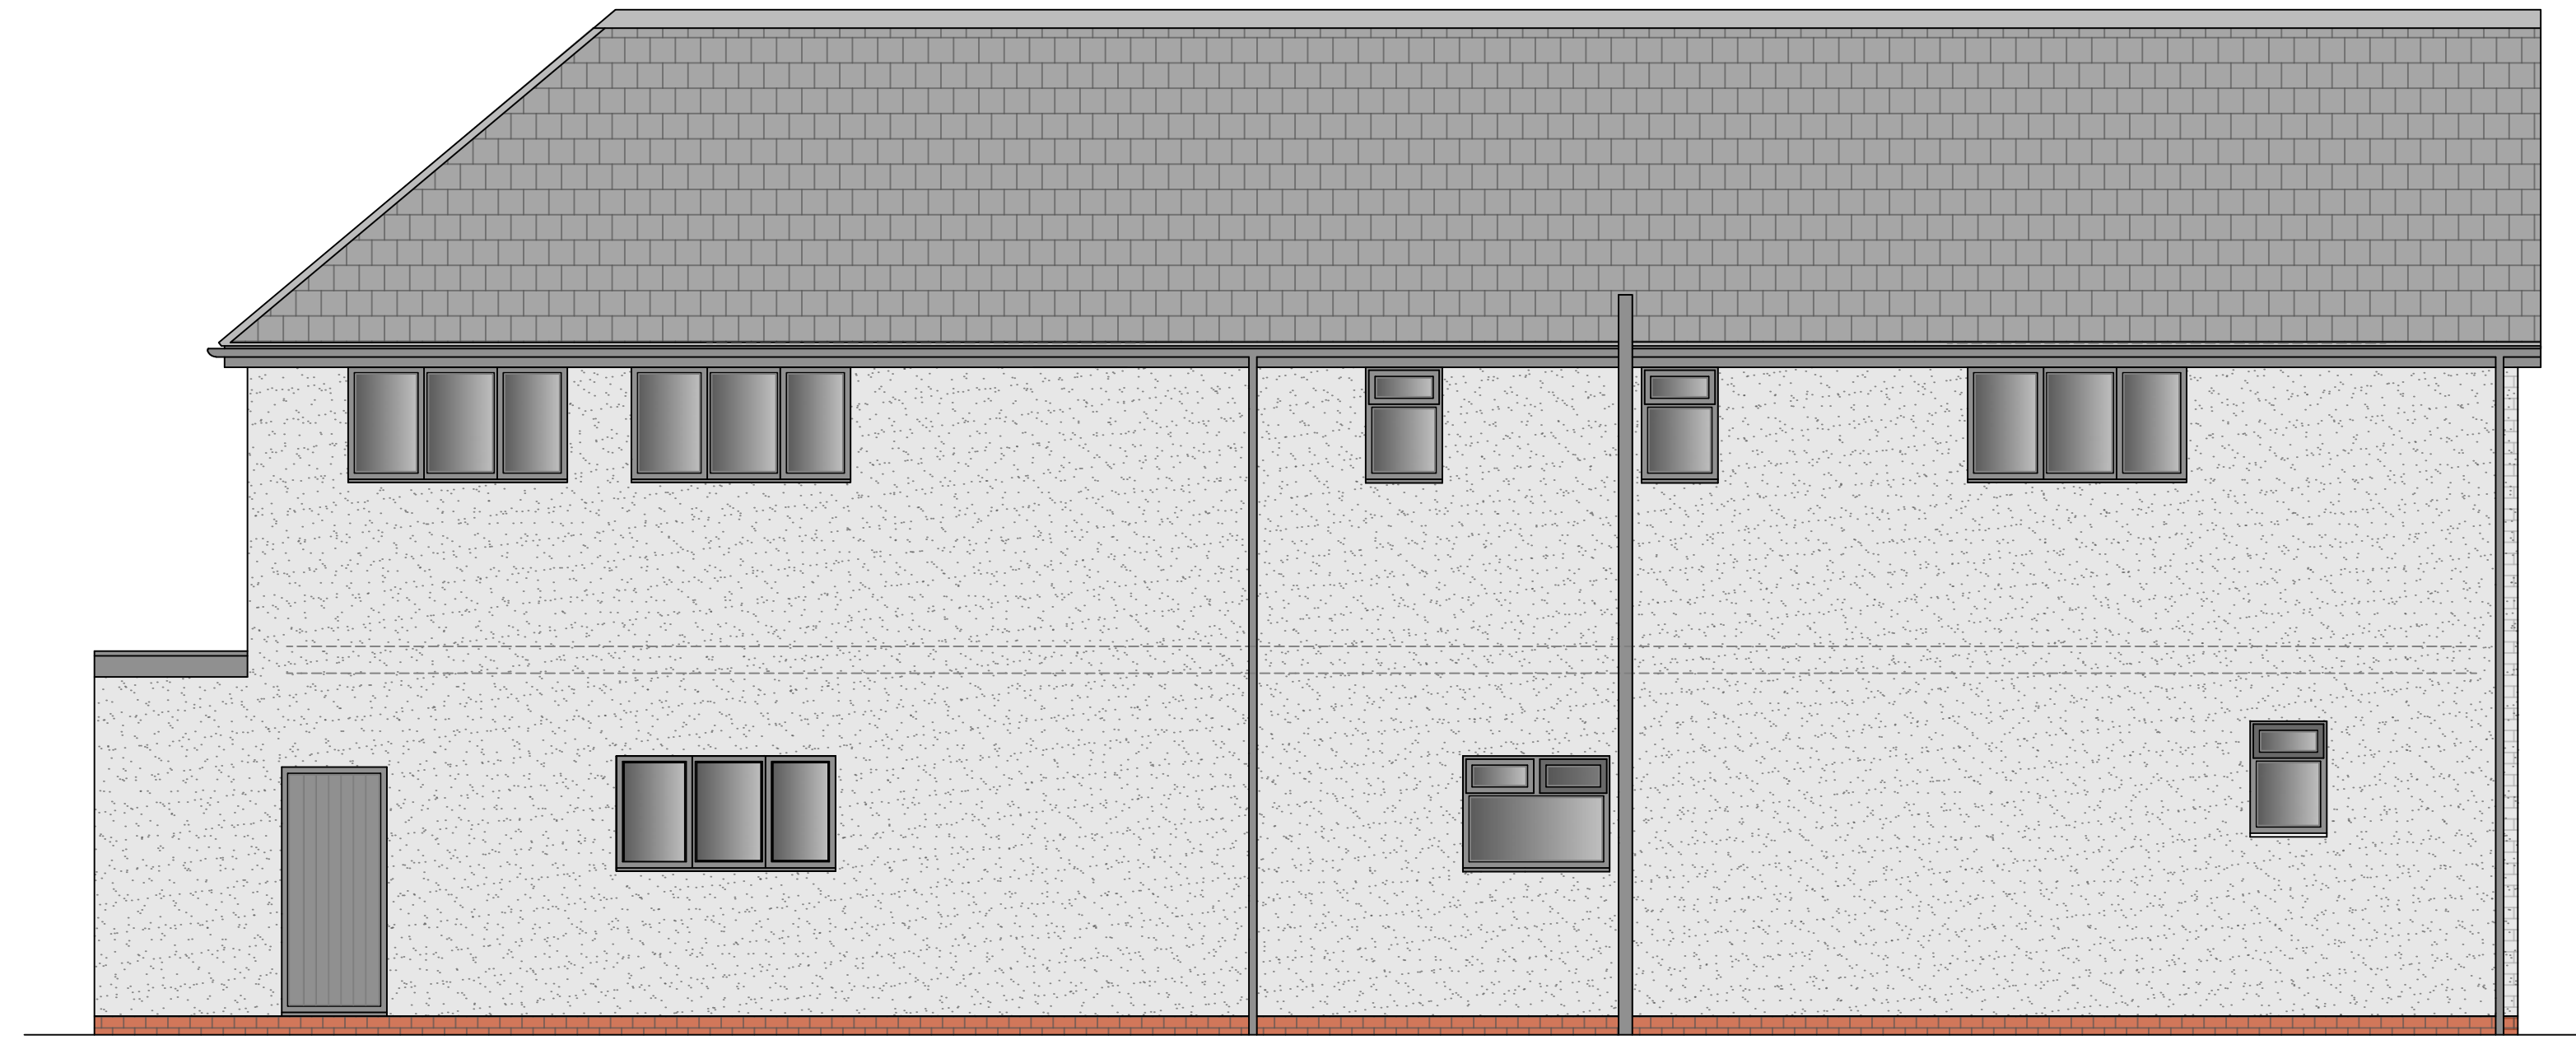


Proposed Rear Elevation

1:50

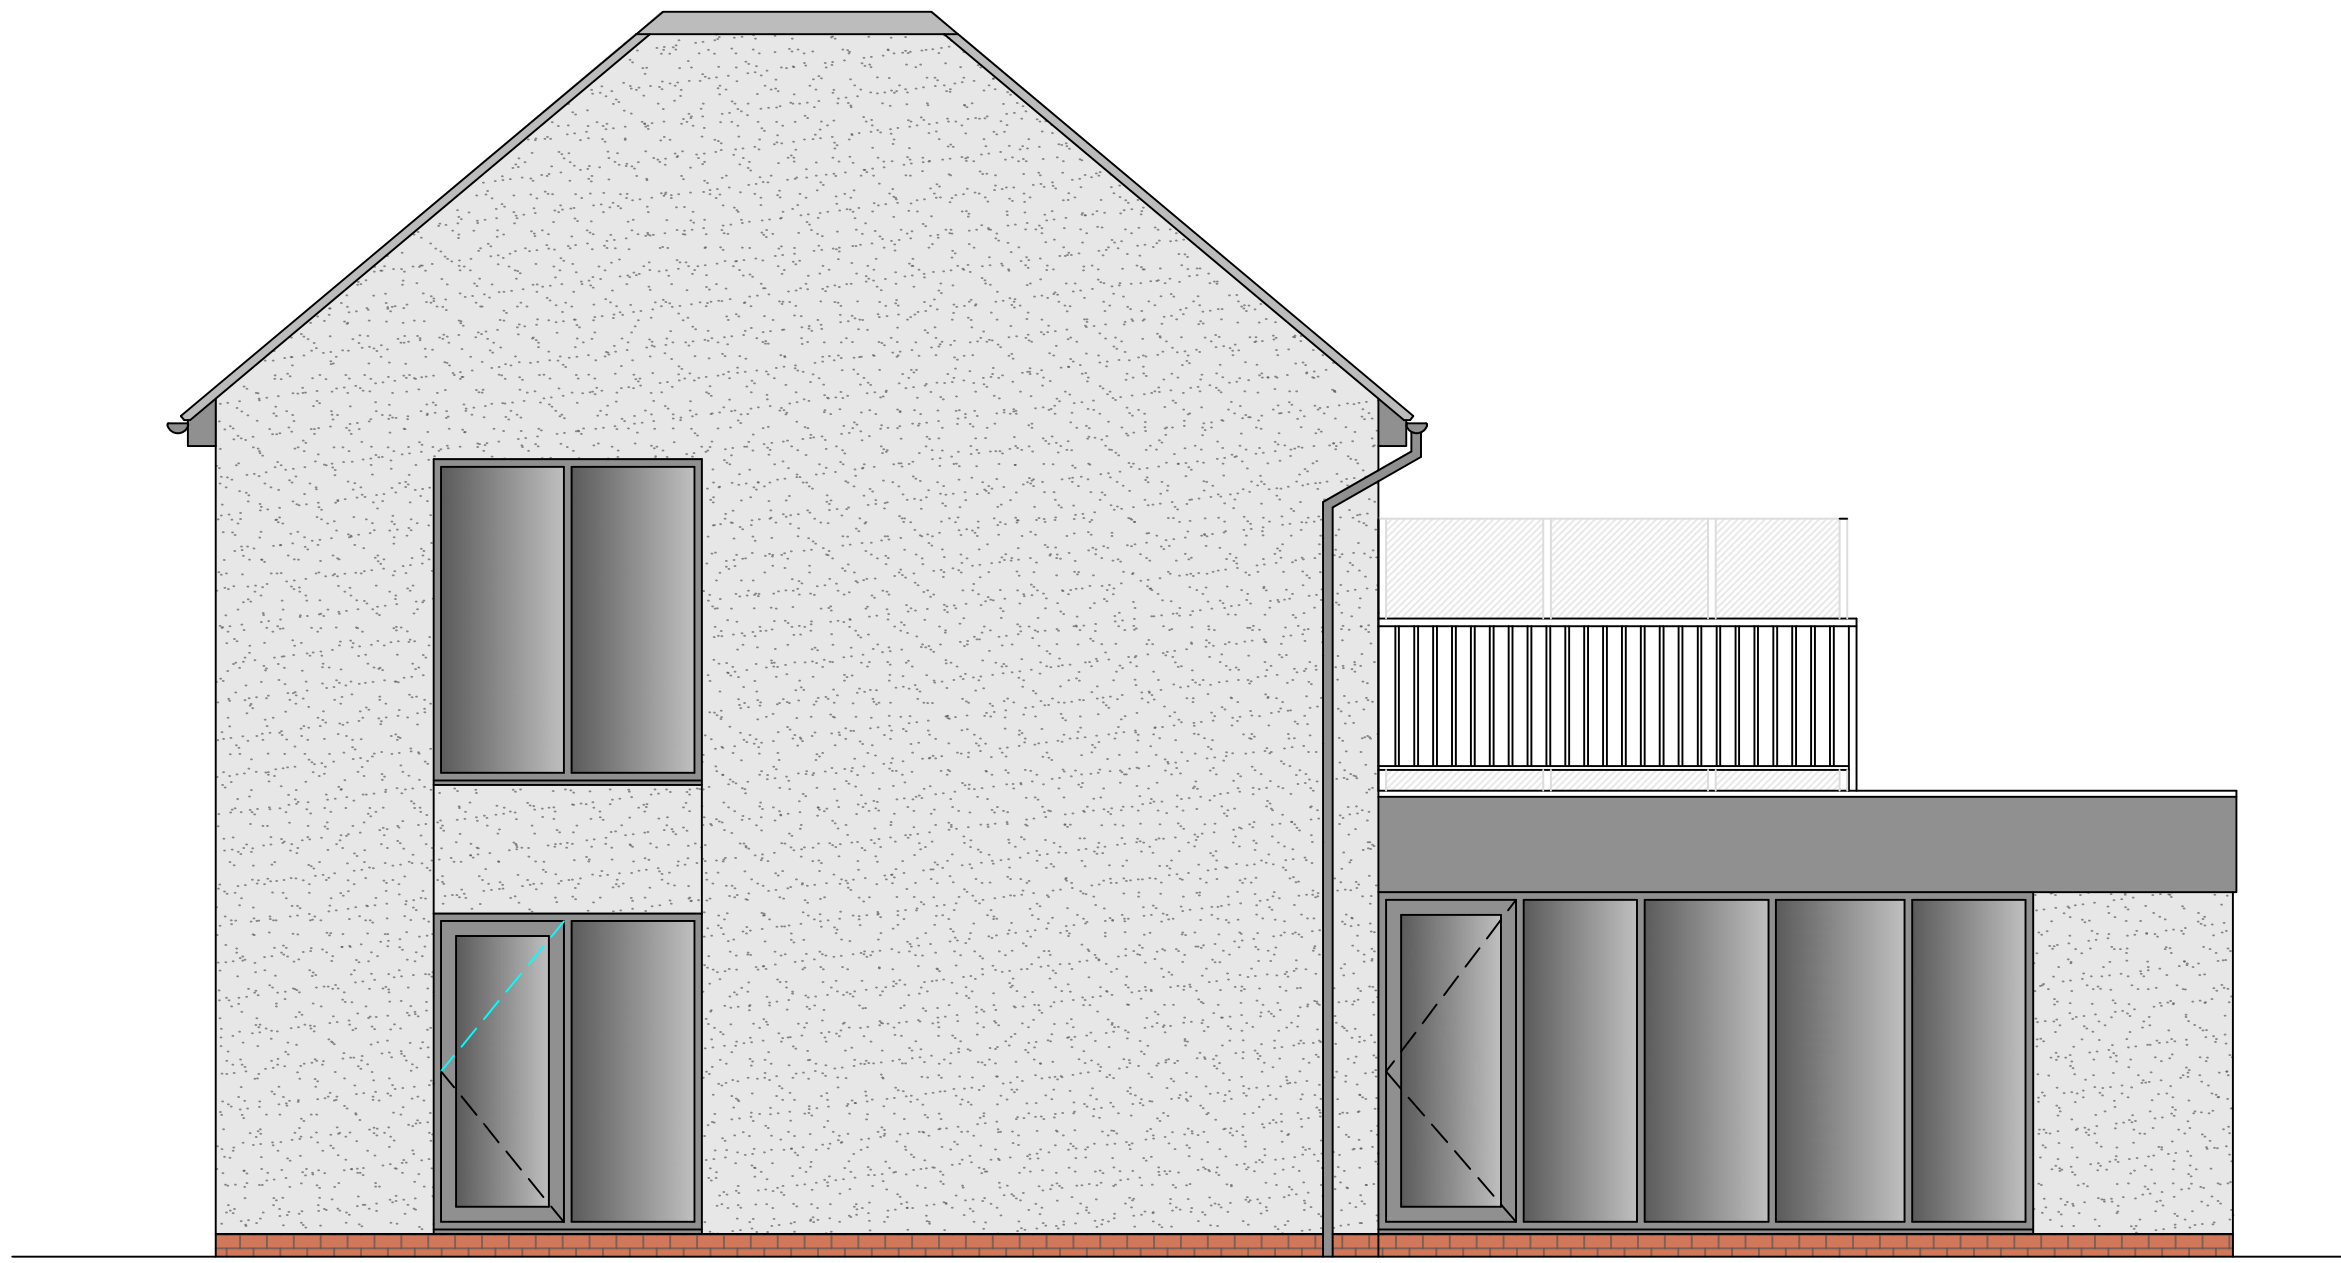


Proposed Side Elevation

Finishing Key

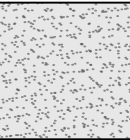


Light Off White K Render

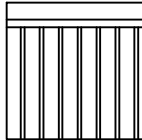


Steel Pailing Balustrade




Dark Grey Trespa or Similar Facia Boards

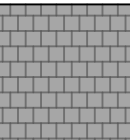


Black Marley Modern Roof Tile

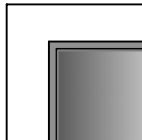

Black aluminum framed glazed units

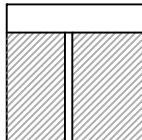

Black Aluminum Meshed 1.8M Privacy Screen

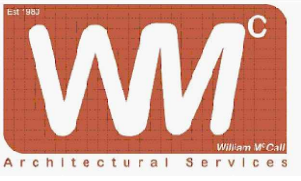Stage :- Full Planning Drawings		
Project Title :- Proposed Amendments to Existing Elevations & Internal Alterations		
Drawing Title :- Proposed Elevations		
Client :- Mr Dillon		
Drwg No :- 01/23/09	4 of 5	Date :- Jan '23
Scale :- 1:50@A1	Drawn:- SCM	Rev :-
Checked :-		
Site Address :- 10 School Lane, Didsbury, Manchester, M20 6RD		
The Old Post Room 34 Chew Valley Road Greenfield Saddleworth OL3 7DA Tel: 01457 871202 www.william-mccall.com enquiries@william-mccall.com		
 		
A1		