




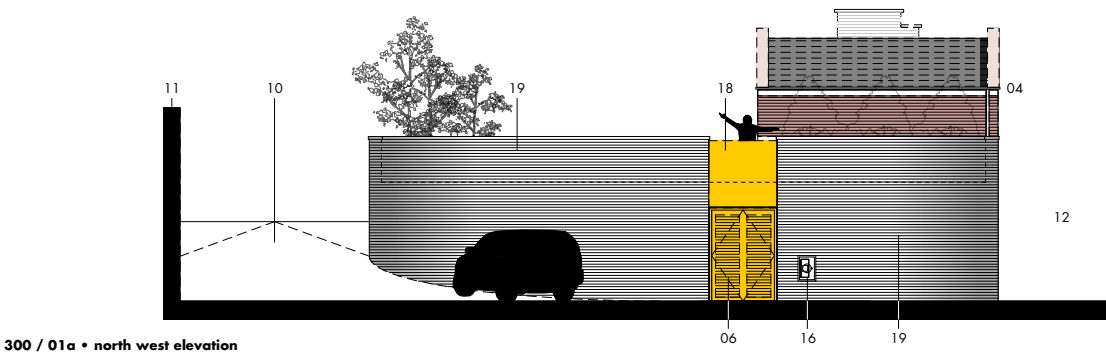

300 / 01a • north west elevation

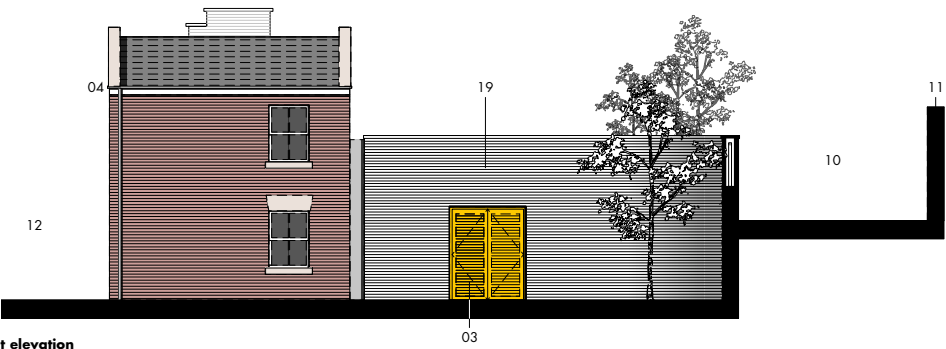


300 / 01b • south east elevation

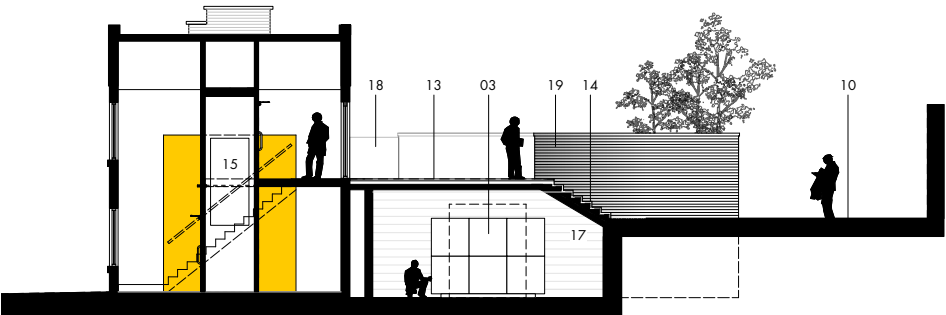


300 / 01d • section thru' time keeper's cottage


300 / 01 • courtyard podium • proposed elevations / sections

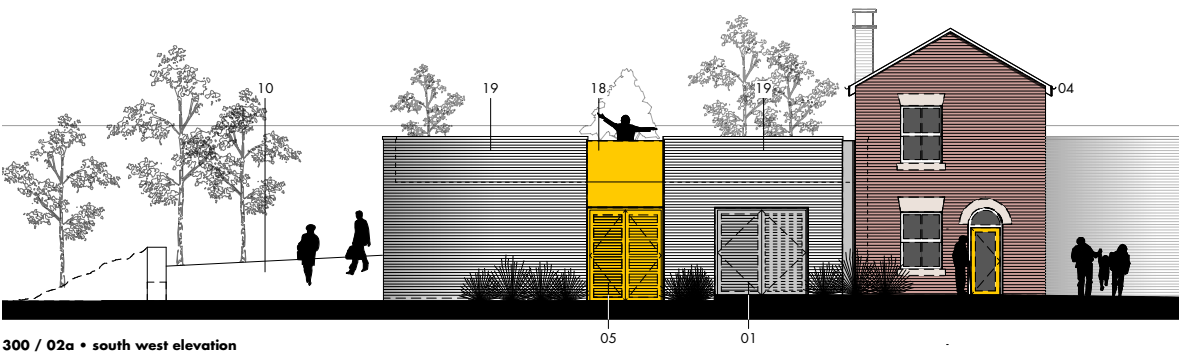

300 / 02a • south west elevation

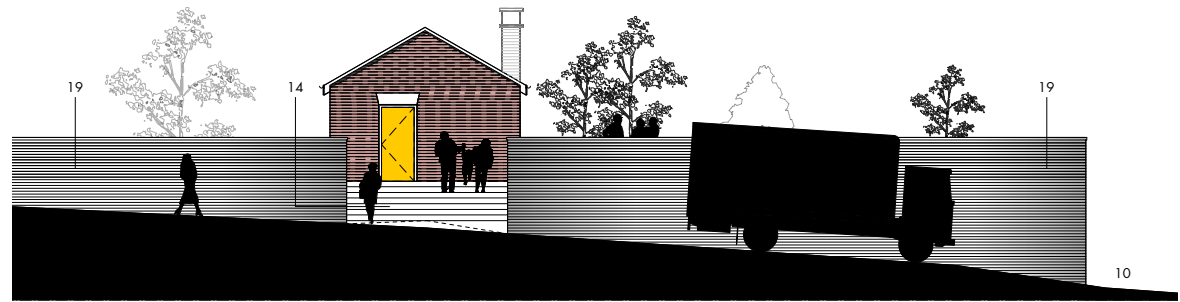

300 / 02b • north east elevation

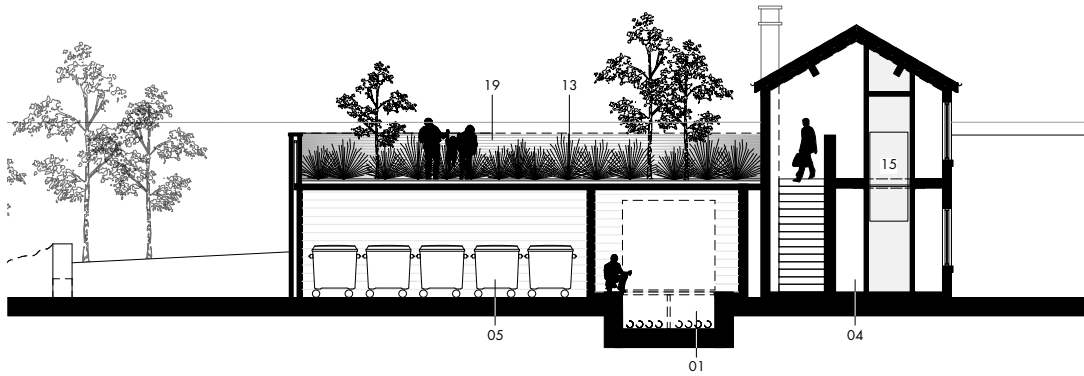

300 / 02d • section thru' bikes / bins / sub-station / time keeper's lodge


300 / 02 • courtyard podium • proposed elevations / sections

- 01 sub-station
- 02 switch room
- 03 service room
- 04 time keeper's lodge
- 05 bins
- 06 cycle storage
- 07 tree pit
- 08 mill 1
- 09 new-build
- 10 ramp
- 11 boundary wall
- 12 courtyard
- 13 podium
- 14 stepped access to podium
- 15 platform lift
- 16 dry riser with stainless steel finish
- 17 reduced headroom within service room
- 18 anodized aluminium balustrade / spandrel / plant rooms doors
- 19 facing brickwork with copings

for plan drawings ref:
TM-SKM-CP-XX-DR-A-02-100 / 01+02

for elevation drawings ref:
TM-SKM-CP-XX-DR-A-02-200 / 01+02

for additional section drawings ref:
TM-SKM-CP-XX-DR-A-02-300 / 01+02

 

P03 • update to notes
P02 • update to notes
P01 • planning issue - for S73 application
rev • description
30 03 23 • ar • ms
29 03 23 • ar • mw
09 06 22 • sv • mj
issued • drawn • checked

shedkm
project talbot mill
client CAPITAL&CENTRIC
drawing number TM-SKM-CP-XX-DR-A-02-300 P03
scale 1:100 @ a1
status stage 03

proposed podium elevations / sections

do not scale from this drawing • all dimensions are to be set out and checked on site prior to starting construction • any discrepancy found between information given on this drawing and that given elsewhere or recorded on site shall be brought to the attention of the project architect immediately