


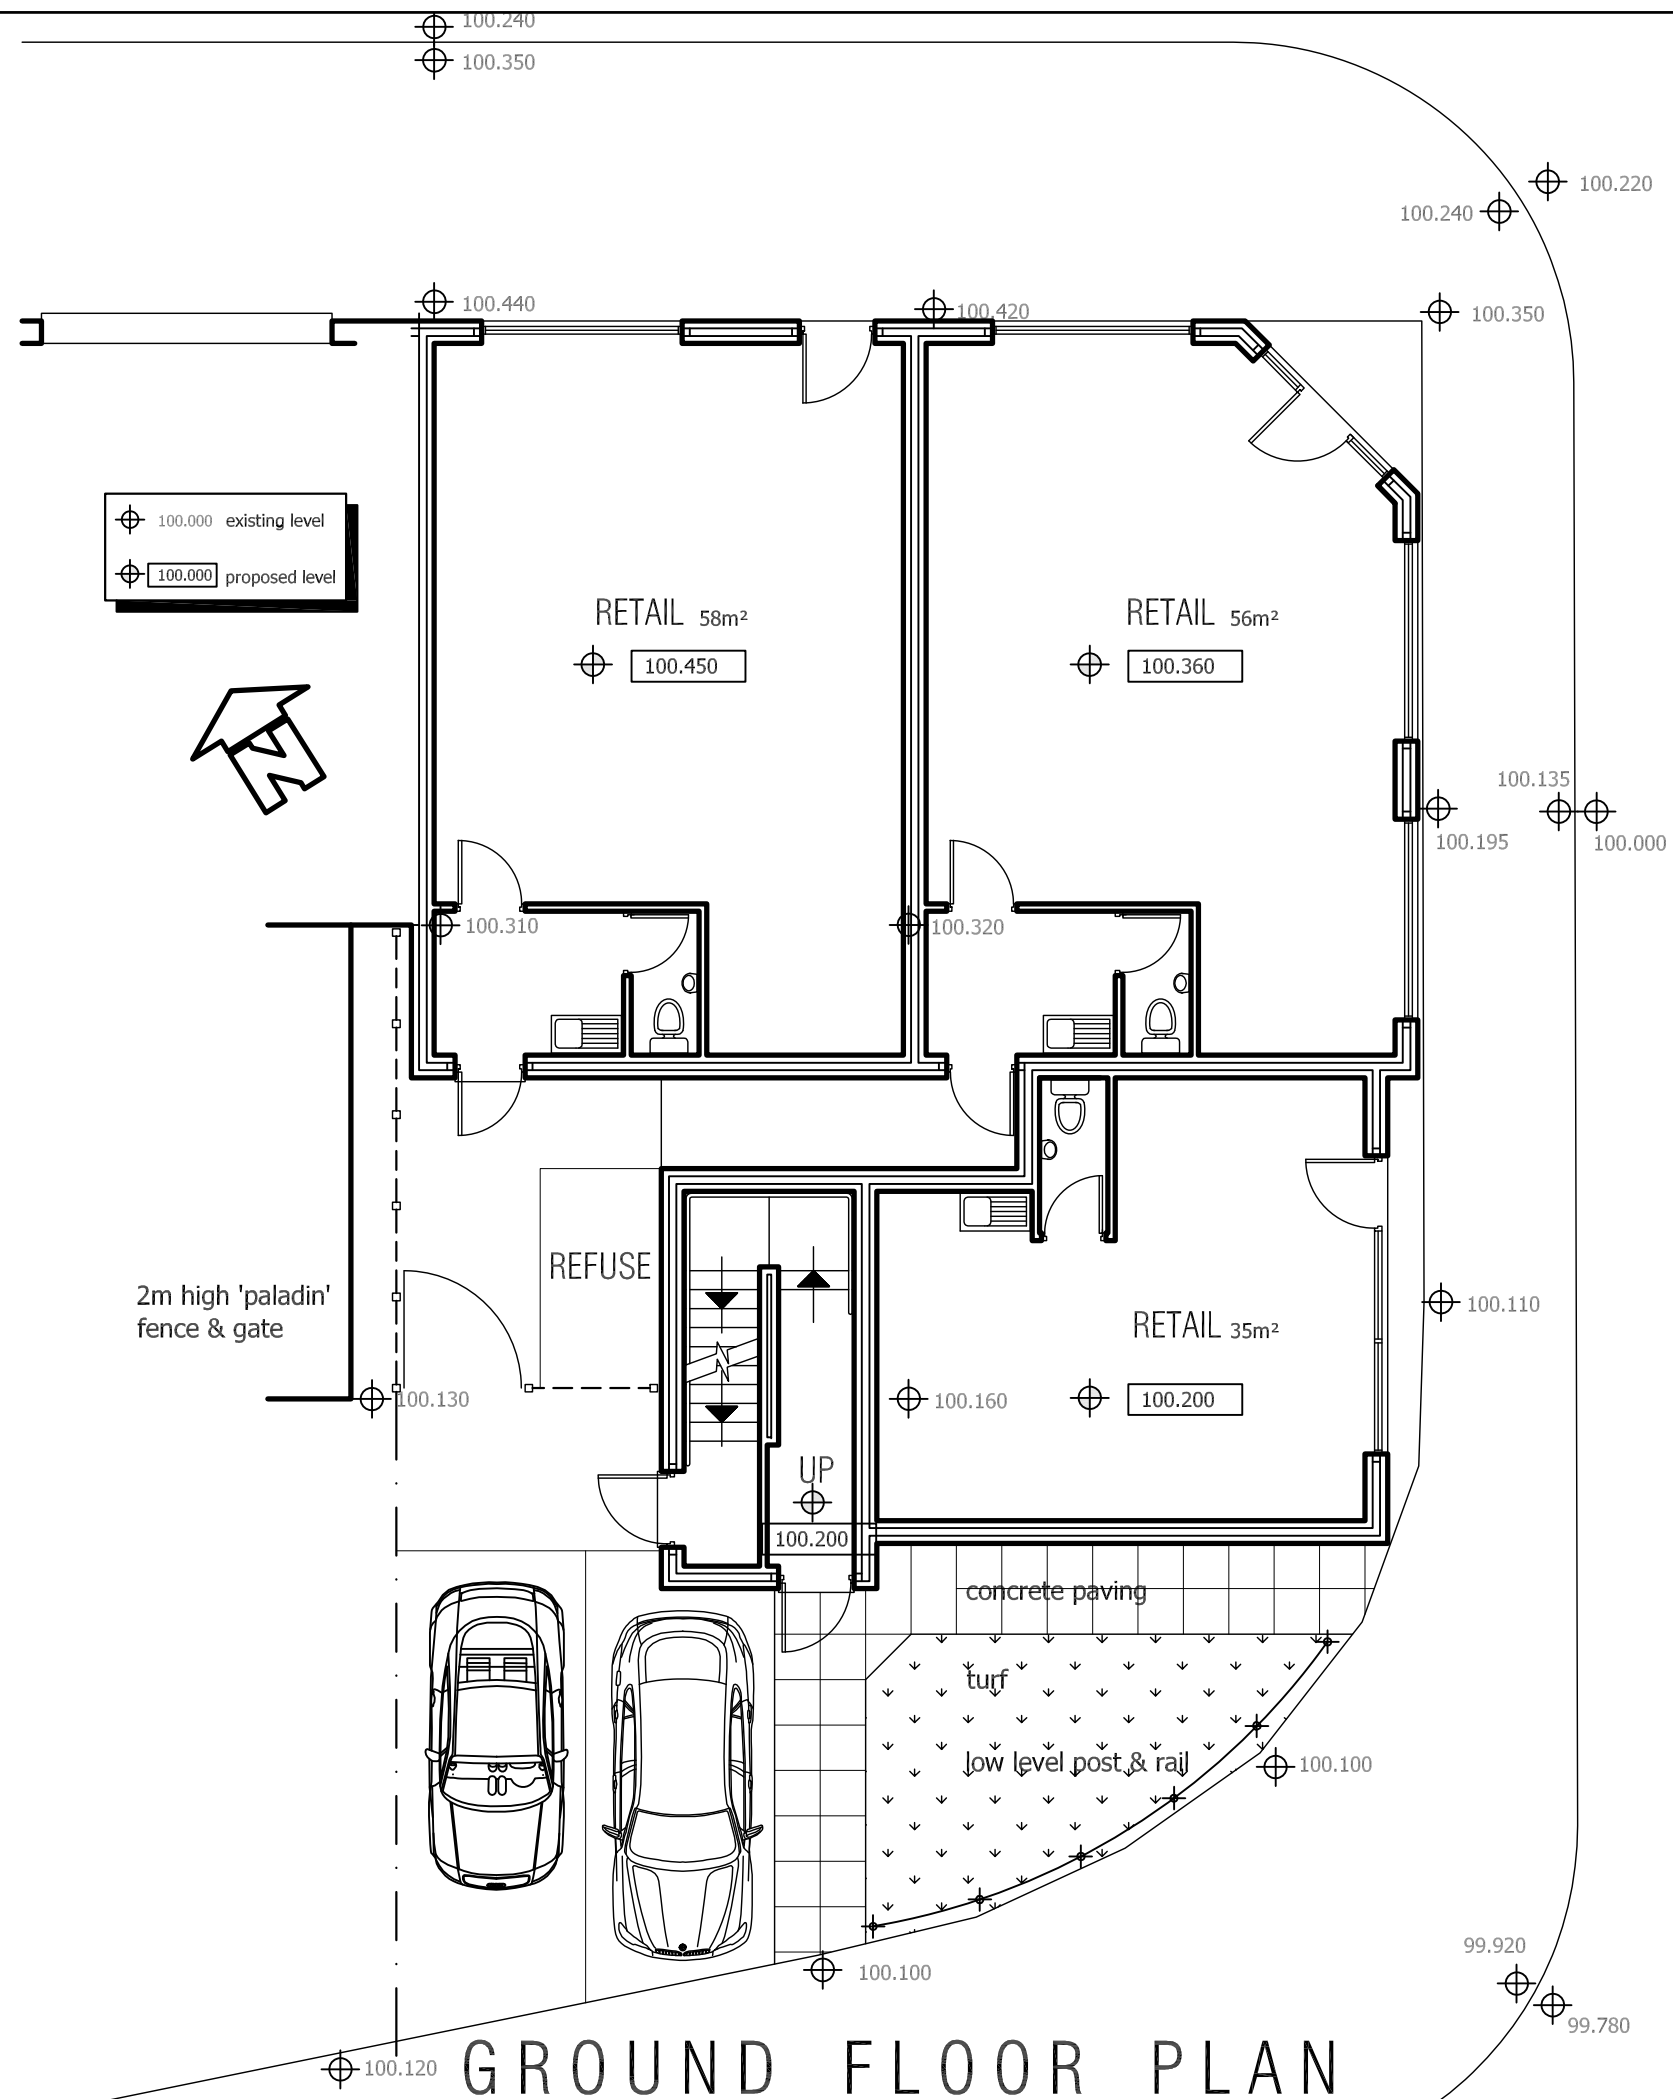

Project 92-96 OLD CHURCH STREET MANCHESTER		
Drawing Title PROPOSED GROUND FLOOR PLAN		
Drawing No. 102		
Drawn: ZU	Status: Planning	Date 31.03.2023
Scale @ A3 0 1 2 3 METRES		1:100
XHAN Consulting 129 Centurion House Deansgate M3 3WR T: 7400012759		