


KEY

- BASEMENT TANKING
- EXPOSED ORIGINAL BRICKWORK
- RETAIN ORIGINAL PLASTER
- PROPOSED LIME PLASTER

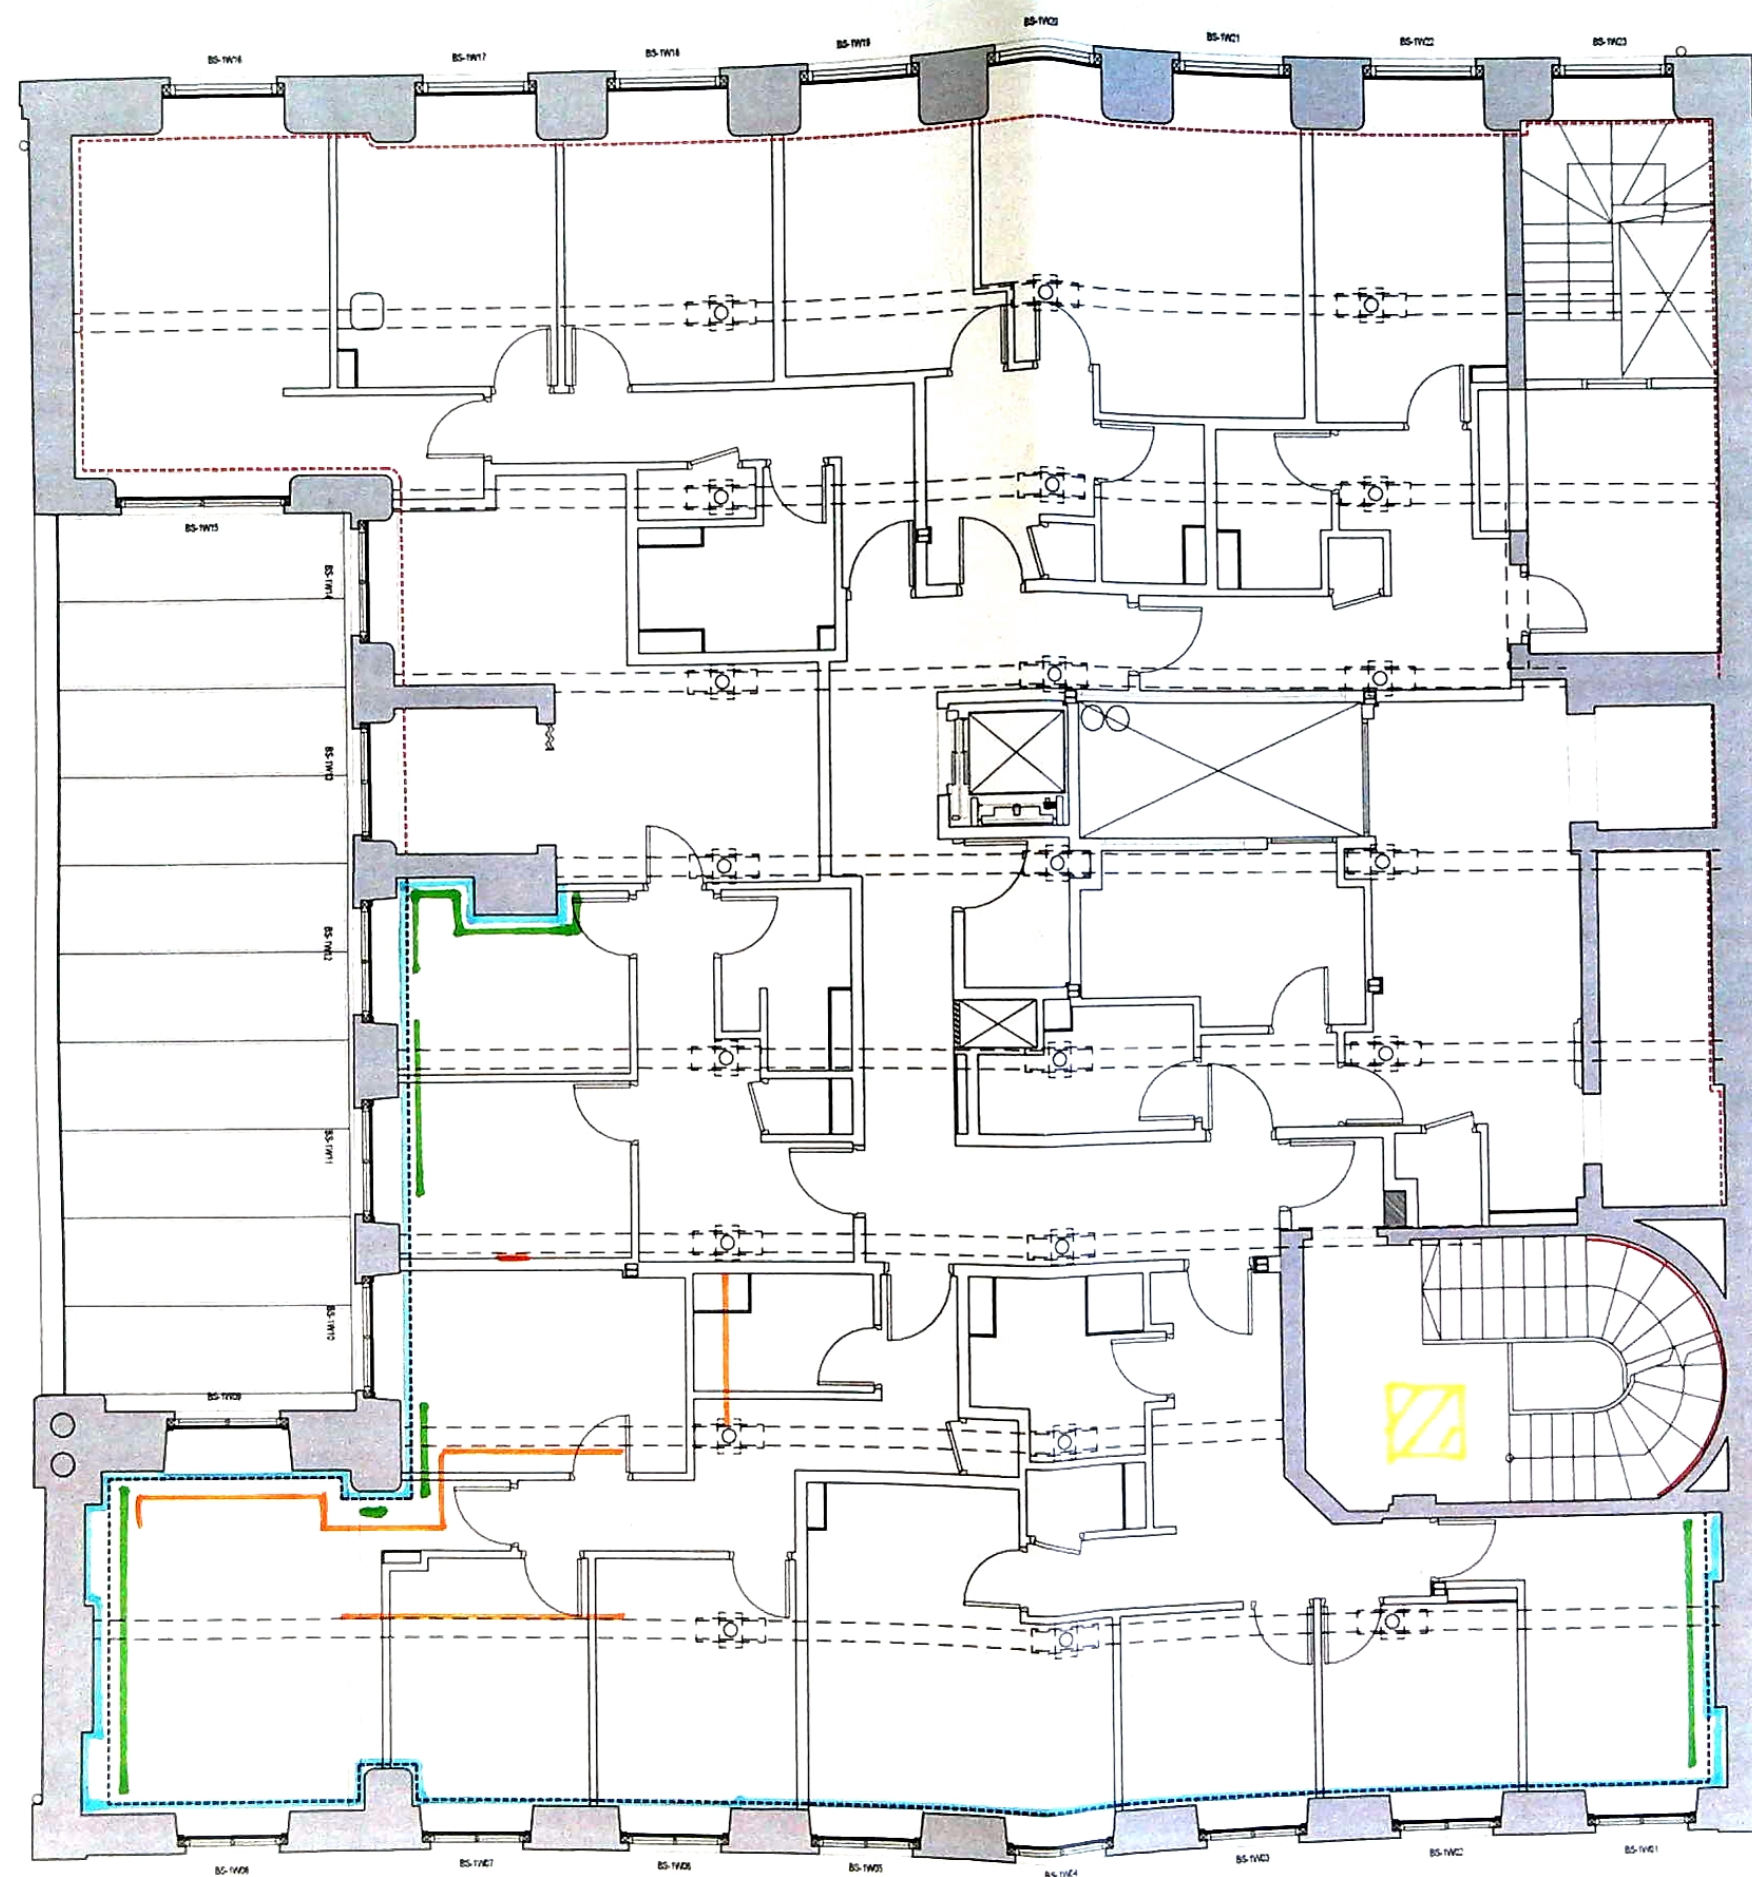

First Floor

REINSTATE LIME PLASTER
IN ACCORDANCE WITH
WHITECHAPEL'S REPORT

ASSESSMENT TO BE MADE
FOLLOWING REMOVAL OF PAPER
LINING. WHERE POSSIBLE
RETAIN OR UPGRADE USING
LIME SKIM / LIME FILLER

MISSING CORNICE TO BE
REINSTATED AND ORIGINAL
MADE GOOD.

INSPECTION POCKET
FOR STRUCTURAL
ENGINEER.

GENERAL NOTES

1. ALL DIMENSIONS ARE IN MILLIMETRES UNLESS OTHERWISE STATED.
2. ALL LEVELS ARE IN METRES UNLESS OTHERWISE STATED.
3. DIMENSIONS ARE NOT TO BE SCALED FROM THE DRAWING.
4. ALL WORK TO BE CARRIED OUT IN ACCORDANCE WITH THE CURRENT EDITION OF THE BUILDING REGULATIONS 2010 (ENGLAND), MEMBERSHIP AND ALL RELEVANT DESIGN STANDARDS AND SPECIFICATIONS.
5. CONTRACTOR IS RESPONSIBLE FOR THE CORRECT SETTING OUT OF THE WORK ON SITE. ALL DIMENSIONS TO BE CHECKED PRIOR TO FABRICATION OF MATERIALS.
6. THIS DRAWING IS TO BE USED IN CONJUNCTION WITH ALL RELEVANT DRAWINGS AND SPECIFICATIONS.

REFERENCE DRAWINGS

- 001: SITE LOCATION PLAN
- 002: EXISTING & PROPOSED PLANS
- 003: EXISTING & PROPOSED SECTIONS & ELEVATIONS
- 004: CEILING PLANS
- 005: FLOOR PLANS
- 006: DETAILS
- 007: FIRE PLANS
- 008: TYPES OF WALLS PLANS
- 009: ACCESSORY PLANS
- 010: STAIR LIFT PLANS

1. DRAWN BY: J. BROWN	2. CHECKED BY: J. BROWN	3. DATE: 15/01/18	4. SCALE: 1:50
5. PROJECT: BLOOM STREET PROJECT	6. SHEET: 061_710	7. TOTAL SHEETS: 1	8. STATUS: FOR APPROVAL



BLOOM STREET PROJECT

11 BLOOM STREET
PROPOSED PLANS
EXTERNAL WALL FINISHES
FIRST FLOOR

PLANNING

DATE: 15/01/18
DRAWN BY: J. BROWN
CHECKED BY: J. BROWN
DATE: 15/01/18

1:50 @ A1 061_710 C

DATE: 15/01/18