


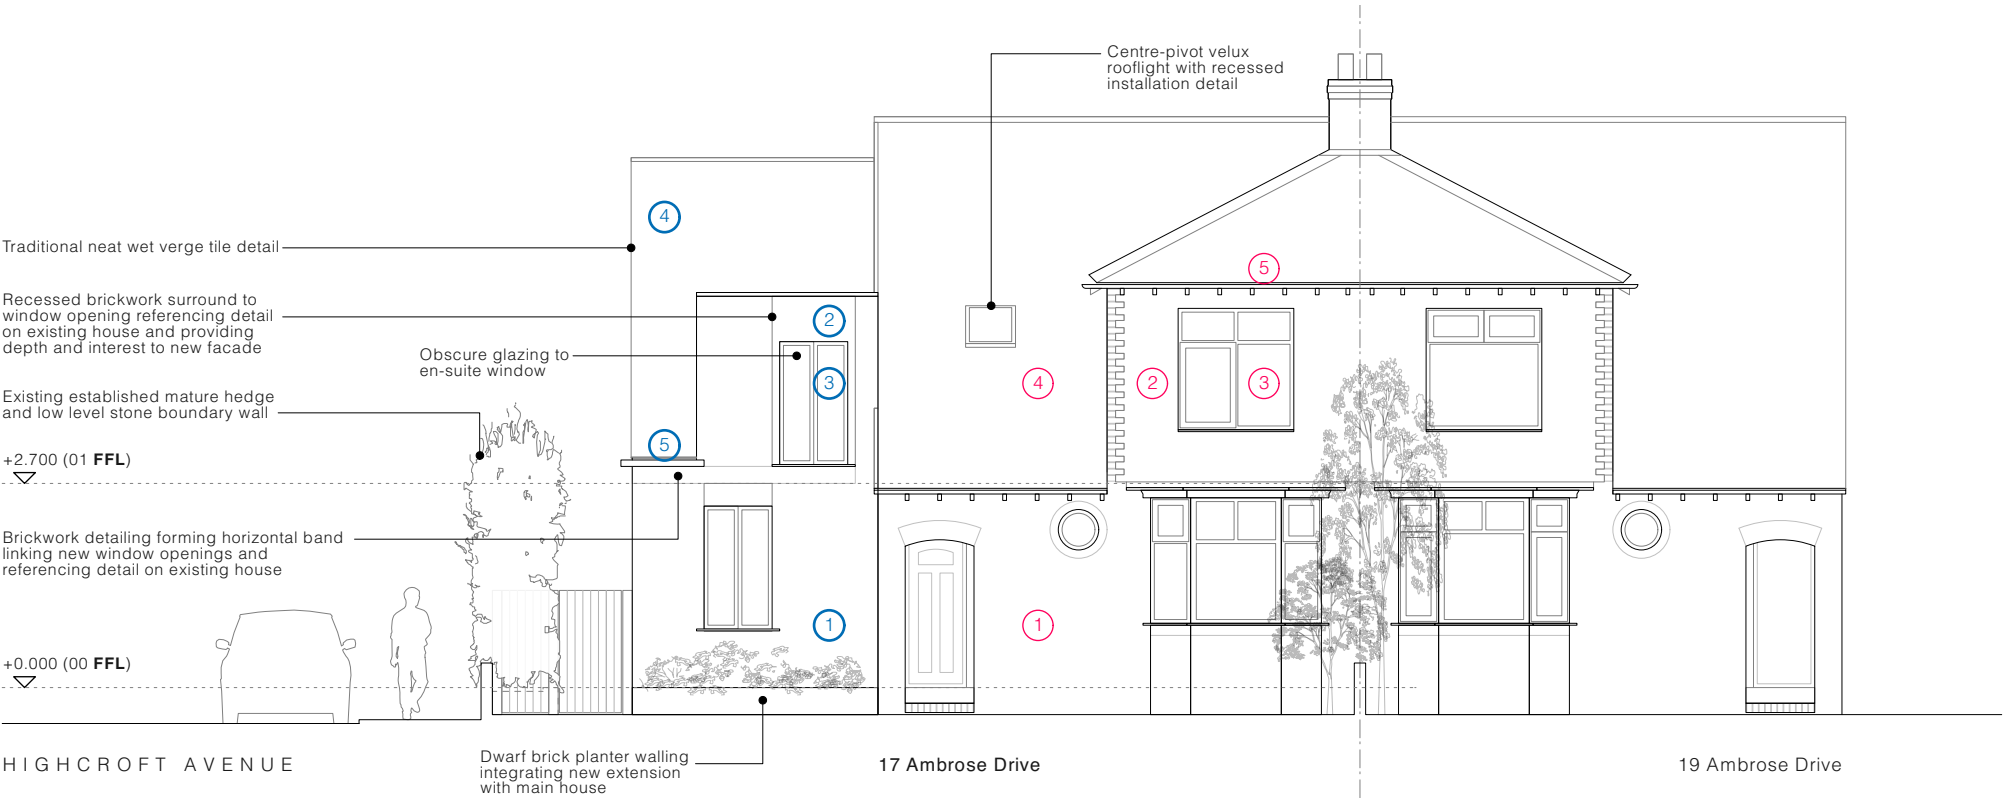

Proposed Front Elevation (Ambrose Drive)
1:100



Proposed Street Elevation (Ambrose Drive)
1:100

Proposed Materials Key

- 1 Matching red brickwork
- 2 Brick detailing - refer to notes
- 3 Pale grey ppc aluminium/timber composite windows by Velfac incorporating slim outer frame profile
- 4 Plain red clay roof tiles (traditional rosemary tiles)
- 5 Aluminium rainwater goods in ppc finish
- 6 Timber cladding and fencing

Existing Materials Key

- 1 Existing red brickwork
- 2 Existing off-white render
- 3 Existing white uPVC windows
- 4 Existing red profiled concrete roof tiles
- 5 Existing black uPVC rainwater goods and soffit/fascia

0m 1m 2m 3m
1:100

-	04.11.2022	Issued for planning.
REV.	DATE	DESCRIPTION

DWG NO.	REVISION
024	-
STATUS	DATE
PLANNING	August 2022

DRAWING	SCALE
Proposed Front Elevation (Ambrose Drive)	1:100 @ A3
PROJECT	JOB NO.
17 Ambrose Drive, Didsbury	016

Mistry Swire architects
www.mistryswire.com