

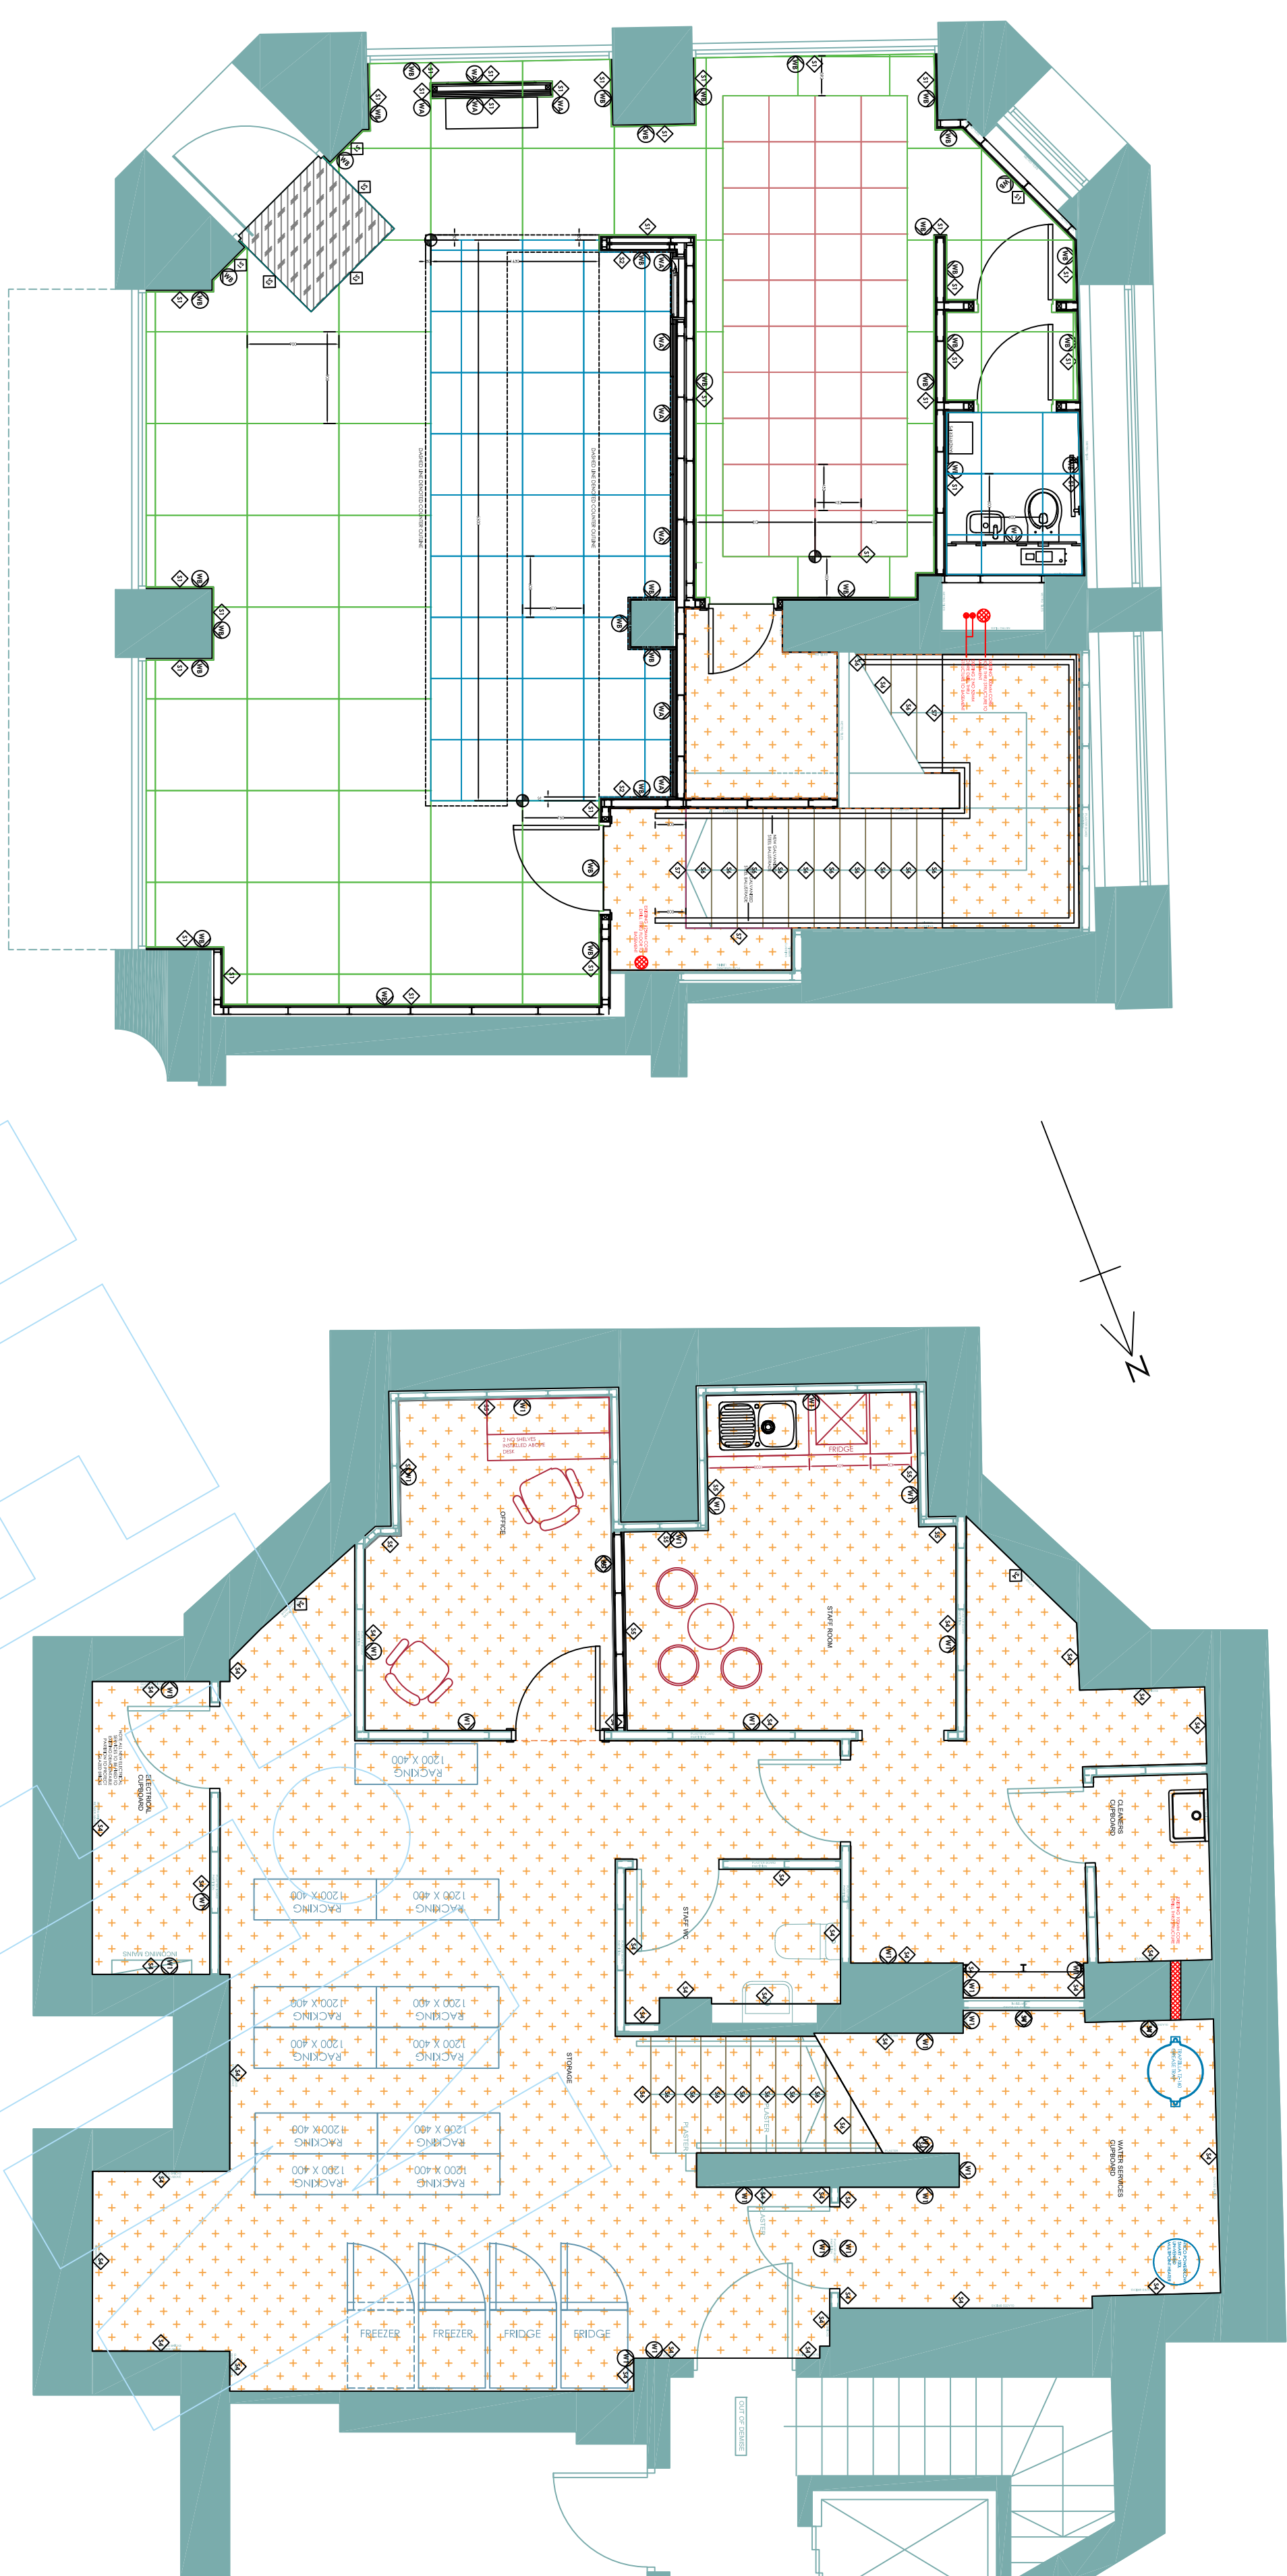
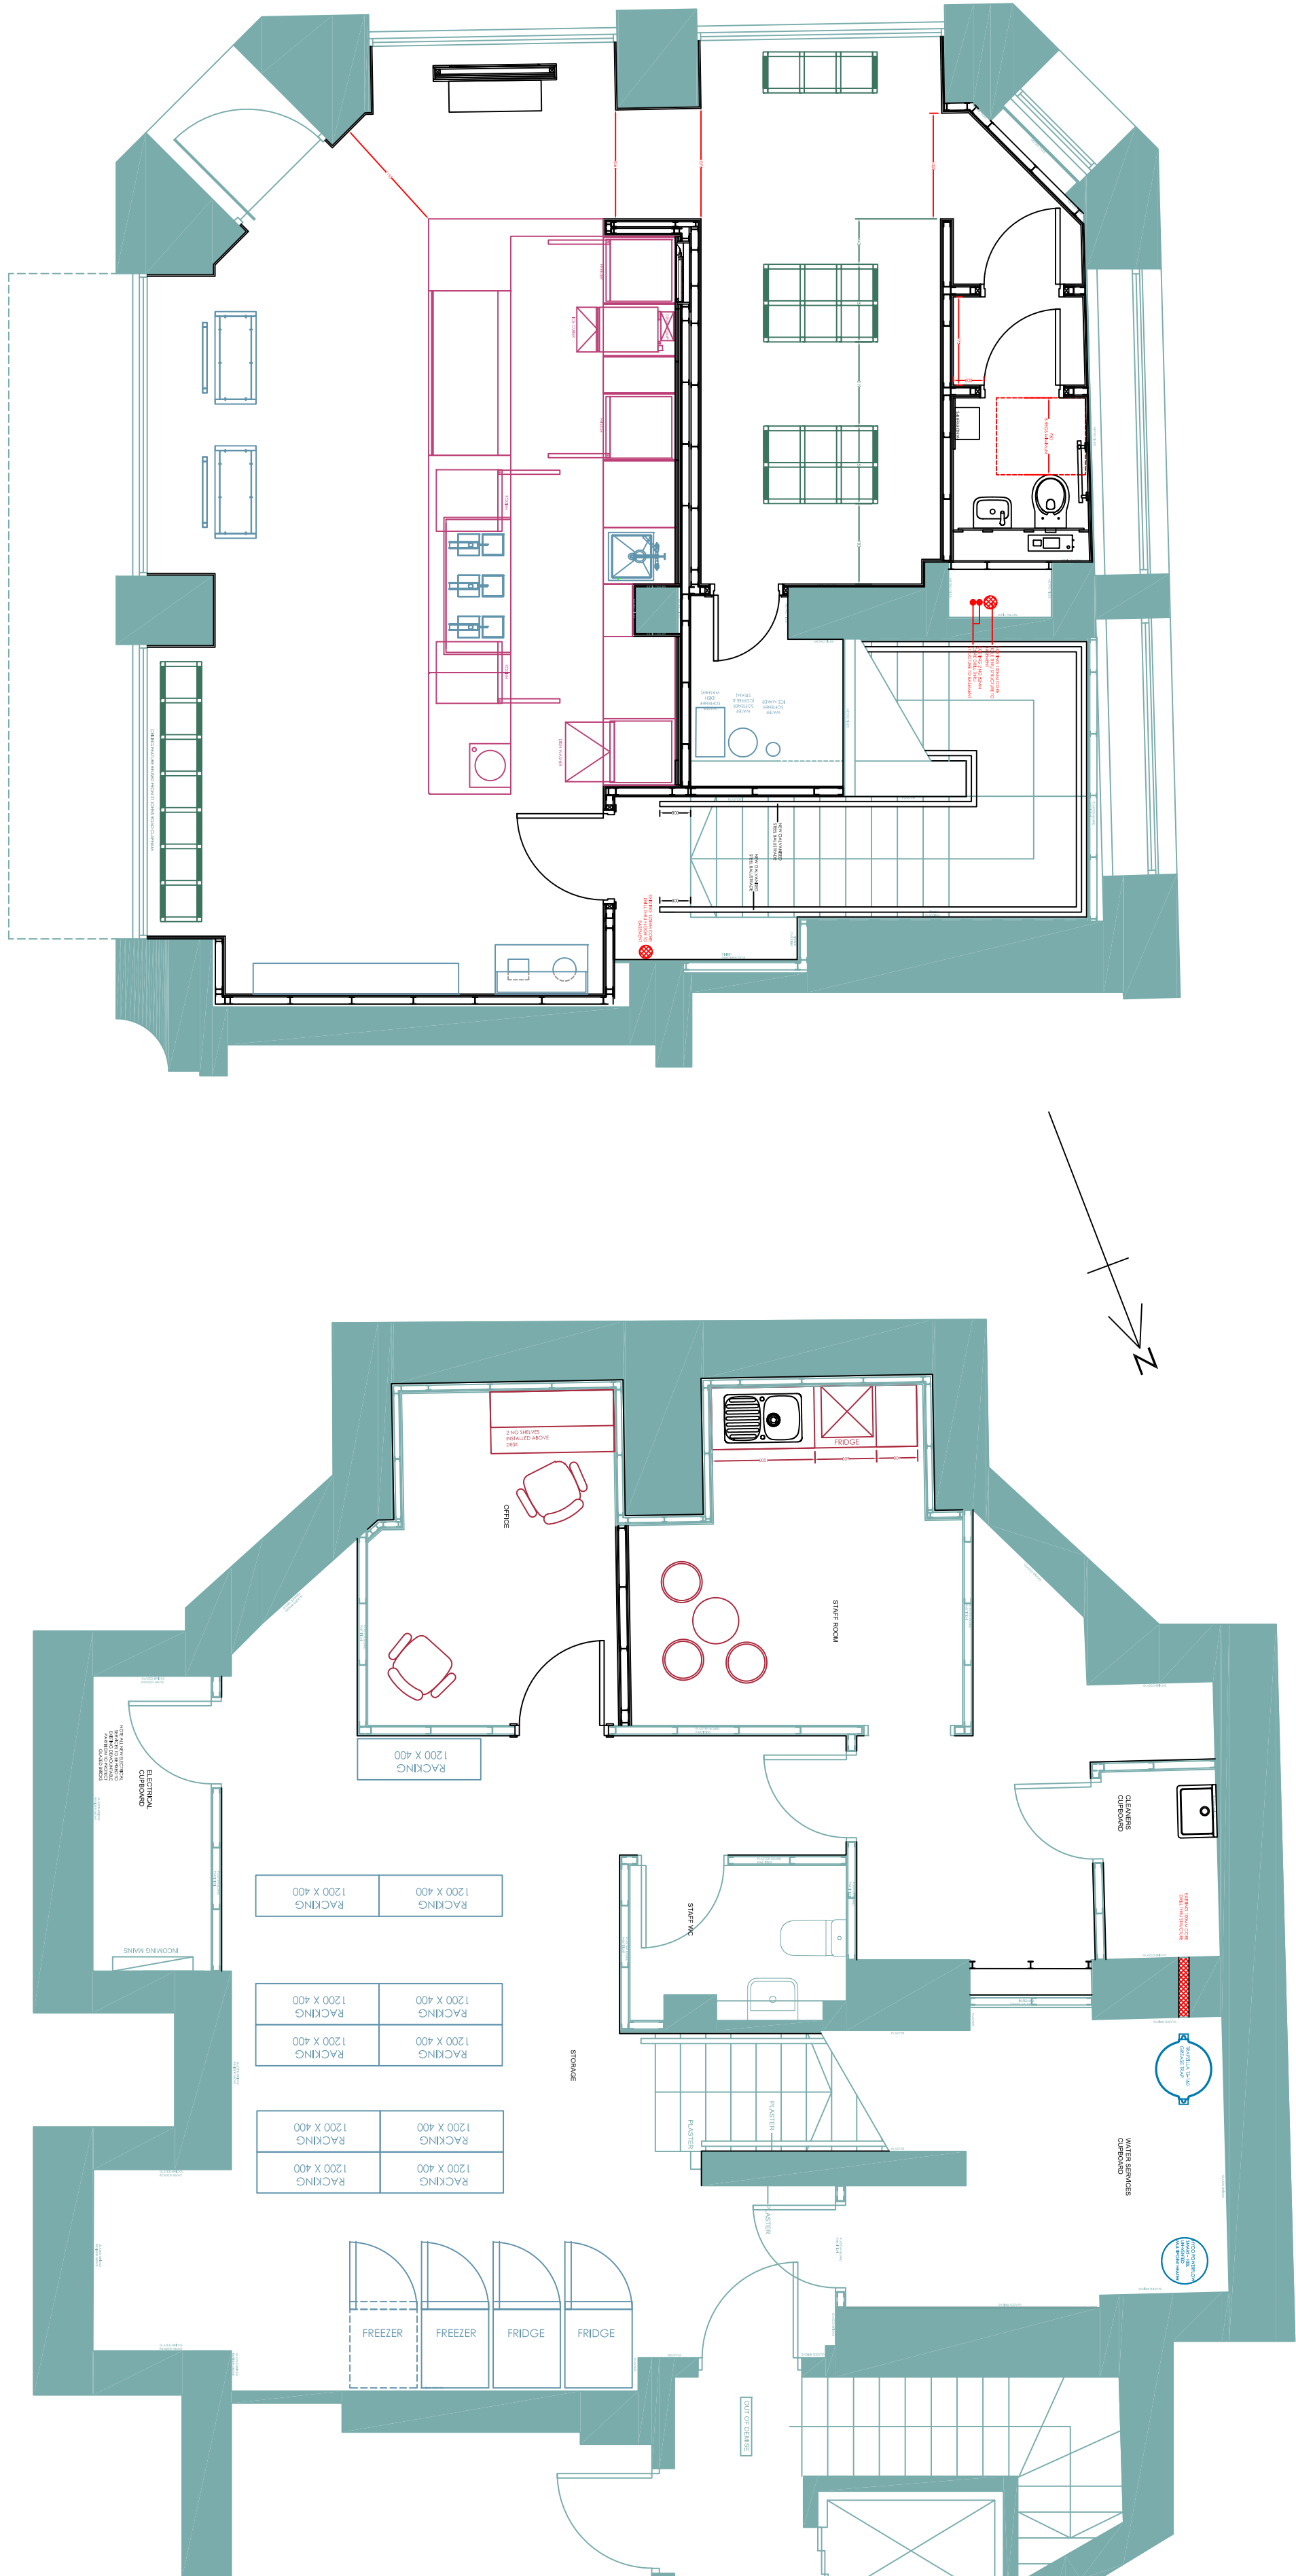
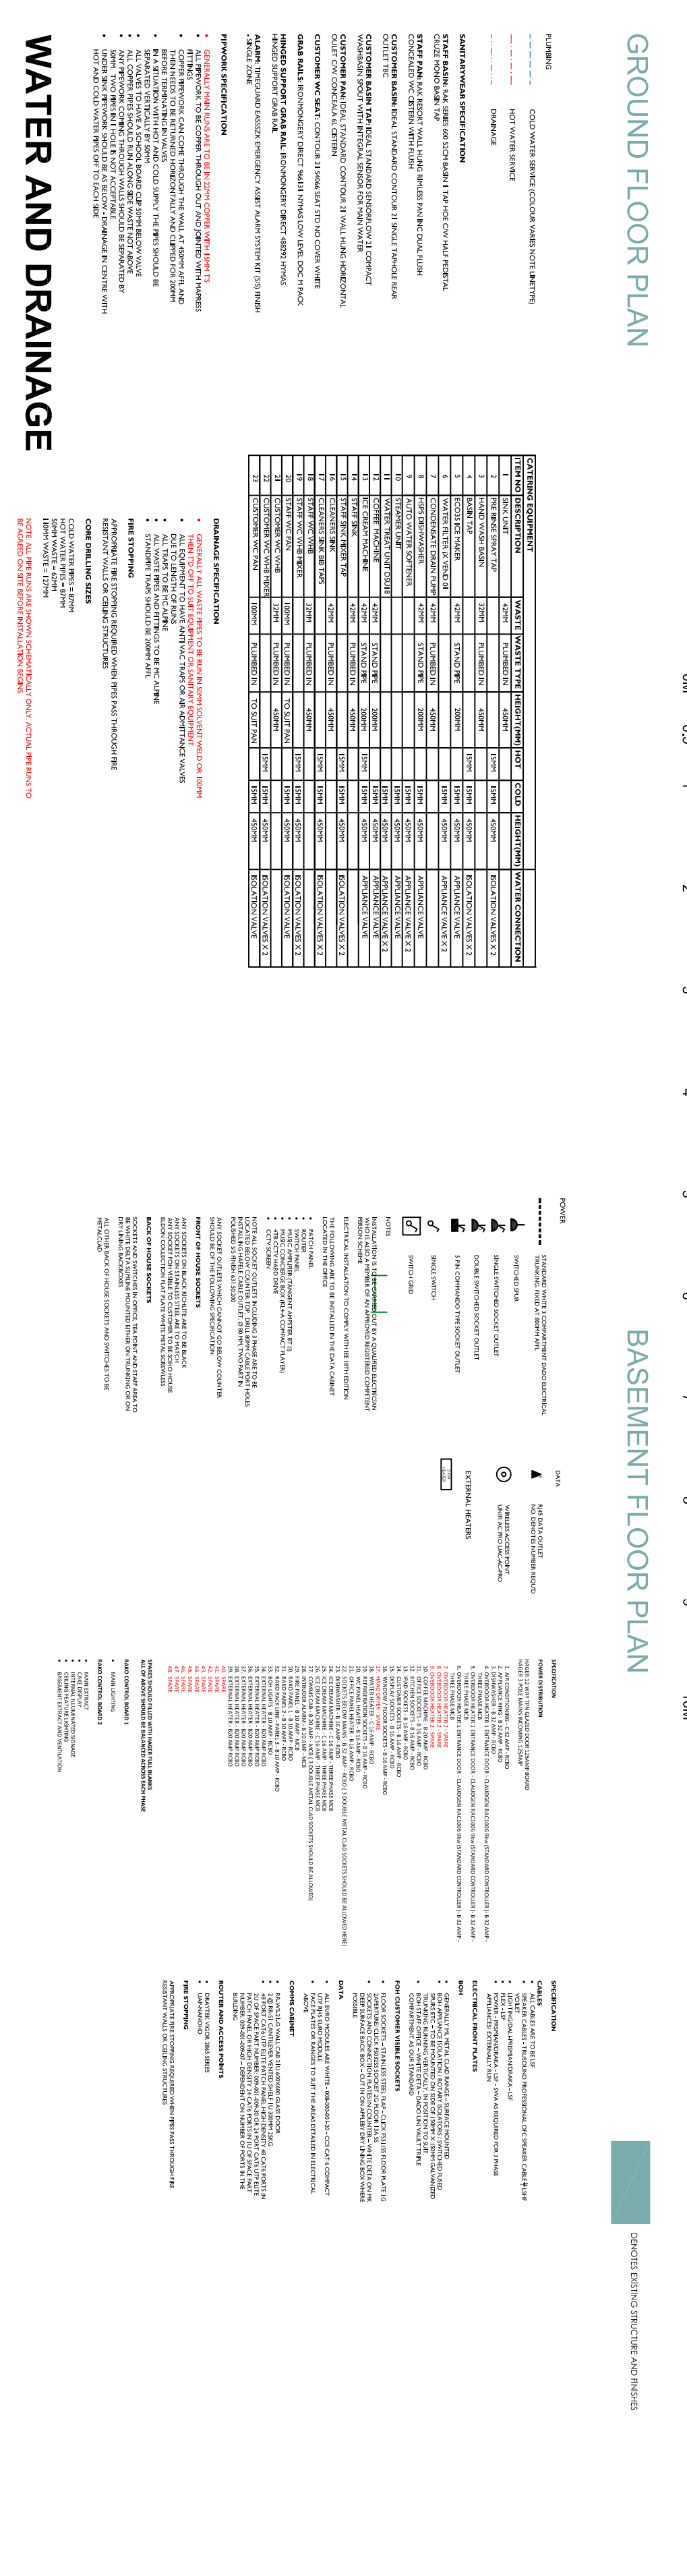
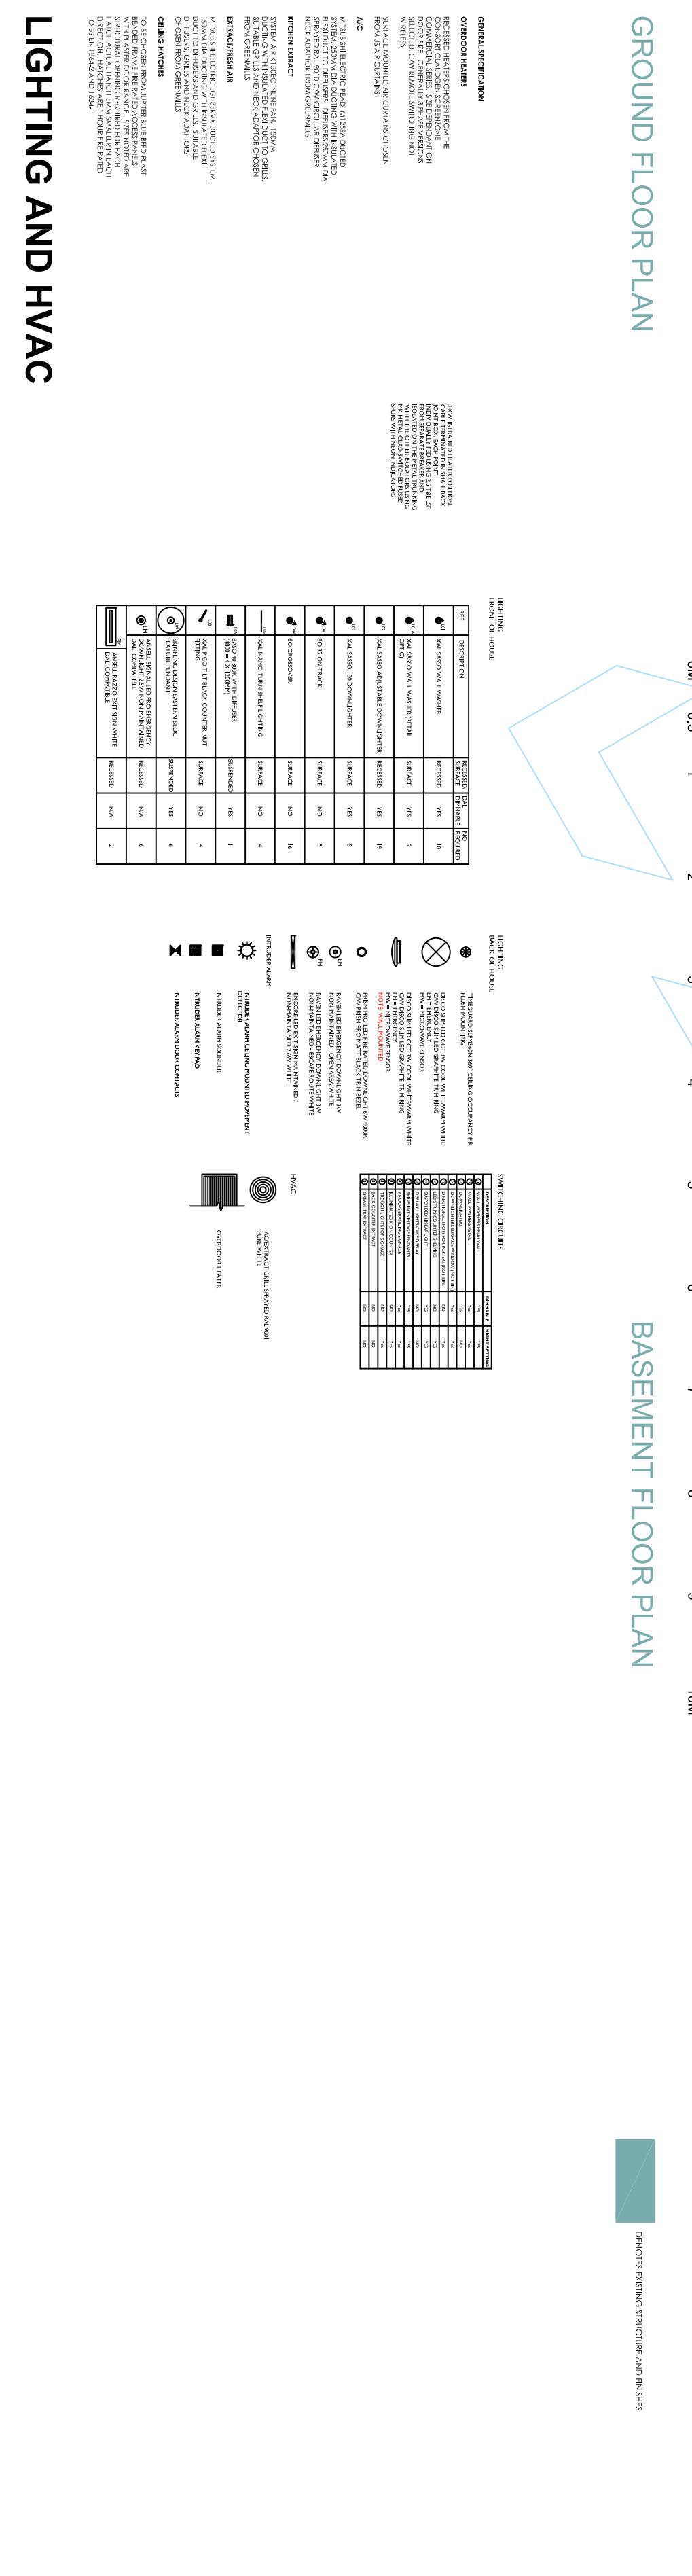


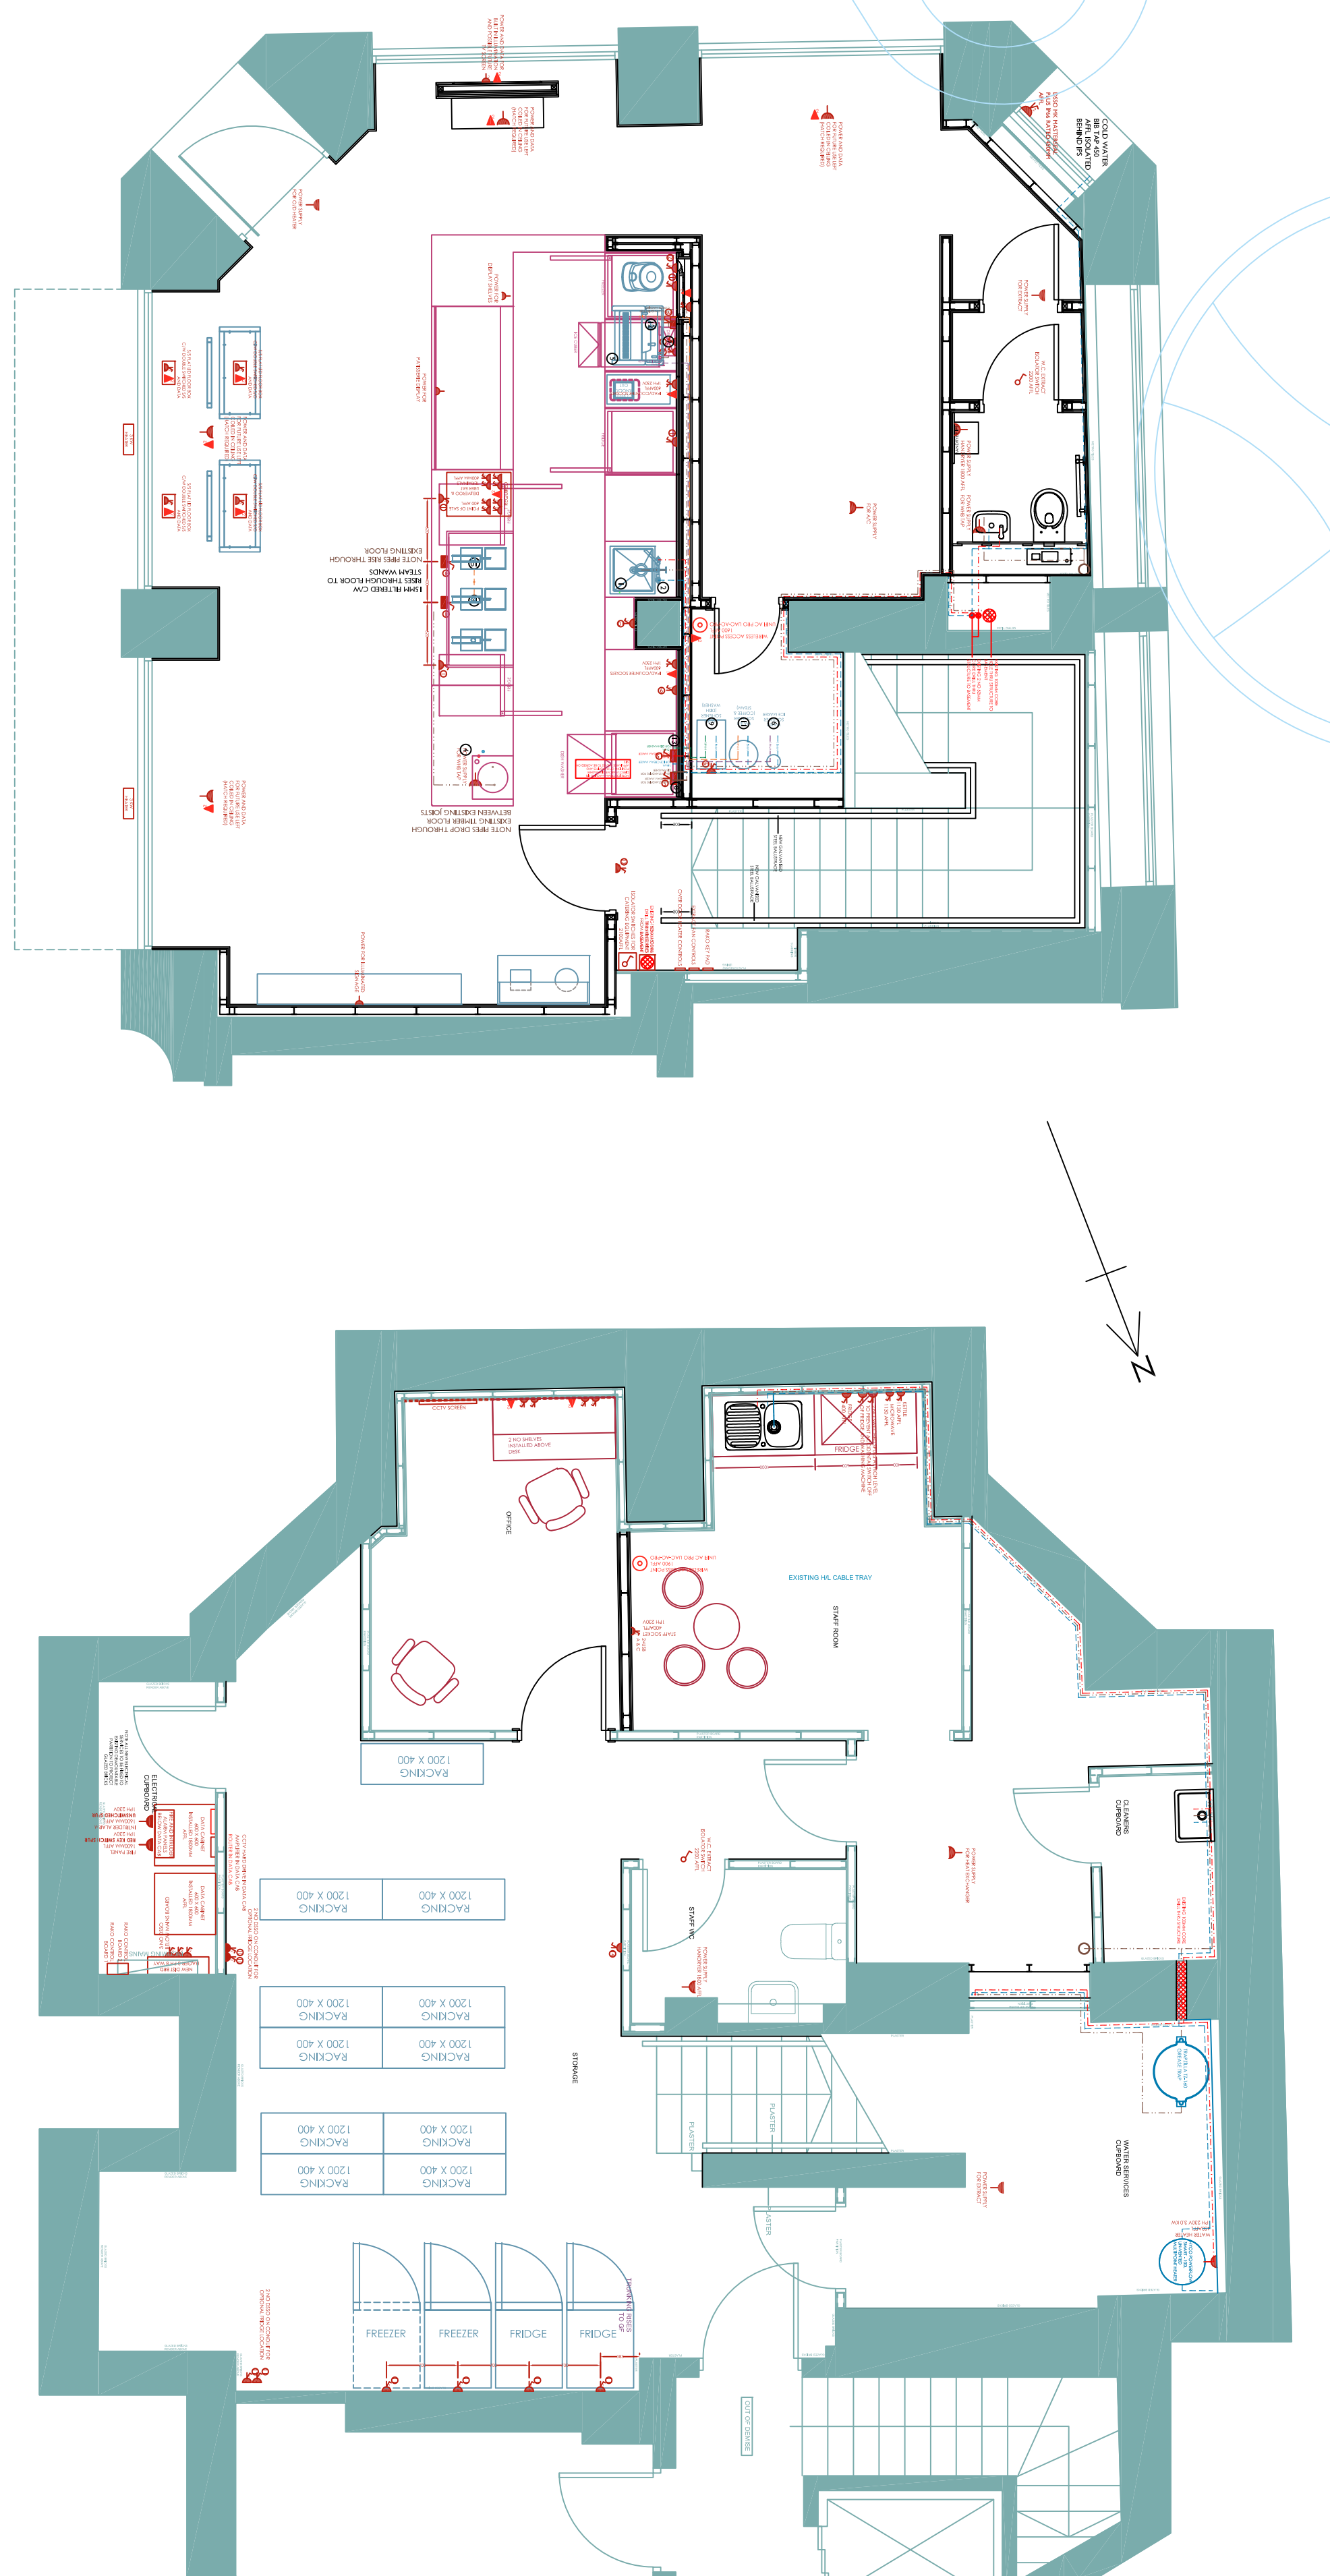

PROPOSED PLAN

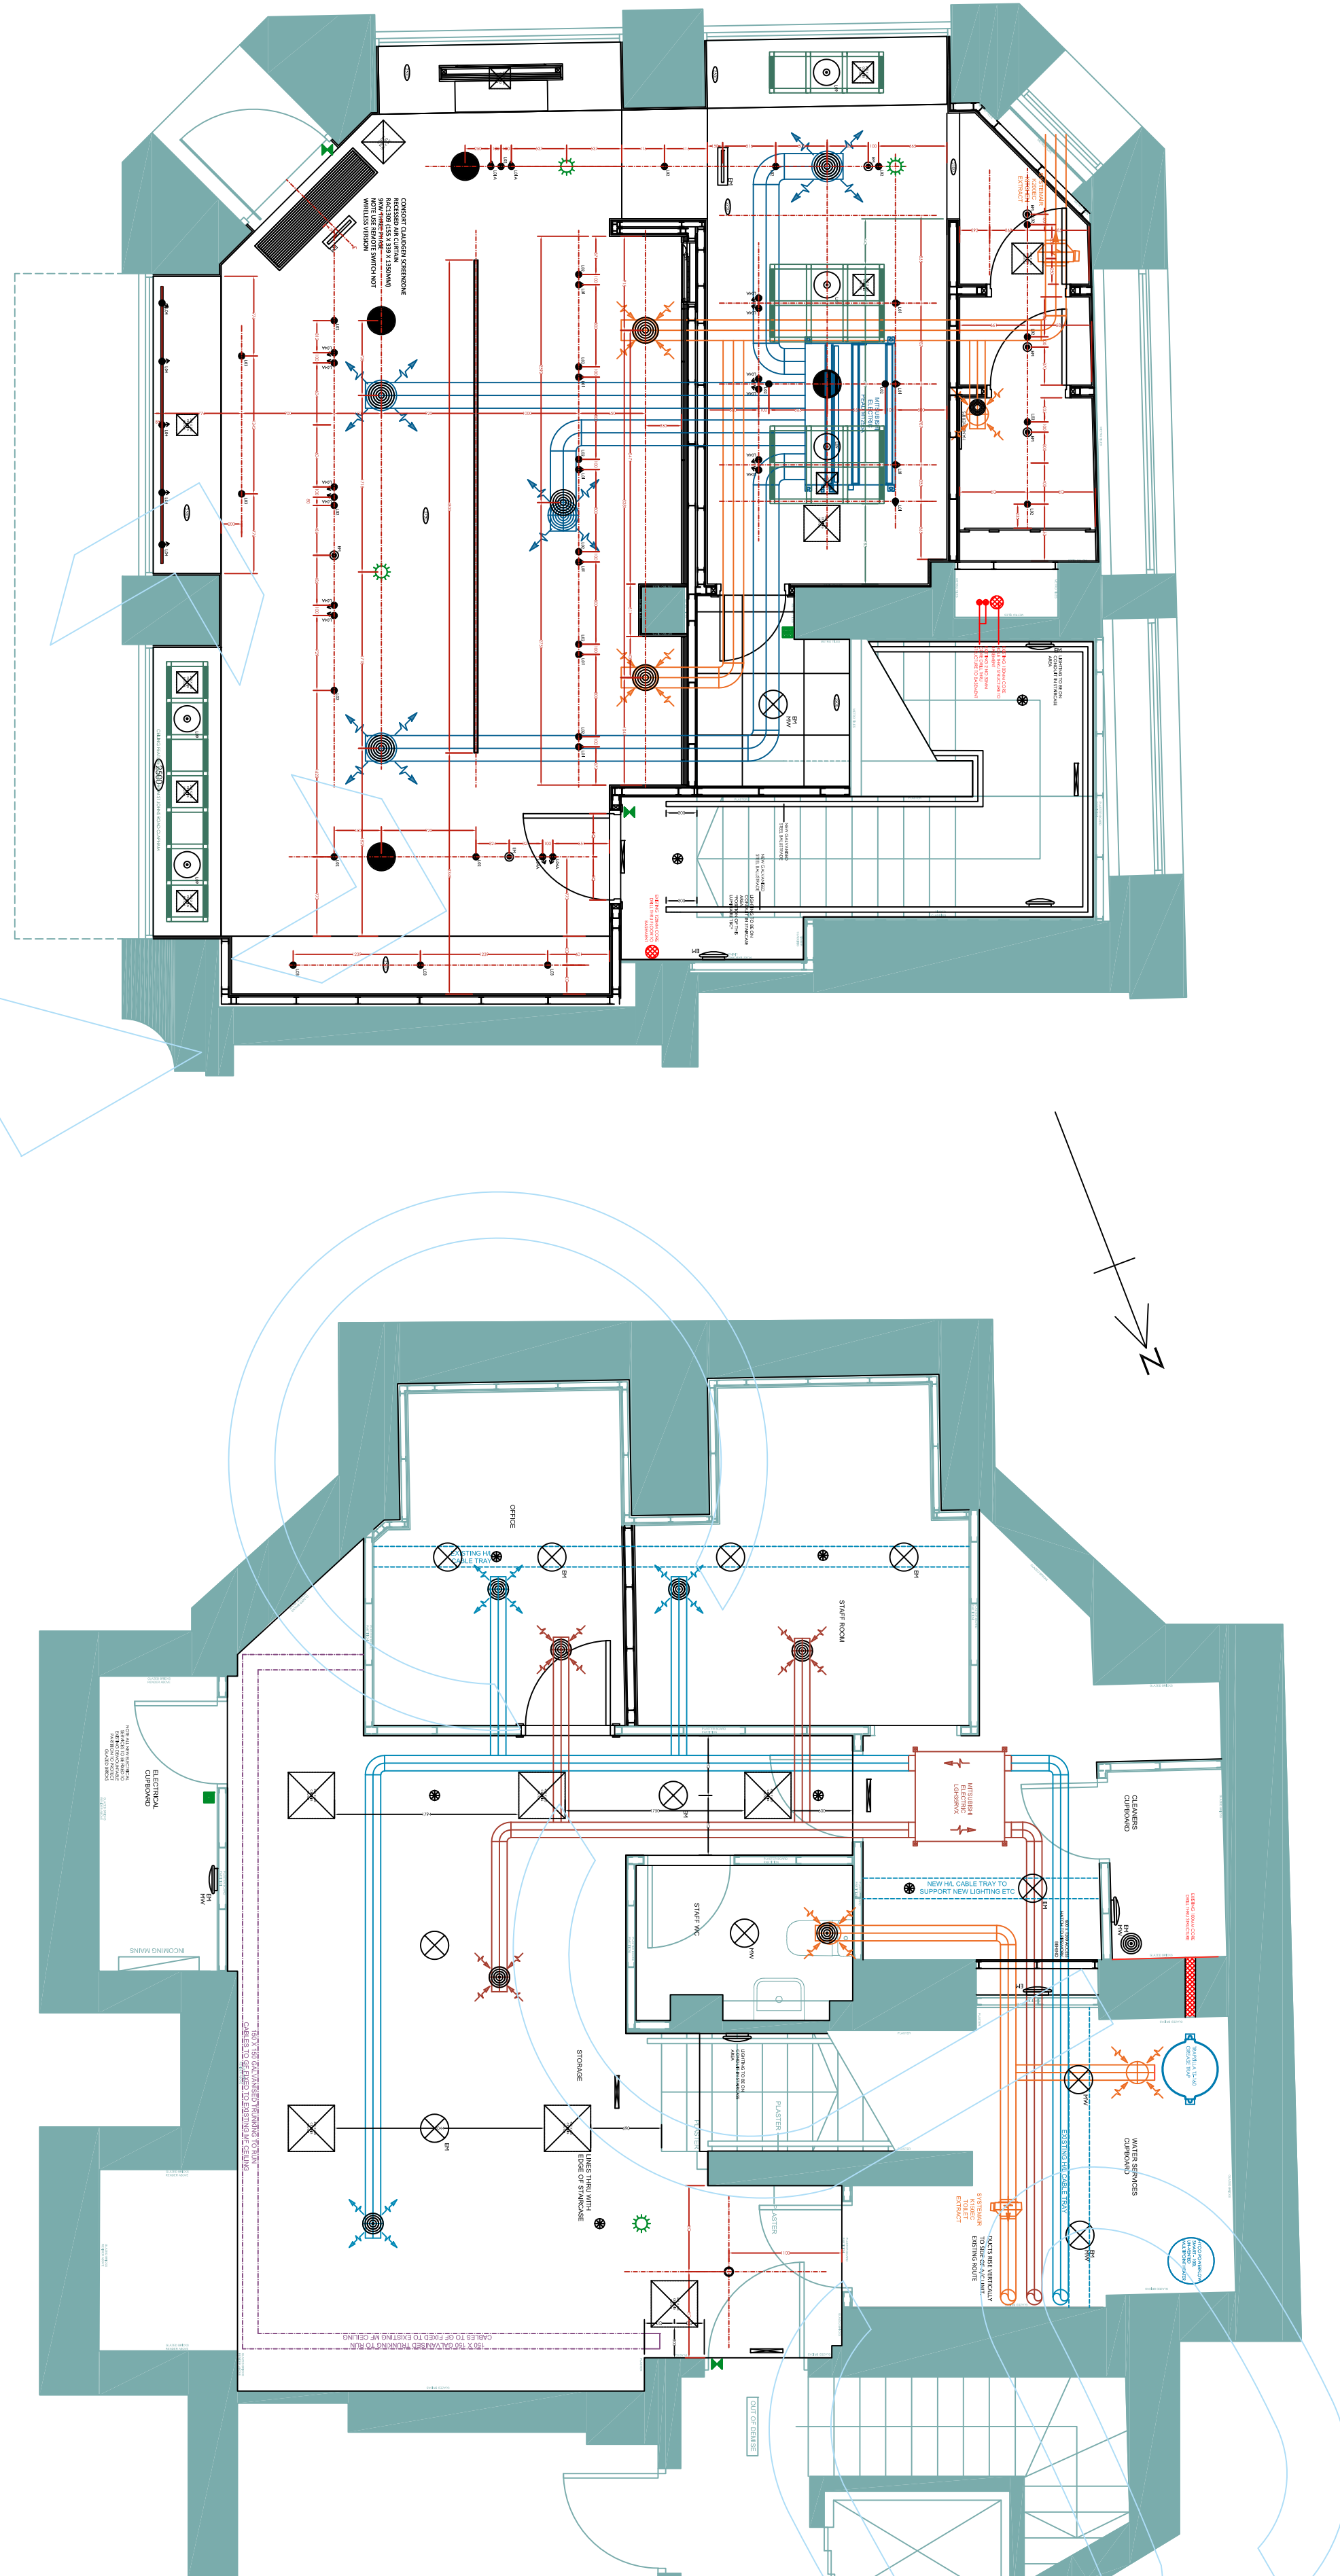

KNOOPS

Expertly crafted
chocolate drinks

CJS

CONSTRUCTION, JOINERY, SHOPFITTING.
WEB: www.cjsnw.co.uk/ - EMAIL: info@cjsnw.co.uk

PUFFIN DESIGN
ARCHITECTURE

Site Address
**68 CROSS STREET
MANCHESTER
M2 4JQ**

Quote Date 15/11/2022 Drawn By SUE JONES
Scale(s) 1:50 & 1:10 @ A0
Drawing Number 10041_MANC_L001
© Copyright Puffin Design Limited/CJS (NW) Ltd.

**PROPOSED GROUND
AND BASEMENT
FLOOR PLANS**

WATER AND DRAINAGE

FLOORING AND DECORATIONS

LIGHTING AND HVAC

Typical Skirting Detail 1:10