




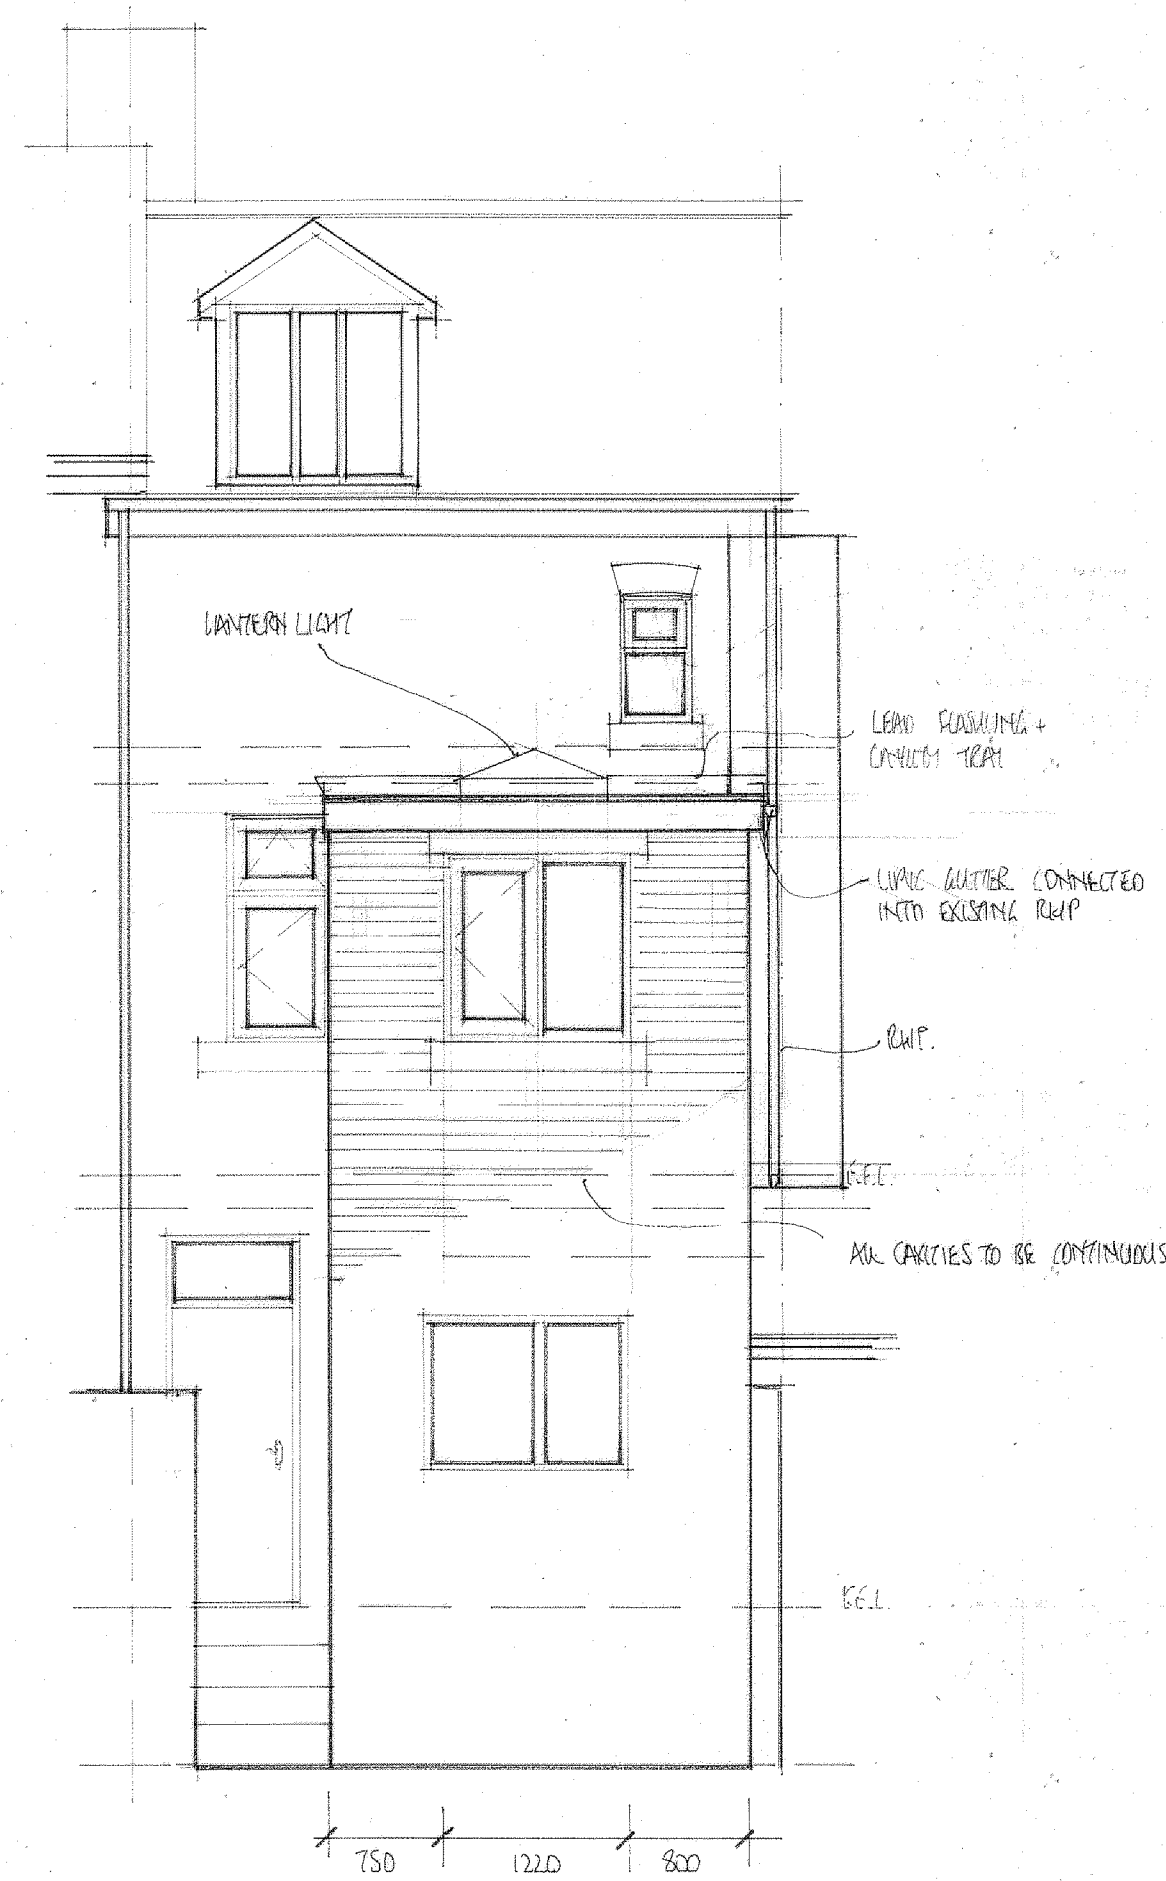


REAR ELEVATION

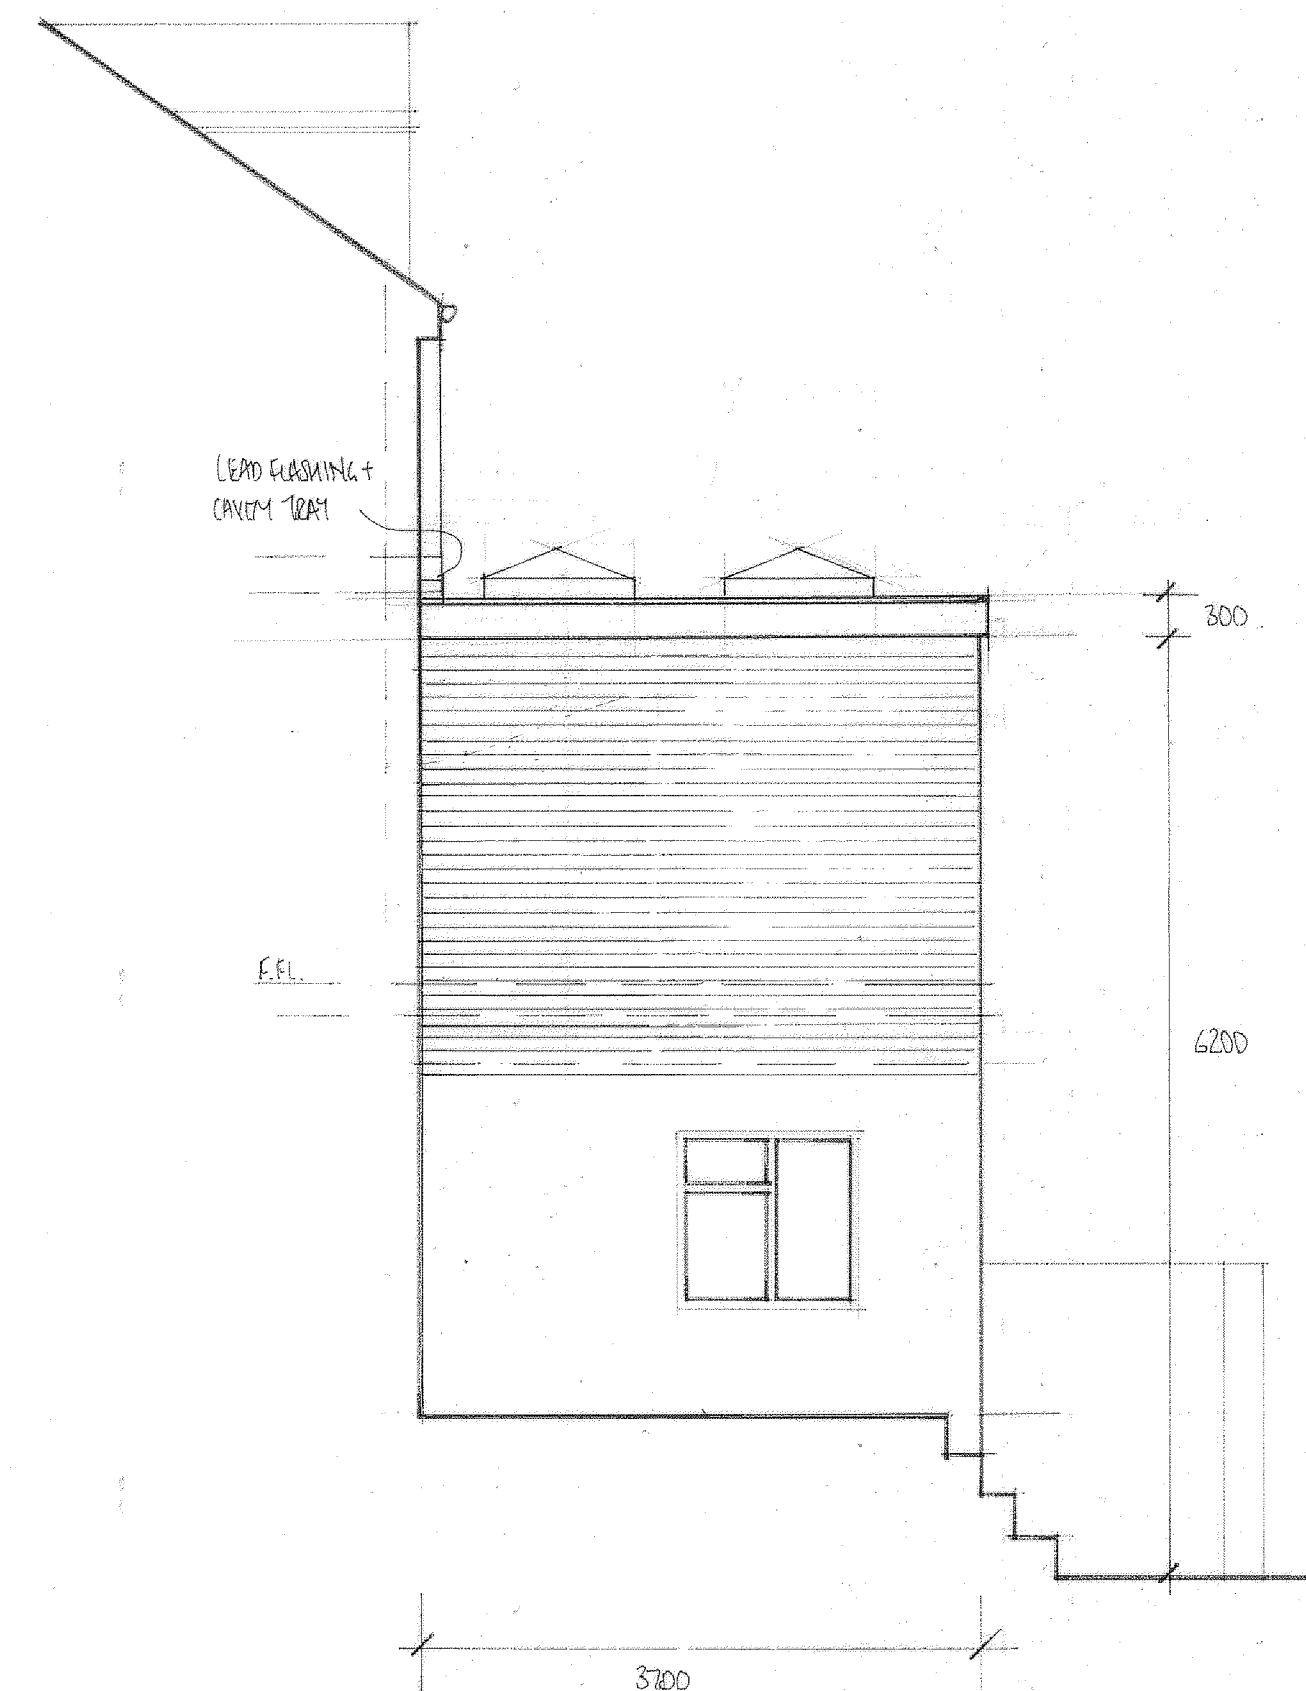



SIDE ELEVATION

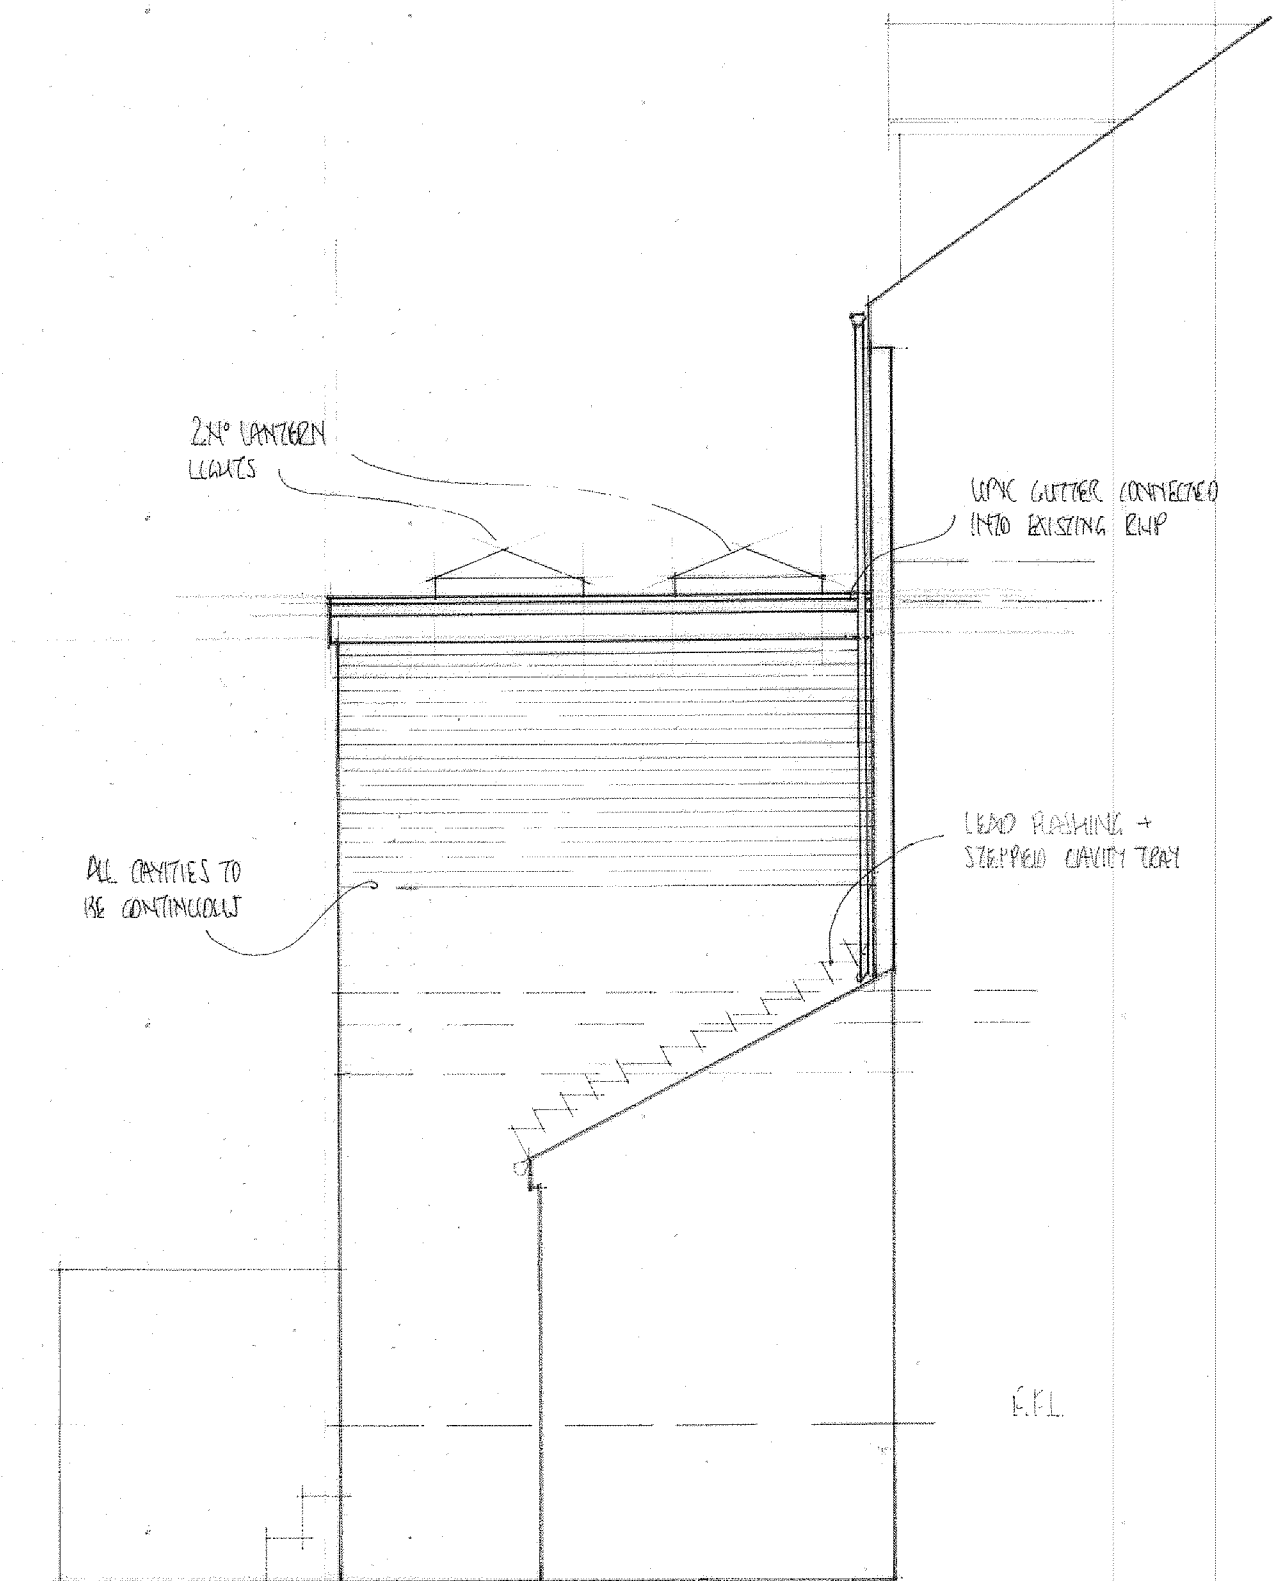



RETURN ELEVATION

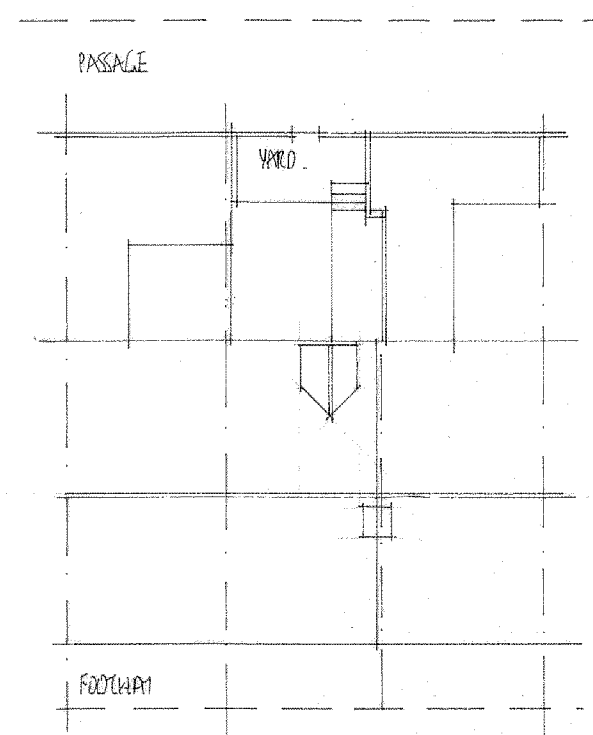

EXISTING ROOF AND SITE PLAN. SCALE 1:200 @A1

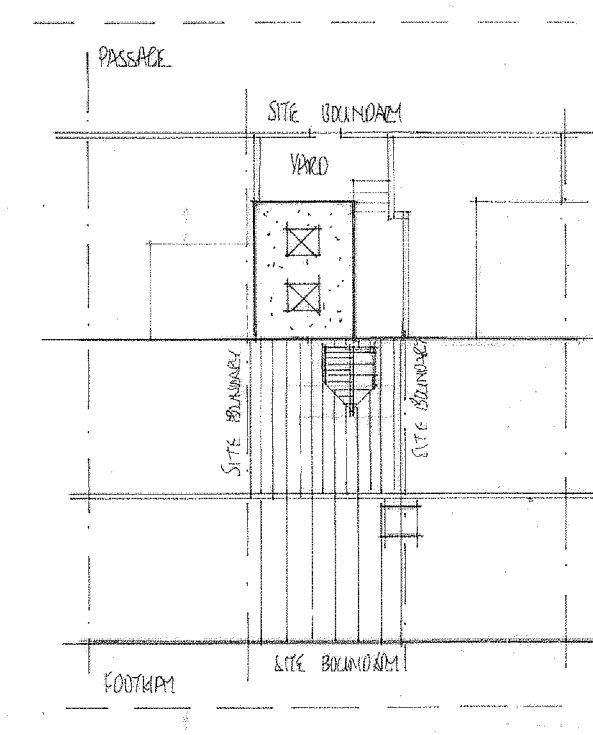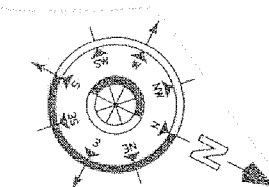

PROPOSED ROOF AND SITE PLAN. SCALE 1:200 @A1

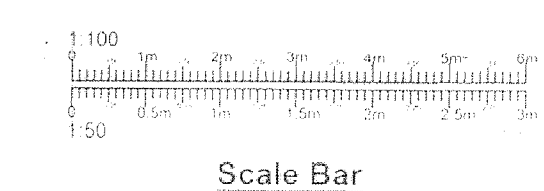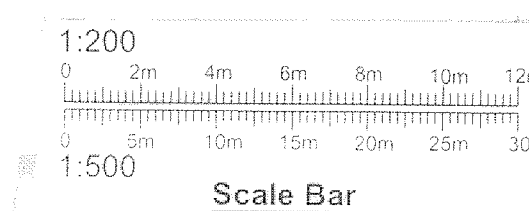

PROJECT
PROPOSED SECOND FLOOR
REAR EXTENSION.
DRAWING TITLE
PROPOSED ELEVATIONS,
EXISTING AND PROPOSED
ROOF AND SITE PLAN.
CLIENT
MR. J. DORAM.
ADDRESS
7, NASMYTH STREET,
MANCHESTER.
SCALE
SCALE 1:50@A1
SCALE 1:200@A1
DRAWING No
FO 11225793/3.
DATE
NOV 2022.