

This drawing and the copyrights and patents therein are the designer's property and may not be used or reproduced - only under contract. All rights reserved.


DO NOT SCALE FROM THIS DRAWING EXCEPT FOR THE
PURPOSES OF LOCAL AUTHORITY PLANNING



DOORS

- ALL EXTERNAL DOORS MUST BE COMPLIANT WITH AND CERTIFIED TO BS PAS 24, S15022 OR LPS 1176 SR2.
- EXTERNAL ESCAPE ONLY DOORS SHOULD BE CERTIFIED TO BS PAS 24, OR LPS 1175 SR2. IRONMONGERY USED ON THESE DOORS WILL BE PERMITTED FOR USE UNDER THE SECURITY CERTIFICATION OF THE PRODUCT.
- LETTER BOX TO MAIN ENTRANCE MUST BE LOCATED A MINIMUM 400mm AWAY FROM ANY INTERNAL HANDLES AND LOCKING HARDWARE.
- EXTERNAL DOORS TO BE FITTED WITH ACCESS CONTROL SYSTEMS WHICH ARE OPERABLE BY SWIPE OR FOB, AND NOT A NUMB3R3 KEY PAD.

- WINDOWS MUST BE COMPLIANT WITH AND CERTIFIED TO BS PAS 24 OR BS 7750
- EASILY ACCESSIBLE OPENING LIGHTS MUST BE KEY-LOCKABLE AND HAVE FIXED/LOCKABLE RESTRICTIONS (NOT RELEASABLE FROM THE OUTSIDE) LIMITED TO 100mm.
- ANY CURTAIN WALLING PANELS SHOULD BE INCLUDE LAMINATED GLAZING AND BE SECURELY FIXED DIRECTLY TO THE FLOOR SLAB WHERE POSSIBLE, RATHER THAN TO PERIMETER COLUMNS.
- GLAZING TO A HEIGHT OF 2.4m MUST INCORPORATE AT LEAST ONE PANE OF GLASS WITH A 1.52mm PVB INTERLAYER (E.G. 7.5mm LAMINATED GLASS), OR A GLASS RATED AS P4a UNDER EN 356. THE REMAINING PANE IN DOUBLE-GLAZED UNIT MAY BE TOUGHENED GLASS.

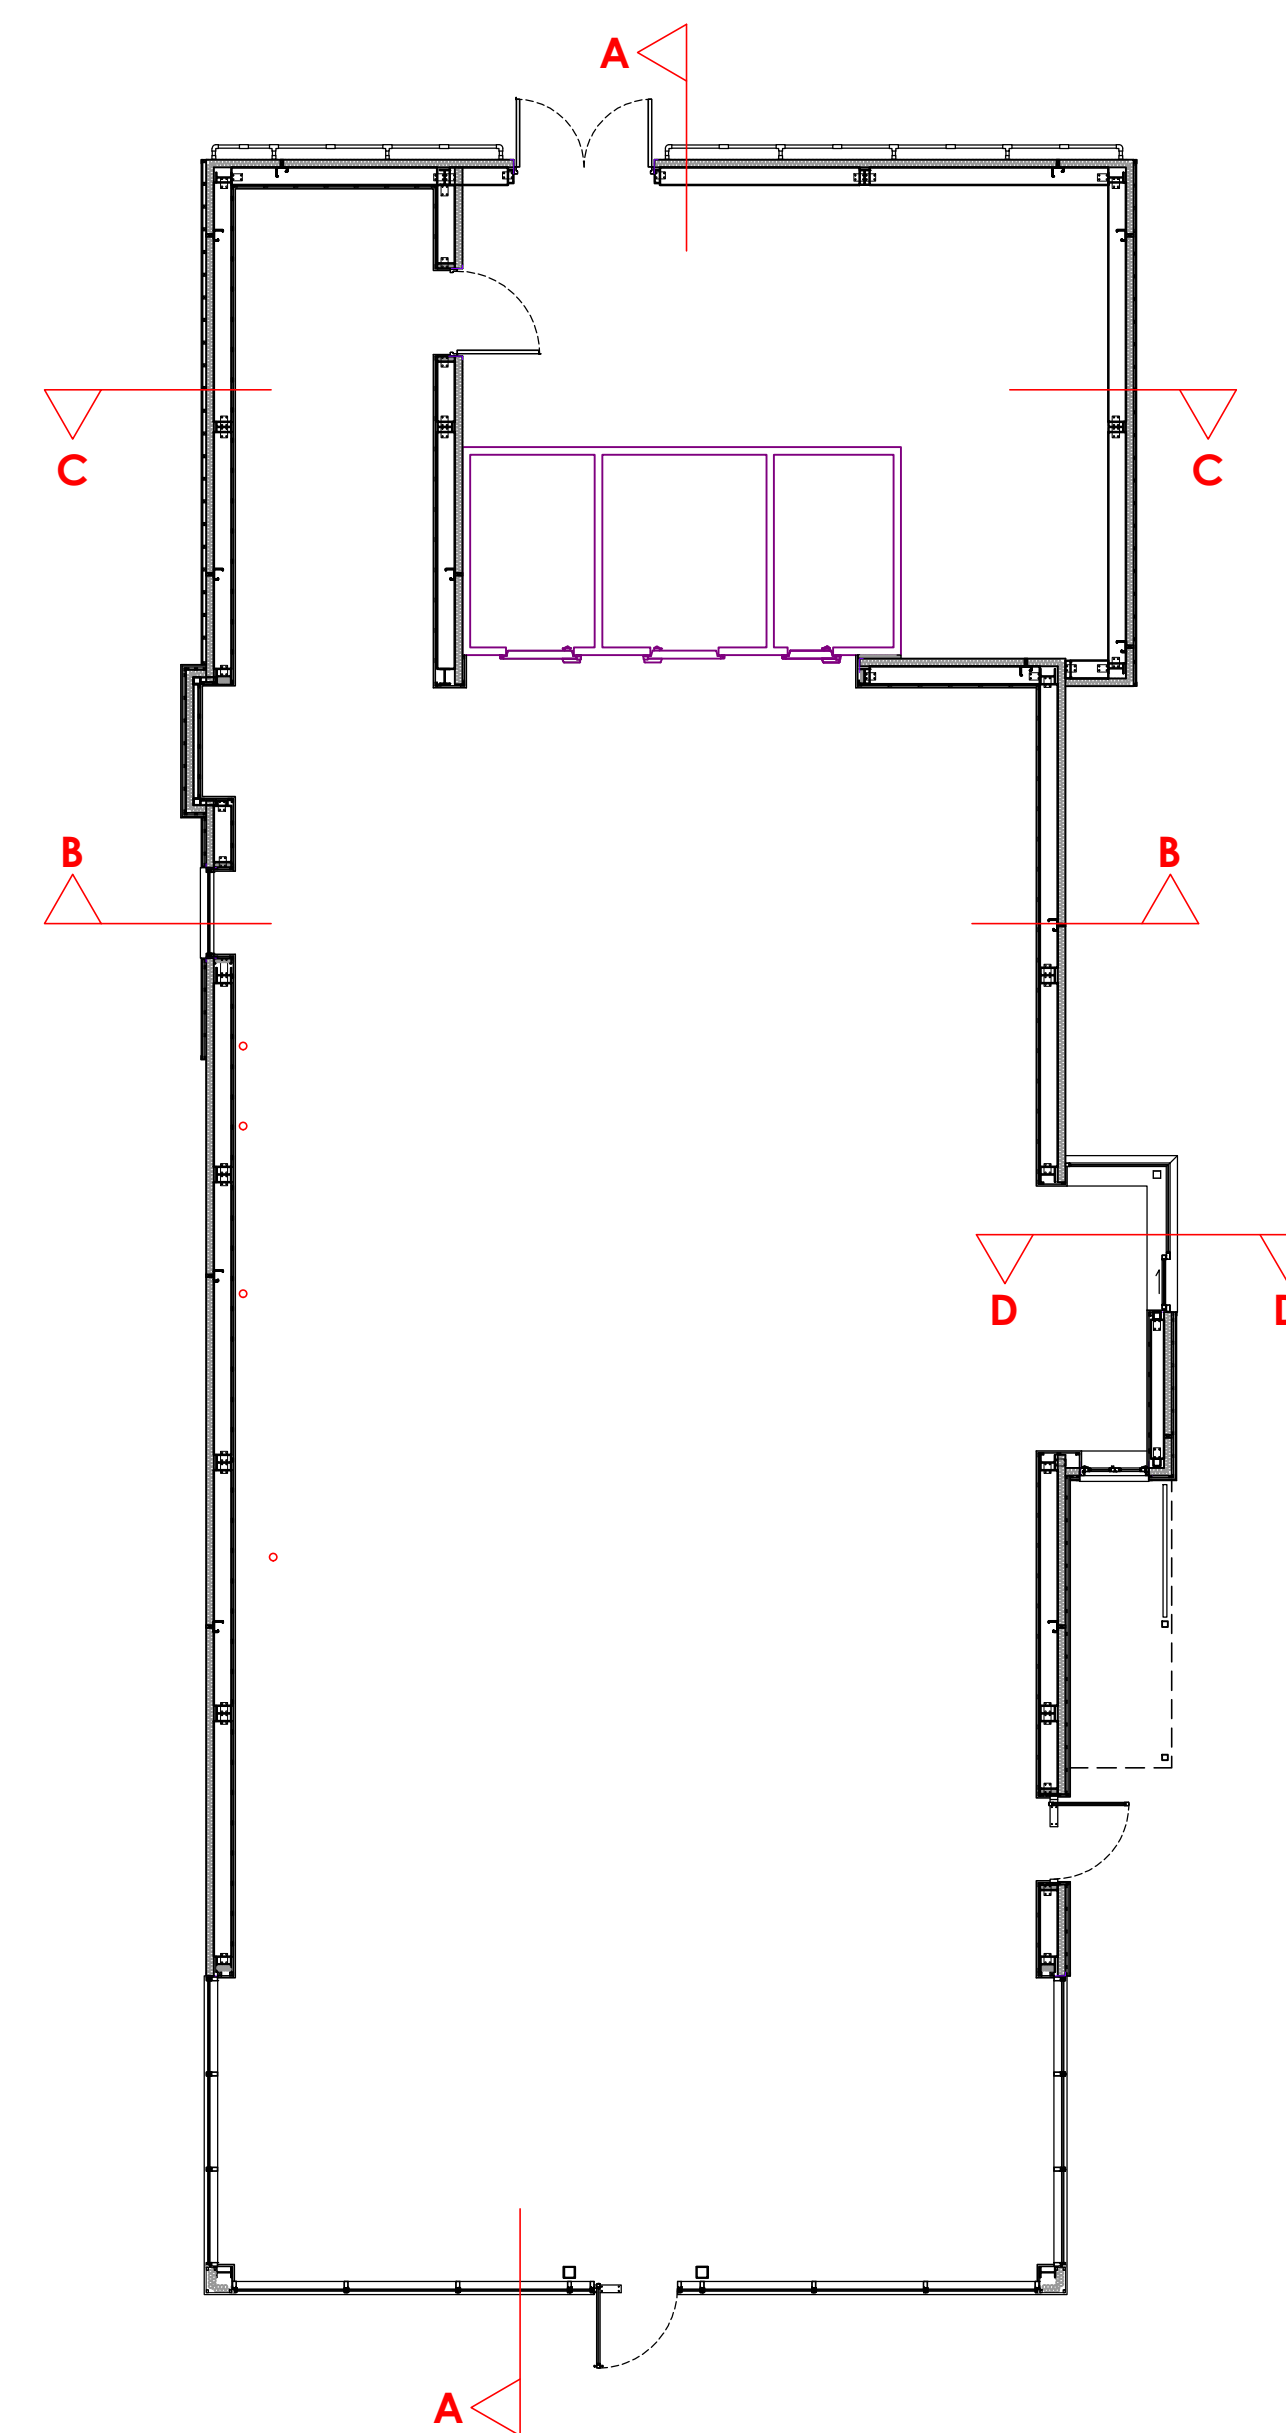

proposed ground floor plan
scale - 1:100 @ A1 / 1:200 @ A3

A	8-11-22	Secure by design requirements added for windows and doors.
rev	date	description

Wheatley springs barn, Wheatley lane road,
Barrowford, Nelson, Lancashire, BB9 6QS.
Tel No. (01282) 699668 Fax No. (01282) 602447



260 MODEL DRIVE THRU

drawing title

WORKING DRAWING

BUILDING SECTIONS

store no.	scale
0000	1:50 @ A1

KFC drawing no.	FB ref.	revision
0000/2022/G903	2020/75	A

TENDER ISSUE