



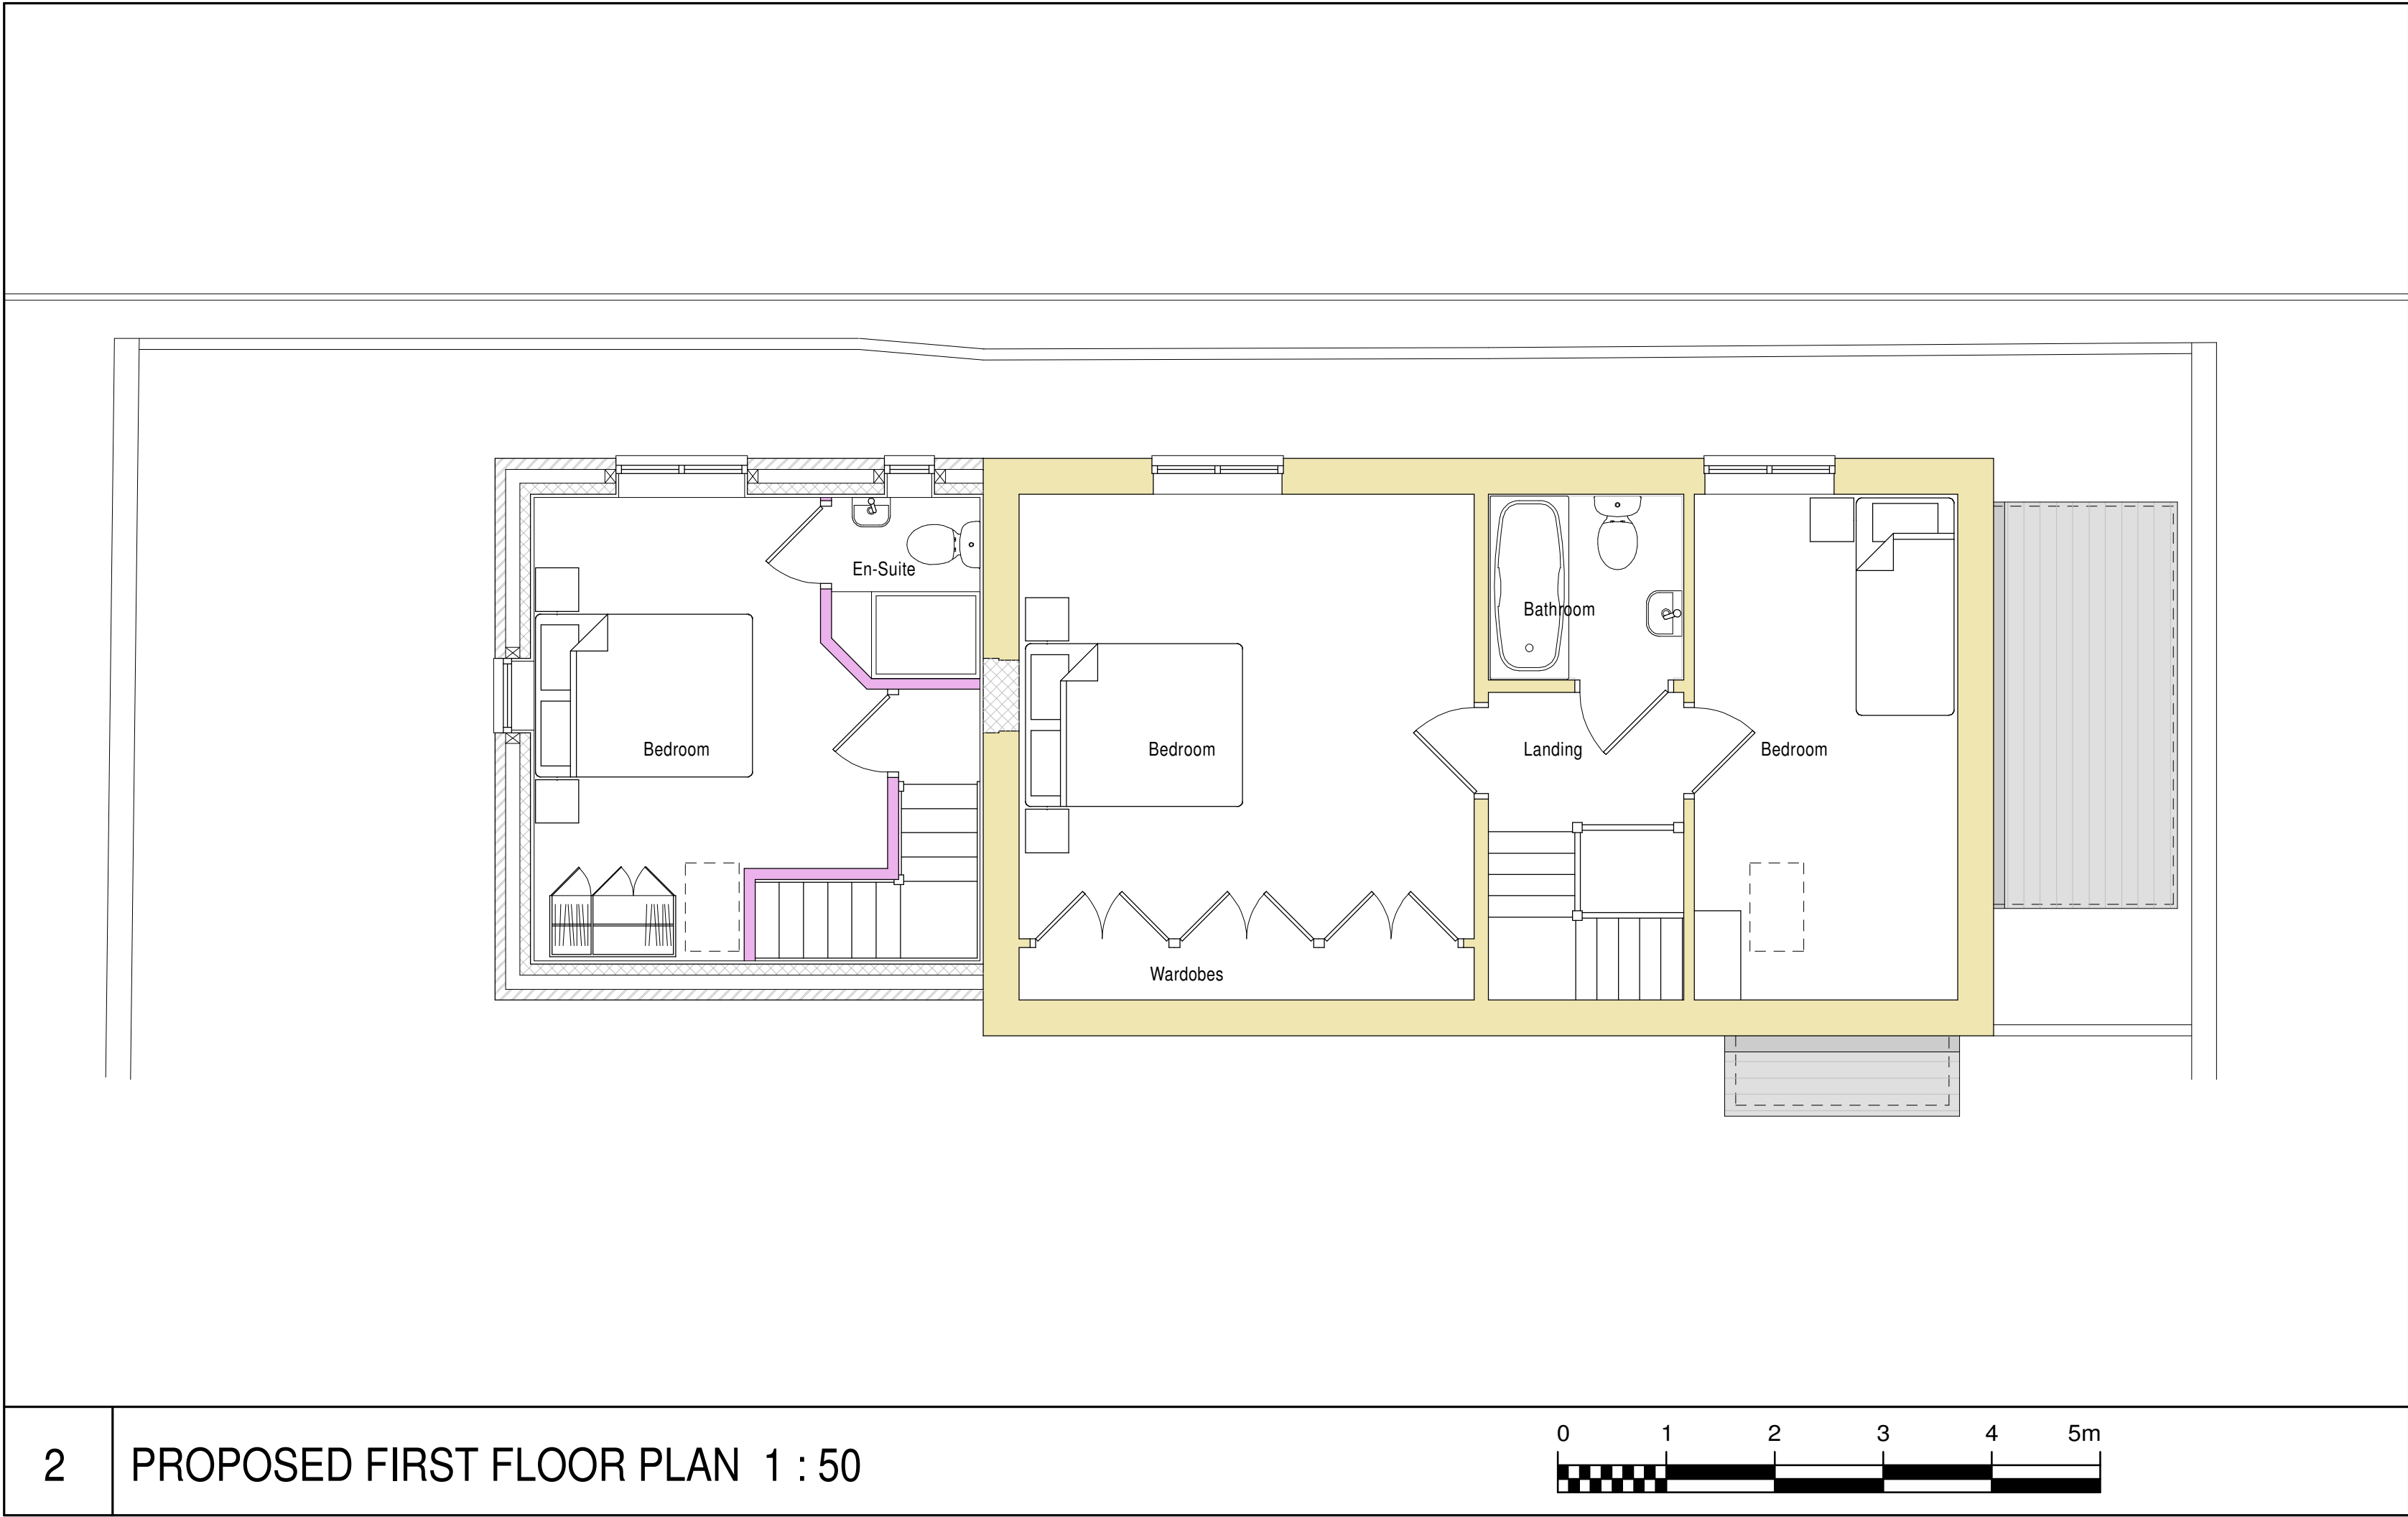


2 PROPOSED FIRST FLOOR PLAN 1 : 50

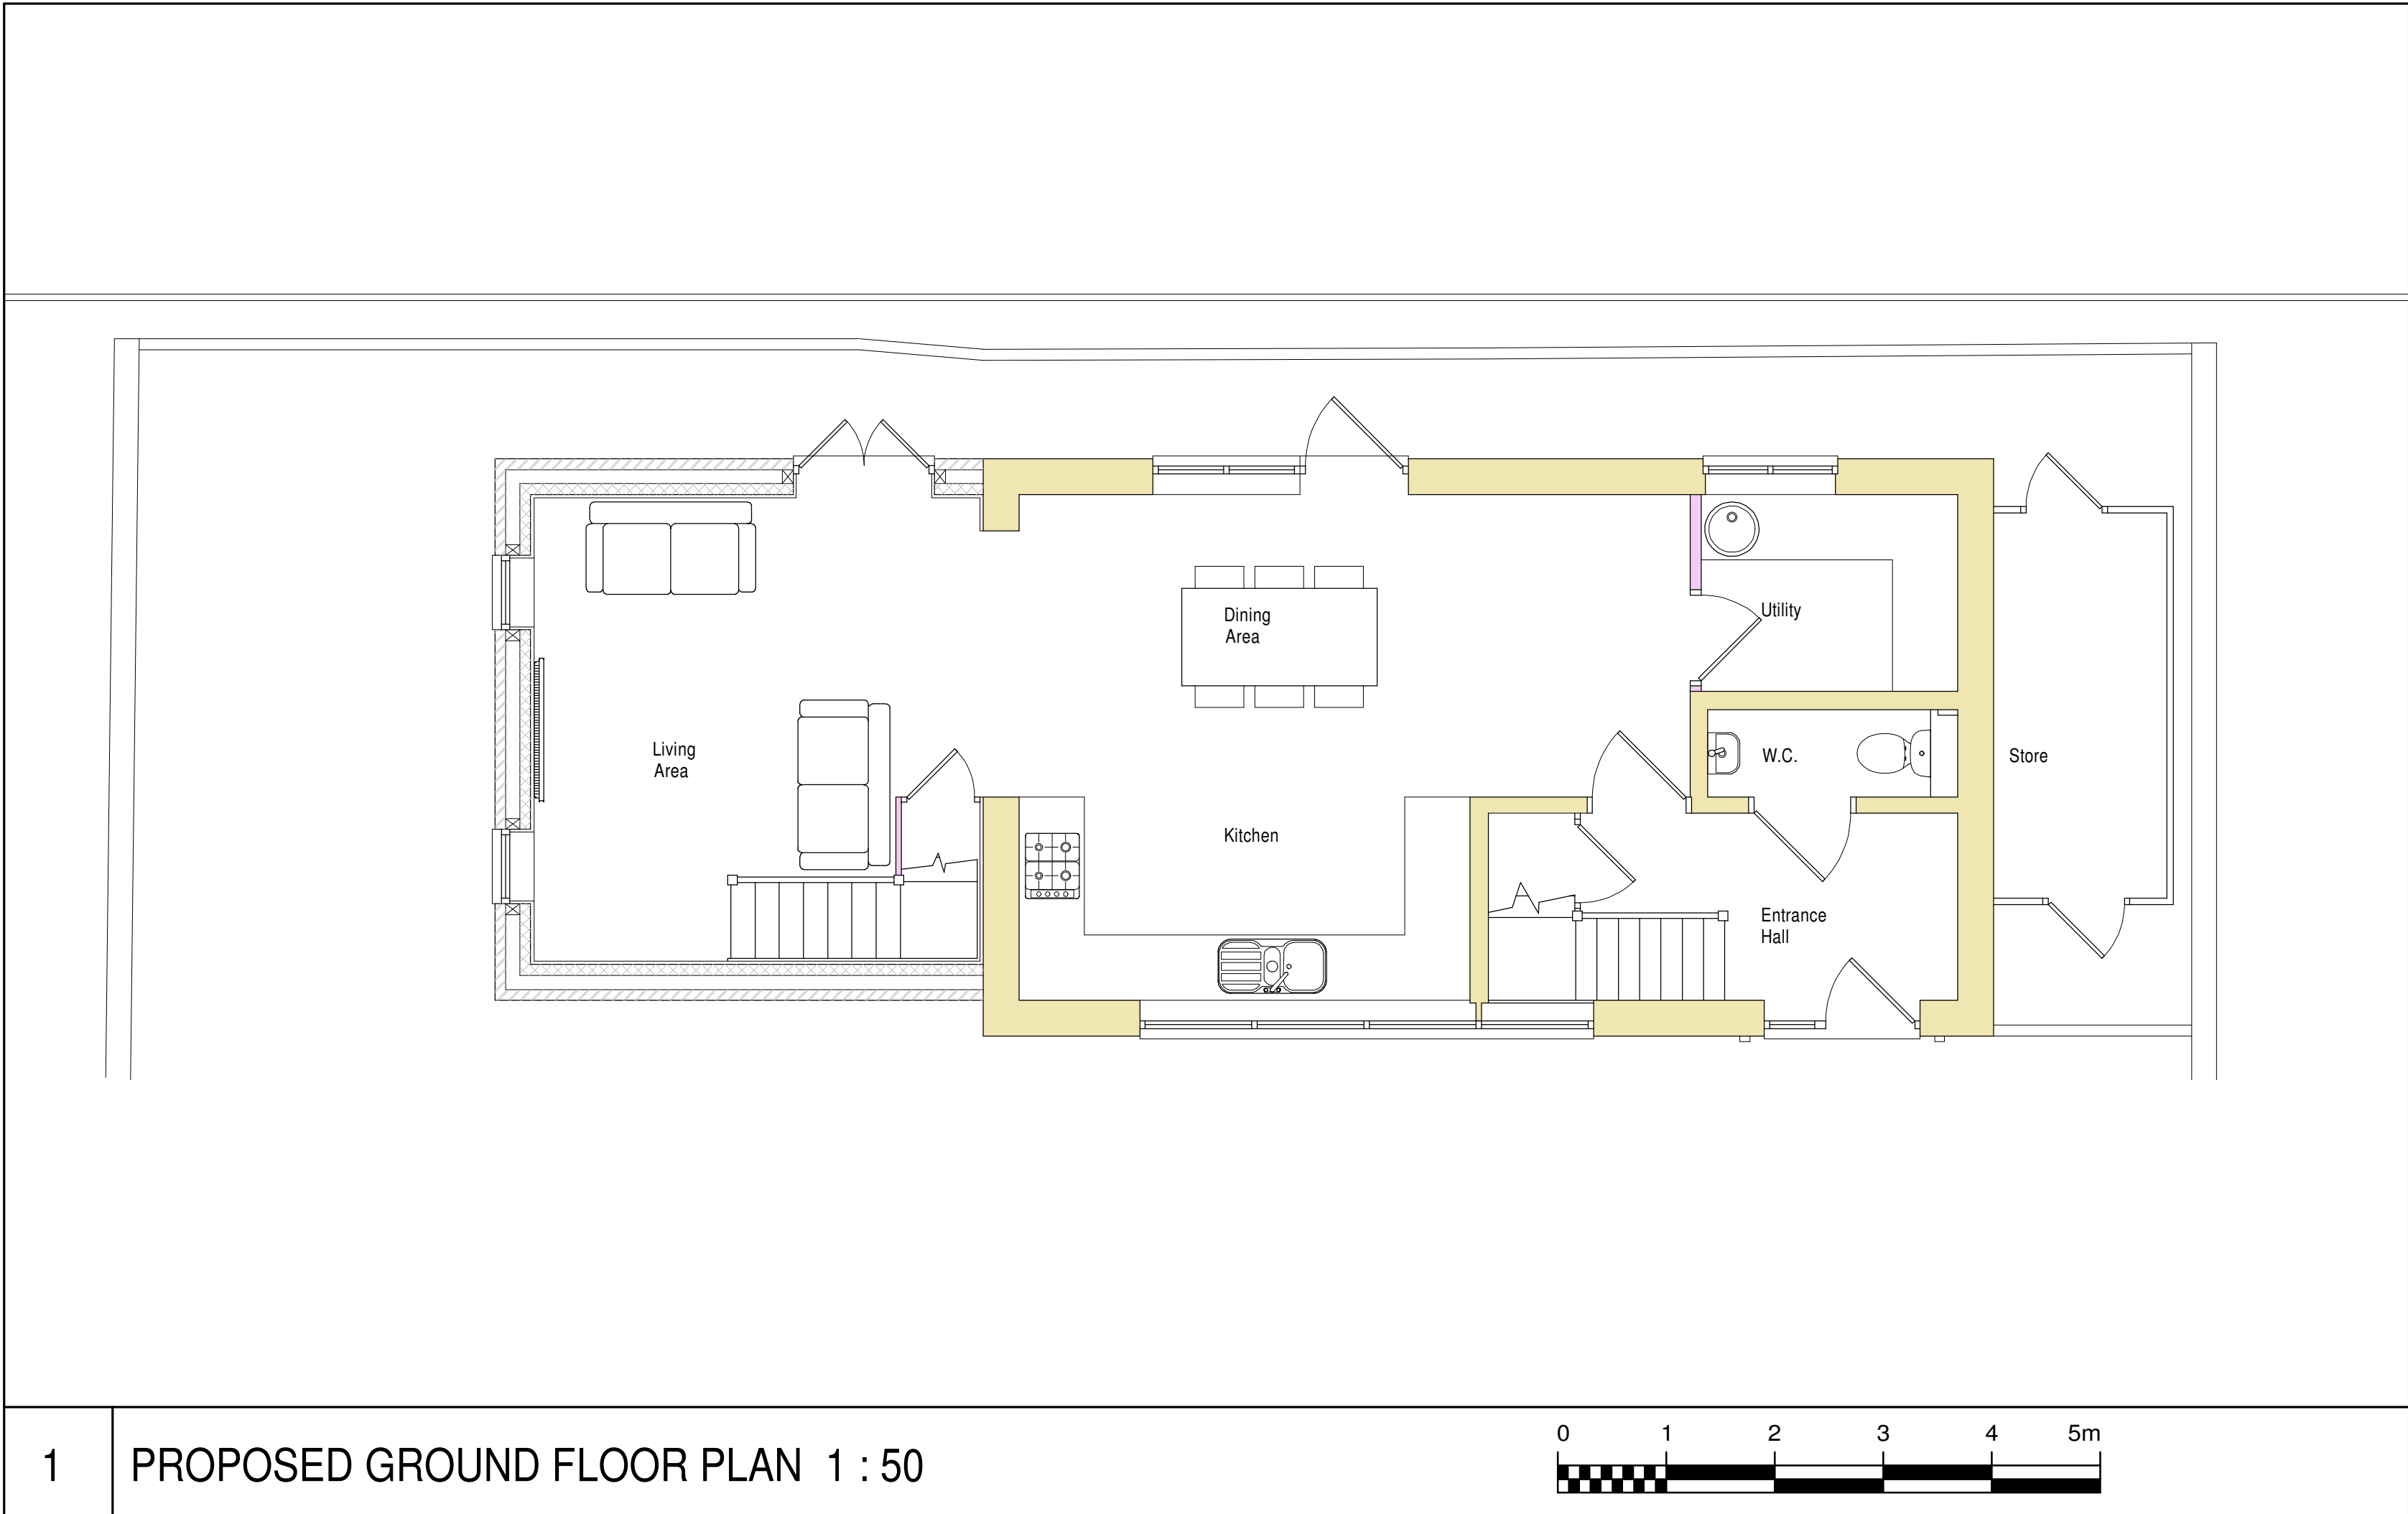


1 PROPOSED GROUND FLOOR PLAN 1 : 50




3 PROPOSED NORTH - EAST (FRONT) ELEVATION 1 : 100

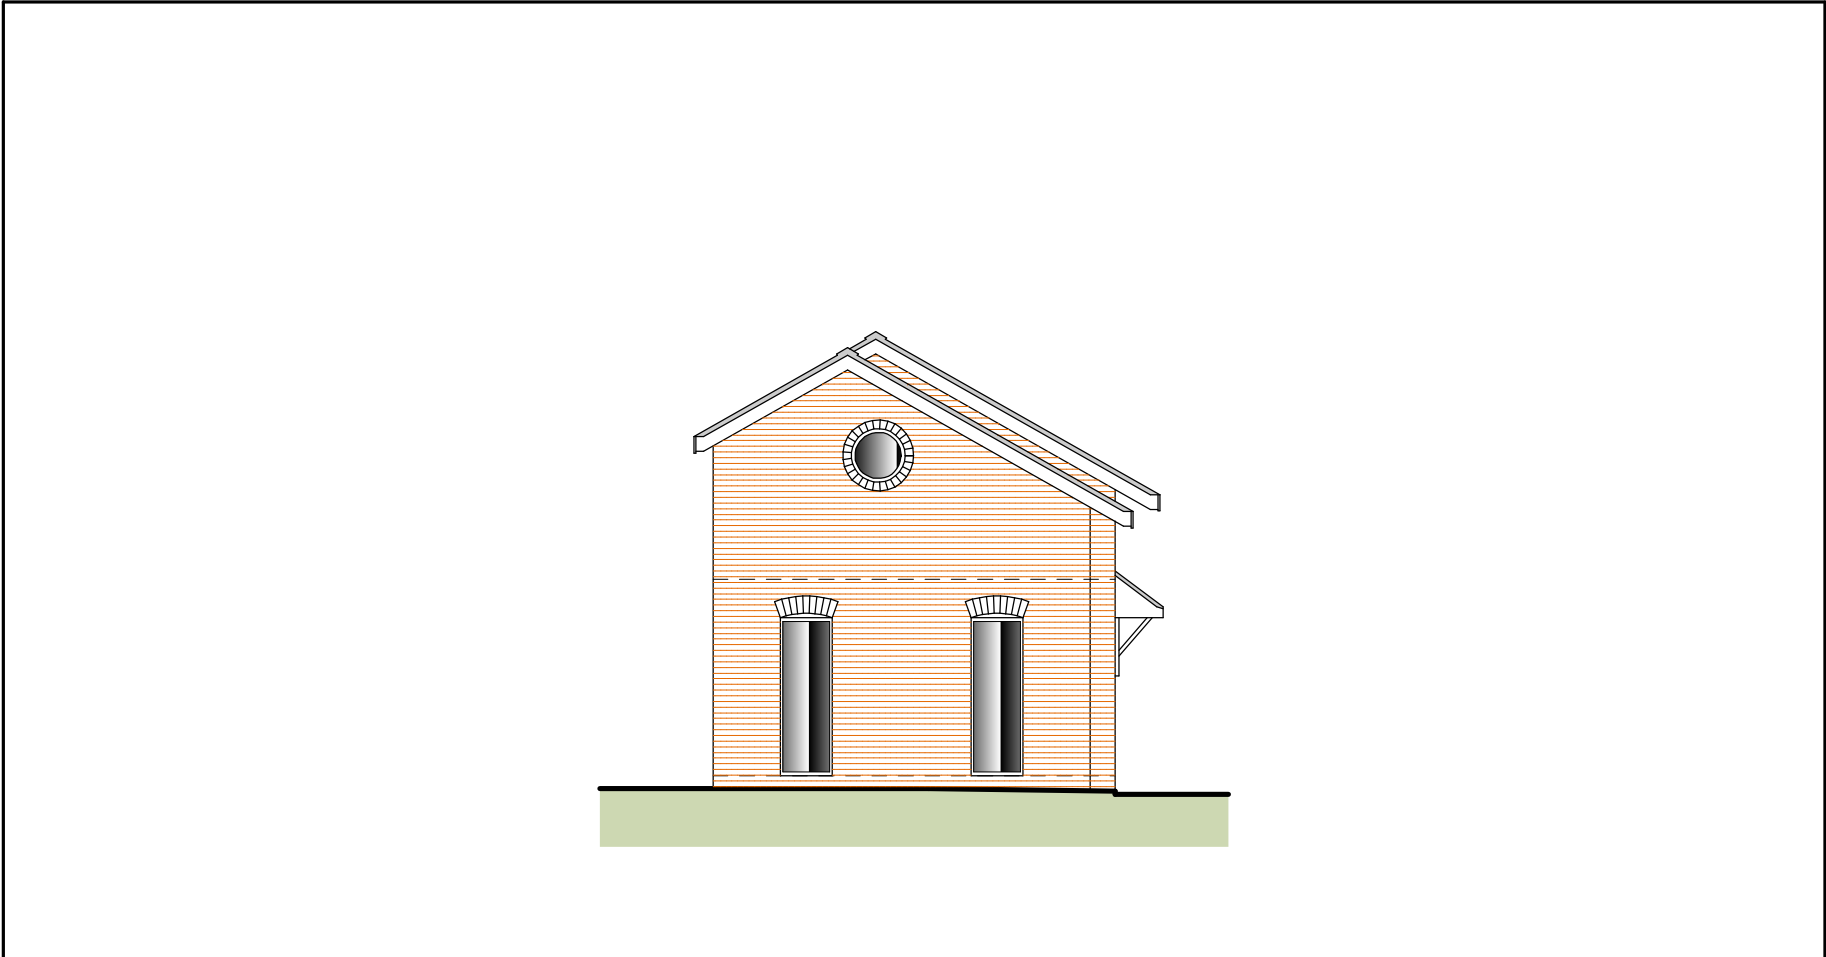

4 PROPOSED SOUTH - EAST (SIDE) ELEVATION 1 : 100

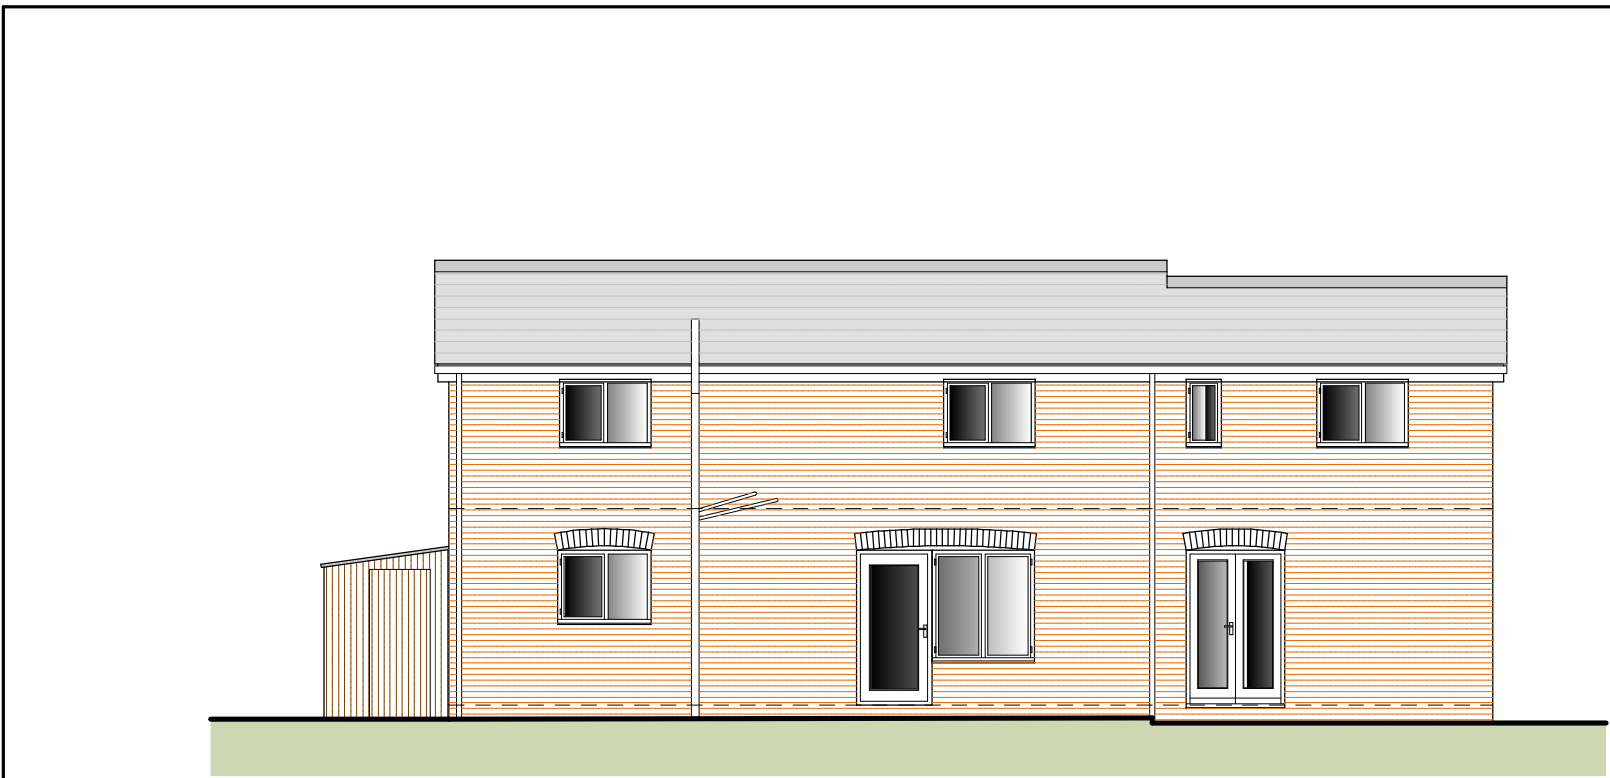

5 POPOSED SOUTH - WEST (REAR) ELEVATION 1 : 100

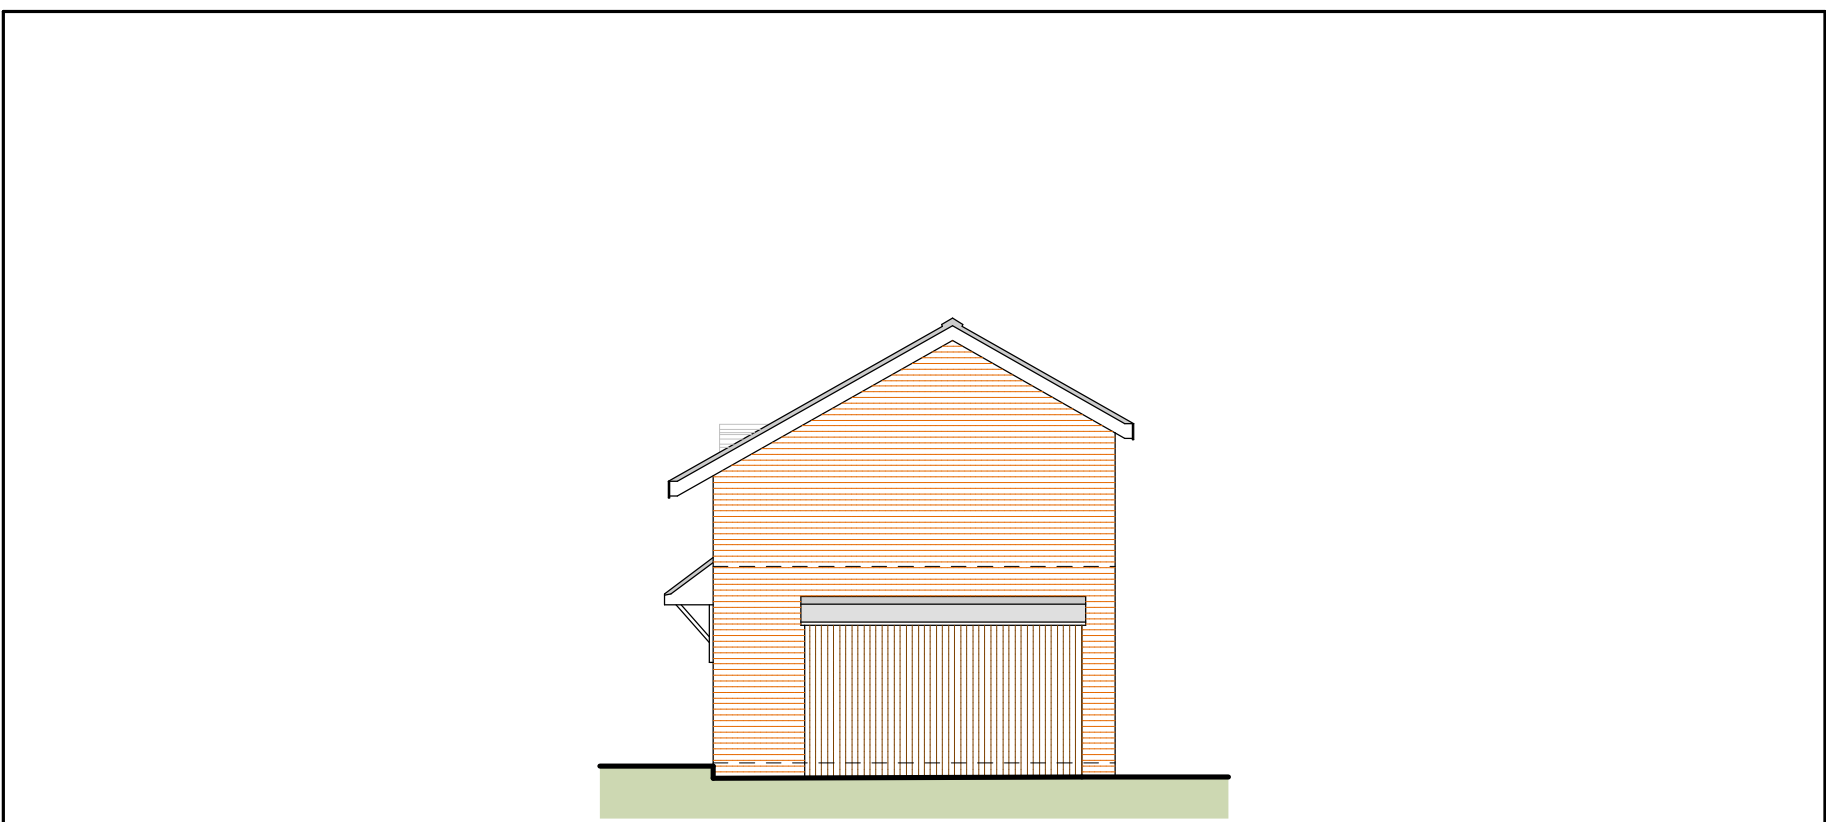

6 PROPOSED NORTH - WEST (SIDE) ELEVATION 1 : 100

NOTES  
All drawings and specifications contained in this document are the copyright of ARH Architectural Design.  
All dimensions must be checked on site and not scaled from the drawings.  
All discrepancies must be notified to the Agent immediately.

KEY :

| Rev        | Date        | Revisions       |
|------------|-------------|-----------------|
| Drawn by : | A.R. HEWITT | Date : MAY 2023 |

**ARH Architectural Design**

206 Liverpool Road,  
Whitchurch,  
Shropshire,  
SY13 1UT

Tel: 07891 147512  
e-mail  
arharchitecturaldesign@gmail.com

ARH Architectural Design is the trading name of Saury Hewitt & Associates Ltd.  
Company Registered in England and Wales No: 12336458

© copyright This drawing must not be reproduced without first obtaining written permission

Client :  
Mr. R. Lewis

Job Title :  
PROPOSED SINGLE STOREY EXTENSION WITH  
GARDEN ROOF TERRACE AT  
THE COACH HOUSE  
58 CENTRAL ROAD  
WEST DIDSBURY  
MANCHESTER  
M20 4ZA

Drawing Title :  
PROPOSED FLOOR PLANS AND ELEVATIONS

|                       |                          |            |
|-----------------------|--------------------------|------------|
| Dwg No :<br>SHA35A/03 | Scale :<br>As Shown @ A1 | Rev :<br>- |
|-----------------------|--------------------------|------------|