



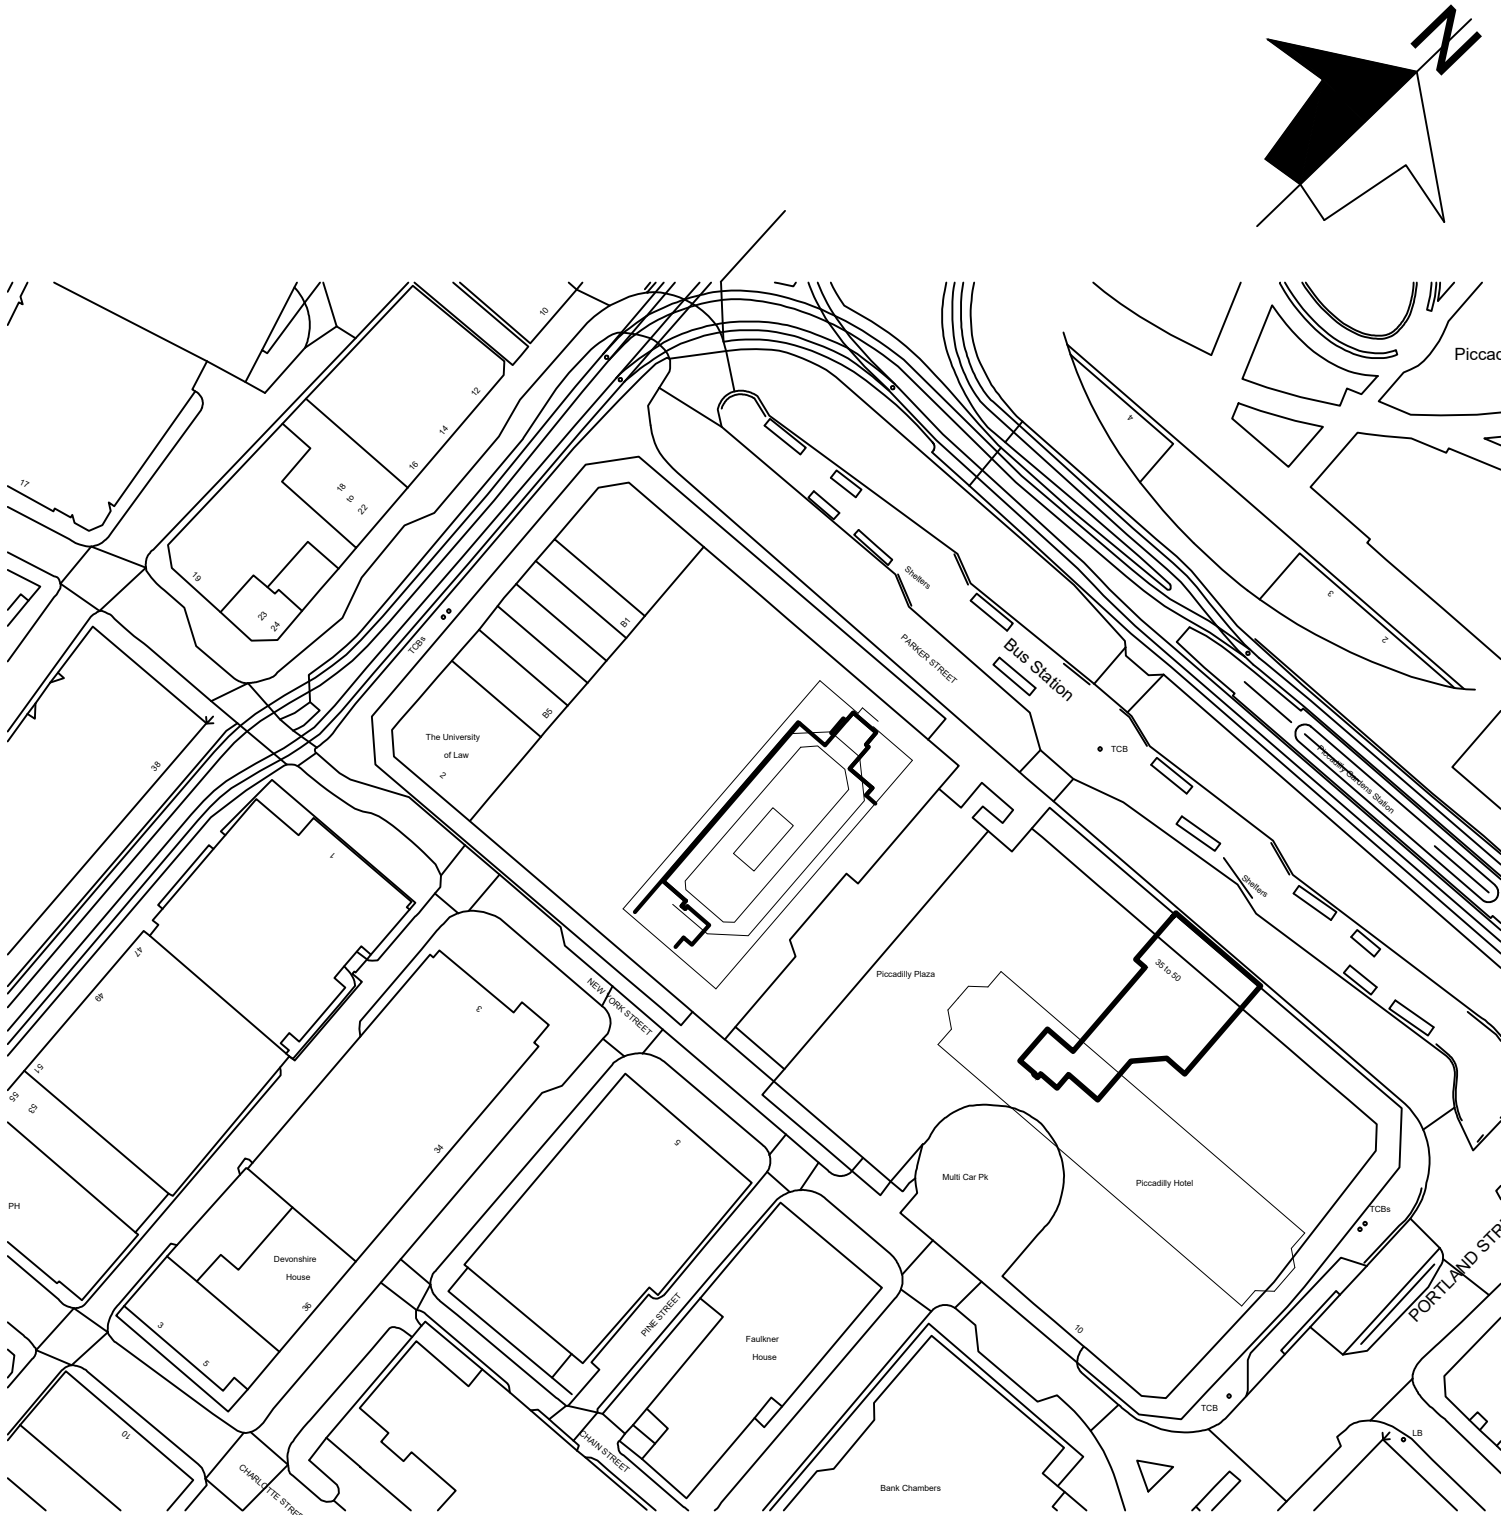


Ordnance Survey (c) Crown Copyright 2015. All rights reserved. Licence number 100022432


SITE PLAN 1:1250 @ A1

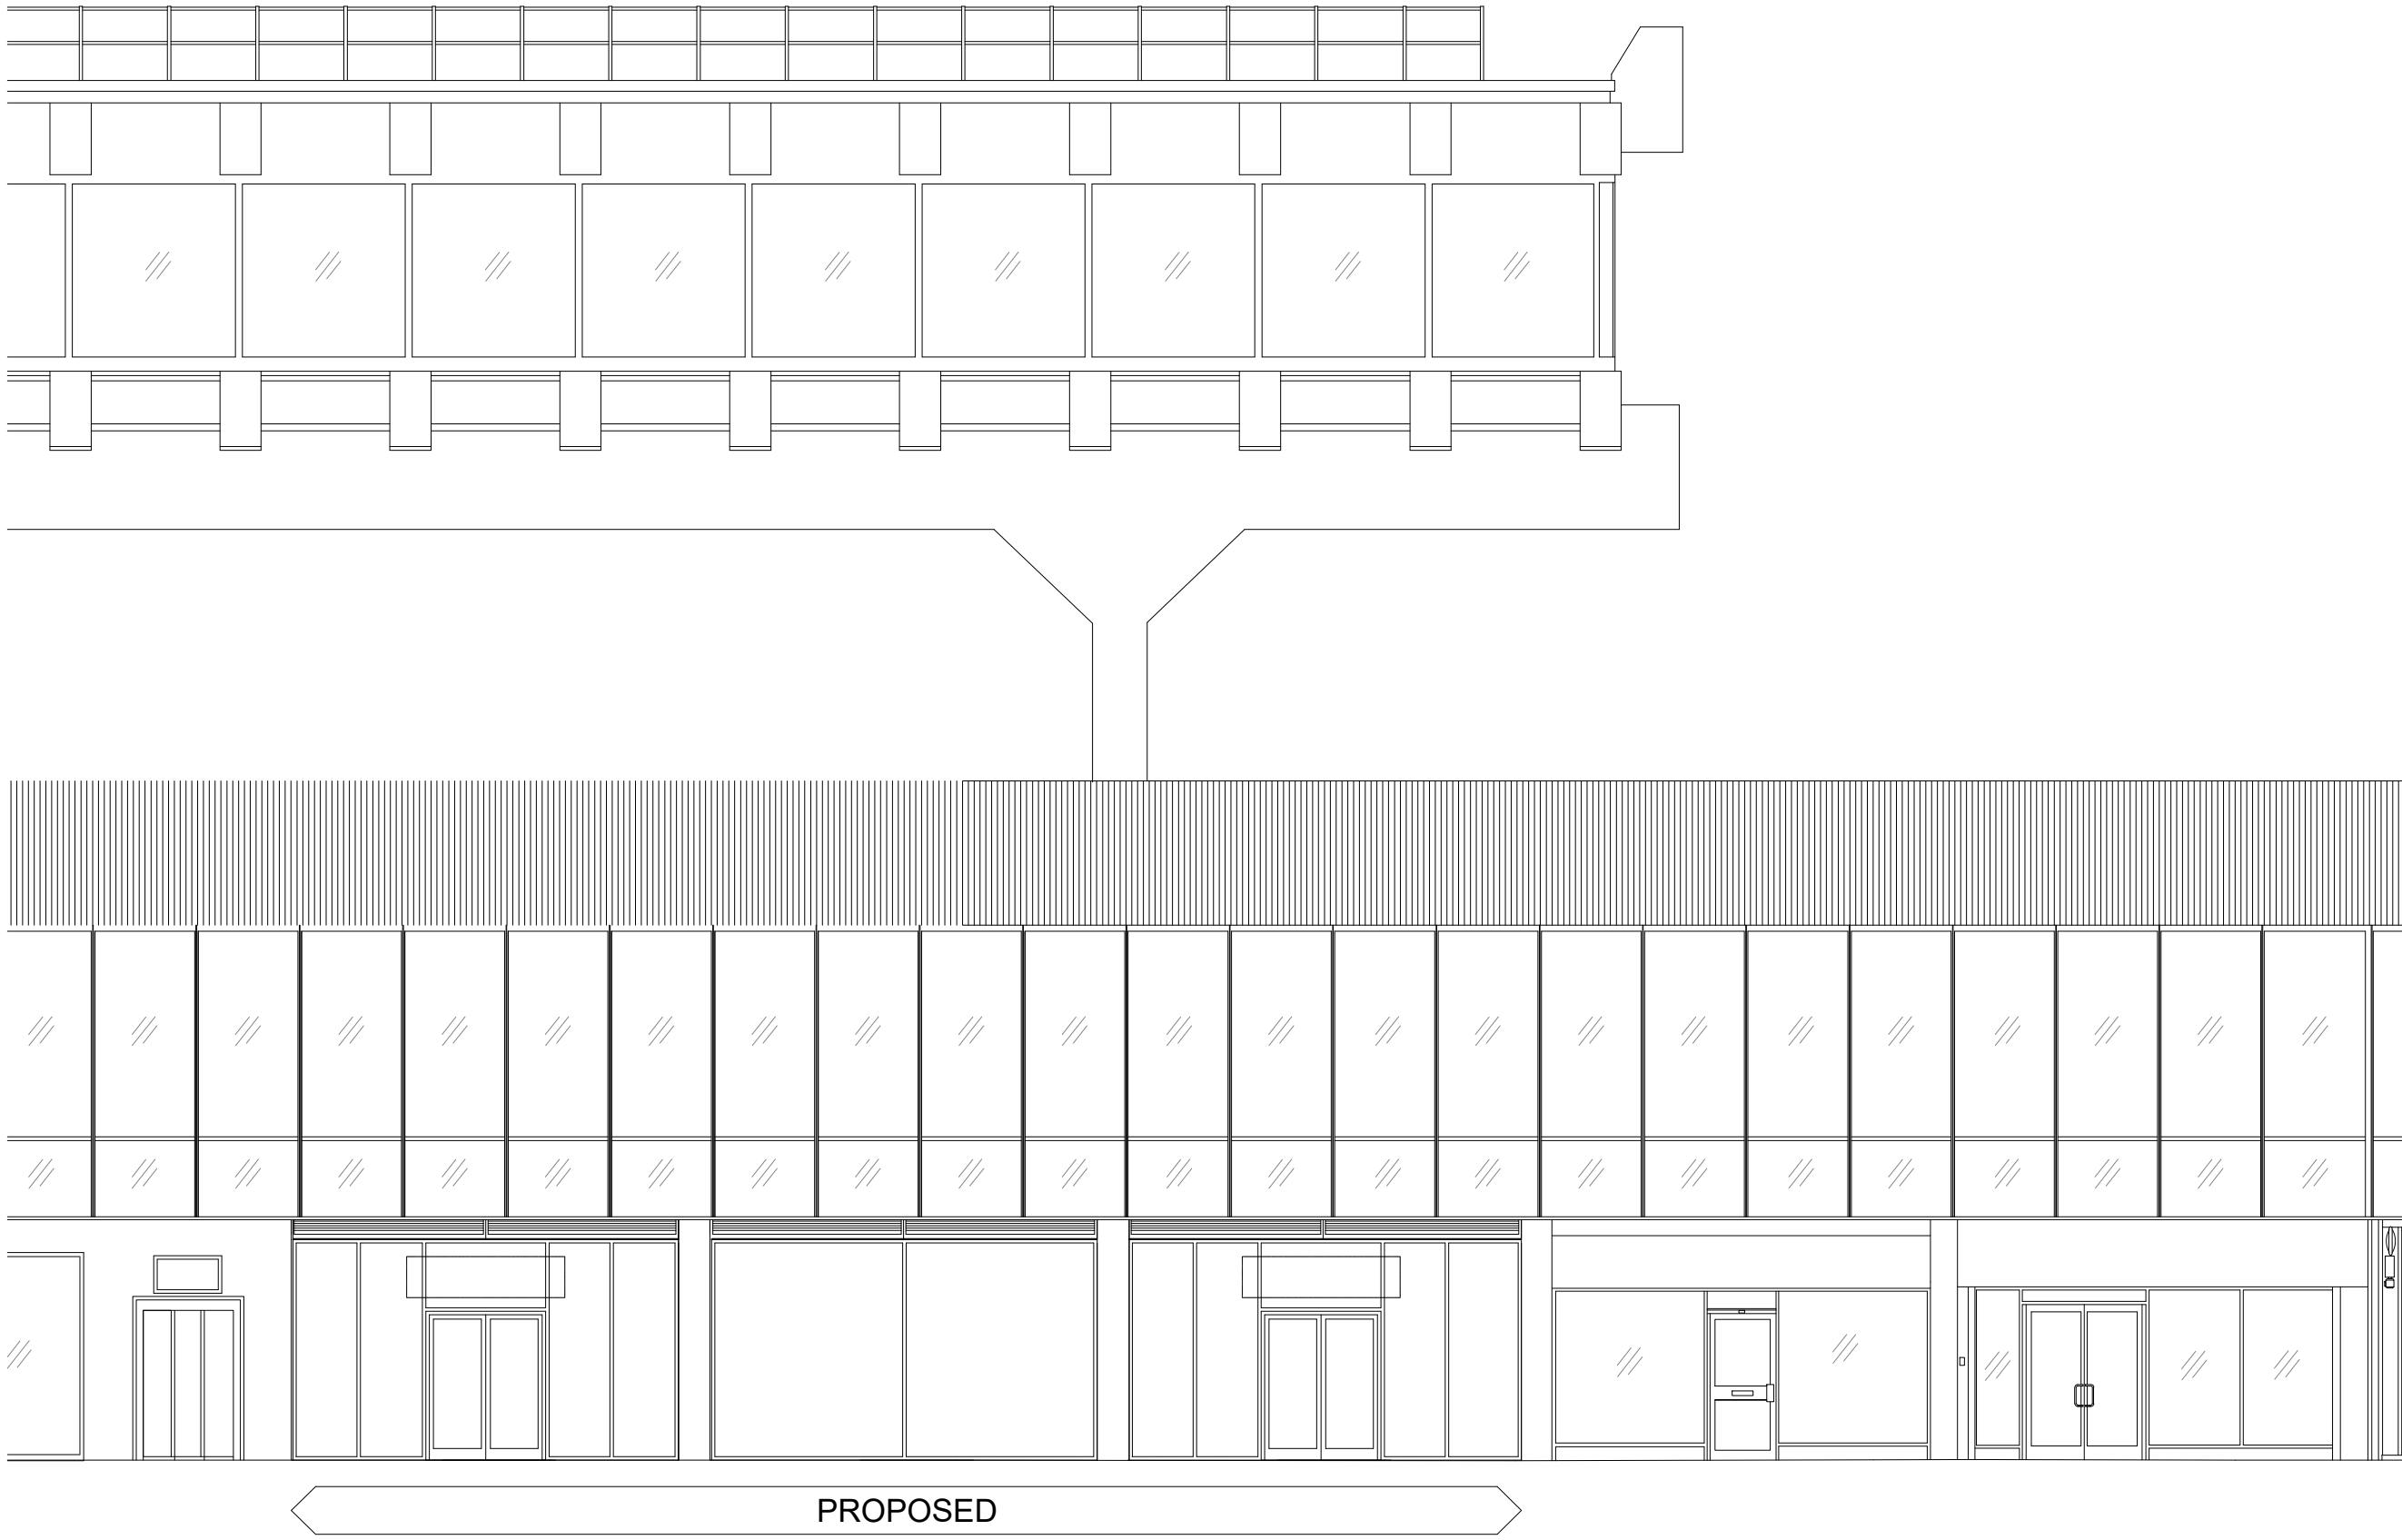

3 Proposed North Elevation
1:100

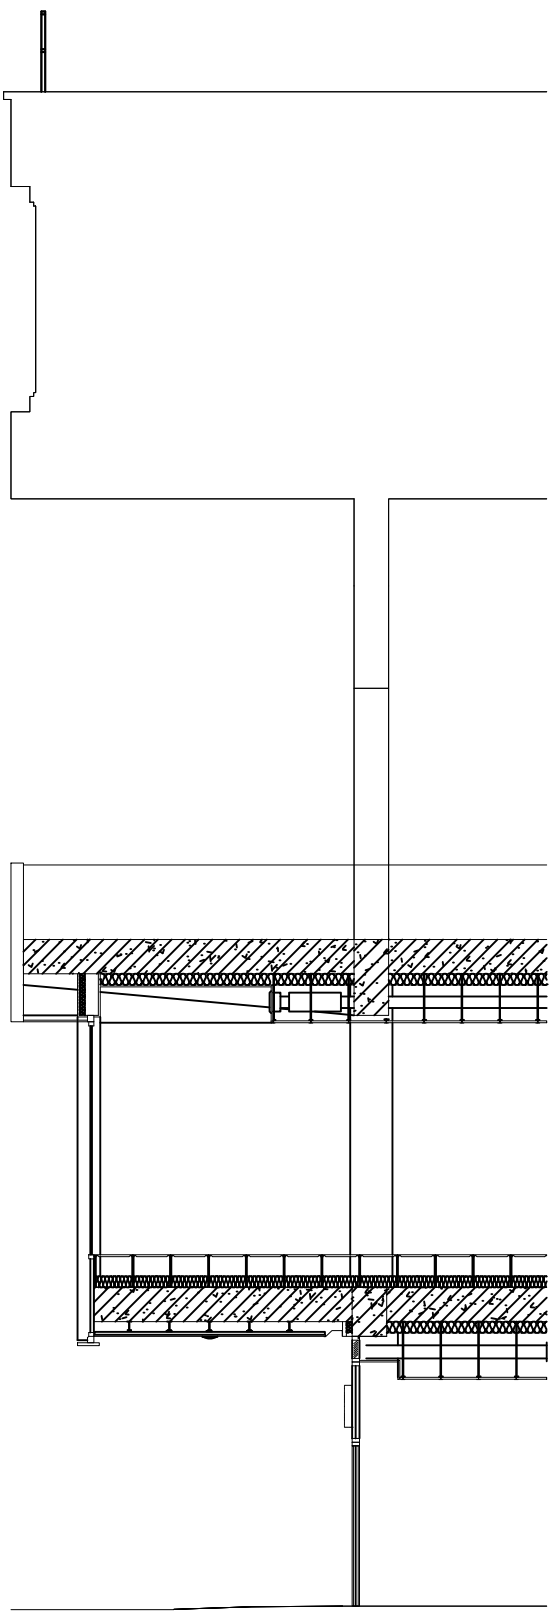

4 Proposed Section AA
1:100

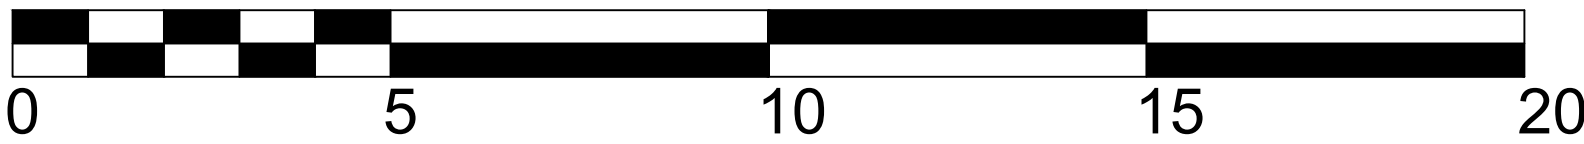

SCALE BAR 1:100

- NOTES
- DO NOT SCALE FROM THIS DRAWING.
 - ALL DIMENSIONS MUST BE CHECKED ON SITE.
 - ALL RIGHTS RESERVED, NO REPRODUCTION IN ANY MATERIAL FORM IS PERMITTED WITHOUT CONSENT.
 - THIS DRAWING IS COPYRIGHT OF CUMMING-GROUP.

REVISIONS			
No.	DATE	DETAILS	INITIALS
A	16.09.22	Title block updated.	AS
B	18.10.22	Shop front revised.	AS

client
CITY TOWER TRUST

project
CITY TOWER, PICCADILLY PLAZA,
MANCHESTER

title
UNITS 39 - 41
PROPOSED NORTH ELEVATION

scales
1:100 @ A1

date	09.04.20	drawn	AS	checked	GW
drawing no.	1472 - 271			revision	B

CUMMING
Building Value Through Expertise

1 Fellmongers Path, Tower Bridge Road, London SE1 3LY
Tel : 020 7029 3888 - E: info@cumming-group.com
www.cumming-group.com