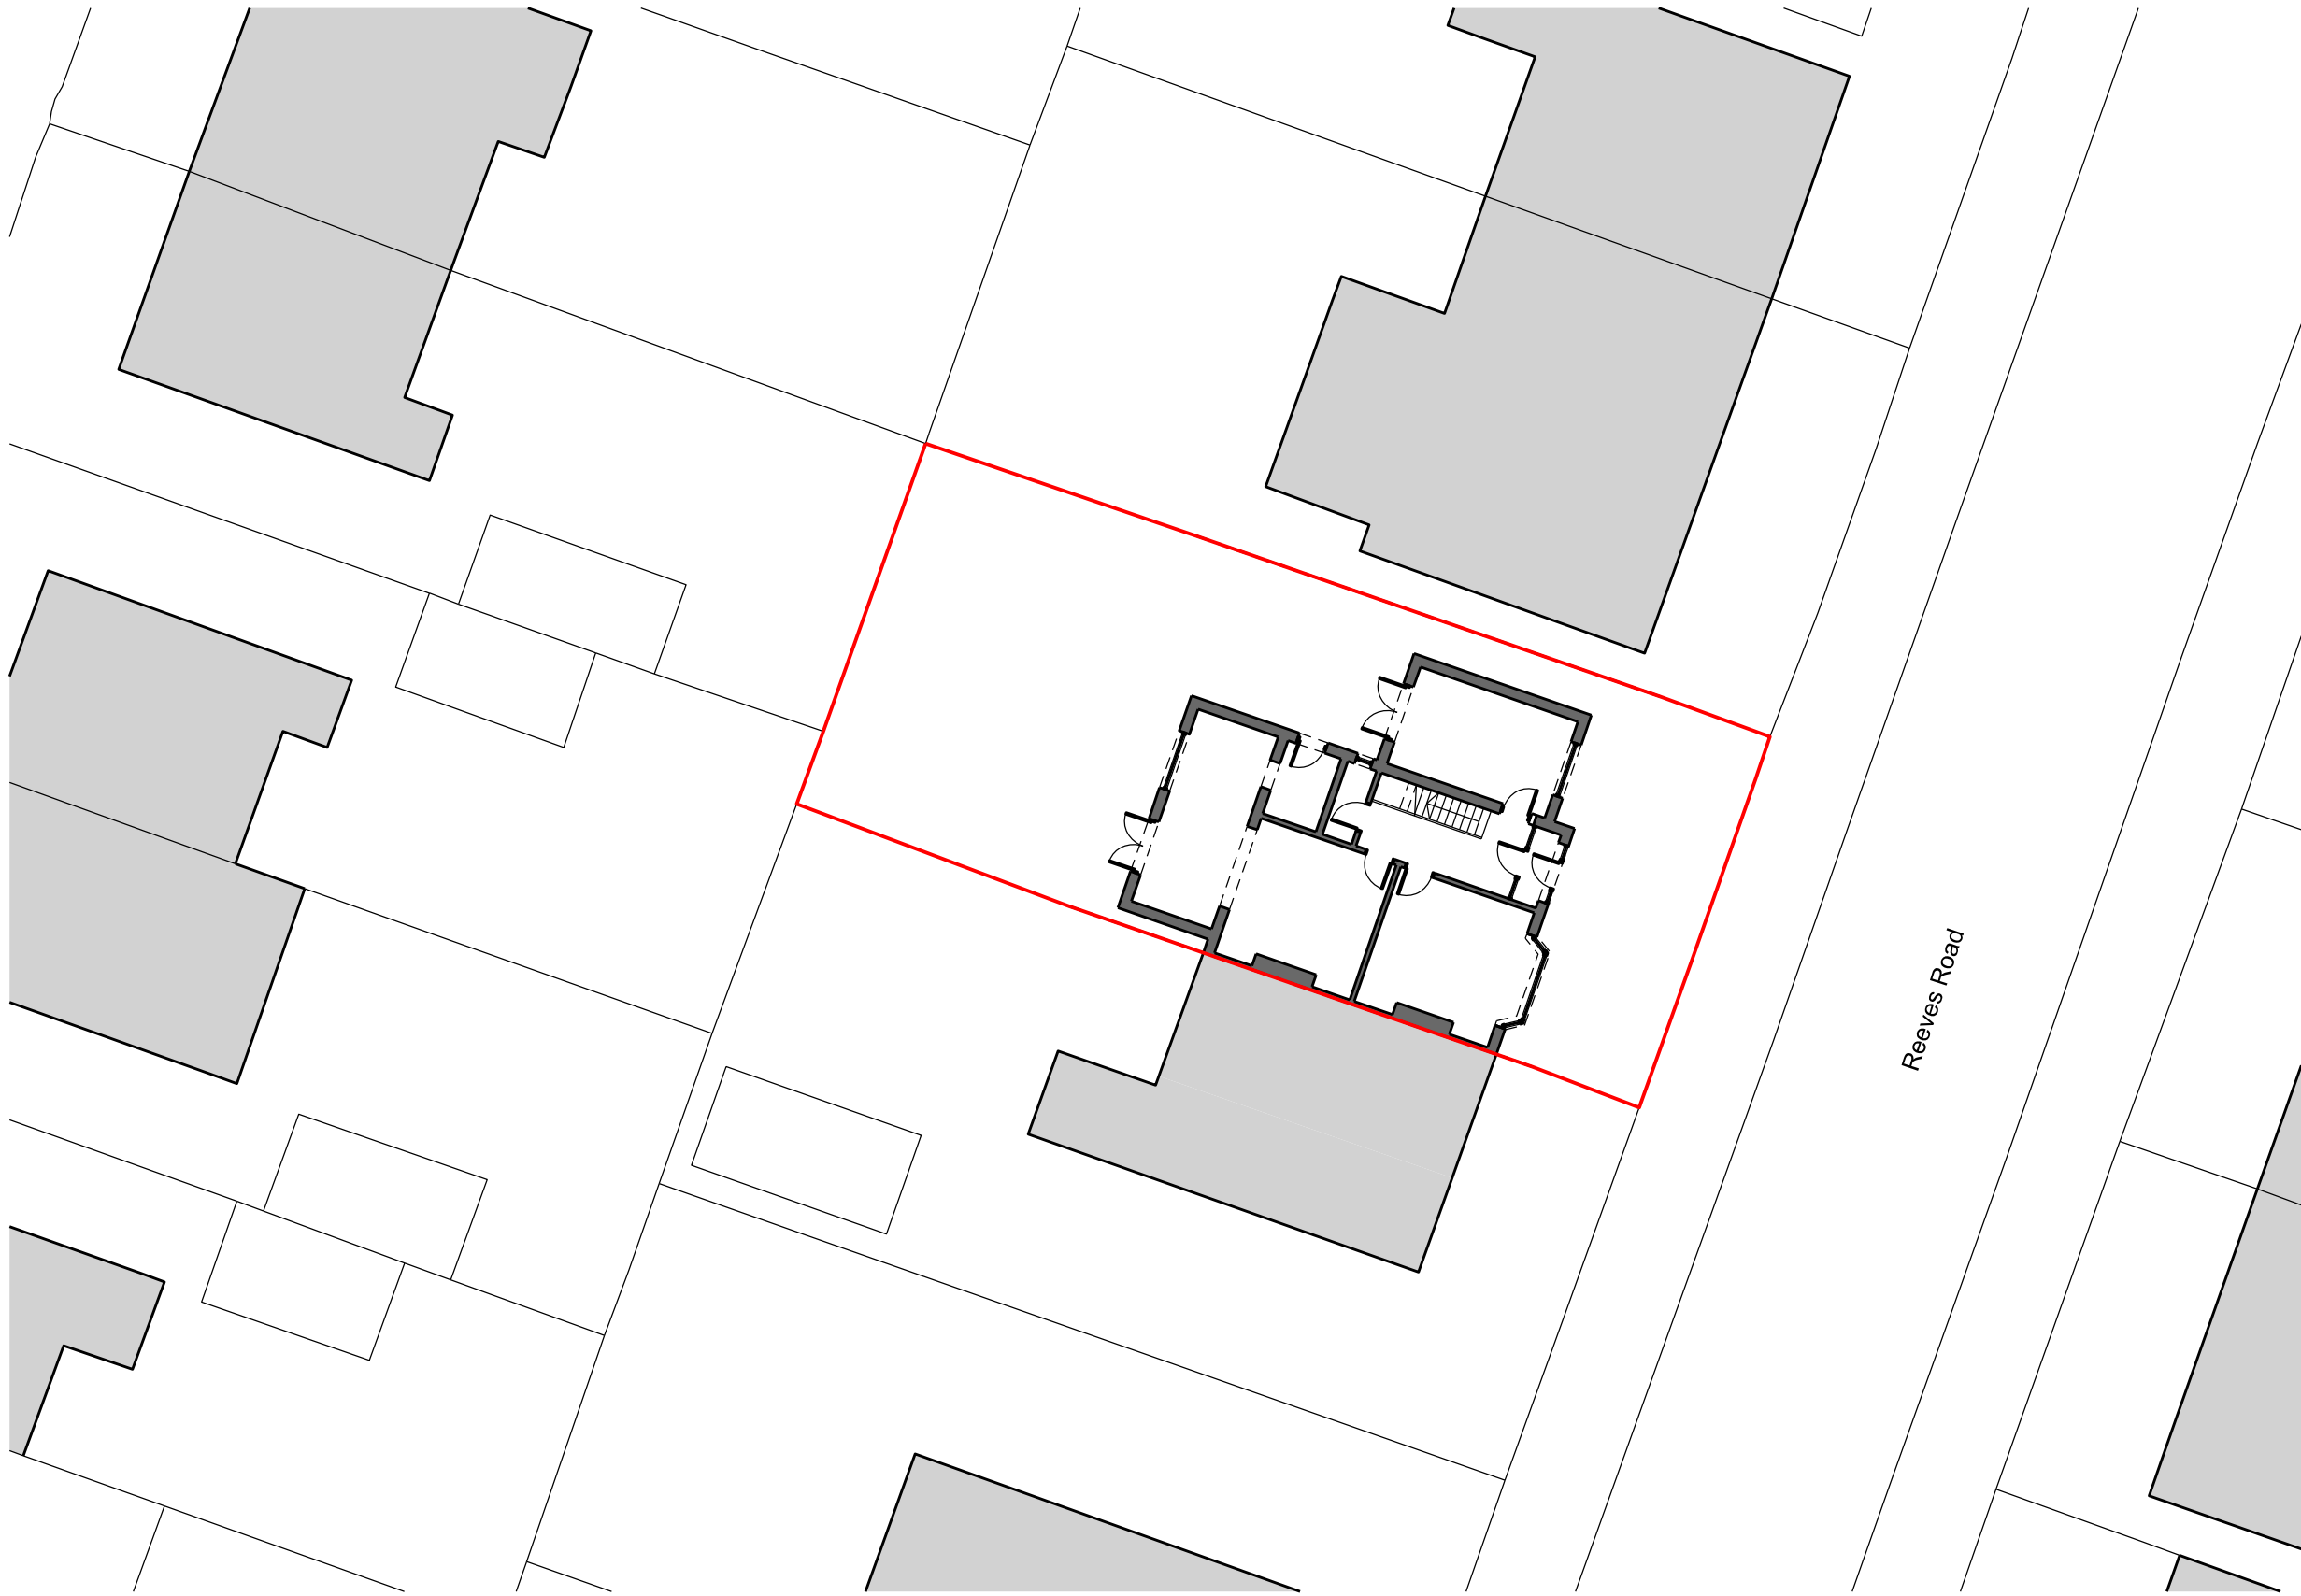


Reeves Road

Project
Mr and Mrs Bennion
32 Reeves Road

Title
Existing Site Plan

Job No.
1086

Drawing No.
L100

Scale @A3
1:200

