


1

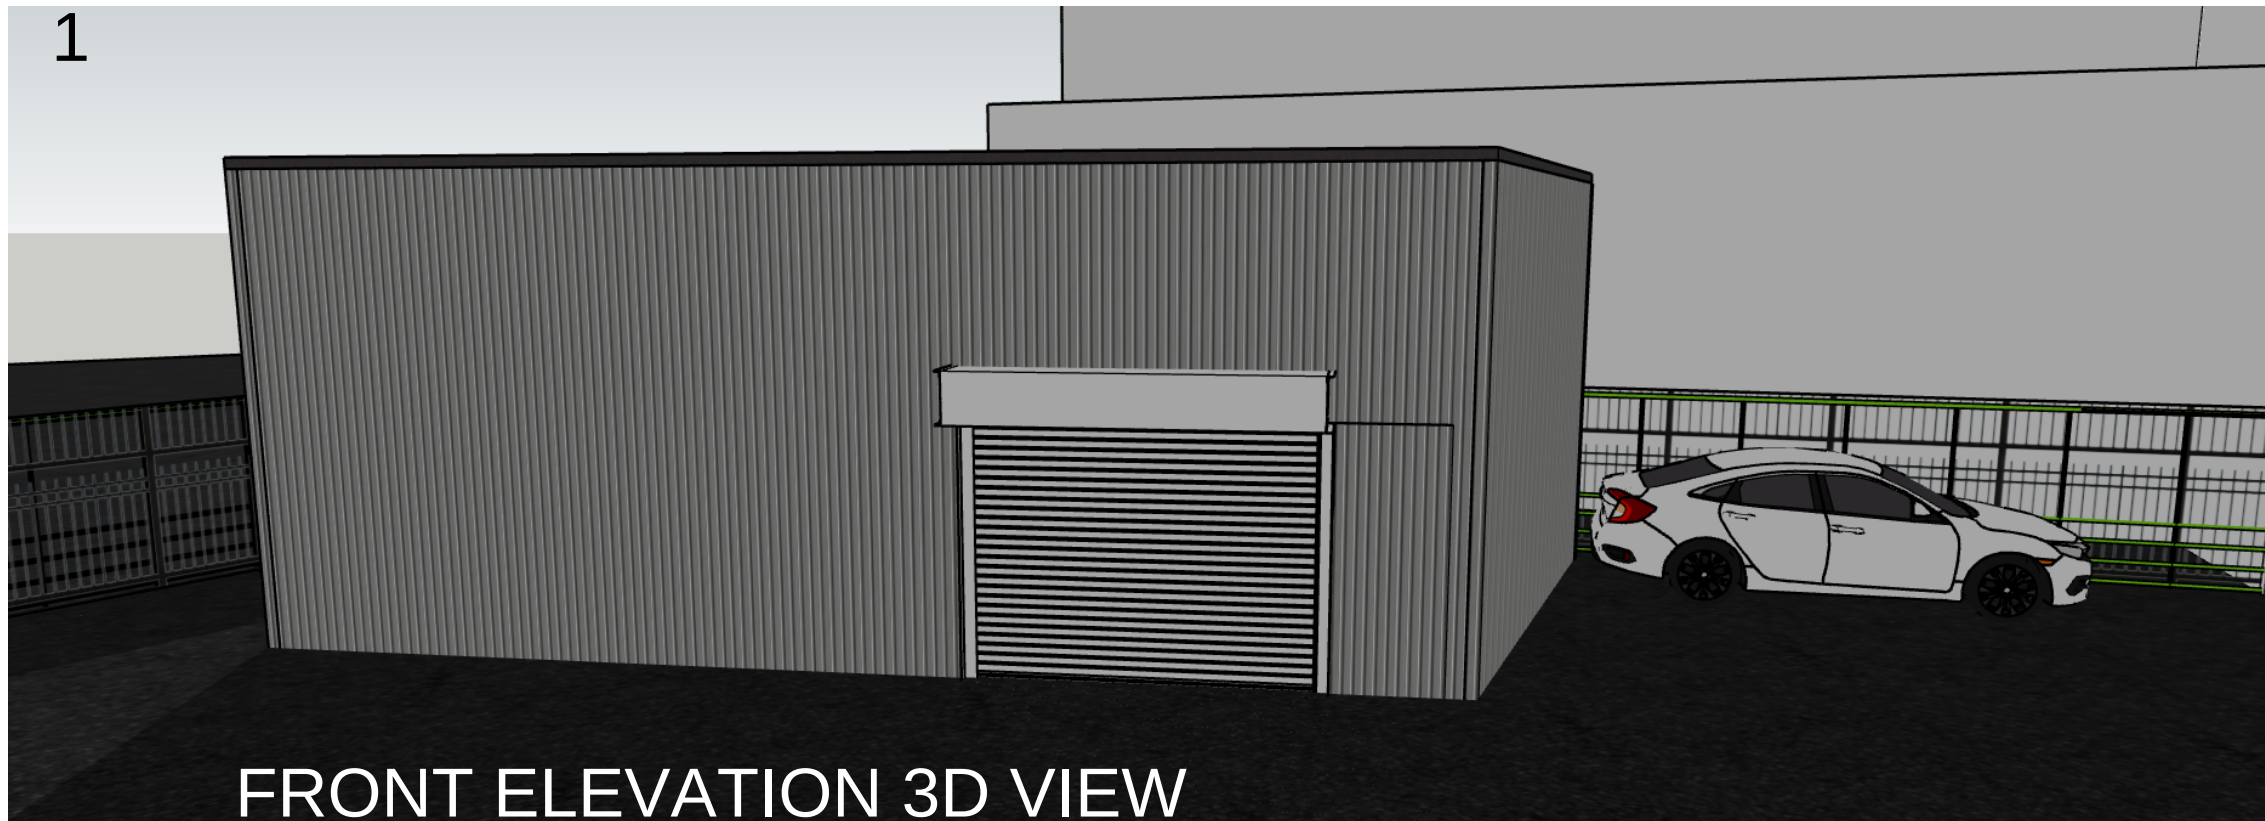


FRONT ELEVATION 3D VIEW

2



NEWTON STREET 3D VIEW-
(entering industrial park)

View from Newton Avenue entering
industrial park

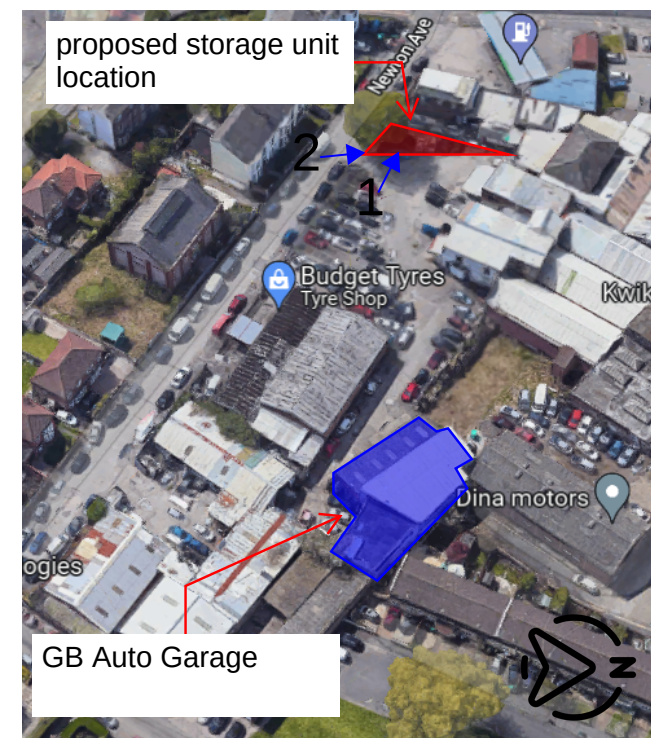

Google Satellite Image

Notes:

Sample Notes

REV	DESCRIPTION	BY	DATE
1	ISSUED		



Client GB Autos Ltd			
Site 10b, Longsight Industrial Park, M12 4EY			
Title Proposed Elevations 2			
Scale at A3 1:50	Date 24.03.22	Rev A	Checked TA
Drawing No. 0004			