



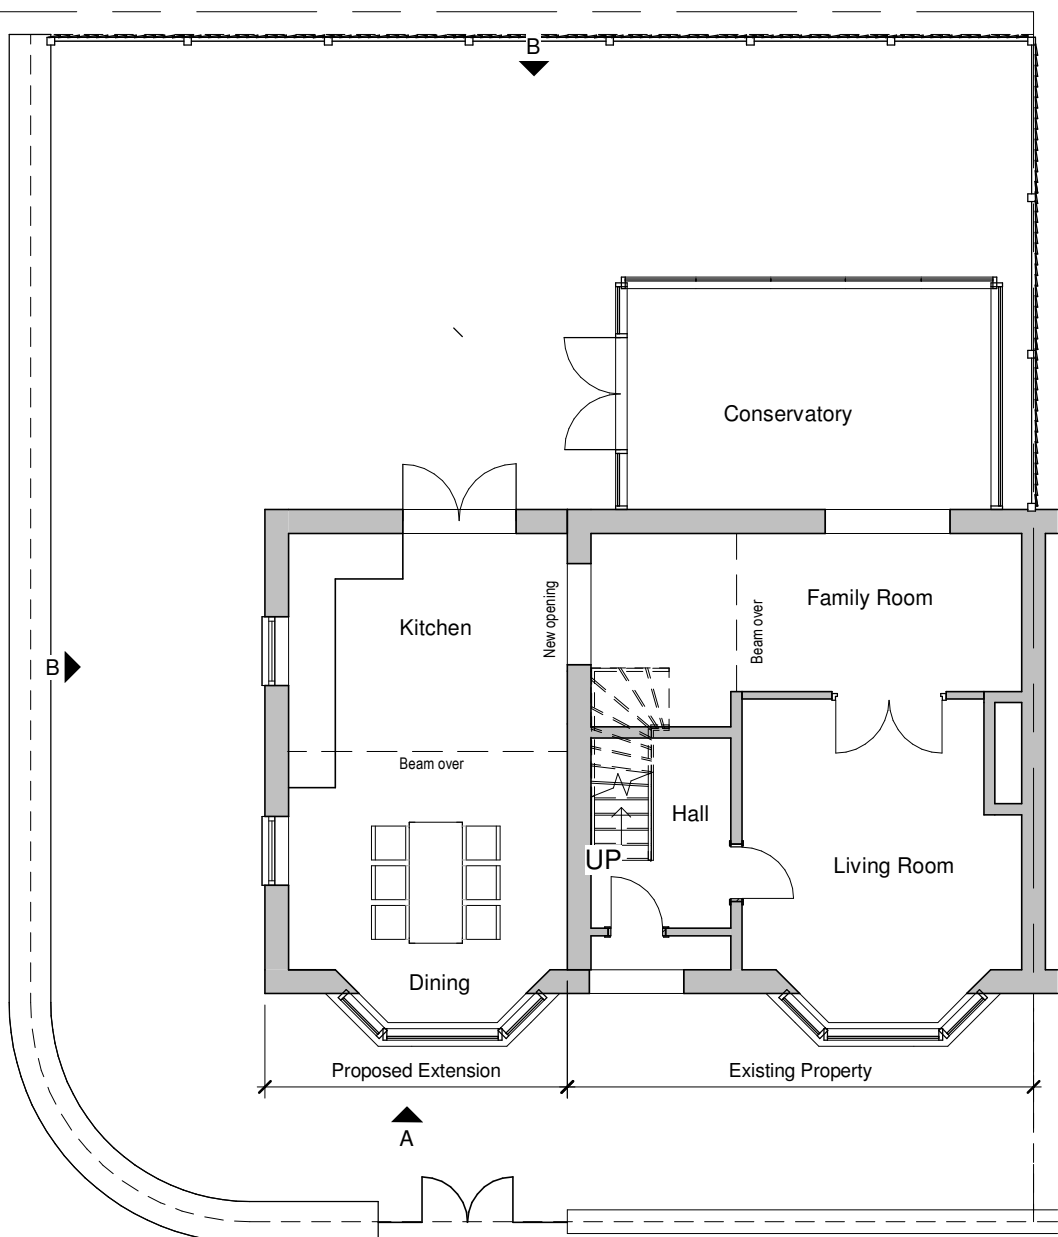


1 00 Ground Proposed
1 : 100

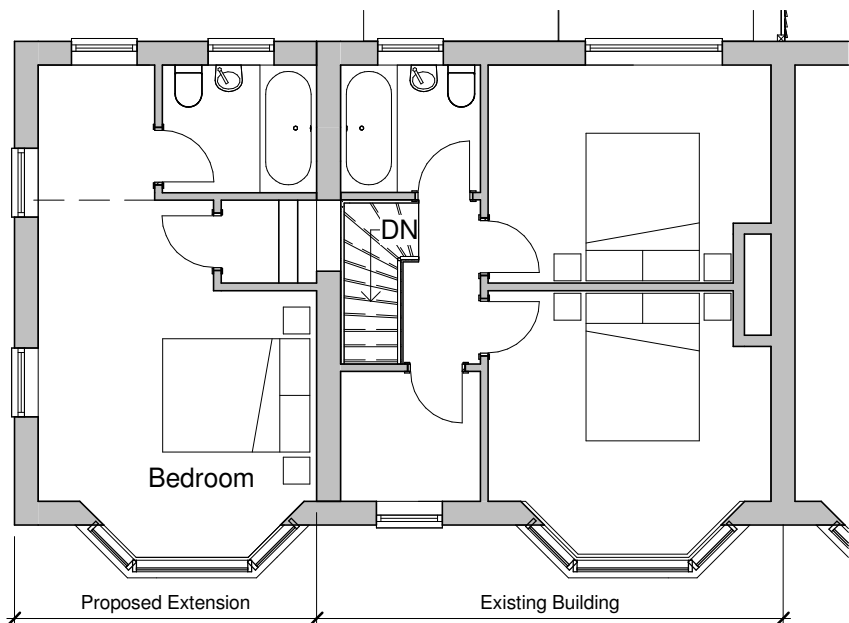

3 01 First Floor Proposed
1 : 100




A Proposed Front Elevation
1 : 100

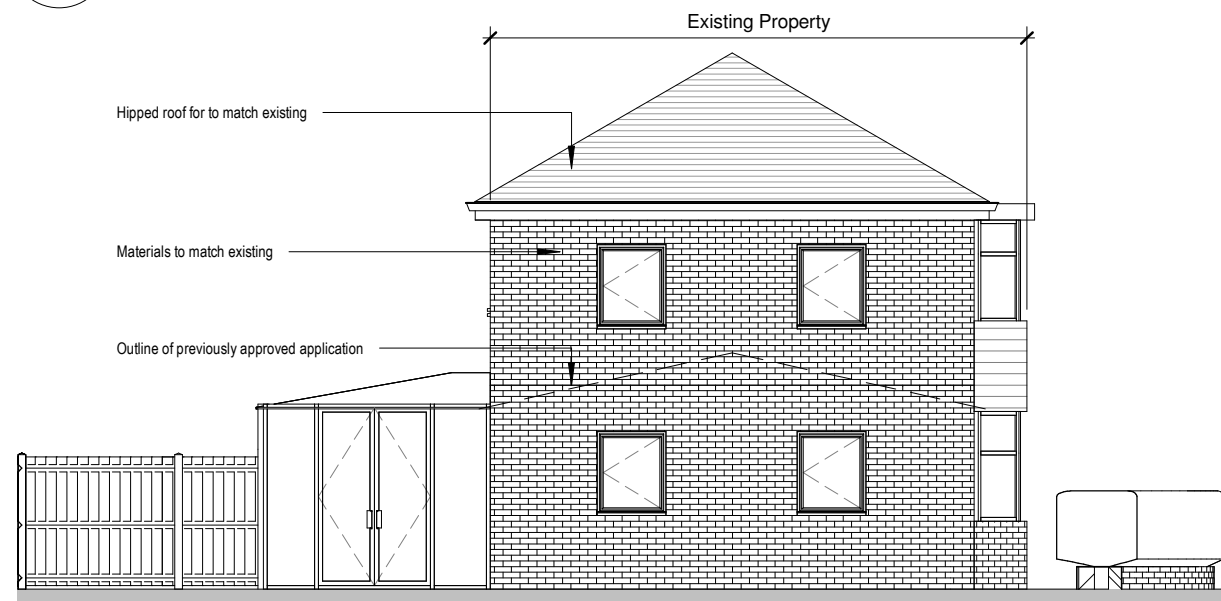

B Proposed Side Elevation
1 : 100



C Proposed Rear Elevation
1 : 100

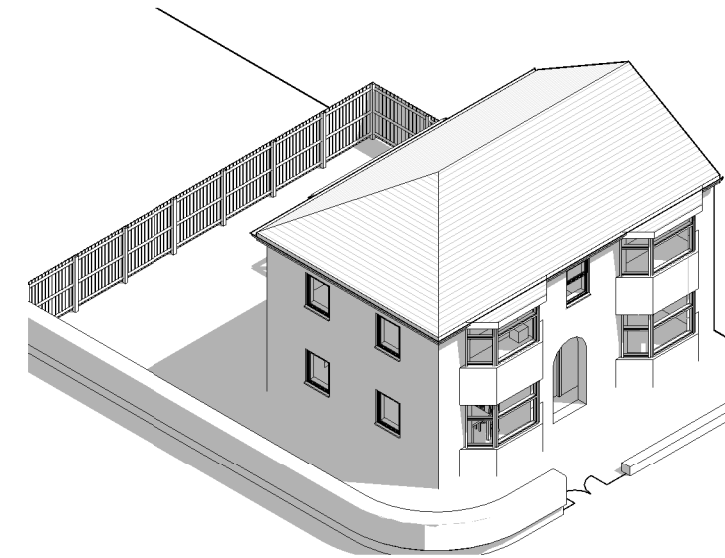

2 Proposed 3D
Adjoining property omitted for clarity

EXTEND YOUR SPACE

issue Purpose
PLANNING

Contact Information:
Martin Degnen
Tel: 07795323381
Email: martin.degnen@gmail.com

client name
Hazel & Ben Lomas

project
23 Bowler Street

drawing
Proposed Extension

date created

drawing number GA01	rev P05
02/02/22	scale 1 : 100 @A3

This drawing is to be read in conjunction with all related drawings. All dimensions must be checked and verified on site before commencing work.