


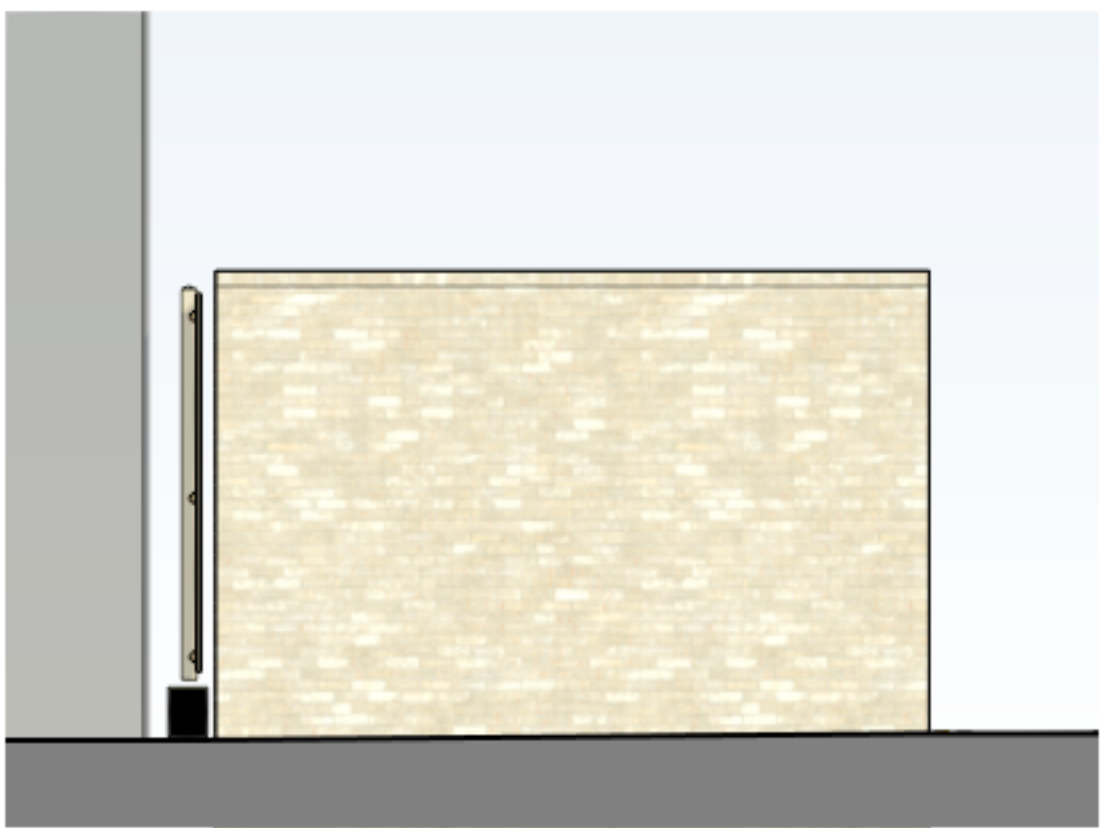


2 Bin Store North Elevation
1 : 50




3 Bin Store South Elevation
1 : 50




4 Bin Store East Elevation
1 : 50

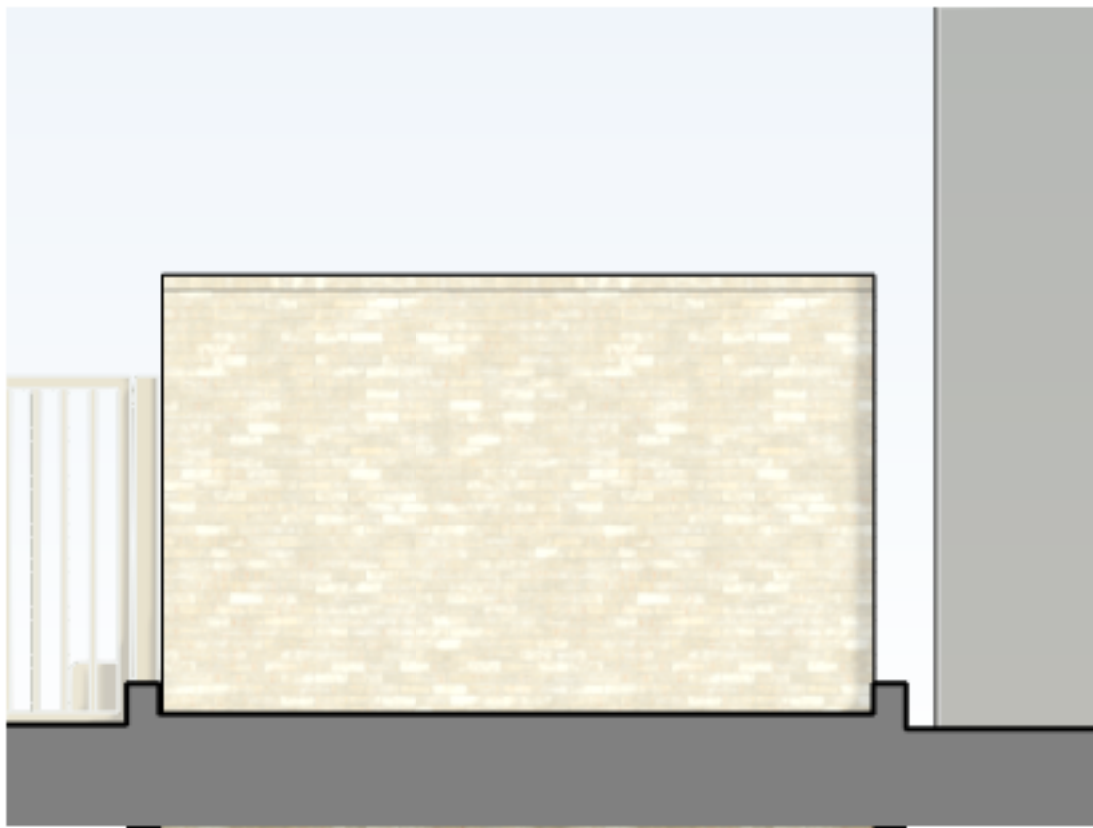

5 Bin Store West Elevation
1 : 50

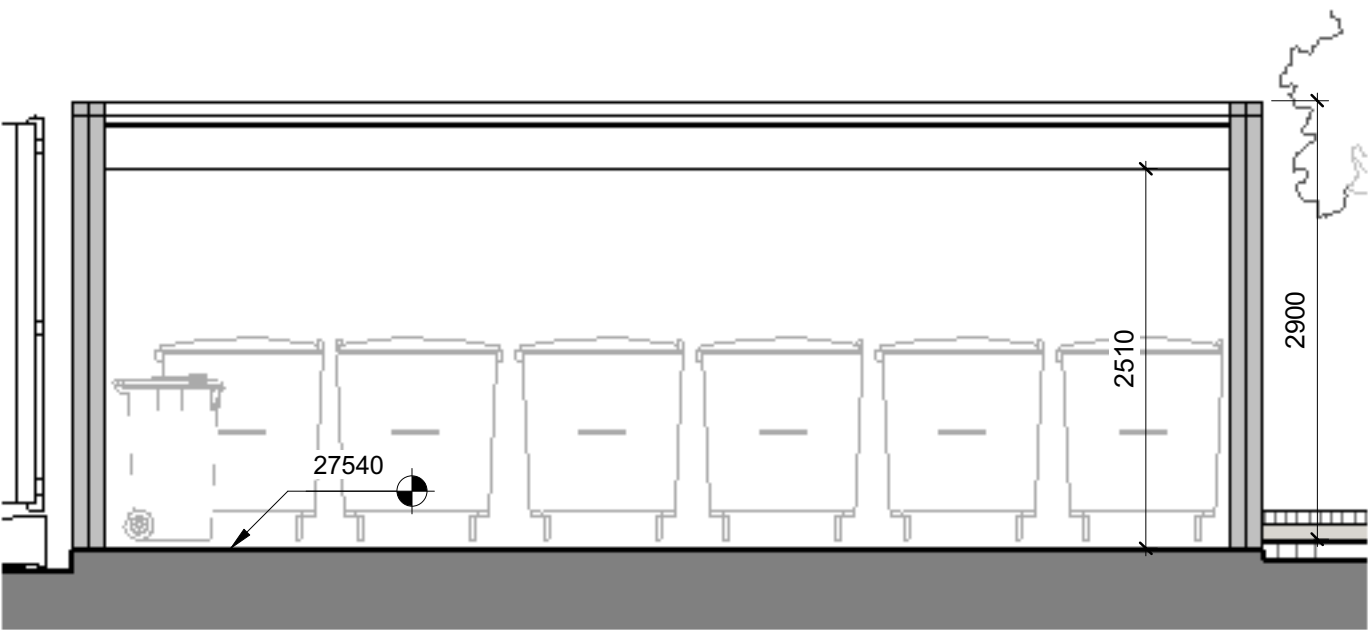


6 Bin Store Section
1 : 50

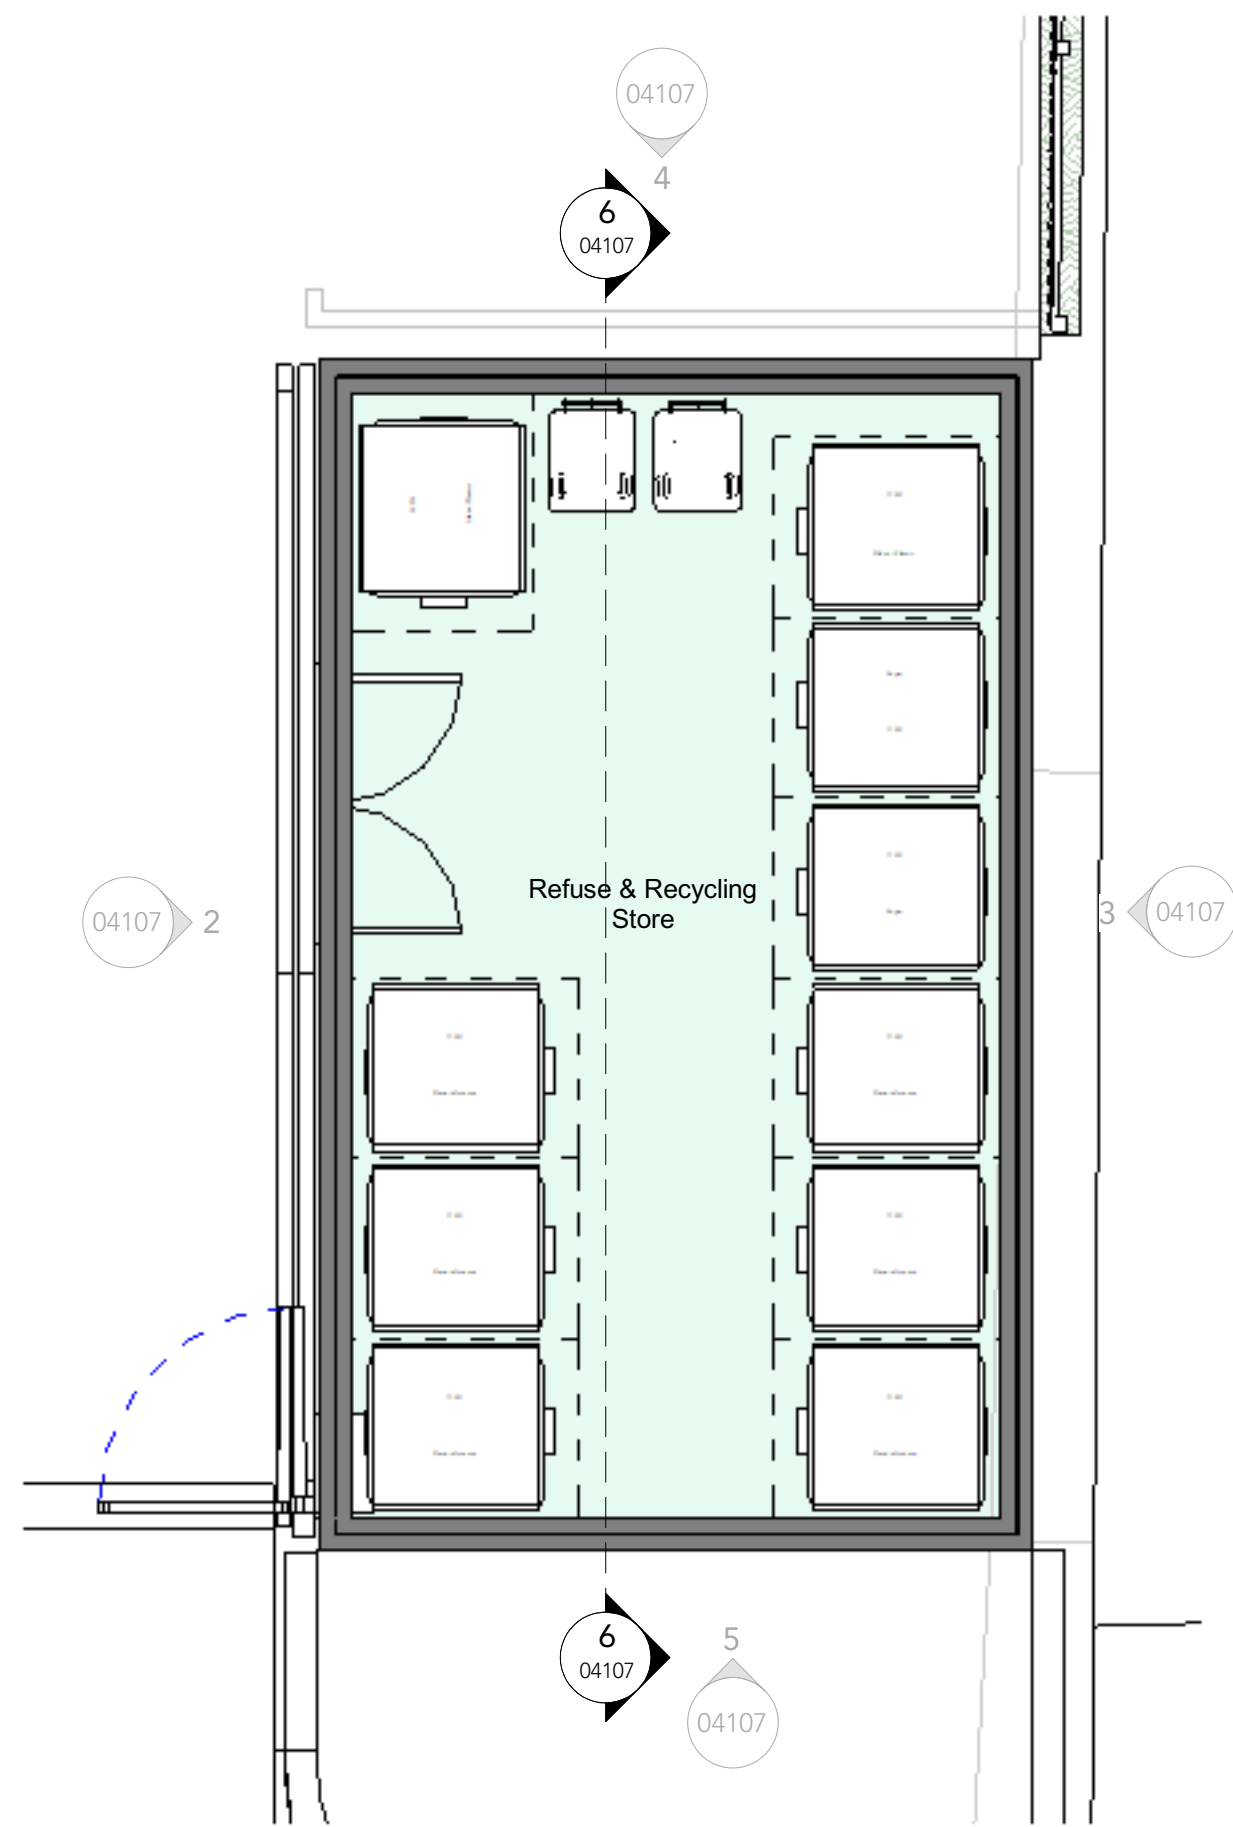

1 Bin Store Plan
1 : 50



Note:
Do Not Scale from this drawing.
Dimensions are to be checked on site.
If in doubt please ask.

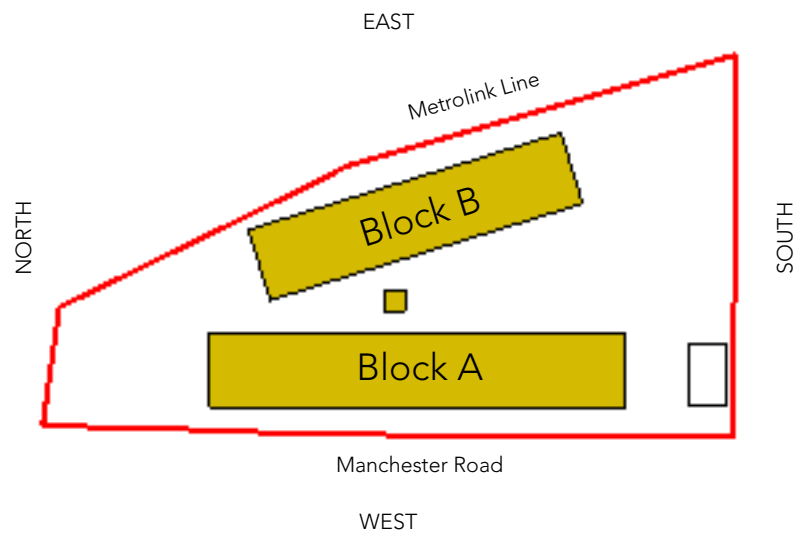

Material Key

- 01 Buff facing brick
- 02 Black contrast facing brick banding (alternating course)
- 03 Soldier coursing banding (3no in total)
- 04 Columns and beams to deck access walkways
- 05 Aluminium windows (RAL TBC)
- 06 Curtain walling (RAL TBC)
- 07 Projecting balcony / walkway with flat bar railings (RAL TBC)
- 08 Aluminium panel with horizontal joint (RAL TBC)
- 09 Living Wall Panel
- 10 Composite Entrance Doors - PAS 24
- 11 Aluminium panels to entrance (RAL TBC)
- 12 Glazed entrance door (RAL TBC)
- 13 Louvred steel door to plant room (RAL TBC)
- 14 Secure external grade steel door (RAL TBC)
- 15 Louvred panels to plant room (RAL TBC)

P01 05/04/23 Planning drawings amended

Rev Date Intls Details
© The moral rights of the author are hereby asserted.
This drawing and design is the sole property of Buttress Ltd and must not be reproduced without permission.
Buttress Ltd is Registered in England and Wales, 5363573



Buttress

41 Bengal Street
Manchester
M4 6AF

Clockwise, Yorkshire House
Greek Street, Leeds
LS1 5SH

T 0161 236 3303 0113 539 7965
E contact@buttress.net
W www.buttress.net

Project Title Chorlton Baths Happi
Client Rowlinson Construction, MSV Housing
Location Manchester Road, Chorlton, Manchester

Drawing ref Bin Store Details

Date 05/04/2023 15:19:16 Scale As indicated

Checker Status 50 Initial Status

Job No: 9136

Project Origin Volume Level Type Role Number Rev

CHOBA-BUT-ZZ-00-DR-A-04107-P01