


SHIP CANAL HOUSE, MANCHESTER


BASEMENT BIKE STORE/ CHANGING FACILITIES
DOOR SCHEDULE

This drawing is the property of bluesky Design and must not be copied or otherwise reproduced. All dimensions must be checked on site before commencing work. This drawing was produced using AutoCAD 2019.

DOOR SCHEDULE																				
DOOR						FRAME		FIRE RATING	IRONMONGERY											NOTES
Door Number	Confgiruation	Door Size	Finish	Core	Vision Panel	Frame Finish	Frame Type		Finish	Lever Handles	Pull Handles	Push Plates	Latch	Escutcheon	Cylinder Lock	Flush Bolt	Access Control	Self Closer	Kick Plate	
DB-01	TYPE A	1026 x 2040	LAMINATE FACED	SOLID	YES	PAINTED - DULUX 'PRESSED PUTTY' 90YR 48/062	TYPE 1	FD30S	BRUSHED S/S	--	YES	YES	--	--	--	--	--	YES	YES	
DB-02	TYPE B	726 x 2040	PAINTED RAL 6003 (OLIVE GREEN)	SOLID	--	PAINTED - DULUX 'PRESSED PUTTY' 90YR 48/062	TYPE 2	--	BRUSHED S/S	YES	--	--	YES	--	--	--	--	--	YES	THUMB TURN/INDICATOR REQUIRED
DB-03	TYPE B	726 x 2040	PAINTED RAL 6003 (OLIVE GREEN)	SOLID	--	PAINTED - DULUX 'PRESSED PUTTY' 90YR 48/062	TYPE 2	--	BRUSHED S/S	YES	--	--	YES	--	--	--	--	--	YES	THUMB TURN/INDICATOR REQUIRED
DB-04	TYPE B	726 x 2040	PAINTED RAL 6003 (OLIVE GREEN)	SOLID	--	PAINTED - DULUX 'PRESSED PUTTY' 90YR 48/062	TYPE 2	--	BRUSHED S/S	YES	--	--	YES	--	--	--	--	--	YES	THUMB TURN/INDICATOR REQUIRED
DB-05	TYPE B	726 x 2040	PAINTED RAL 6003 (OLIVE GREEN)	SOLID	--	PAINTED - DULUX 'PRESSED PUTTY' 90YR 48/062	TYPE 2	--	BRUSHED S/S	YES	--	--	YES	--	--	--	--	--	YES	THUMB TURN/INDICATOR REQUIRED
DB-06	TYPE B	826 x 2040	PAINTED RAL 6003 (OLIVE GREEN)	SOLID	--	PAINTED - DULUX 'PRESSED PUTTY' 90YR 48/062	TYPE 2	--	BRUSHED S/S	YES	--	--	YES	--	--	--	--	--	YES	THUMB TURN/INDICATOR REQUIRED
DB-07	TYPE B	726 x 2040	PAINTED RAL 6003 (OLIVE GREEN)	SOLID	--	PAINTED - DULUX 'PRESSED PUTTY' 90YR 48/062	TYPE 2	--	BRUSHED S/S	YES	--	--	YES	--	--	--	--	--	YES	THUMB TURN/INDICATOR REQUIRED
DB-08	TYPE B	726 x 2040	PAINTED RAL 6003 (OLIVE GREEN)	SOLID	--	PAINTED - DULUX 'PRESSED PUTTY' 90YR 48/062	TYPE 2	--	BRUSHED S/S	YES	--	--	YES	--	--	--	--	--	YES	THUMB TURN/INDICATOR REQUIRED
DB-09	TYPE B	726 x 2040	PAINTED RAL 6003 (OLIVE GREEN)	SOLID	--	PAINTED - DULUX 'PRESSED PUTTY' 90YR 48/062	TYPE 2	--	BRUSHED S/S	YES	--	--	YES	--	--	--	--	--	YES	THUMB TURN/INDICATOR REQUIRED
DB-10	TYPE B	1026 x 2040	PAINTED RAL 6003 (OLIVE GREEN)	SOLID	--	PAINTED - DULUX 'PRESSED PUTTY' 90YR 48/062	TYPE 2	--	BRUSHED S/S	YES	--	--	YES	--	--	--	--	--	YES	DDA THUMB TURN/INDICATOR & GRAB RAILS REQUIRED
DB-11	TYPE A	926 x 2040	LAMINATE FACED	SOLID	YES	PAINTED - DULUX 'PRESSED PUTTY' 90YR 48/062	TYPE 1	FD30S	BRUSHED S/S	--	YES	YES	--	--	--	--	--	YES	YES	
DB-12	TYPE A	1026 x 2040	LAMINATE FACED	SOLID	YES	PAINTED - DULUX 'PRESSED PUTTY' 90YR 48/062	TYPE 1	FD30S	BRUSHED S/S	--	YES	YES	--	--	--	--	--	YES	YES	
DB-13	EXISTING RISER DOOR		PAINTED RAL 7021			PAINTED RAL 7021														EXISTING DOORS TO BE REDECORATED
DB-14	EXISTING RISER DOOR		PAINTED RAL 7021			PAINTED RAL 7021														EXISTING DOORS TO BE REDECORATED

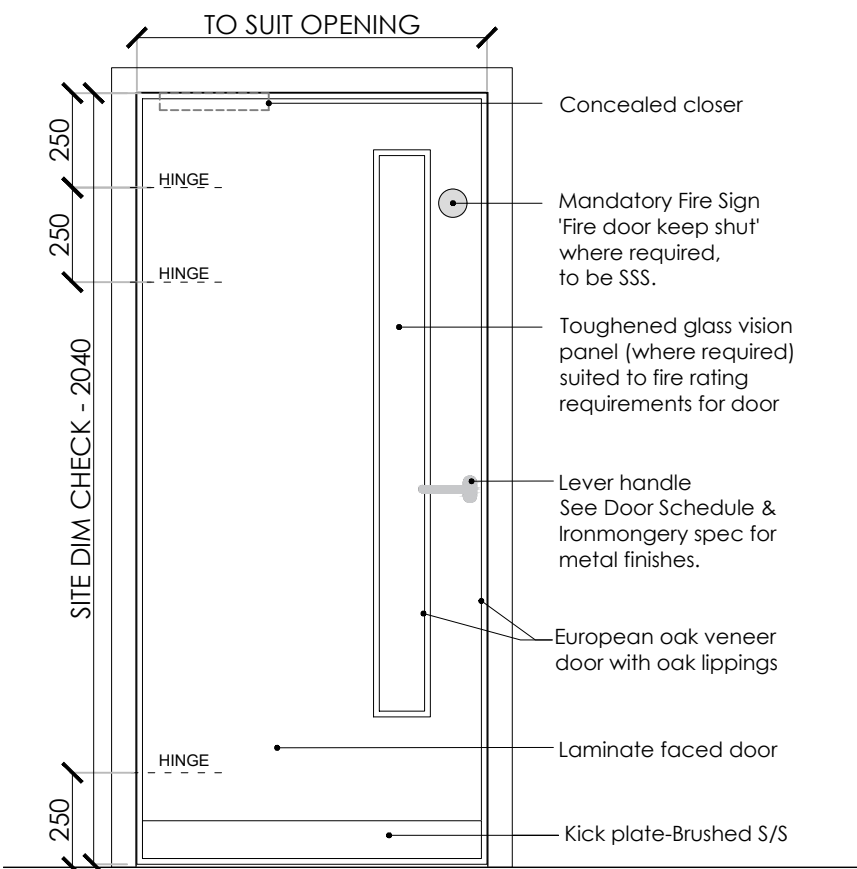


DOOR TYPE A
Scale 1:20
New laminate faced door with oak lippings. Door frames and architraves to be painted in Eggshell as above. Refer to decoration schedule for all other paint finishes. Laminare ref: Swiss Krono U2508 VL 'Olive'

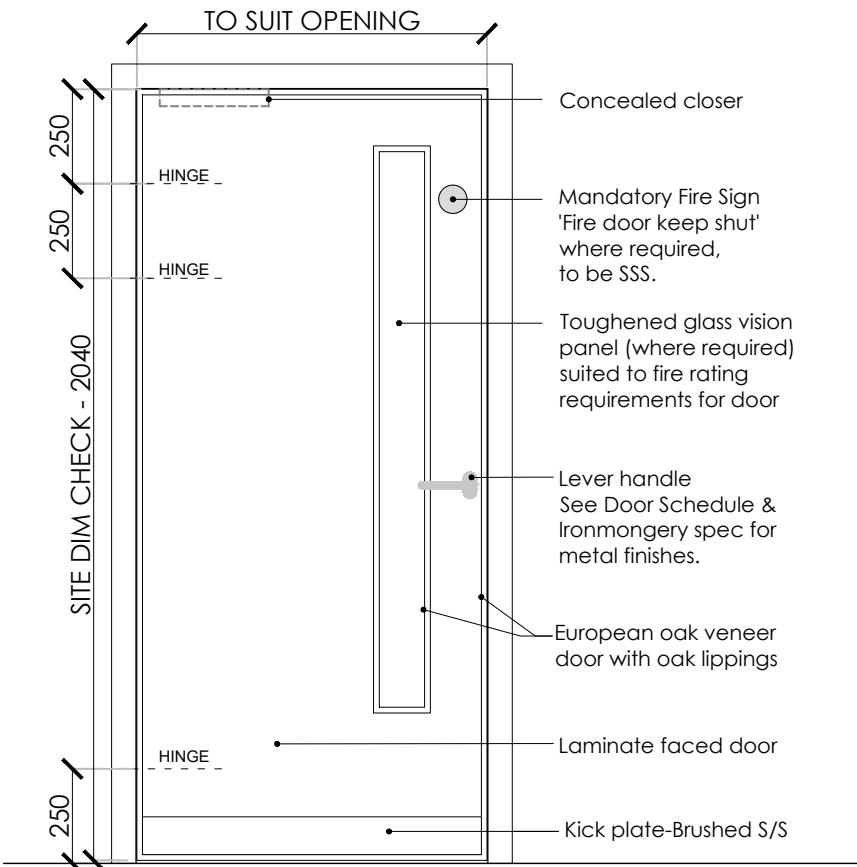


DOOR TYPE B
Scale 1:20
New paint grade solid door with no vision panel. Door, frames and architraves to be painted in Eggshell as stated above. Refer to decoration schedule for all other paint finishes.

Frame Type 1 - FD30S - With VP - Scale 1:5

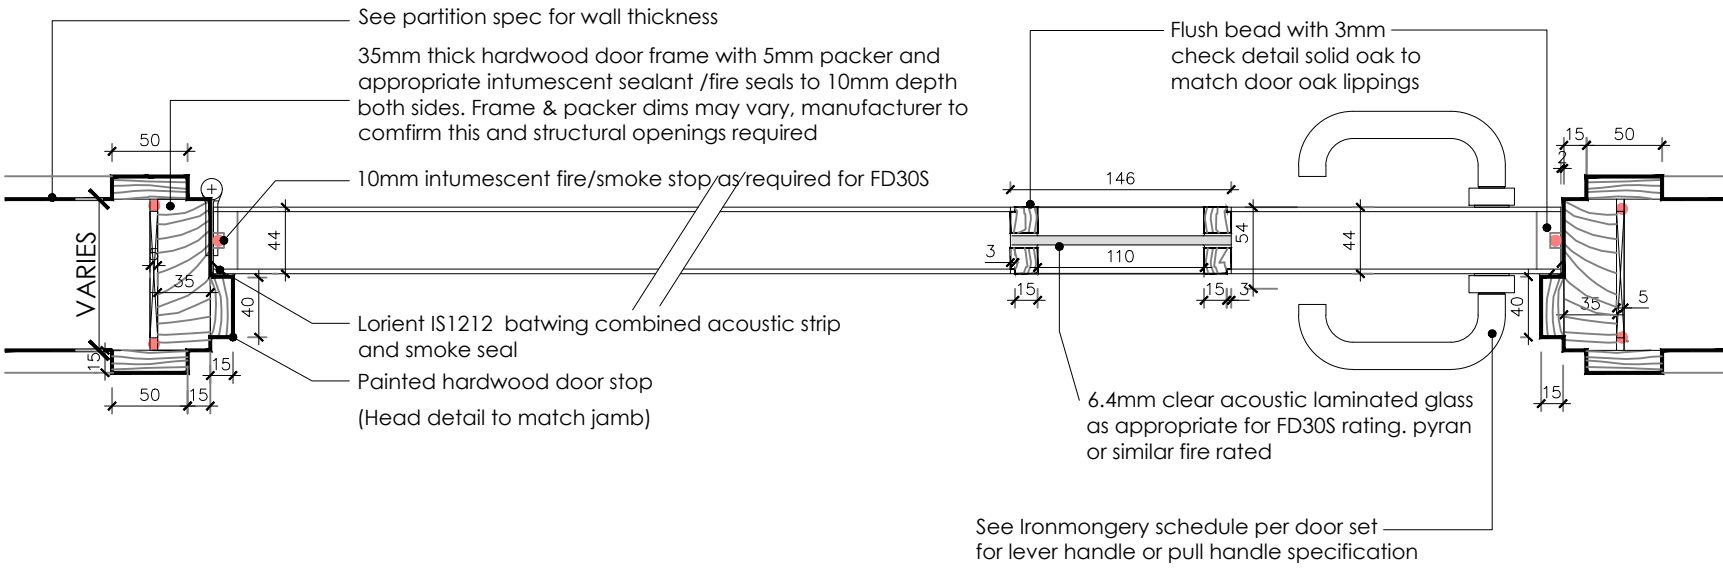

Frame Type 2 - None Fire Rated - Scale 1:5

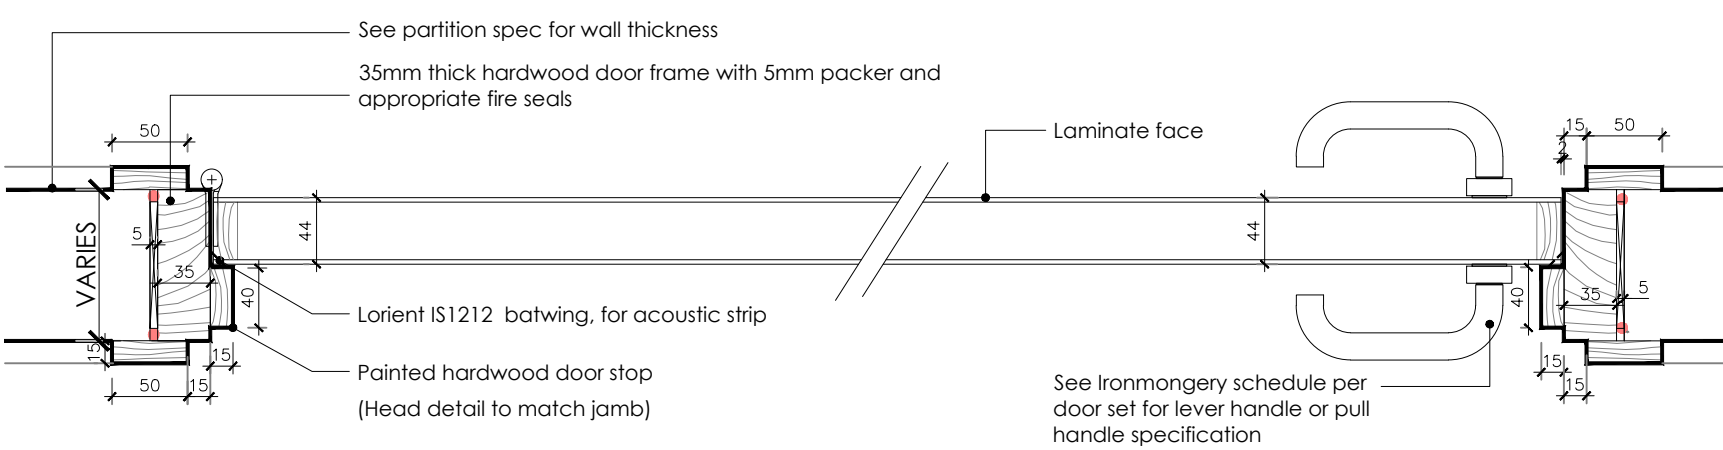

NOTES

FRAMES & ARCHITRAVES TO BE PAINTED, NEW DOORS TO RECEIVE SOLID OAK BEADING TO VISION PANELS AND OAK HARDWOOD LIPPINGS TO MATCH - SEE DOOR ELEVATIONS.

ALL GLAZING TO DOORS IS TO BE SUITABLY FIRE RATED TO MATCH DOOR POSITIONED TO SUIT MINIMUM ZONES OF VISIBILITY AS DETERMINED IN BS8300:2001.

ALL DOOR OPENING FURNITURE IS TO BE OF A SUITABLE SIZE AND POSITION AS DEFINED IN BS8300:2001.

NEW FIRE DOORS & FRAMES WILL REQUIRE A FIRE CERTIFICATE ONCE INSTALLED.

ALL EXISTING DOORS TO BE CHECKED PRIOR TO ORDER FOR FIRE RATING, THICKNESS, HEIGHT & WIDTH.

Ironmongery

By Allgood or similar approved. Finish:- BRUSHED S/S


Pull handle
Mode Pull Handle
Size: Height - 1000mm with 900mm fixings

Push Plate
Modric Radius Push Plate
Product code: 6802
Size: 1000 x 100 mm


Lever Handle
Modric Lever Handle
Product code: 3510

Cubicle Turn-lock
Modric WC Turn and Emergency and Indicator Release Indicator Set
Product code: 771Q2529


NOTES: SUITABILITY OF ALL ABOVE SPEC TO BE CONFIRMED BY CONTRACTOR / IRONMONGERY SUPPLIER

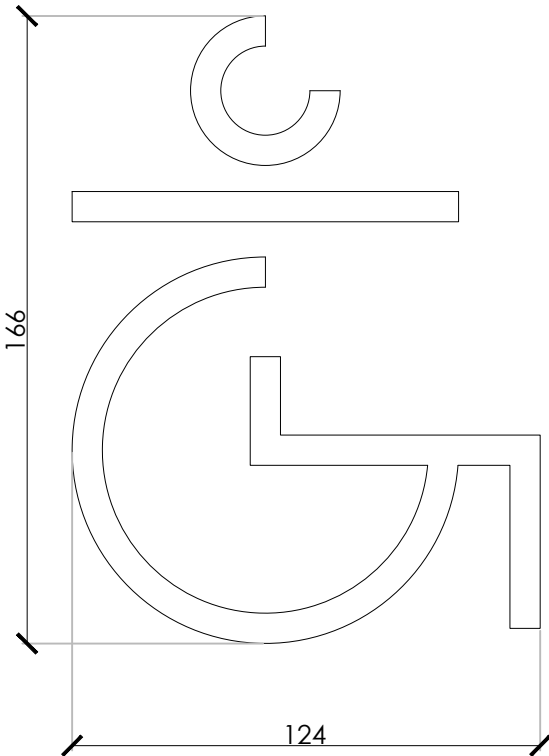

ACCESSIBLE SHOWER SIGNAGE
scale 1:2

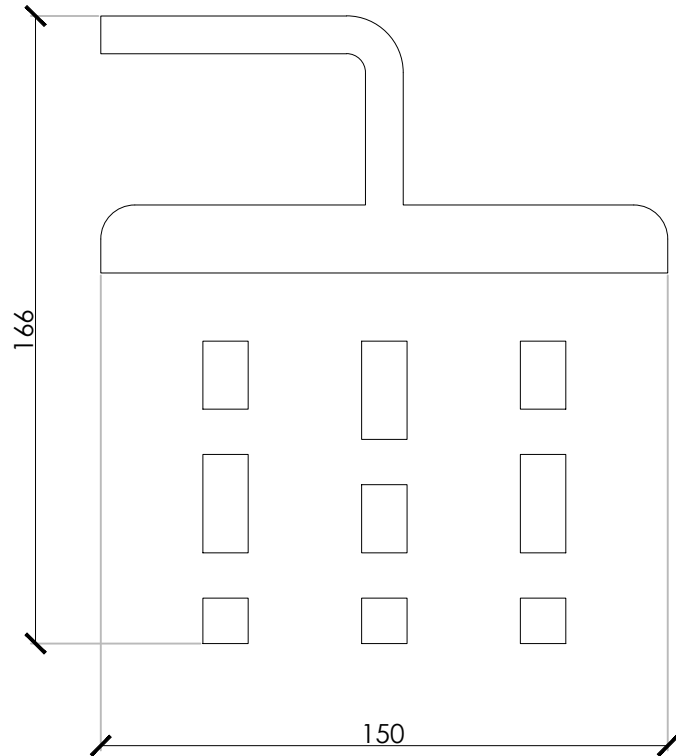

SHOWER SIGNAGE
scale 1:2

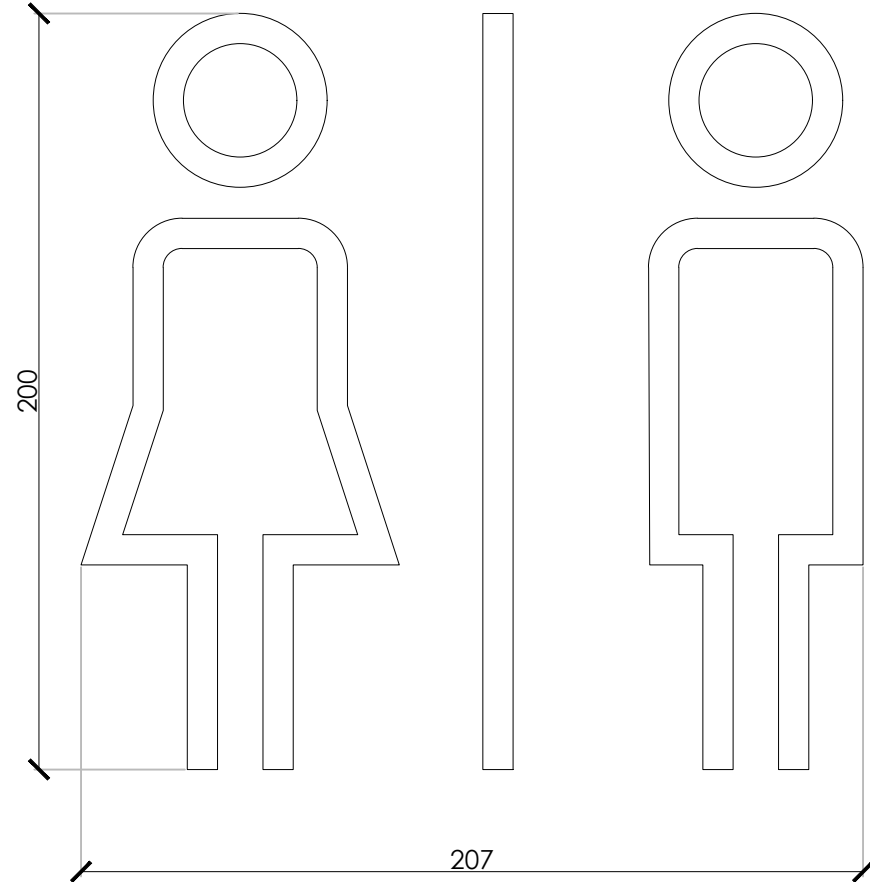

WC SIGNAGE
scale 1:2

NOTE:
ALL SIGNS TO BE 3mm WHITE ACRYLIC FACE FIXED TO DOOR WITH CONCEALED FIXINGS.

REFER TO ELEVATIONS FOR LOCATIONS.

Rev	Date	Description	Initials
B	13.12.22	HERITAGE ISSUE	ST
A	05.12.22	ISSUED FOR TENDER	ST

FOR TENDER

Client:
GROSVENOR

Project:
SHIP CANAL HOUSE CAT A REFURBISHMENT

Address:
KING STREET MANCHESTER

Drawing Title:
BASEMENT DOOR SCHEDULE

Date: 25.11.2022

Project Number: 1308

Scale: 1:5/2/20@A1

Drawn by: ST

Drawing Number:
1308-0B-DS-01B