



Princess Parkway

former WC

Bus Station

Hospital

Barlow Moor Road

 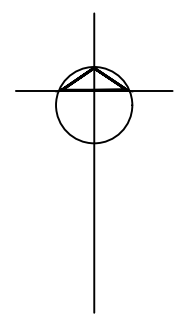

site plan as proposed

REV: -	DATE: -	DRAWN BY: -	DETAILS: -
--------	---------	-------------	------------

M20 PROPERTY

PROJECT:
Proposed alterations
site at former Public Toilet, Princess Parkway

DRAWING:
site plan as proposed

DATE: Mar 23	DRAWN BY: SWF	CHECKED BY:
SCALE: 1:500@A3	DRAWING NO: 714-74-301P	REV: