



LEGEND

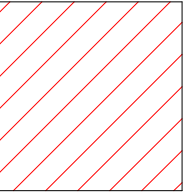

EXTENT OF SOLAR FILM

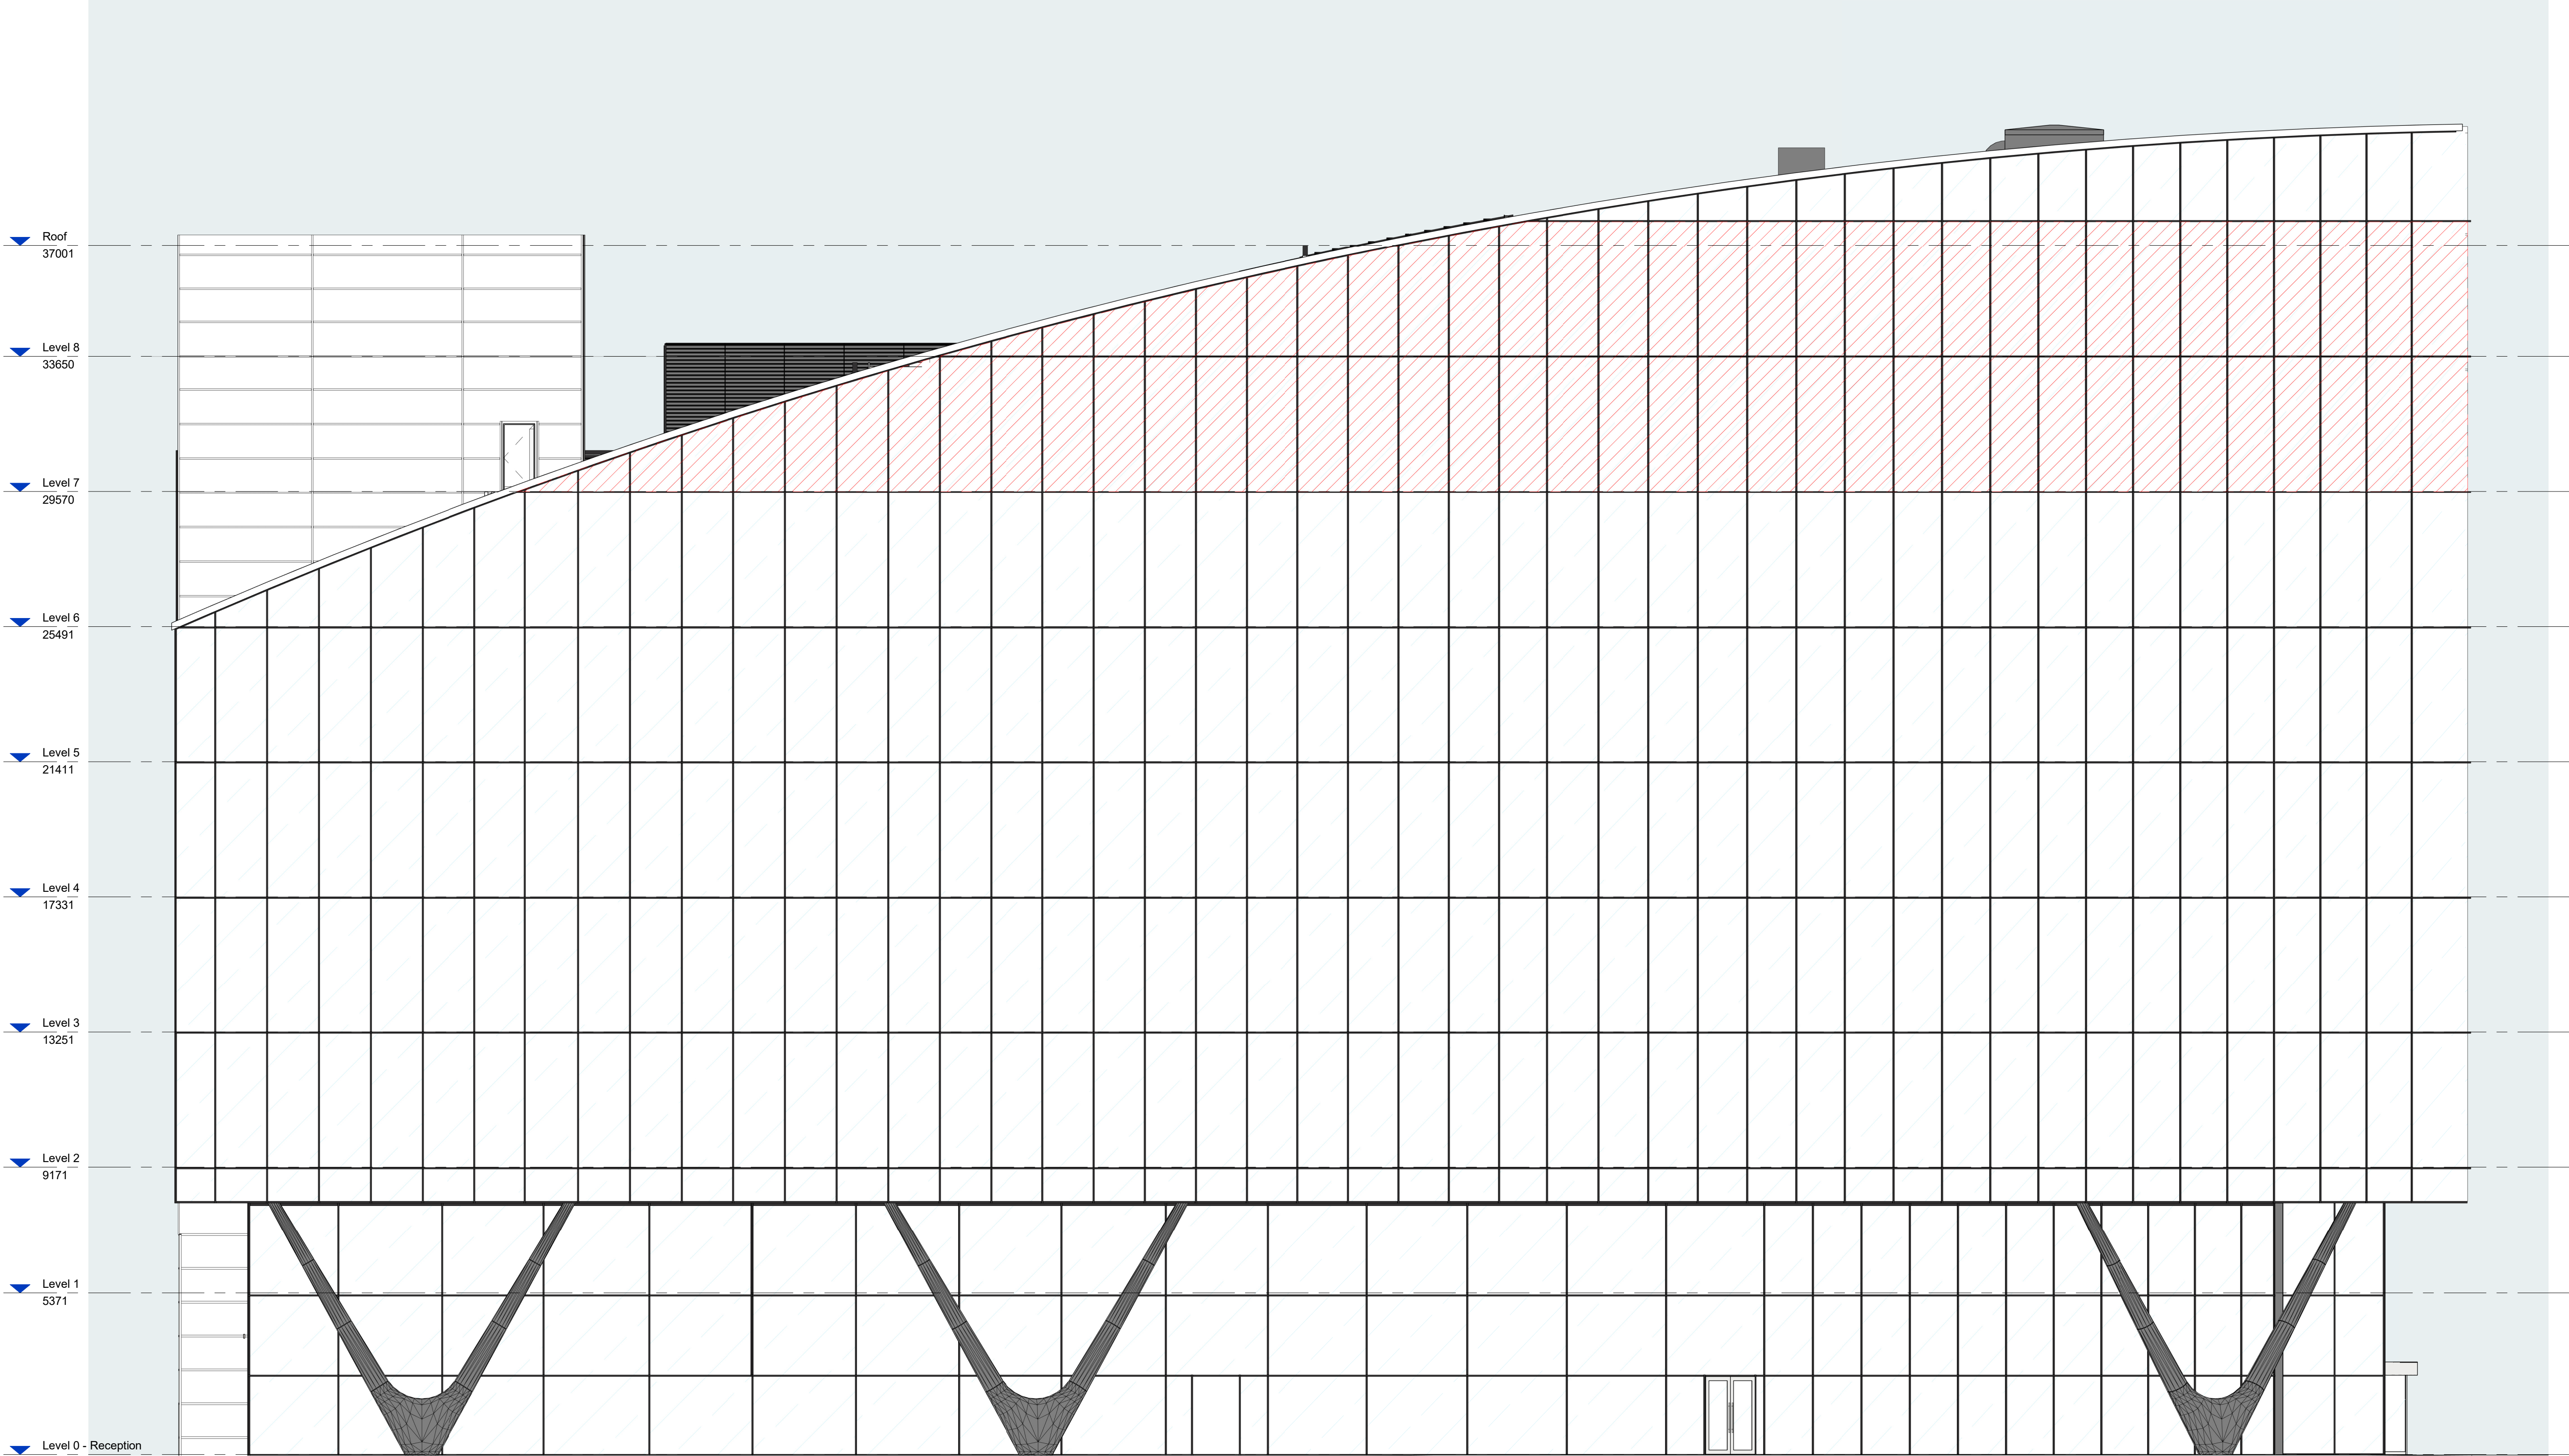

1 South Elevation
1 : 100

rev.		date	description		by	rev.	date	description		by	notes		Project Name		drawing number		rev	drawing title		scale	As indicated		
P01	09.12.22		Planning Drawing Issue		OM						- Do not scale drawing - All dimensions to be confirmed on site - Any drawing errors or divergences should be brought to the attention of the originator of this drawing - Drawing to be read in conjunction with MLA Common Requirements Specification		Spinningfields Reoccupation		RBF62-MLA-XX-XX-DR-A-PL-125		P01	Extent of Solar Film		date	09.12.22		
											Client		NatWest Group		status		Planning	suitability		S2	drawn	OM	
											Address		Spinningfields Manchester								format	A1	

