



Note: Proposed Mechanical Extraction system to be erected by a suitably qualified professional company using scaffolding wherever possible.
Overhead cables to be taken into consideration when erecting scaffold.
Satellite dishes to be relocated.


NOTES:
This drawing is not a working drawing, and is only for the purpose of the following -
A - Planning Submission
B - Building Regulations Submission
The main contractor is responsible for informing the lead designer of any discrepancies in, or between, this drawing and any other relevant documents.
All existing walls, foundations and details or other structural items are to be confirmed load bearing and adequate for increased loading where relevant prior to work commencing.
Any existing walls to be removed are to be confirmed non-loadbearing prior to removal.
Boundaries, angles, and dimensions are to be checked by the main contractor prior to work commencing.
Written dimensions only to be used from this drawing. If in doubt consult the lead designer for clarification.

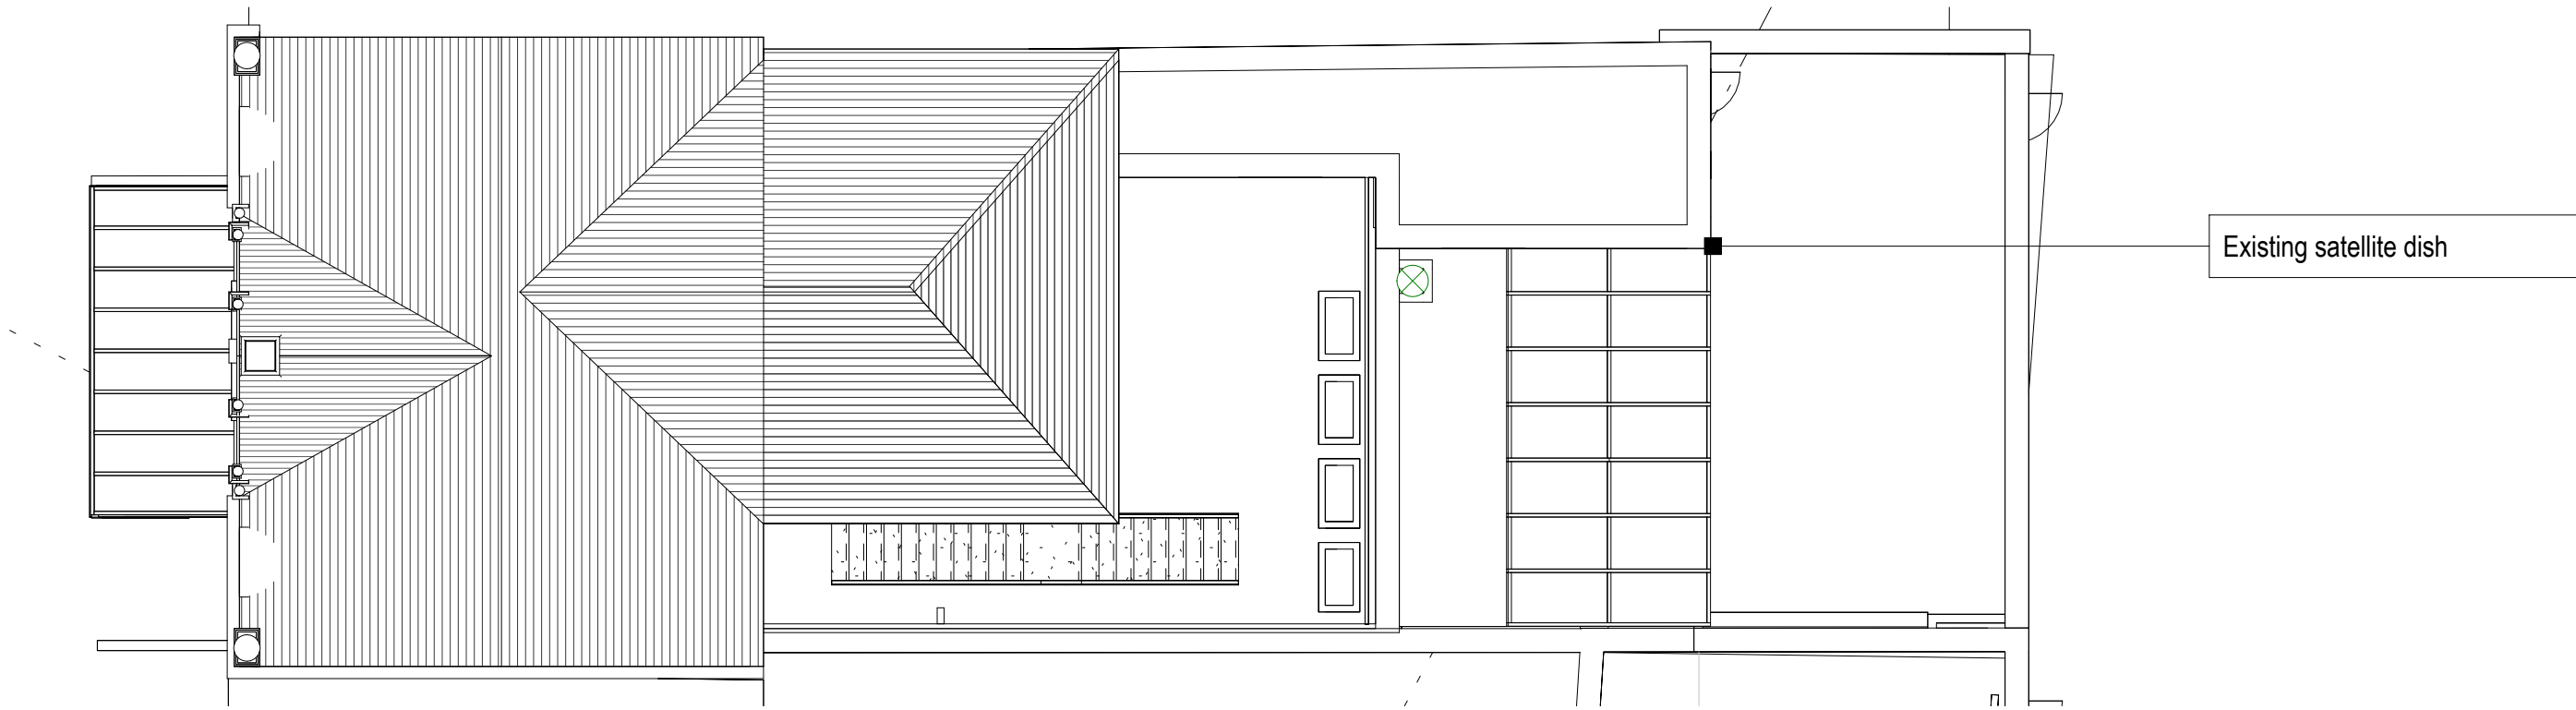


1 Existing Roof
1 : 100

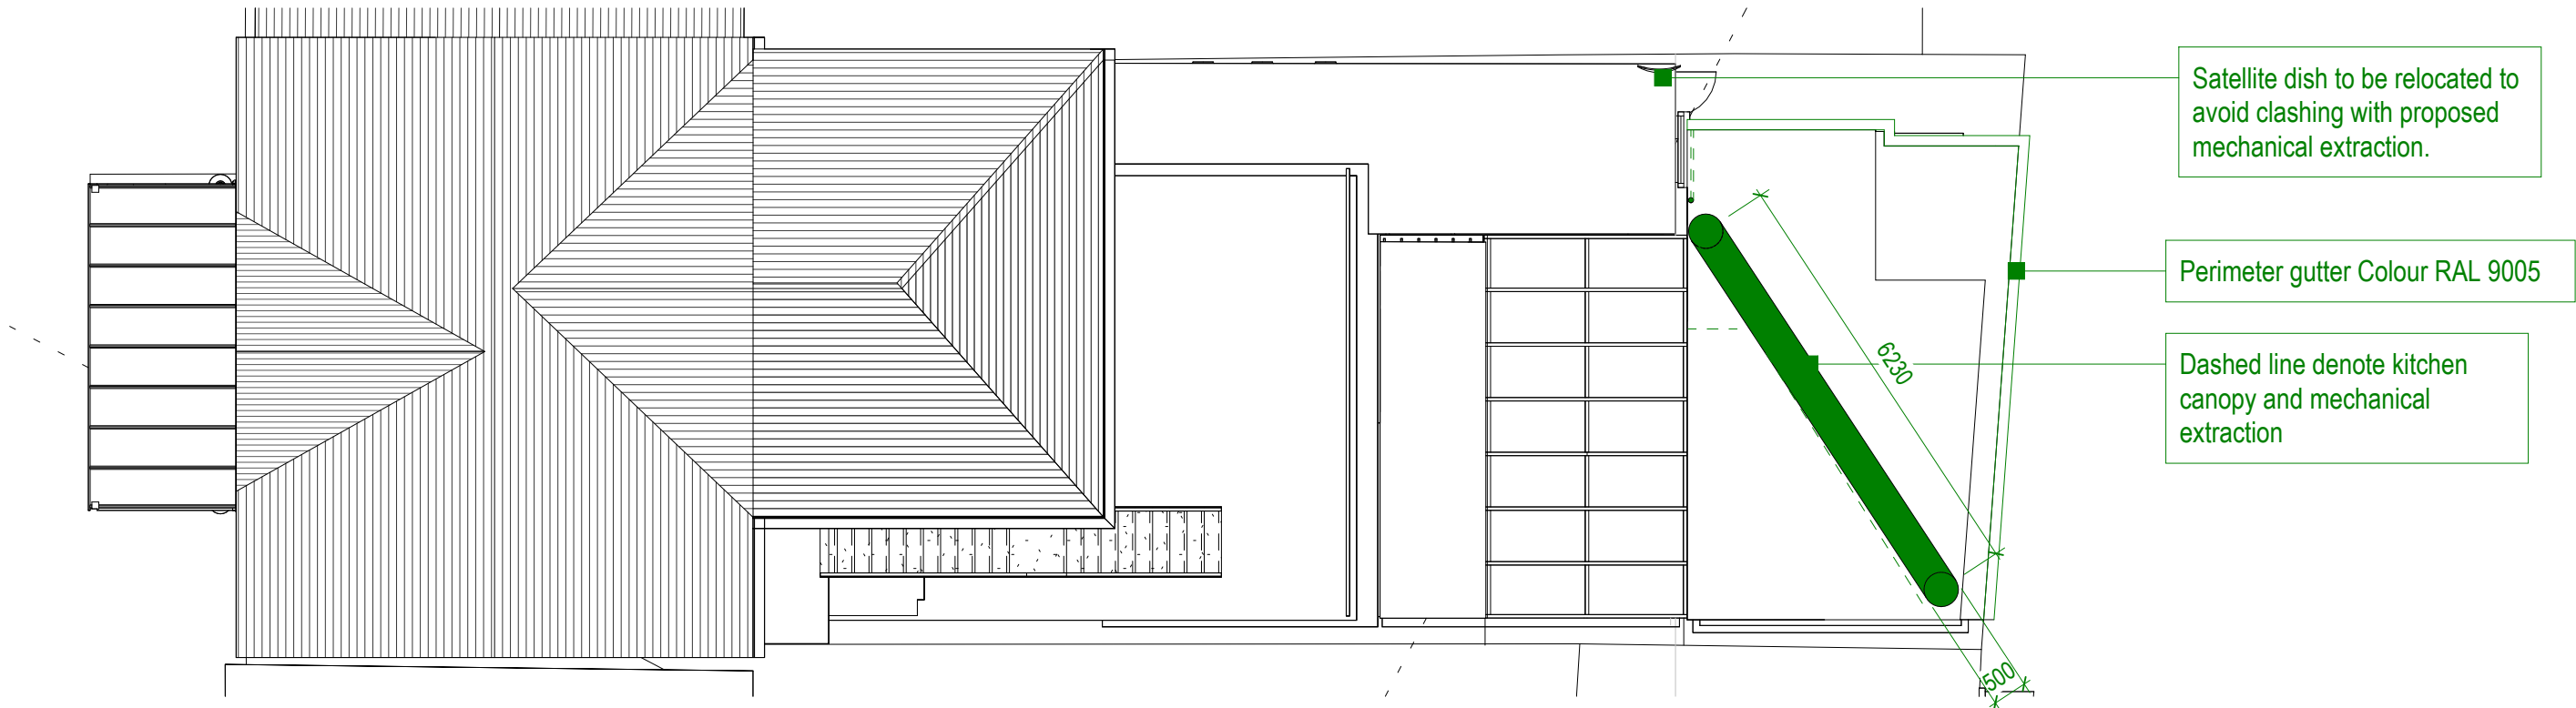

2 Proposed Roof
1 : 100

 

VISUAL SCALE 1:100 @ A2

 

M83

100, Avenue Road, Manchester, M1 1PL

Client

Hungamas

Project Title

875 Barlow Moor Road, Chorlton-cum-Hardy, Manchester M21 0AE

Drawing Title

Existing and Proposed Roof Plan A2

Drawing No.

PS

Rev

1

Date

13/02/2023

Created By

DR

Check By

DR

This drawing and the copyright design rights and all other intellectual property rights in it are the property of M83 Architects Ltd. No part of this drawing or any part of it may be reproduced, stored in a retrieval system, or transmitted in any form or by any means, electronic, mechanical, photocopying, recording, or by any information storage or retrieval system, without prior written permission from M83 Architects Ltd.