
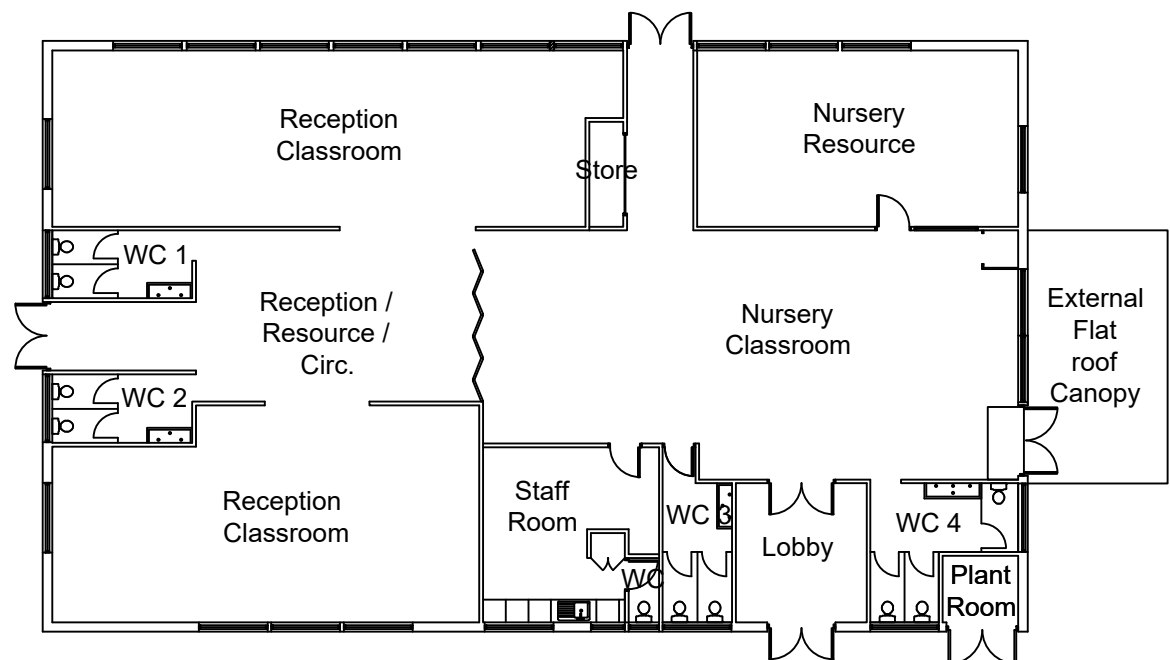


AS EXISTING FLOOR PLAN



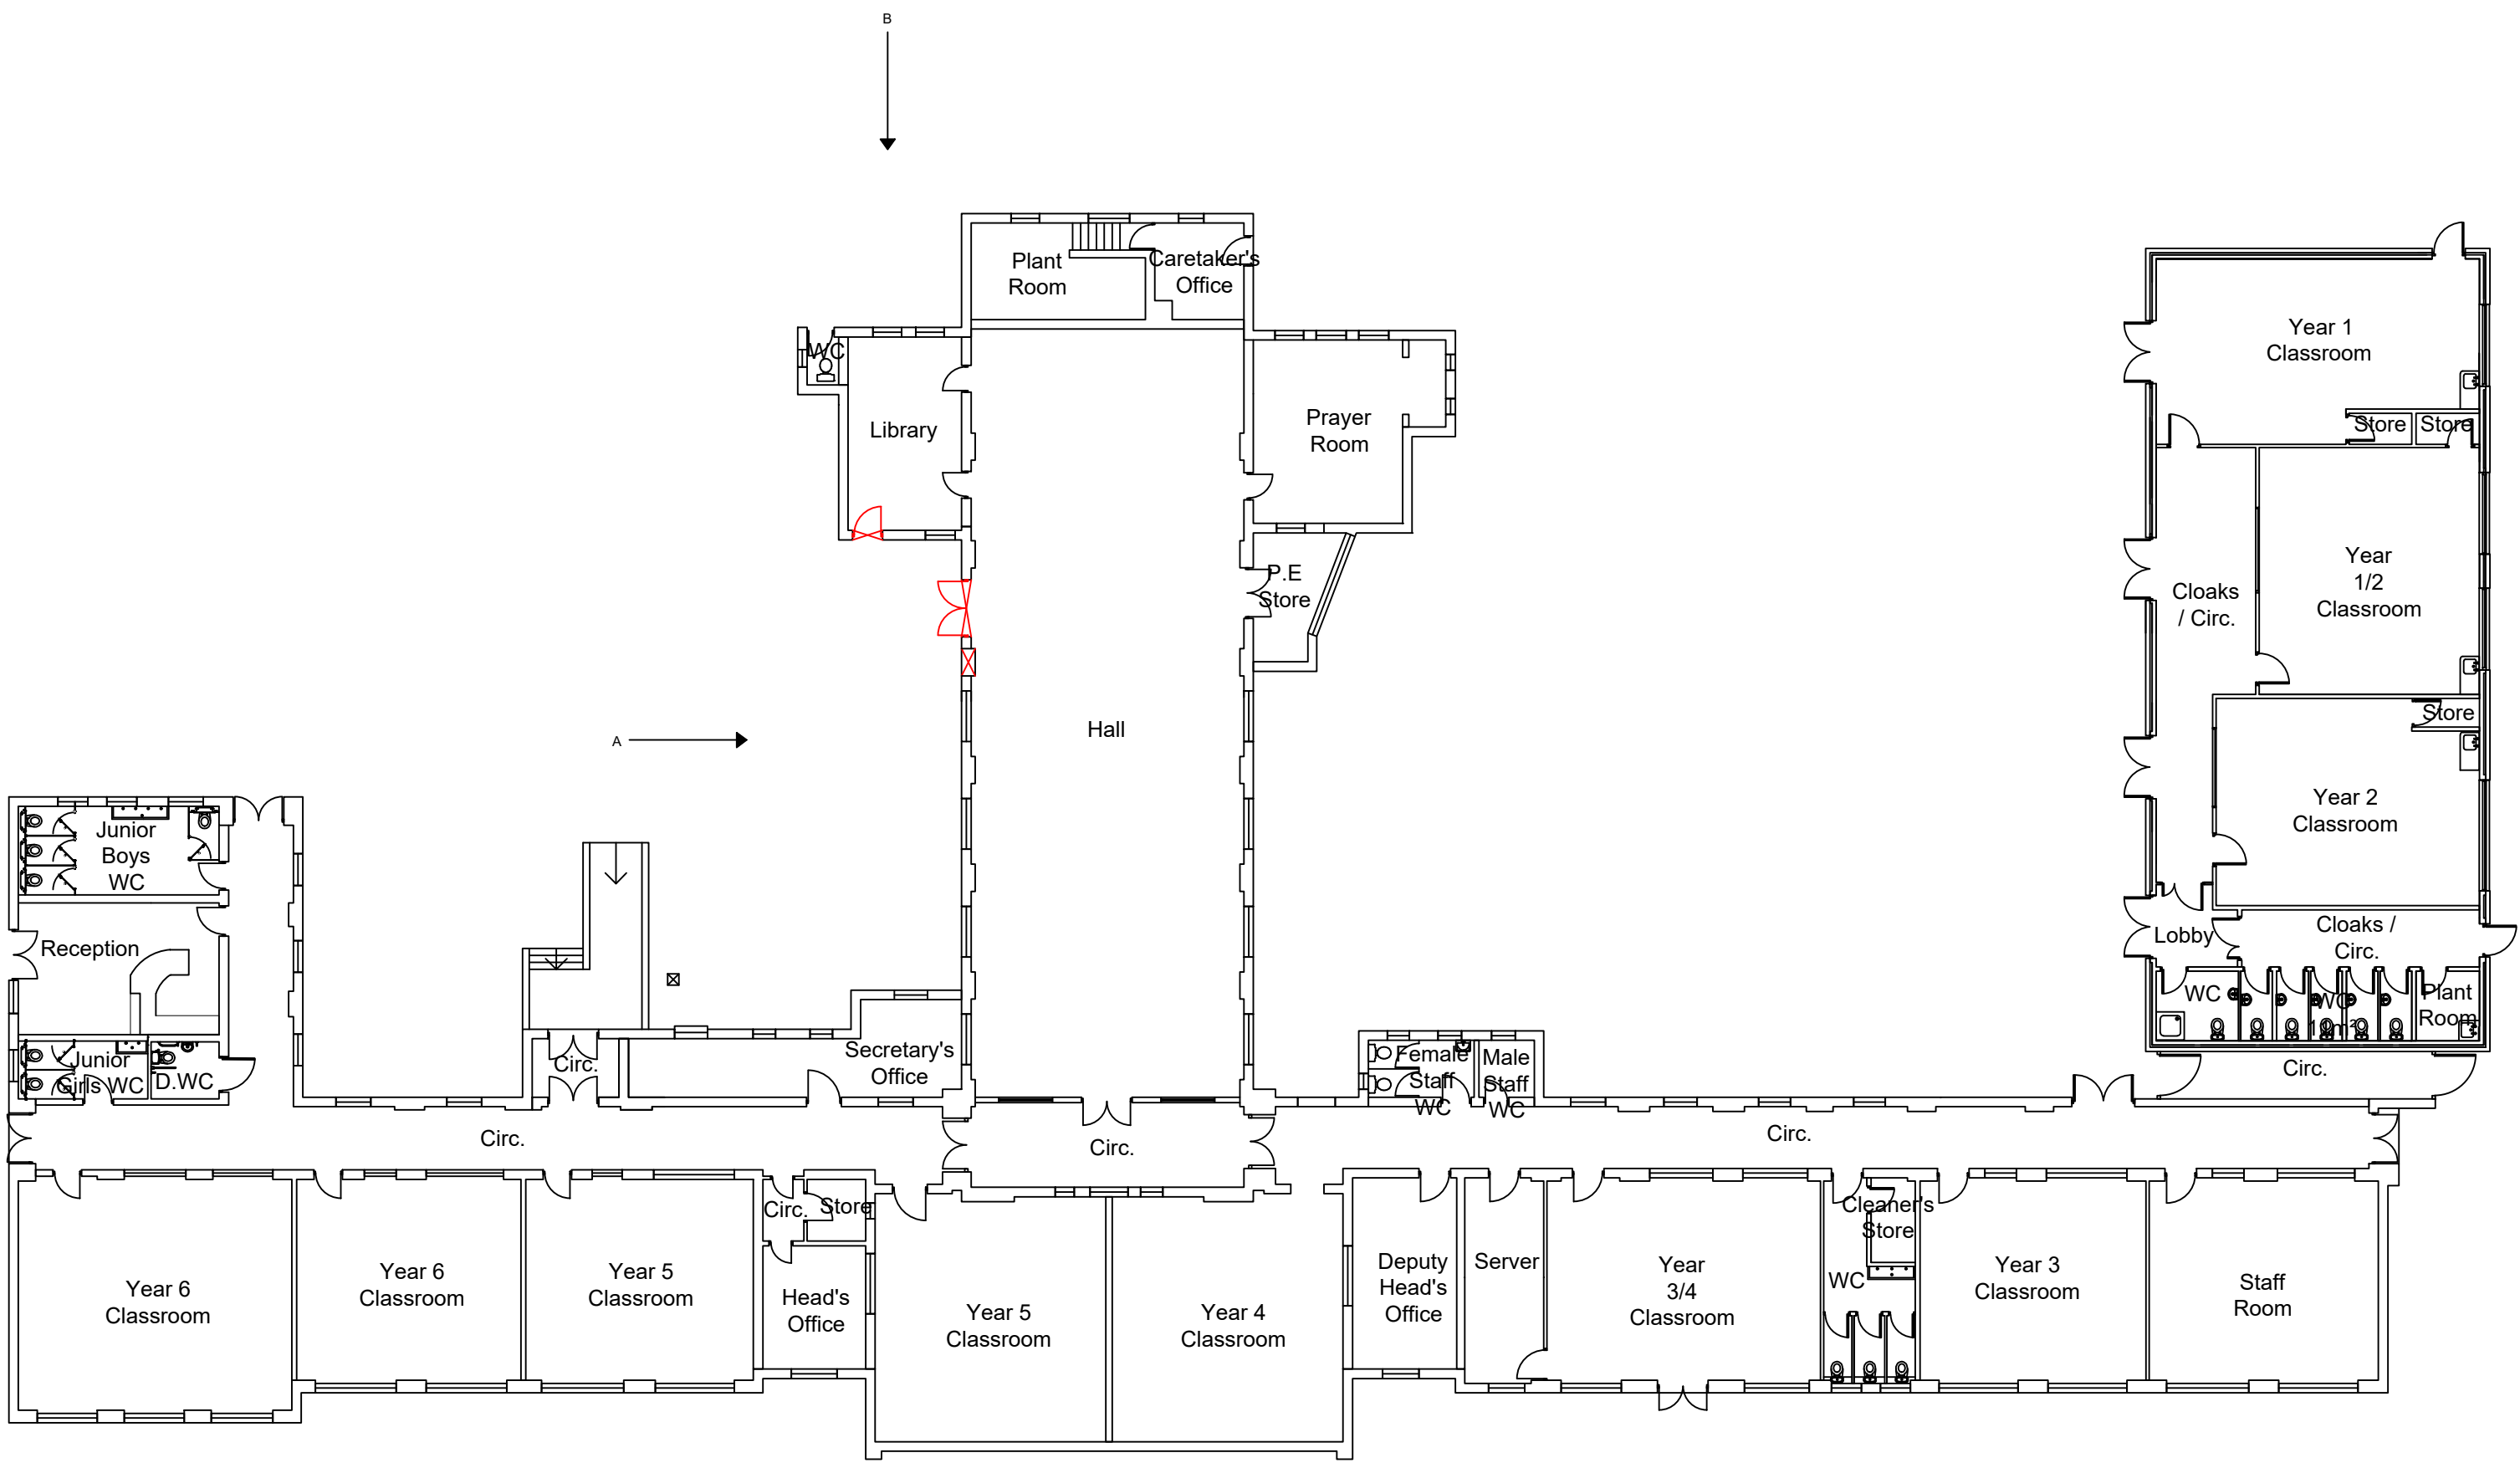


Note:
Contractor is to verify all dimensions and levels on site prior to site works commencement. Under no circumstances are any dimensions or levels to be scaled from this drawing number for the purpose of manufacturing components. Contractor to report any discrepancies to the Designer.

DRAWING KEY

- Denotes position of existing doors to be removed and carted away.
- Denotes position of existing pier to be demolished and carted away to accommodate new layout. New structural supports to be provided as per specialist SE design.
- Denotes extent of proposed kitchen extension
- Denotes extent existing walls to be infilled following the removal of external door units.

AS PROPOSED FLOOR PLAN

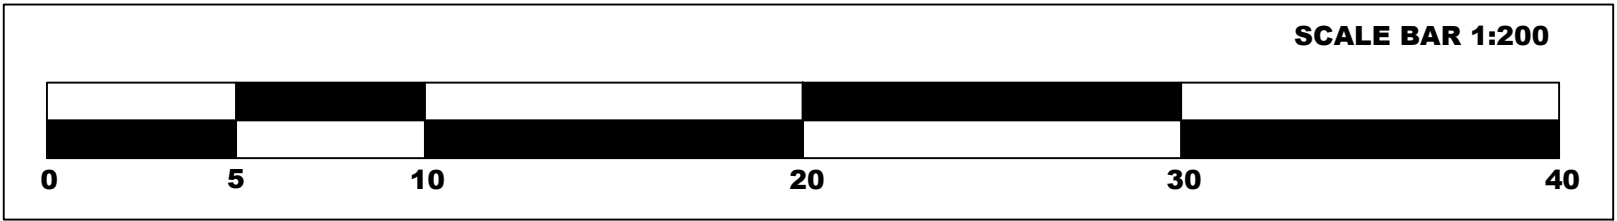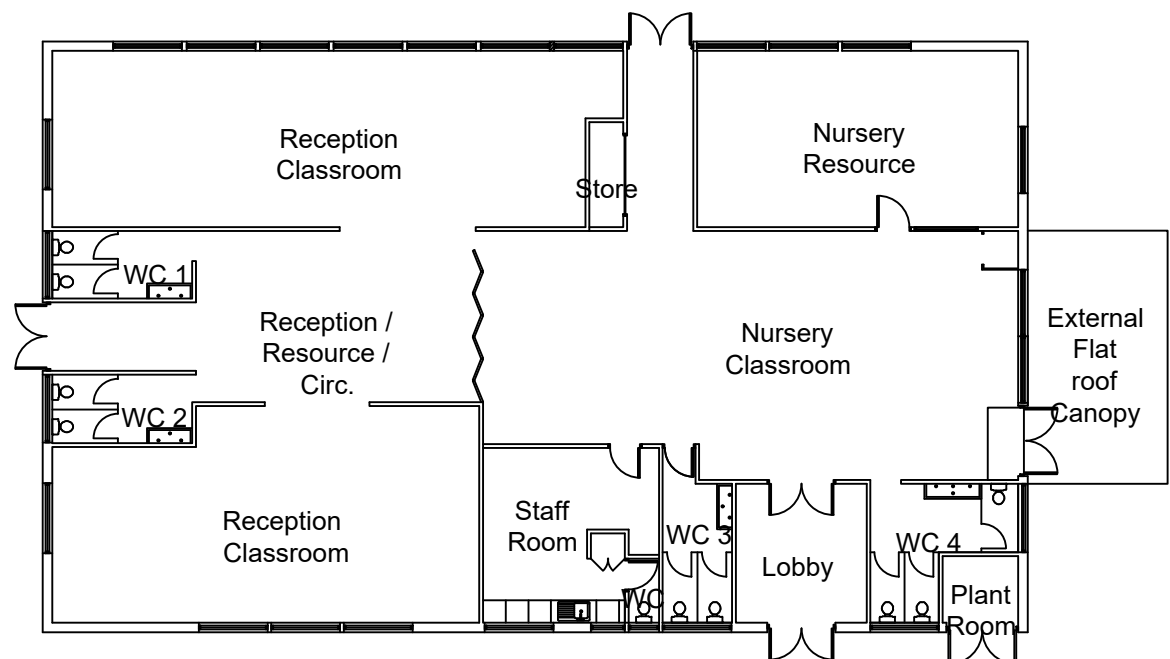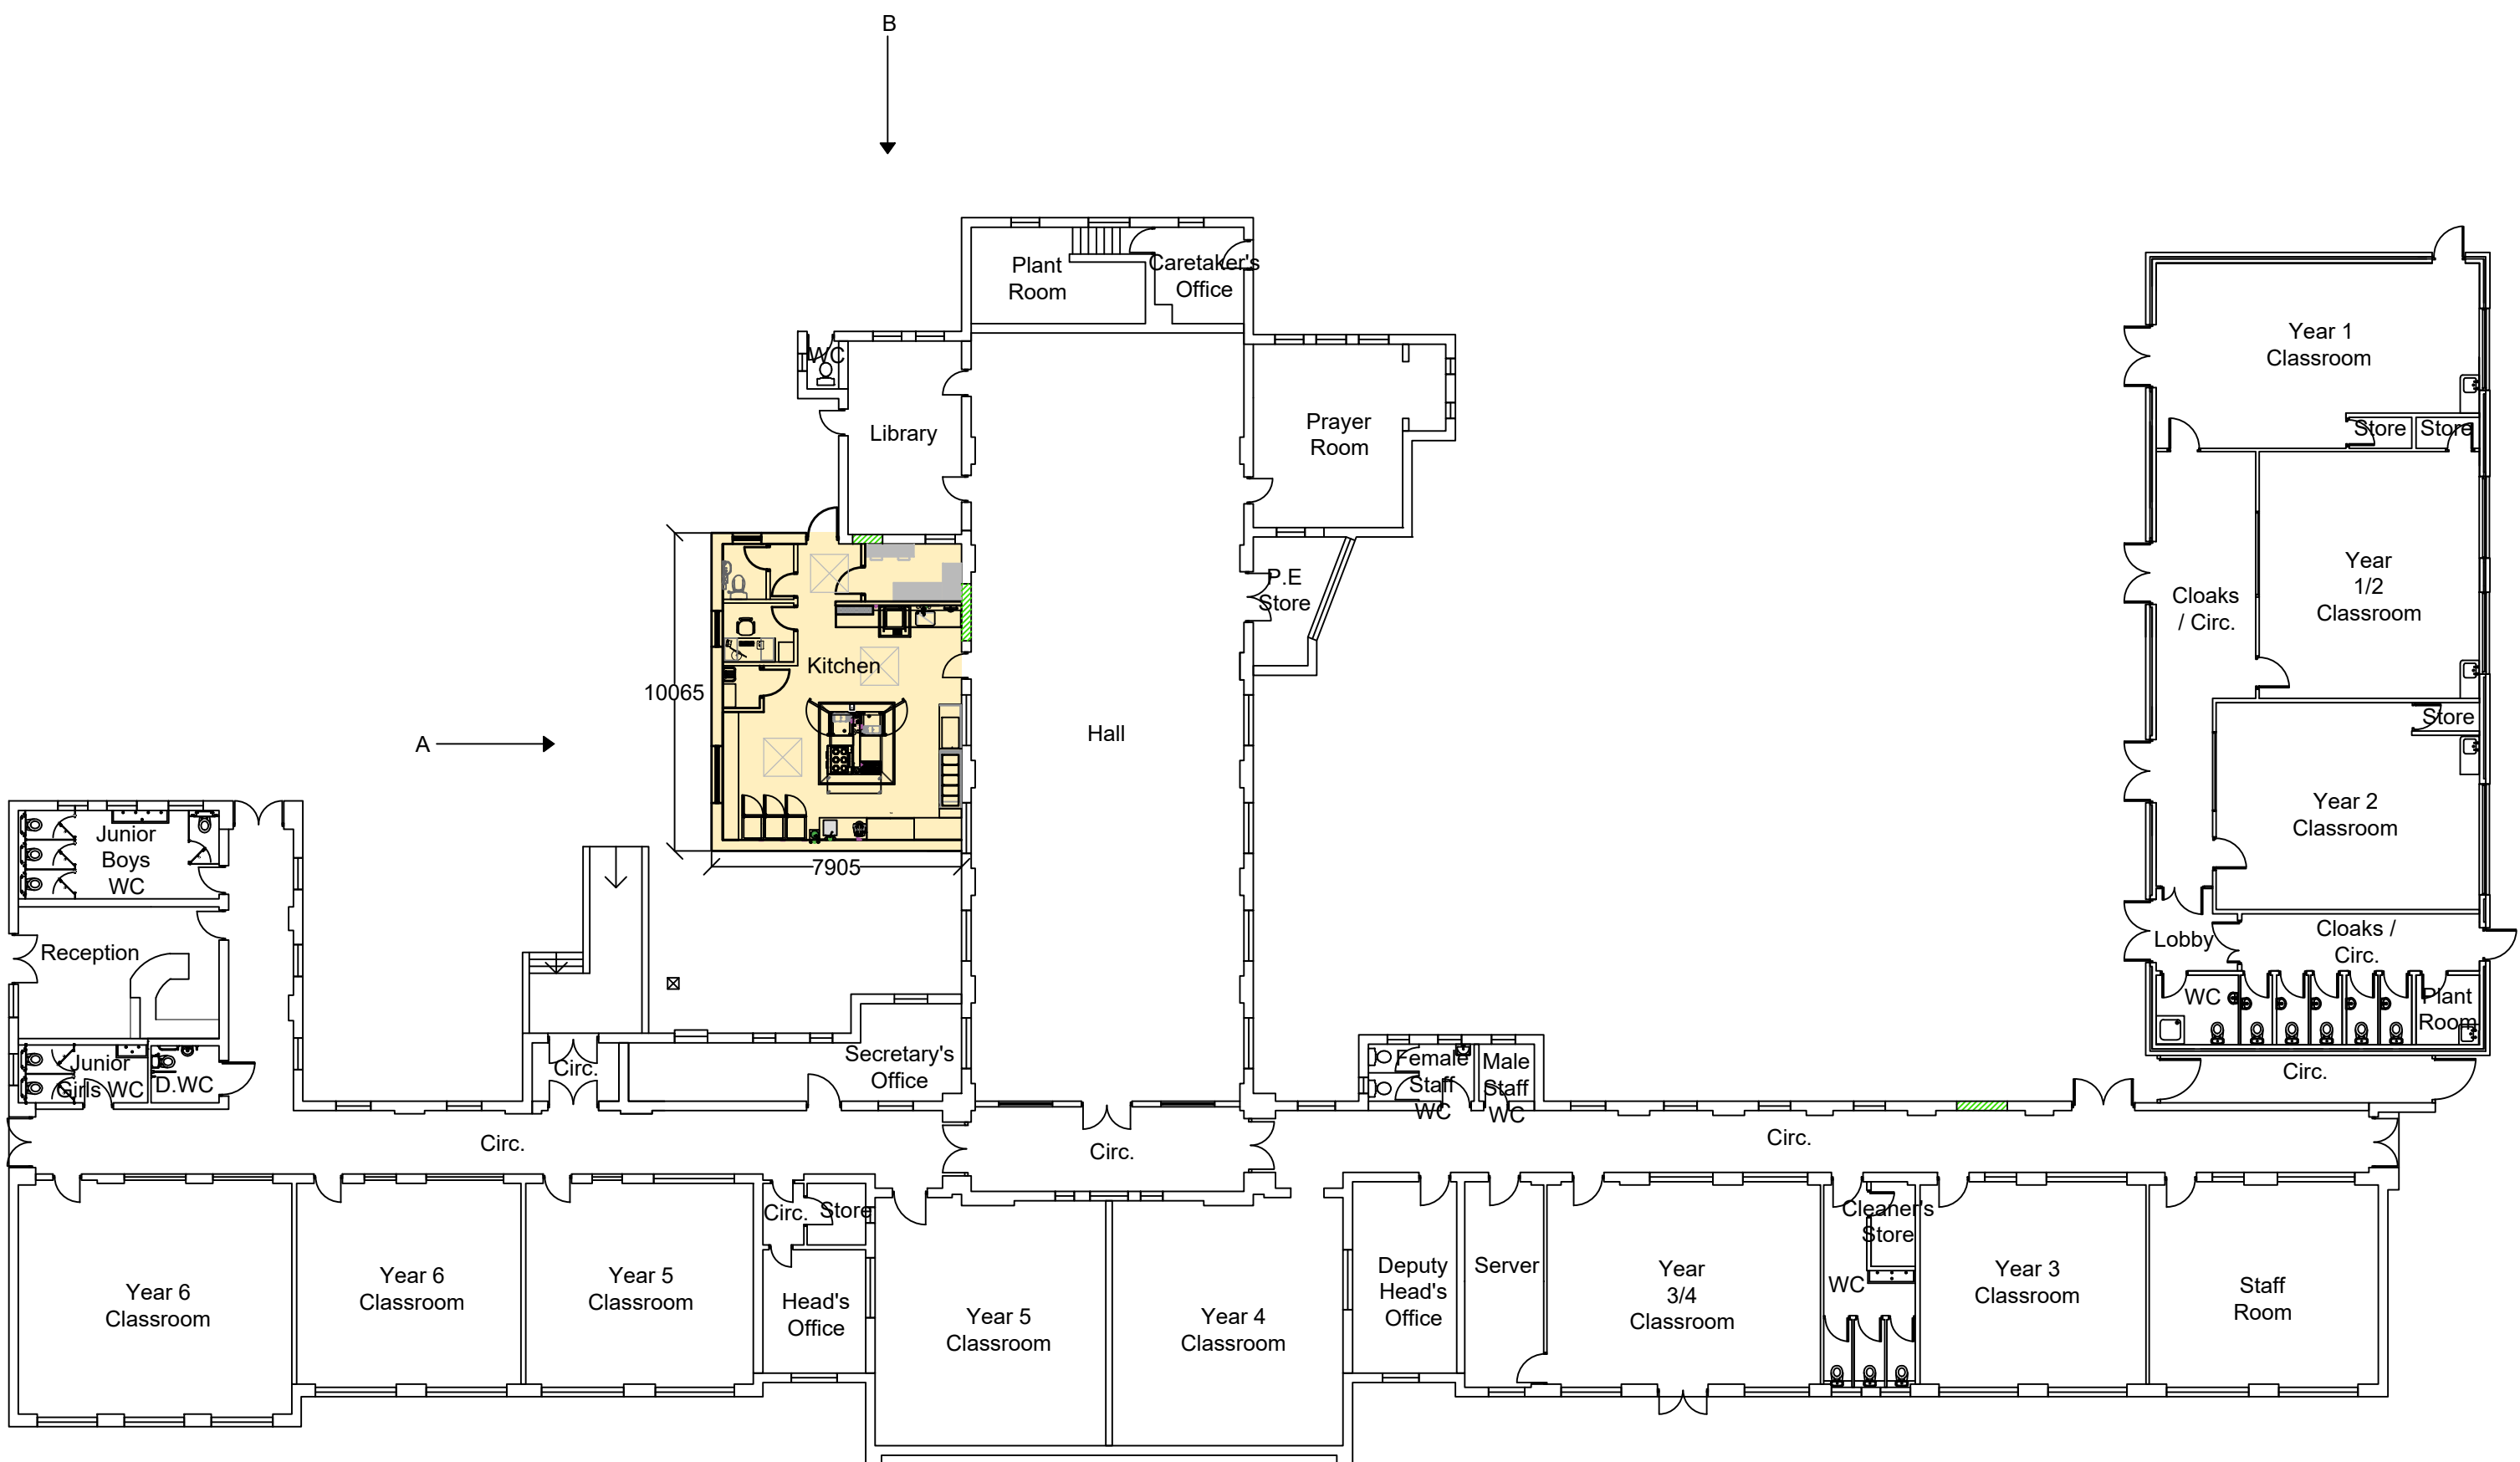

REVISION		DESCRIPTION		DATE
--		PLANNING		MAR 23
SCALE		1:200	SIGNATURE	DATE
ORIGINAL SIZE		A1	DRAWN	TI
			CHECKED	MB
			APPROVED	MB
This drawing is copyright and may not be reproduced or made use of unless expressly agreed by M Bradbury Consulting Ltd				
CLIENT				
St. Margaret Mary's RC Primary School St. Margaret's Road New Moston Manchester M40 0JE				
PROJECT				
Kitchen Extension				
 59 Wilmslow Road, Handforth, Cheshire, SK9 3EN WEB: www.bradbury-consulting.co.uk TEL: 01625 522 209				
TITLE				
AS EXISTING & PROPOSED FLOOR PLANS				
JOB NUMBER		2022.013		
DRAWING NUMBER		PL03		