

© TRIANGLE ARCHITECTS LIMITED

■ THIS DRAWING IS THE SUBJECT OF COPYRIGHT WHICH VESTS IN TRIANGLE ARCHITECTS LIMITED. IT IS AN INFRINGEMENT OF COPYRIGHT TO REPRODUCE THIS DRAWING, BY WHATEVER MEANS, INCLUDING ELECTRONIC, WITHOUT THE EXPRESS WRITTEN CONSENT OF TRIANGLE ARCHITECTS LIMITED WHICH RESERVES ALL ITS RIGHTS.

■ TRIANGLE ARCHITECTS LIMITED ASSERTS ITS RIGHTS TO BE IDENTIFIED AS THE AUTHOR OF THIS DESIGN.

■ DRAWING NOT TO BE SCALED. FIGURE DIMENSIONS TO BE WORKED TO IN ALL CASES.

■ THE CONTRACTOR IS RESPONSIBLE FOR CHECKING DIMENSIONS, TOLERANCES & REFERENCES.

■ ANY DISCREPANCY TO BE VERIFIED WITH THE ARCHITECT BEFORE PROCEEDING WITH THE WORKS.

■ REPORT ERRORS & OMISSIONS TO ARCHITECT.

■ WHERE AN ITEM IS COVERED BY DRAWINGS OF DIFFERENT SCALE, THE LARGER SCALE DRAWING TO BE WORKED TO. DO NOT SCALE FROM THE DRAWING. FIGURED DIMENSIONS TO BE WORKED TO IN ALL CASES.


■ CHECK ALL DIMENSIONS ON SITE.

■ DRAWING TO BE READ IN CONJUNCTION WITH THE HEALTH & SAFETY PLAN, AND ALL RELEVANT RISK ASSESSMENTS AND THE FOLLOWING DRAWINGS:


Accommodation Schedule	
	Area
Bungalow A - 1B2P	62.5 m ²

Material Key


	Buff Brick
	Buff Brick Soldier Course
	Artstone Buff
	Grey Soffits & Fascias
	Metal Rainwater Goods
	Glazed Blue Brick
	Grey Roof Tiles
	Photovoltaics
	Windows & Doors Colour: Brown Grey

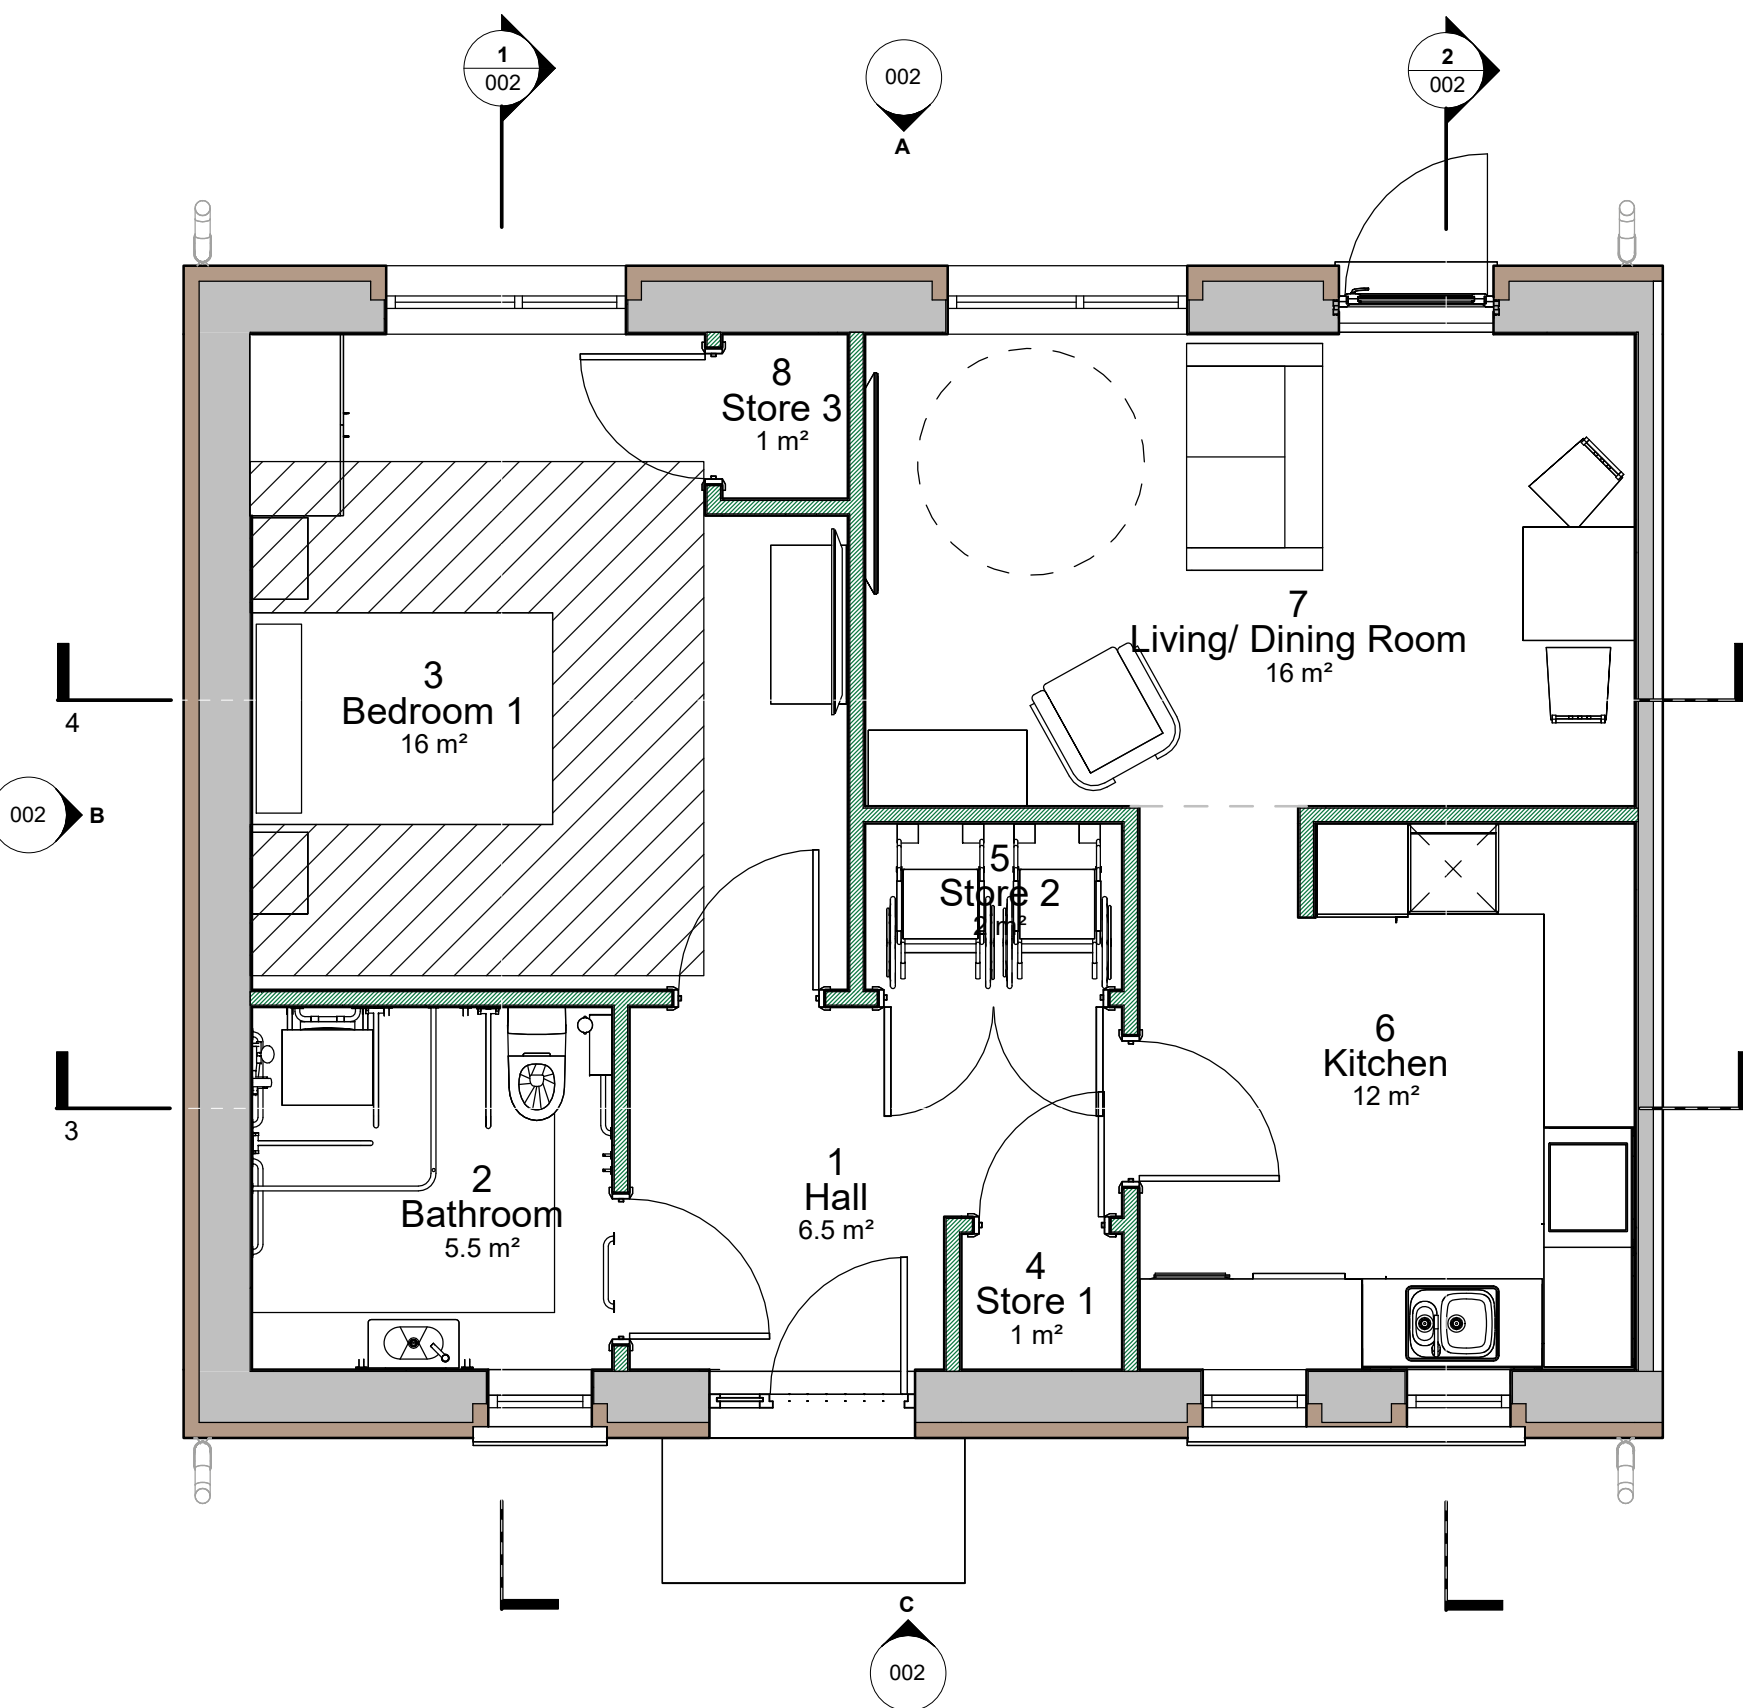


Ground Floor Plan
1 : 50

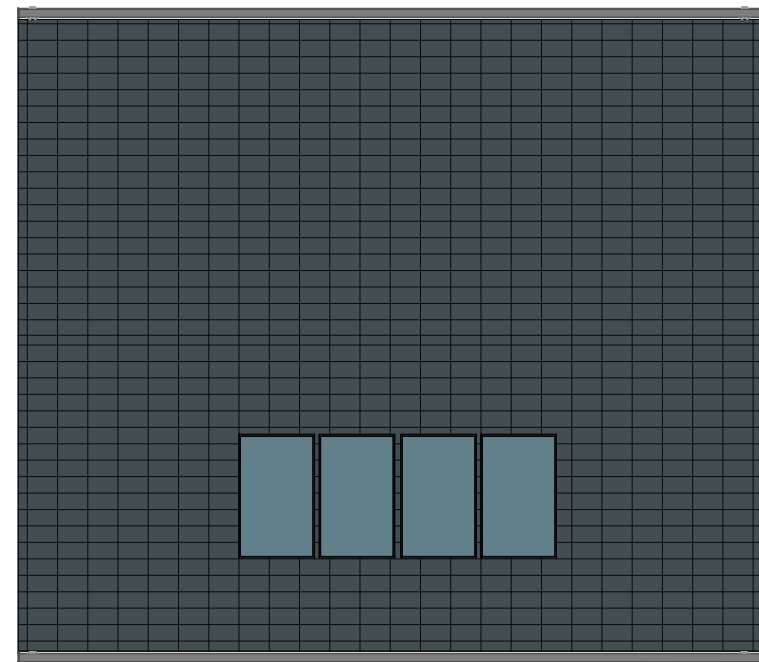


Roof Plan.
1 : 100

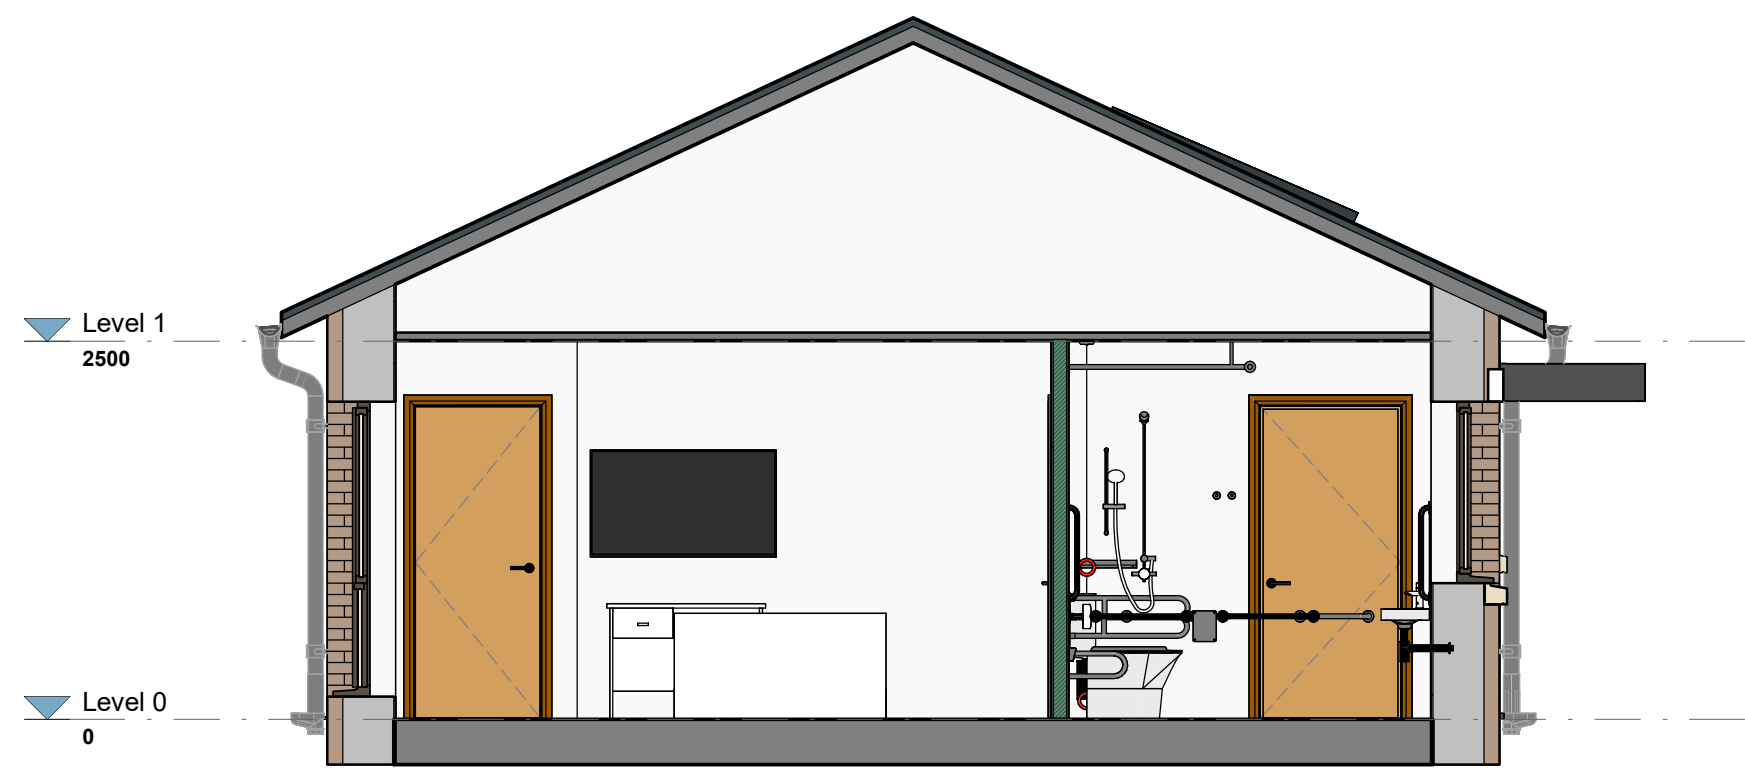


Section 1
1 : 50

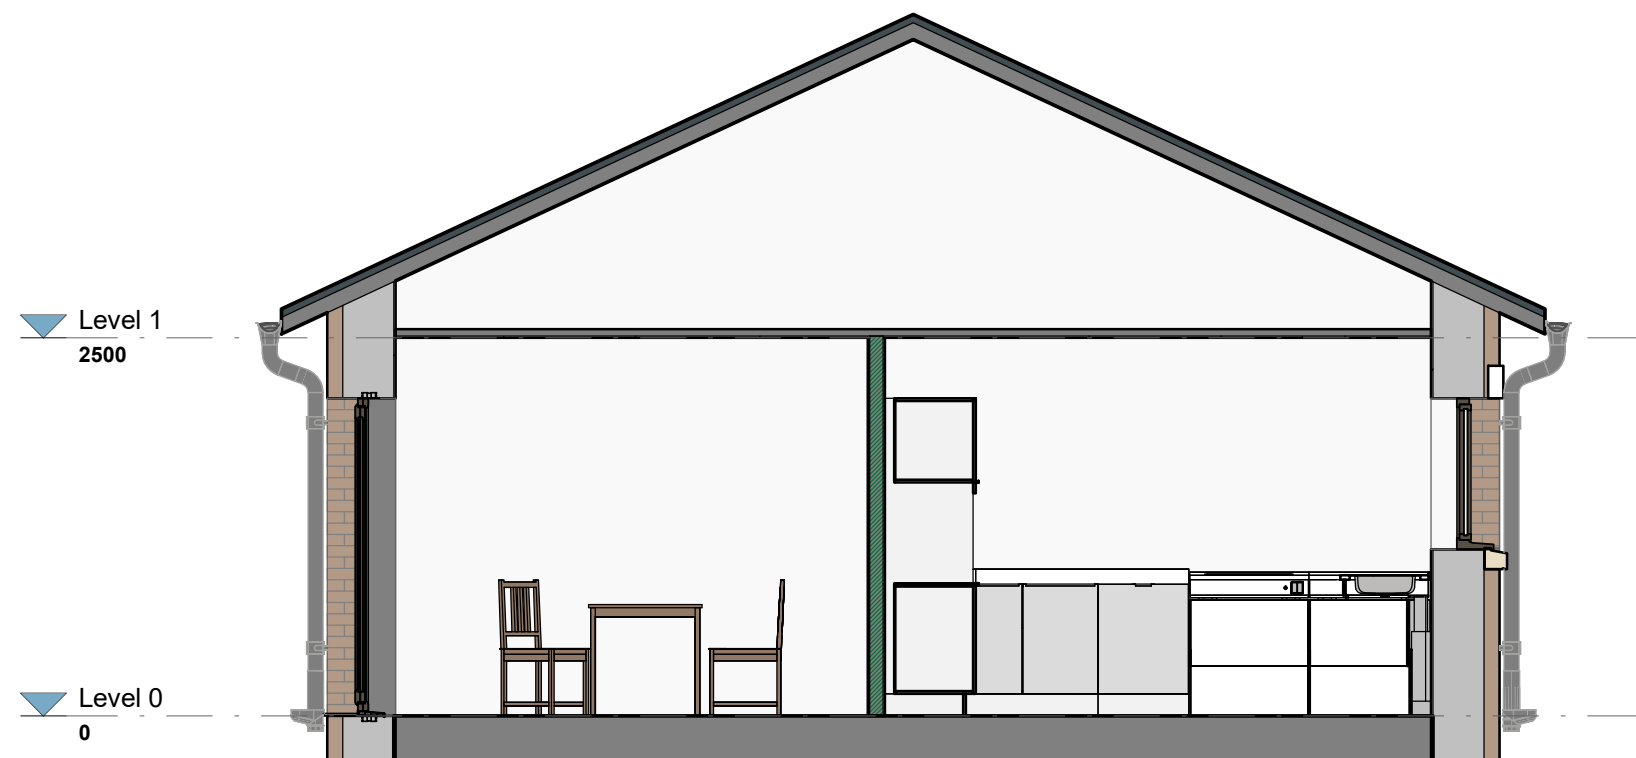

Section 2
1 : 50

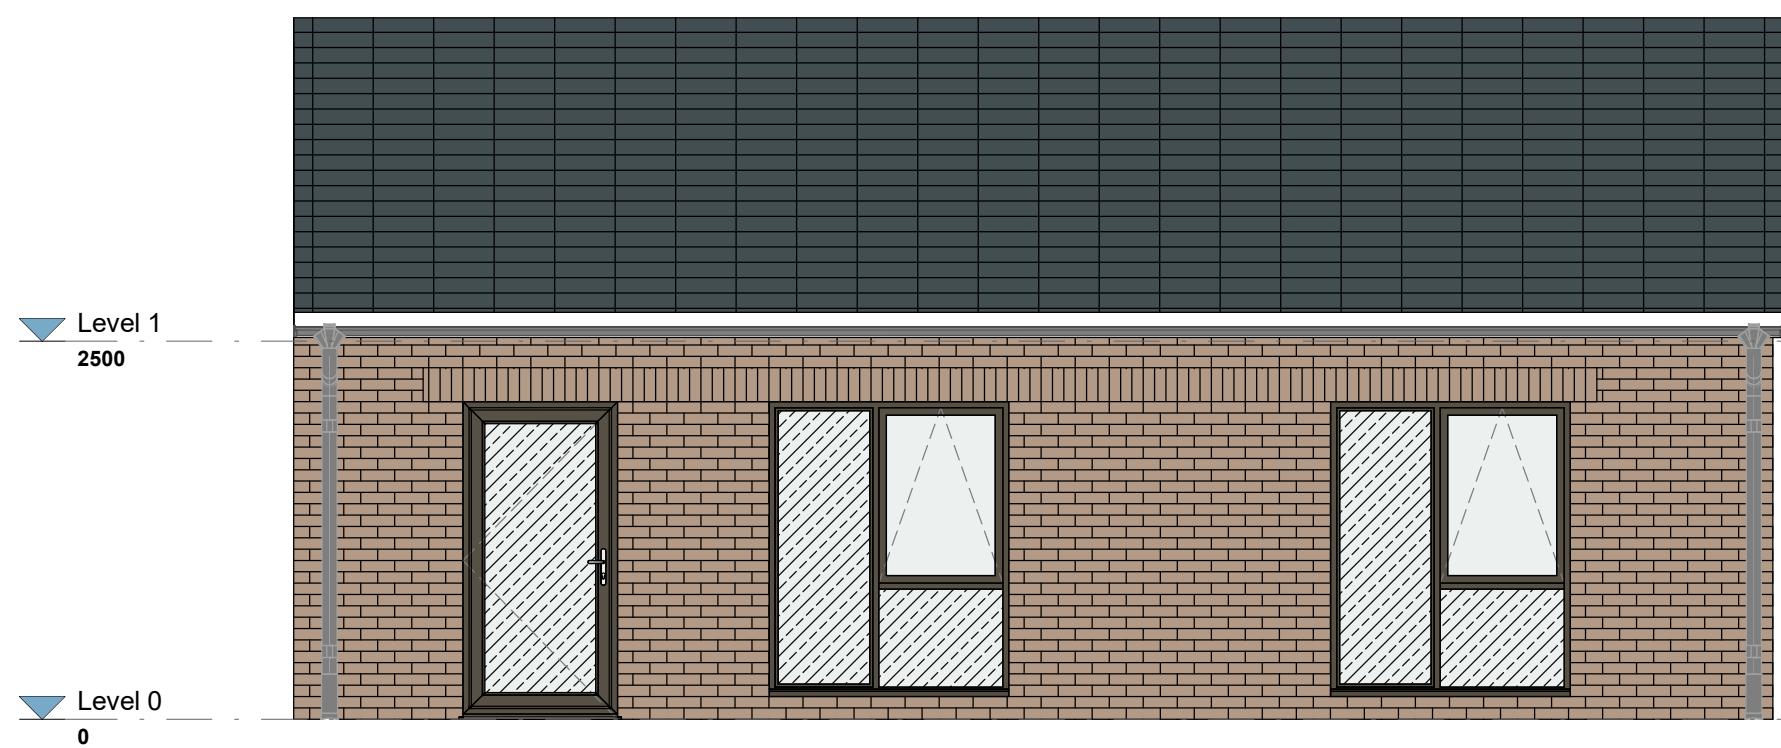

Elevation A
1 : 50

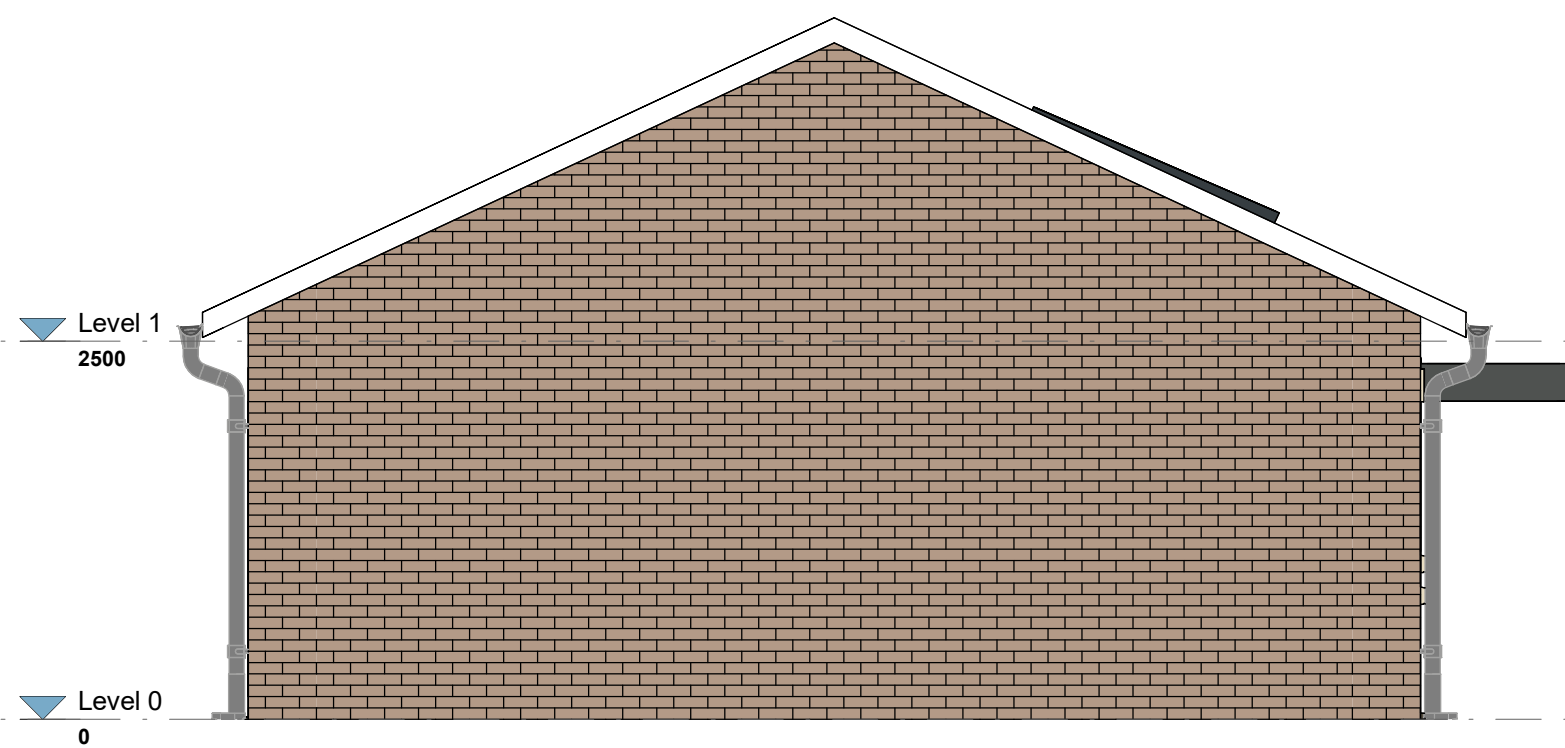

Elevation B
1 : 50



Section 3
1 : 50



Elevation C
1 : 50



Section 4
1 : 50

P01 24.02.23 HR First Issue.
Rev Date By Remarks

Client:		Southway Housing Trust	
Project No. / Project Name:		22-043 / Southway Infill - Rainford Avenue	
Drawing Name:		Proposed Bungalow A - 1B2P	
Drawing Purpose:		PLANNING	
Project:	Origin:	Vol/Sys:	Level:
RAI - TRI - Z1 - 00 - DR - A - 002			
Status:	Scale @ A1	Drawn:	Check:
As indicated	HR		
		Date:	FEB 23

TRIANGLE
ARCHITECTS

Tel: 0161 272 3500
E-mail: studio@trianglearchitects.co.uk
Web: www.trianglearchitects.co.uk
Twitter: @TriangleArch

Raven House,
113 Fairfield Street,
Manchester,
M12 6EL

Scale 1:50
0m 0.5m 1m 2.5m