





Note:
Do not scale from this drawing.
Dimensions are to be checked on site.
If in doubt please ask.

KEY PLAN

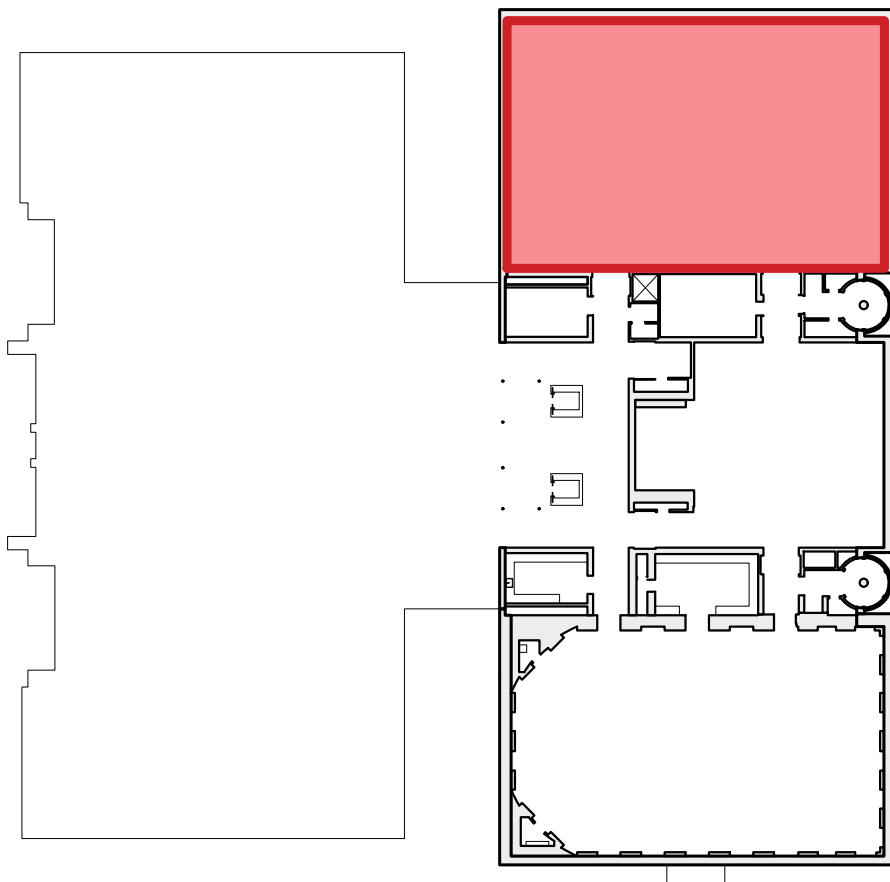

KEY

- Room within scope of works
- Room outside scope of works

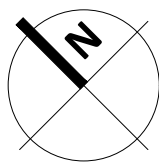

GENERAL NOTES
Hatch access panel to be relocated and centralised to suit M&E engineer's lighting grid.

New galvanised steel gate with safety latch and fixing point (for lanyard safety fall arrest system) installed to facilitate access to walkway from platform lift.

Length of existing walkway and edge protection (toe-guard, mid rail and handrail) to be modified/updated to suit new access panel position.

METHODOLOGY
Client's existing genie lift to be used to access ceiling level.
Hatch to be unlocked and removed from genie lift.
Genie to be extended through aperture through to ceiling void.
Clip on lanyard fall arrest safety system to be in place prior to opening gate and stepping off genie to walkway.
Close gate, unclip and continue along access walkway as required.
Clip on lanyard prior to returning to genie from walkway.
Lower genie through hatch and secure access panel.

A 16/12/22 Preliminary issue

Rev Date/Intls Details

© The moral rights of the author are hereby asserted.
This drawing and design is the sole property of Buttress Ltd and must not be reproduced without permission.
Buttress Ltd is Registered in England and Wales: 5363723.



Buttress

41 Bengal St
Manchester
M4 6AF

T 0161 236 3303
E contact@buttress.net
W www.buttress.net

Project Title Manchester Art Gallery
Client Manchester City Council
Location Mosley Street, Manchester

Drawing Title Second Floor Reflected Ceiling Plan
Proposed Exhibition Room

Date 16/12/22
Checked NC

Scale 1:50
Orig Paper Size A1

status Preliminary

Project: Origin: Zone: Level: Type: Disc: Number: Rev:

9518 - BA - B1 - 00 - DR - A - (35)001 - P1

SECOND FLOOR REFLECTED CEILING PLAN
1:50

