


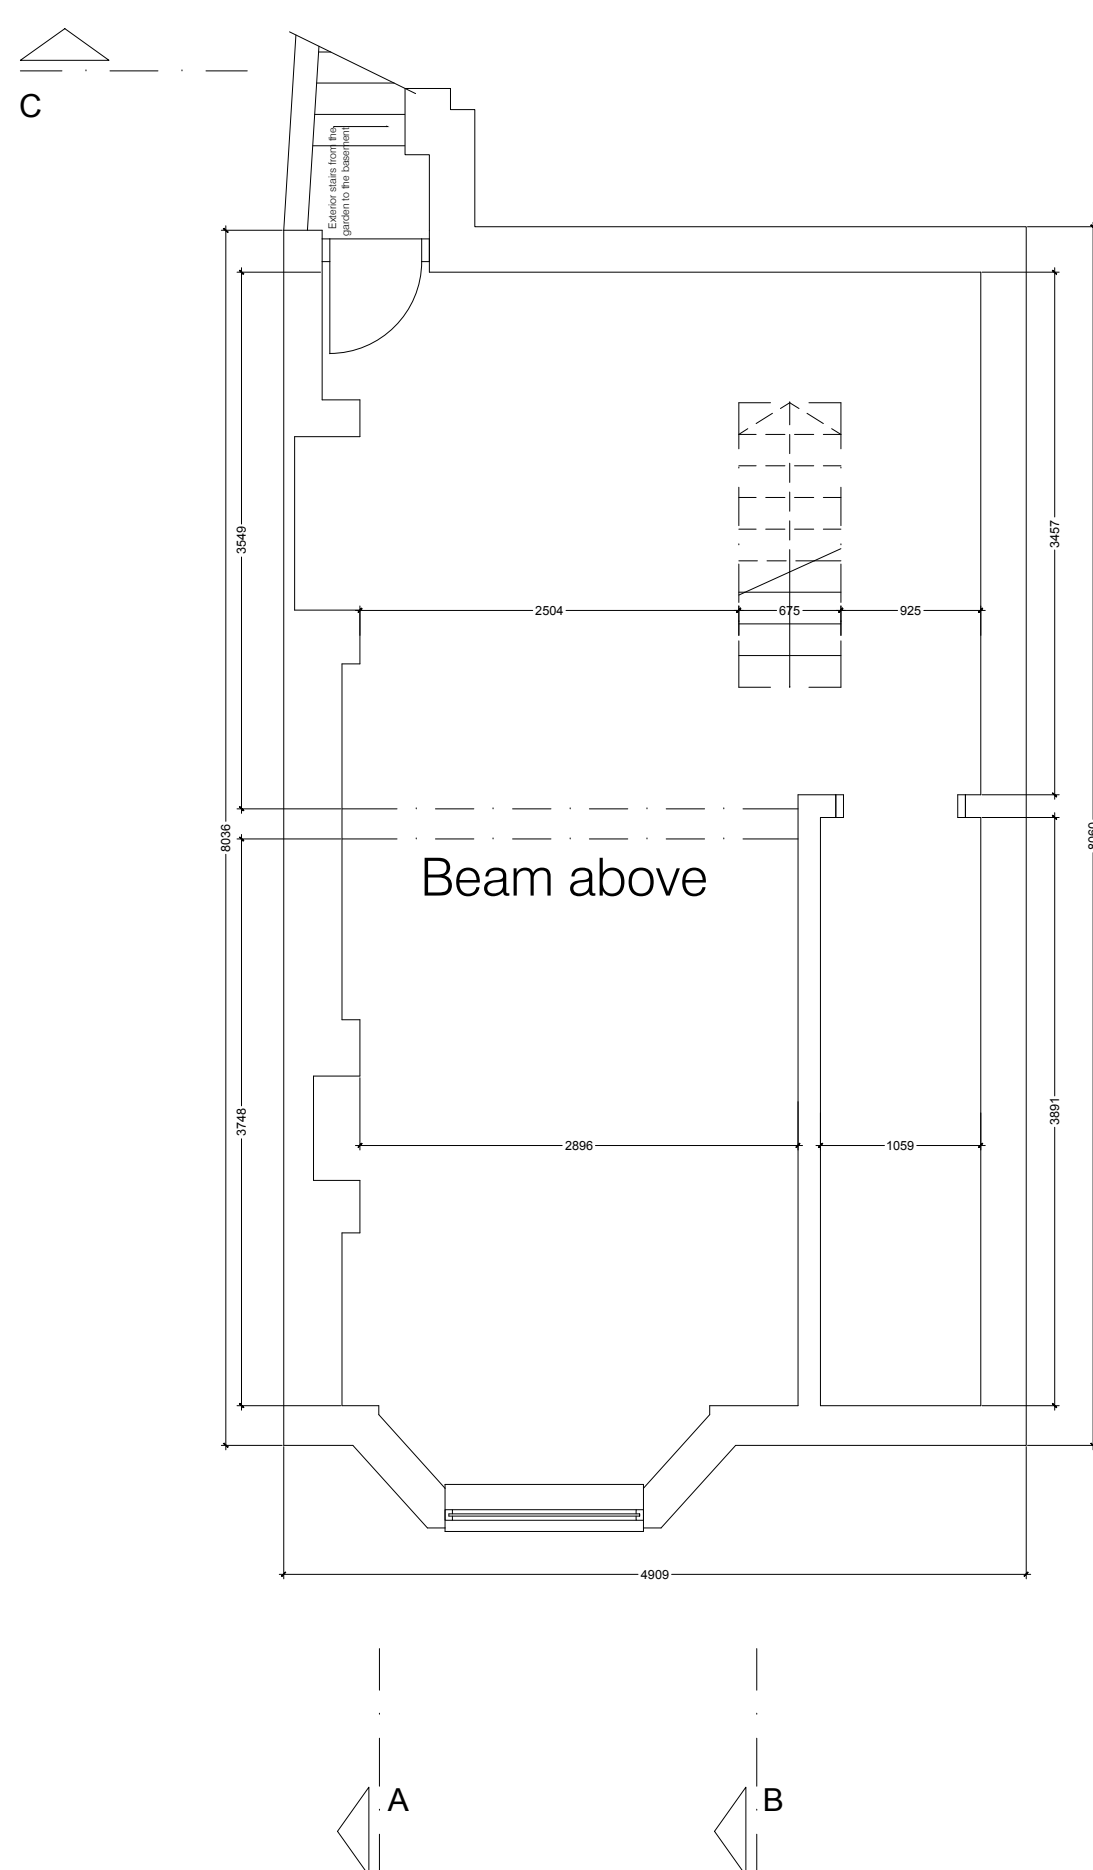


 


EXISTING BASEMENT FLOOR PLAN

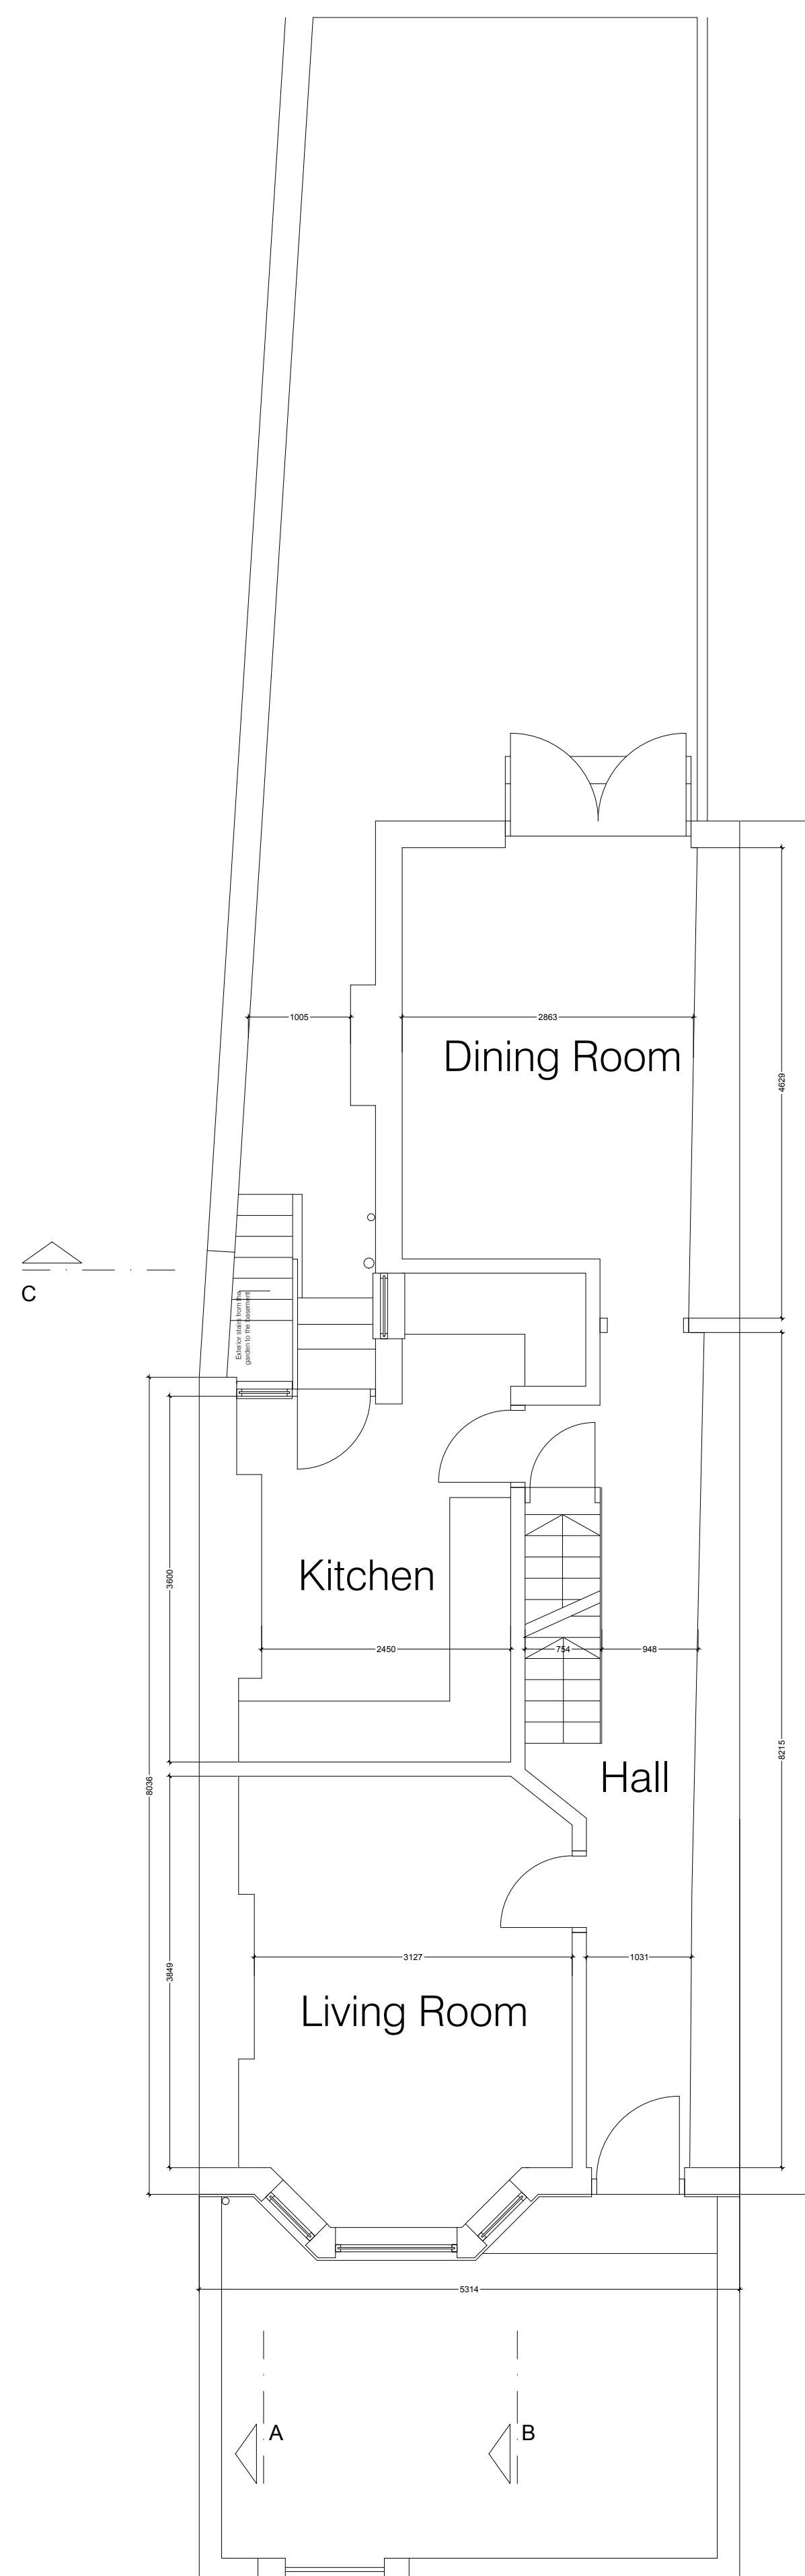

EXISTING GROUND FLOOR PLAN

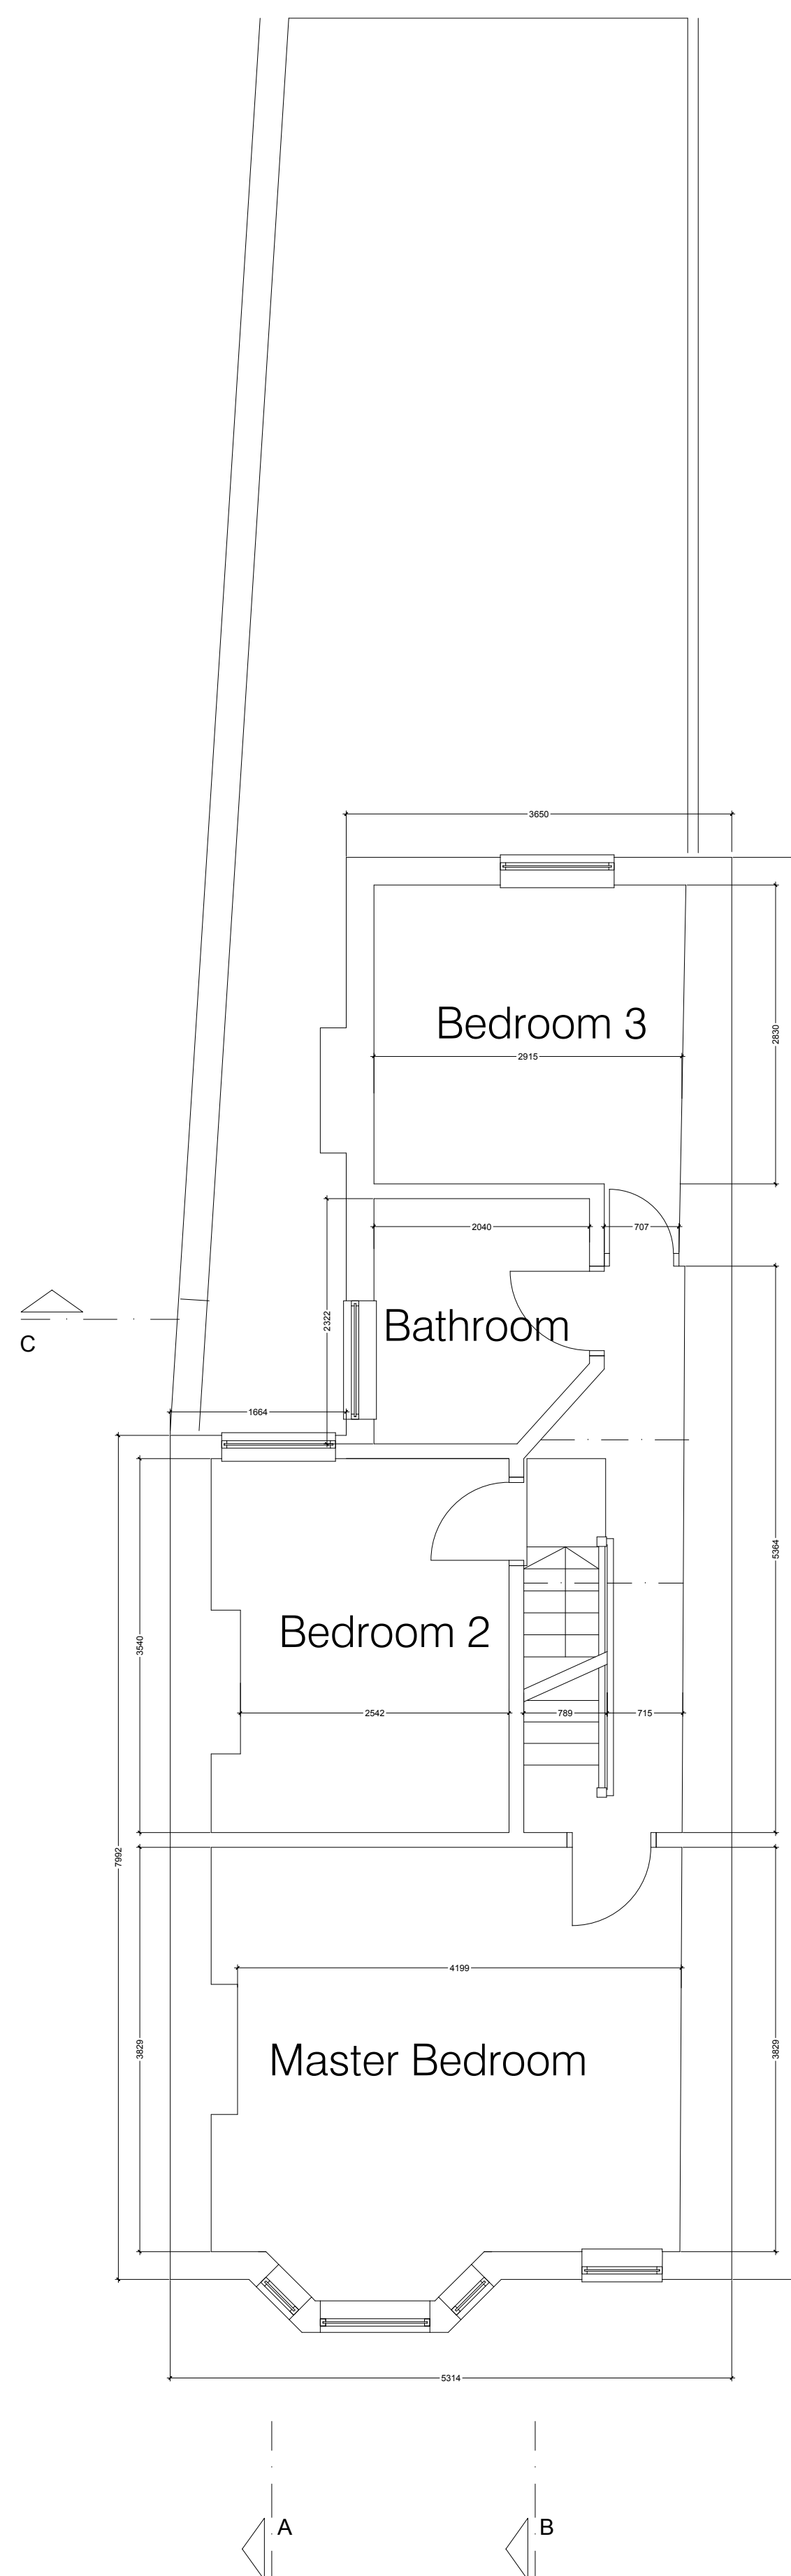

EXISTING FIRST FLOOR PLAN

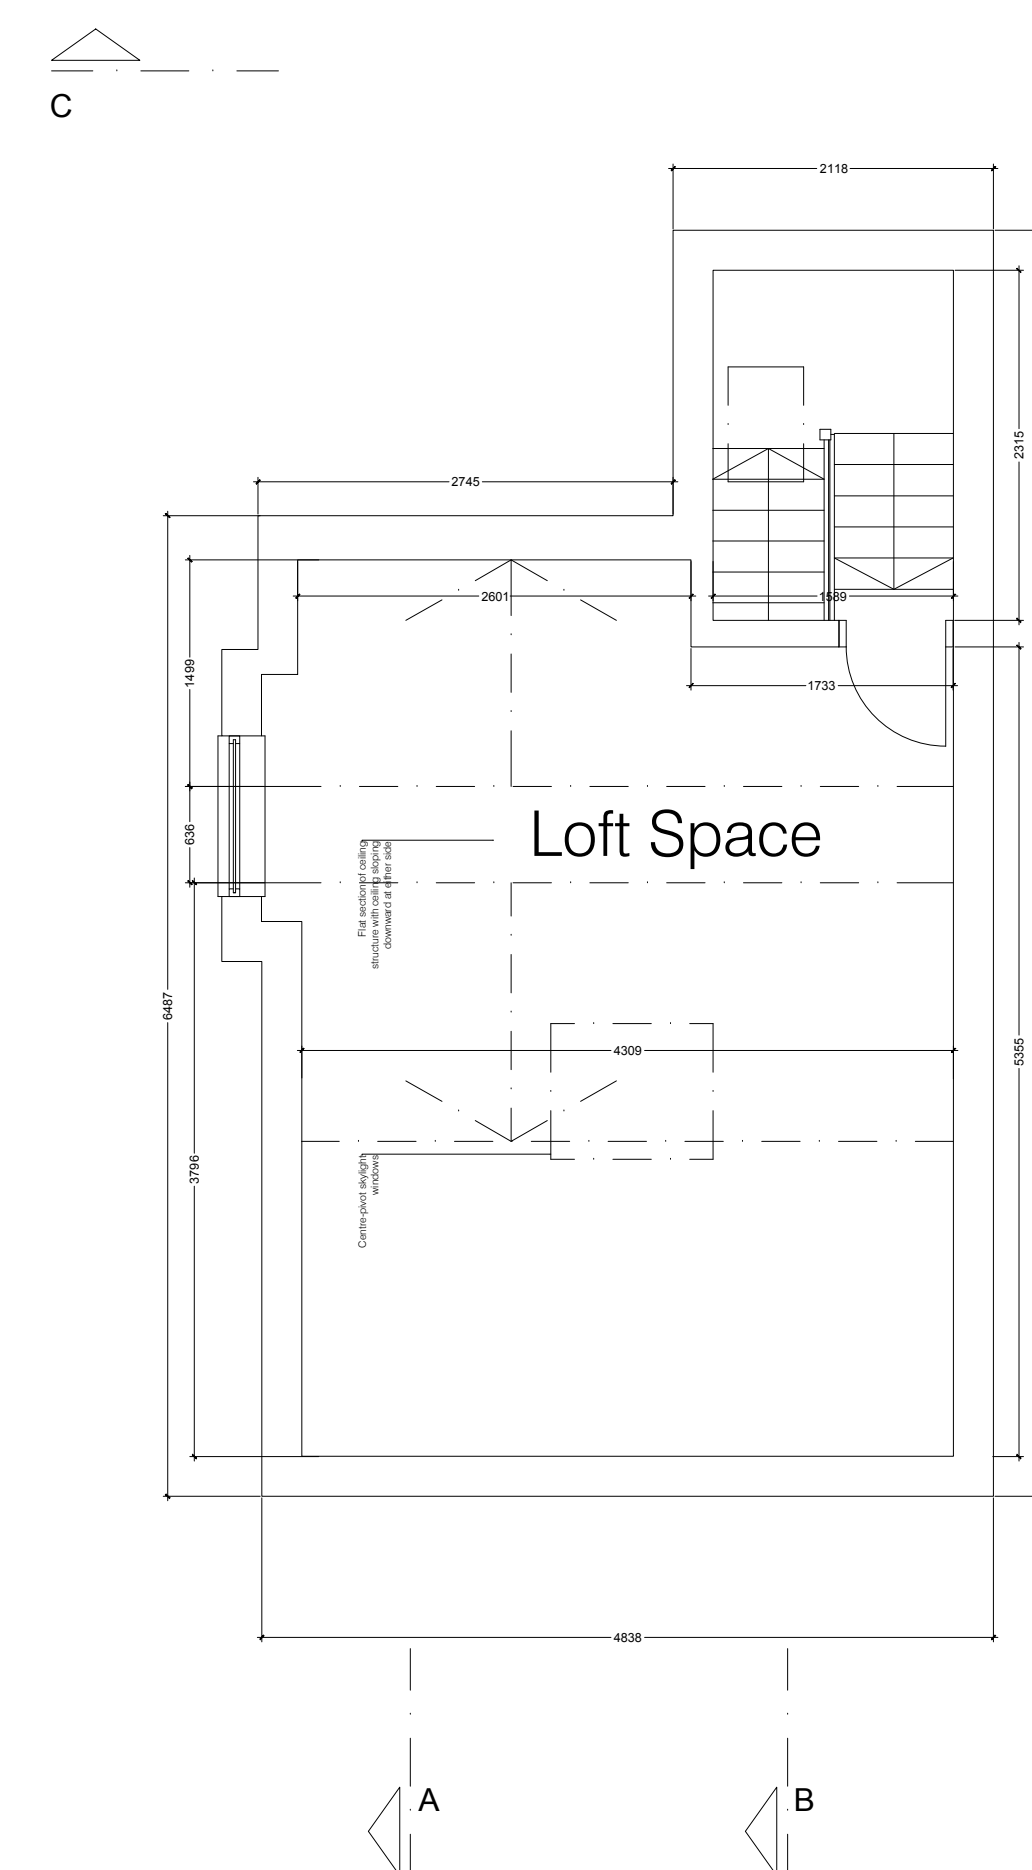

EXISTING LOFT FLOOR PLAN

The Copyright of this drawing belongs to EOHMA Ltd. and shall not be used or reproduced in any form without its express permission.
The Moral right of the author is hereby asserted - Copyright © 2019.

Do not scale from this drawing - Work to figured dimensions only. All dimensions to be checked on site prior to the execution of any work.

For the avoidance of doubt all dimensions are measured to wall structure and not the finishes unless otherwise stated.

Where any discrepancy is found to exist within or between drawings, and/or documents it should be reported to the architect immediately.

EOHMA Ltd. shall not be liable for any use of drawings and documents for any purpose other than for which the same were prepared by or on behalf of EOHMA Ltd.

PLANNING

N	-	-	-
M	-	-	-
L	-	-	-
K	-	-	-
J	-	-	-
H	-	-	-
G	-	-	-
F	-	-	-
E	-	-	-
D	-	-	-
C	-	-	-
B	-	-	-
A	-	-	-
Rev	Date	Revision Note	By

EOHMA
ARCHITECTS
www.eohma.com

EOHMA Ltd
16 Beever Street
Manchester, M16 9JR
tel: +44(0) 7791039807
email: info@eohma.com

Copyright: All rights reserved.
This document cannot be reproduced without permission from ECOMES Ltd

Status	File Name	X-Ref File
--------	-----------	------------

STATUS		COMPILE		XREF	
Drawn by	date	checked by	date	Scale at A1	Scale at A3
-	-			1:50	-

Job title
28 WHITE MOSS AVE

Drawing title

1951_(20)_EXISTING			
Job No.	CPI cat.	Dwg No.	Rev
1951	CPI CAT	20_002	RE