


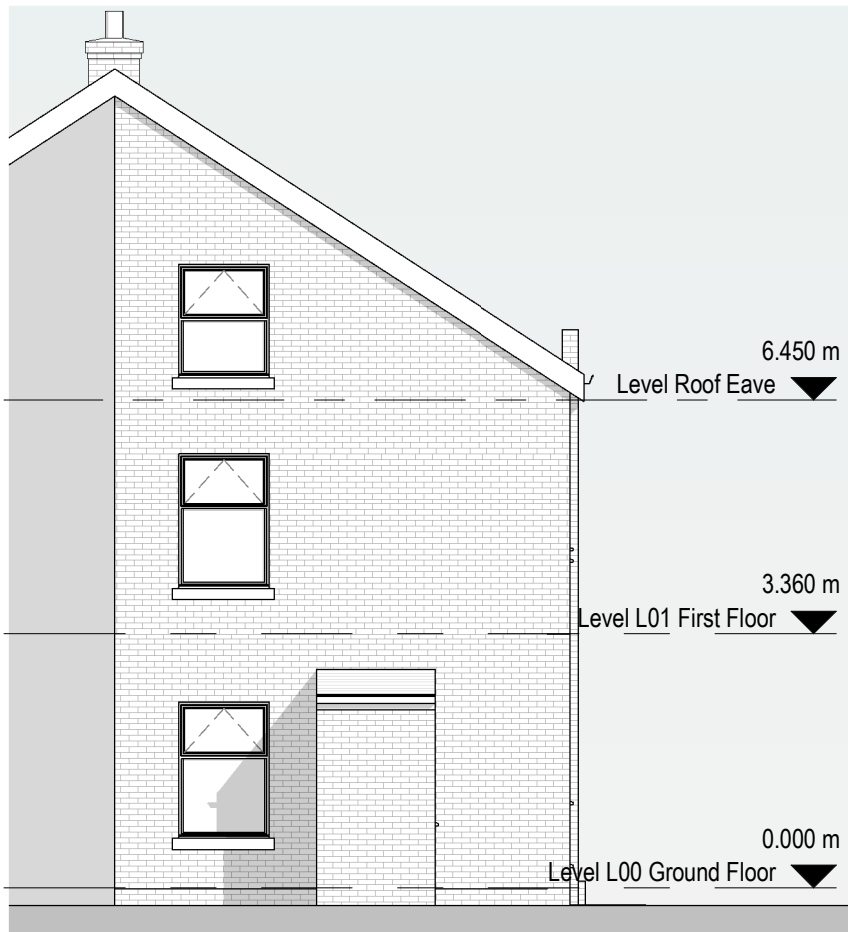

1

Existing North Elevation


1 : 100



3

Existing South Elevation


1 : 100

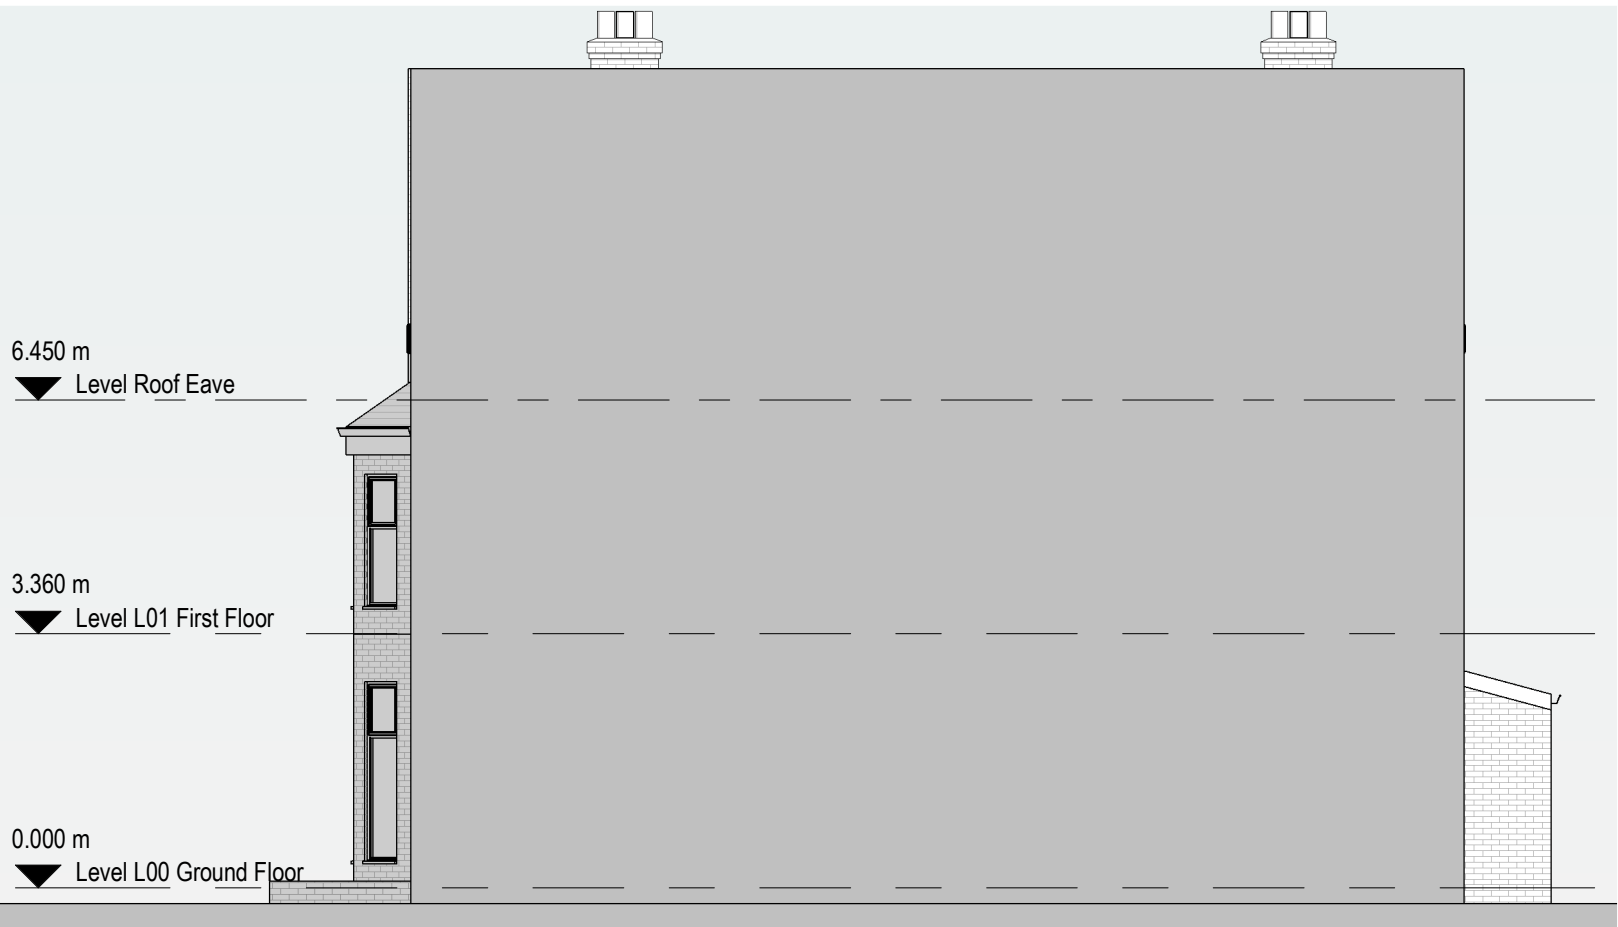

2

Existing East Elevation

1 : 100

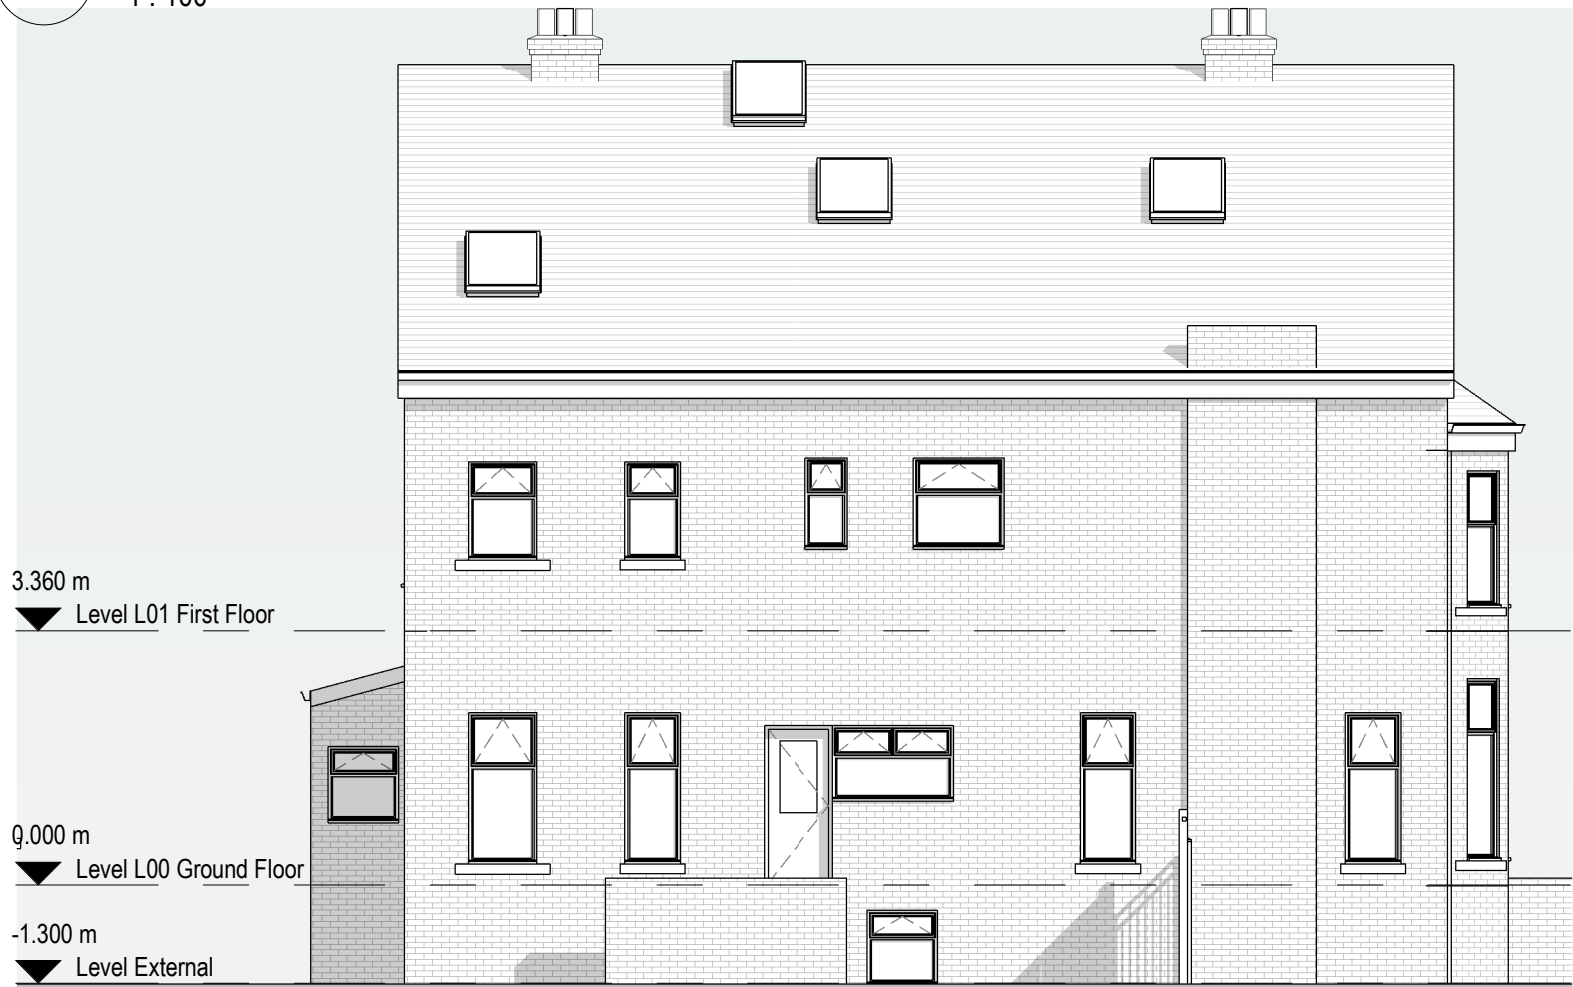

4

Existing West Elevation

1 : 100

General Notes

The Architect shall have no responsibility for any use made of this document other than for that which it was prepared and issued.

All dimensions should be checked on site. Do not scale from this drawing

To be read in conjunction with all other Consultant's drawings.

The Architect to be immediately notified of any discrepancies.

Copyright on this drawing retained by the Architect.

P1 09/02/23 SA SH Initial Issue

No. Date Dwn Chk App Revision or reason for issue

Client

Views

createitstudios
... leave an impression

Create It Studios (NW) Ltd
Universal Square
Devonshire Street North
Manchester
M12 6JH
info@createitstudios.co.uk

Project Title

8 Deerpark Road, Manchester M16
8FR

Scale / North Point

1 : 100

Drawing Title

Existing Elevations

Drawing Number
A1477(01)AP004

Drawing Status
Preliminary

Revision
P1