



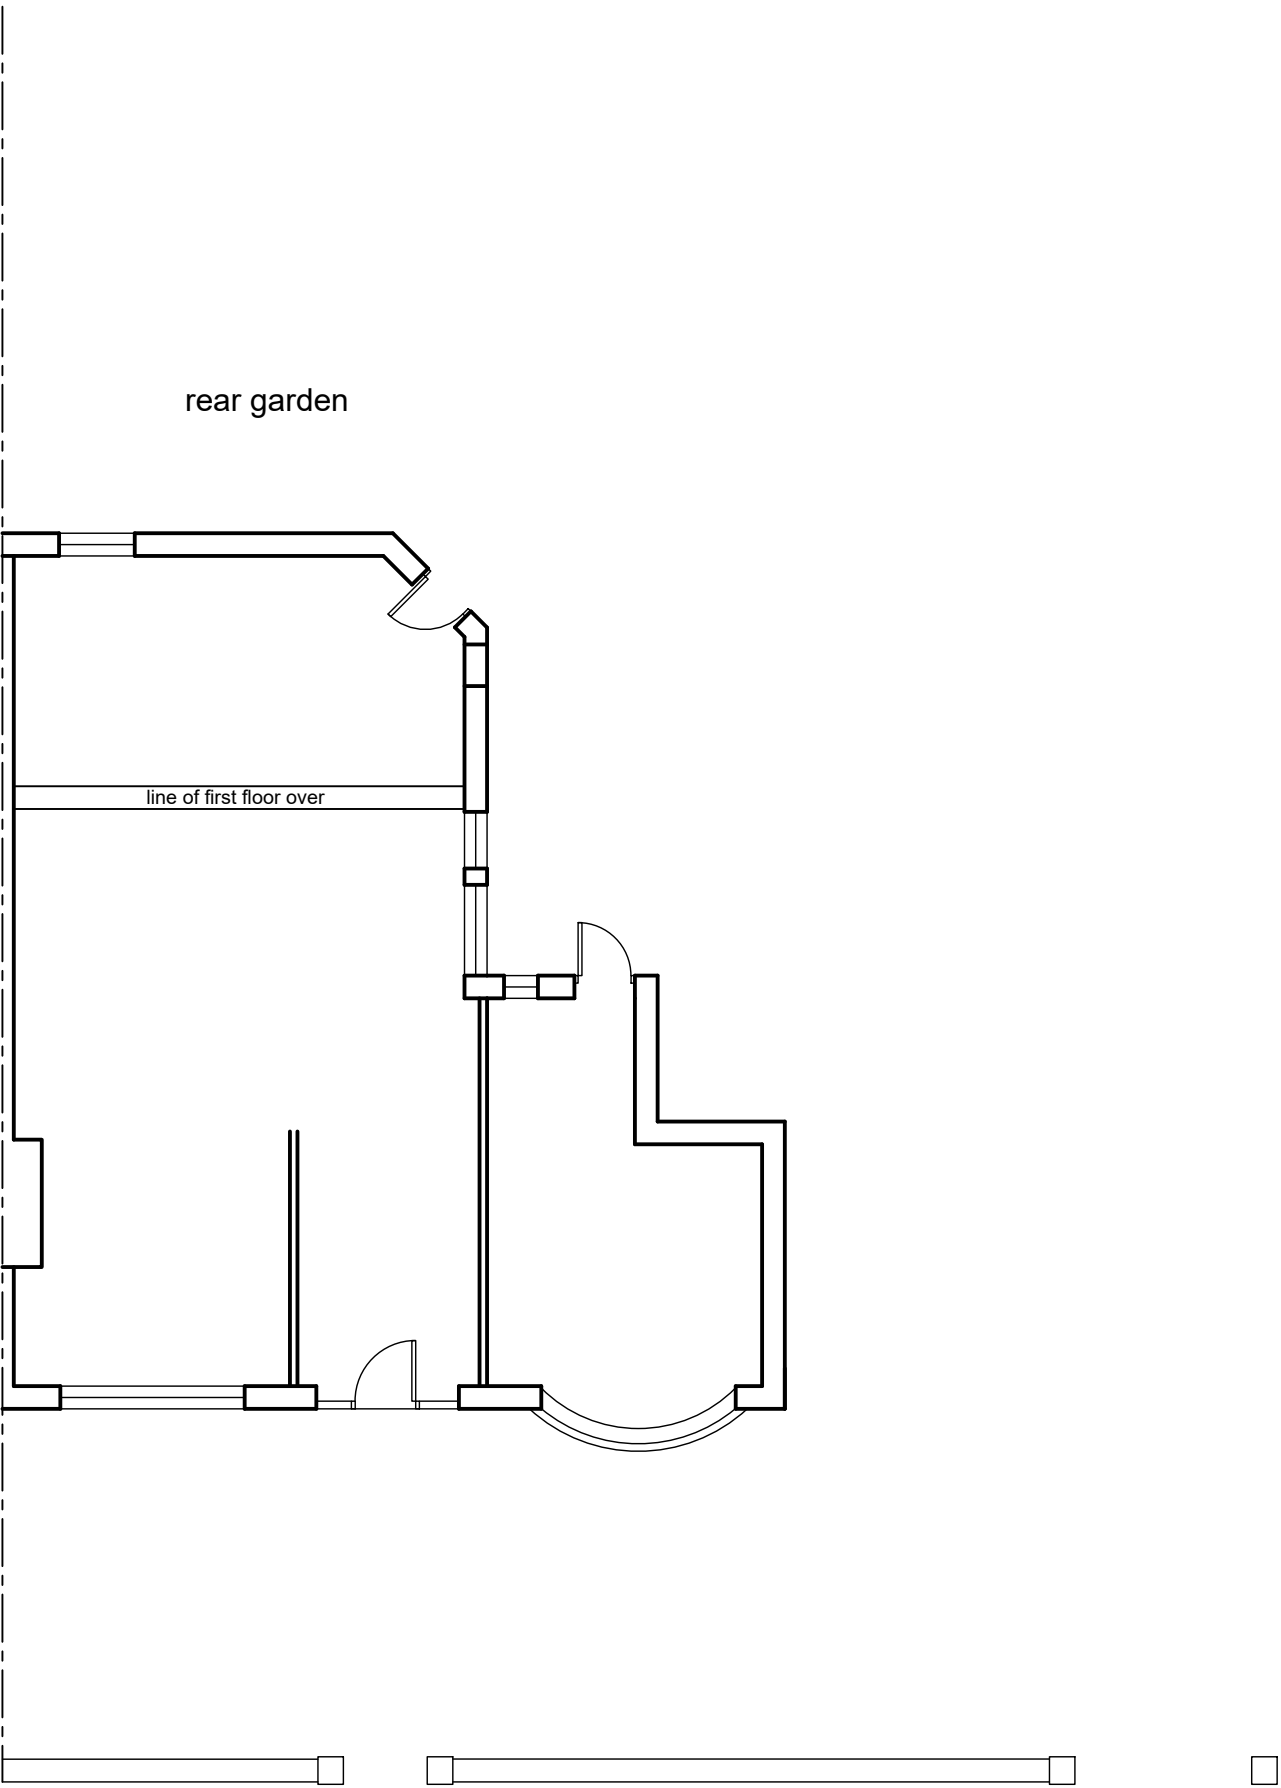

GROUND FLOOR PLAN

 

- Notes :-  
Do not scale from this drawing .
- All dimensions to be checked on site prior to the commencement of works.
- All work & drainage to be to the entire satisfaction of the local authority , statutory undertakings & in accordance with the current building regulations.
- Any drains passing under building to be exposed & encased in 150mm conc.
- All structural timber is to be stress graded

|      |  |    |      |
|------|--|----|------|
|      |  |    |      |
|      |  |    |      |
| Rev. |  | By | Date |



Chartered Architects & Interior Designers  
1 Cranleigh Avenue  
Stockport  
SK4 3 PZ  
  
Tel : 07581 056 056

Site  
245 KINGSWAY  
MANCHESTER

Title  
EXISTING PLAN

|                             |                   |            |           |
|-----------------------------|-------------------|------------|-----------|
| Project Manager/<br>Checked | Drawn By          | Scale      | Date      |
|                             |                   | 1:100 @ A3 | 0223      |
| Arch./Des.                  | Drawing<br>Number | F01/KTH/01 | Rev.<br>A |