



Note: Proposed Mechanical Extraction system to be erected by a suitably qualified professional company using scaffolding wherever possible.
Overhead cables to be taken into consideration when erecting scaffold.
Satellite dishes to be relocated.

NOTES:
This drawing is not a working drawing, and is only for the purpose of the following -
A - Planning Submission
B - Building Regulations Submission
The main contractor is responsible for informing the lead designer of any discrepancies in, or between, this drawing and any other relevant documents.
All existing walls, foundations and details or other structural items are to be confirmed load bearing and adequate for increased loading where relevant prior to work commencing.
Any existing walls to be removed are to be confirmed non-loadbearing prior to removal.
Boundaries, angles, and dimensions are to be checked by the main contractor prior to work commencing.
Written dimensions only to be used from this drawing. If in doubt consult the lead designer for clarification.

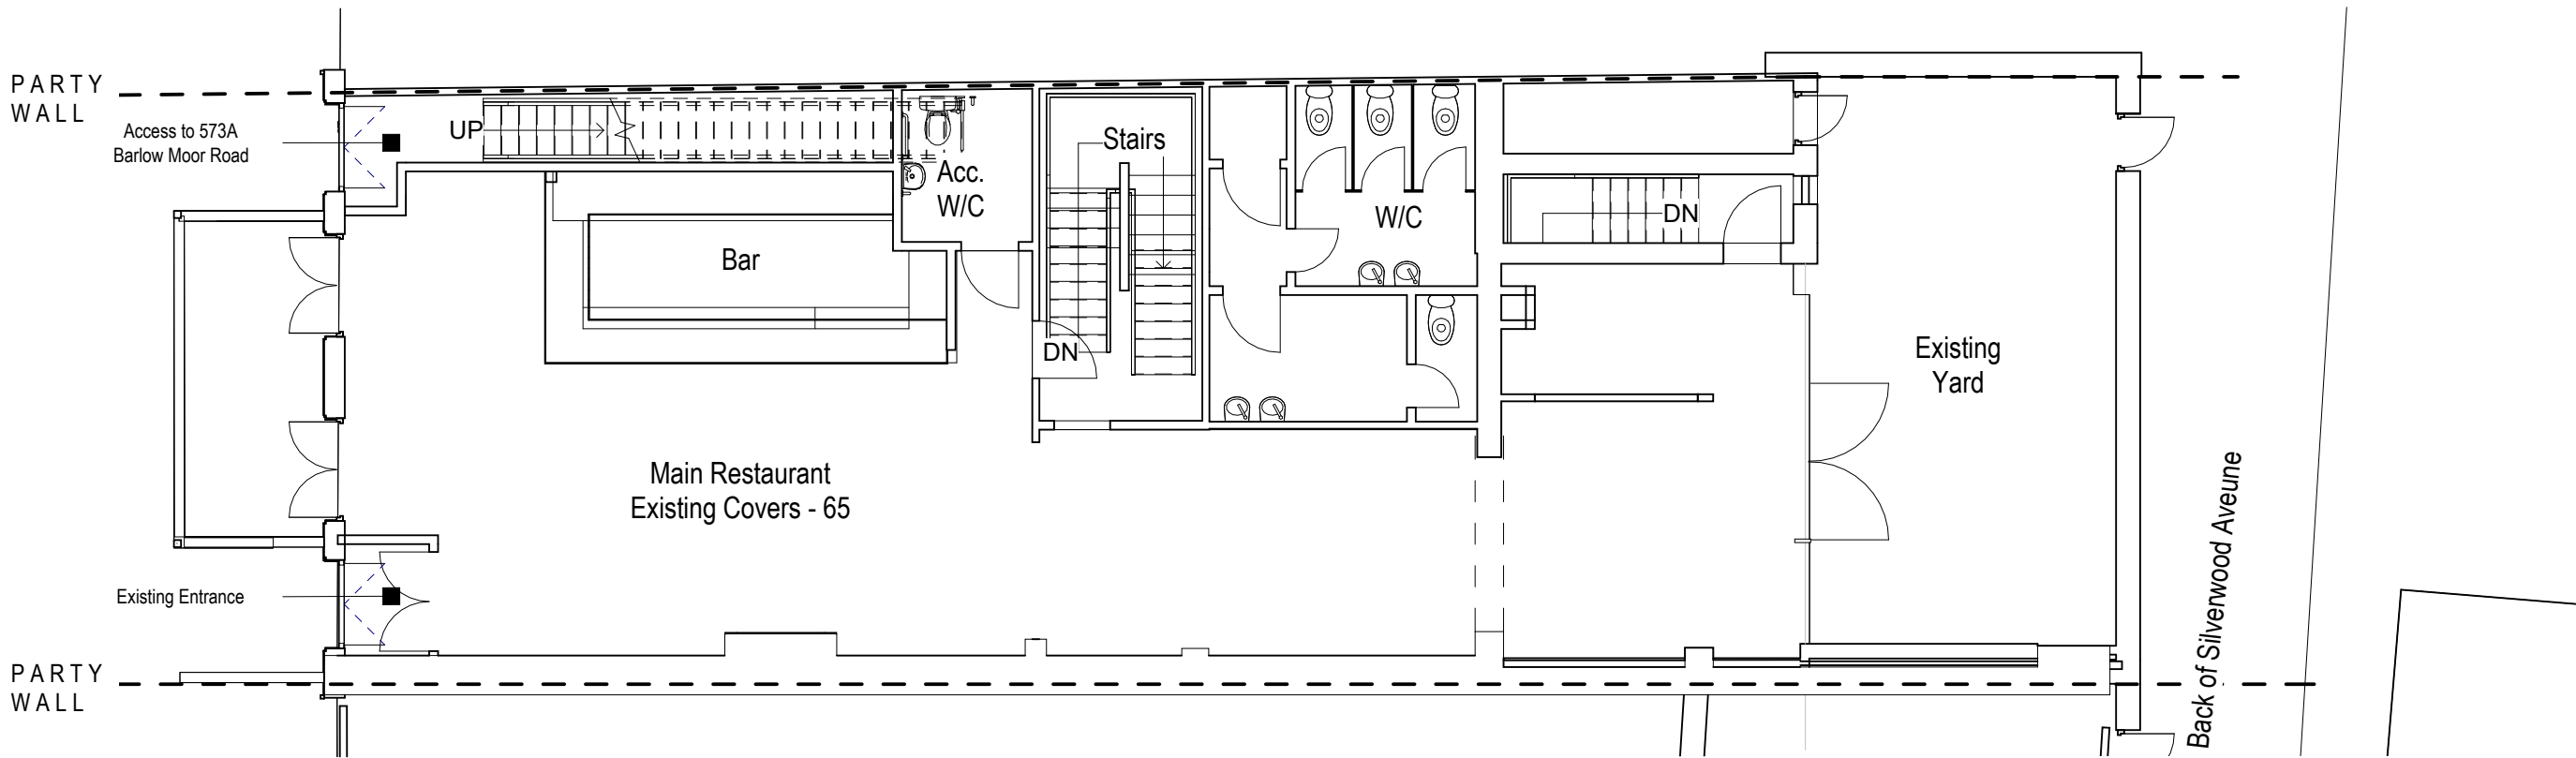

1 Level 0 Existing
1 : 100

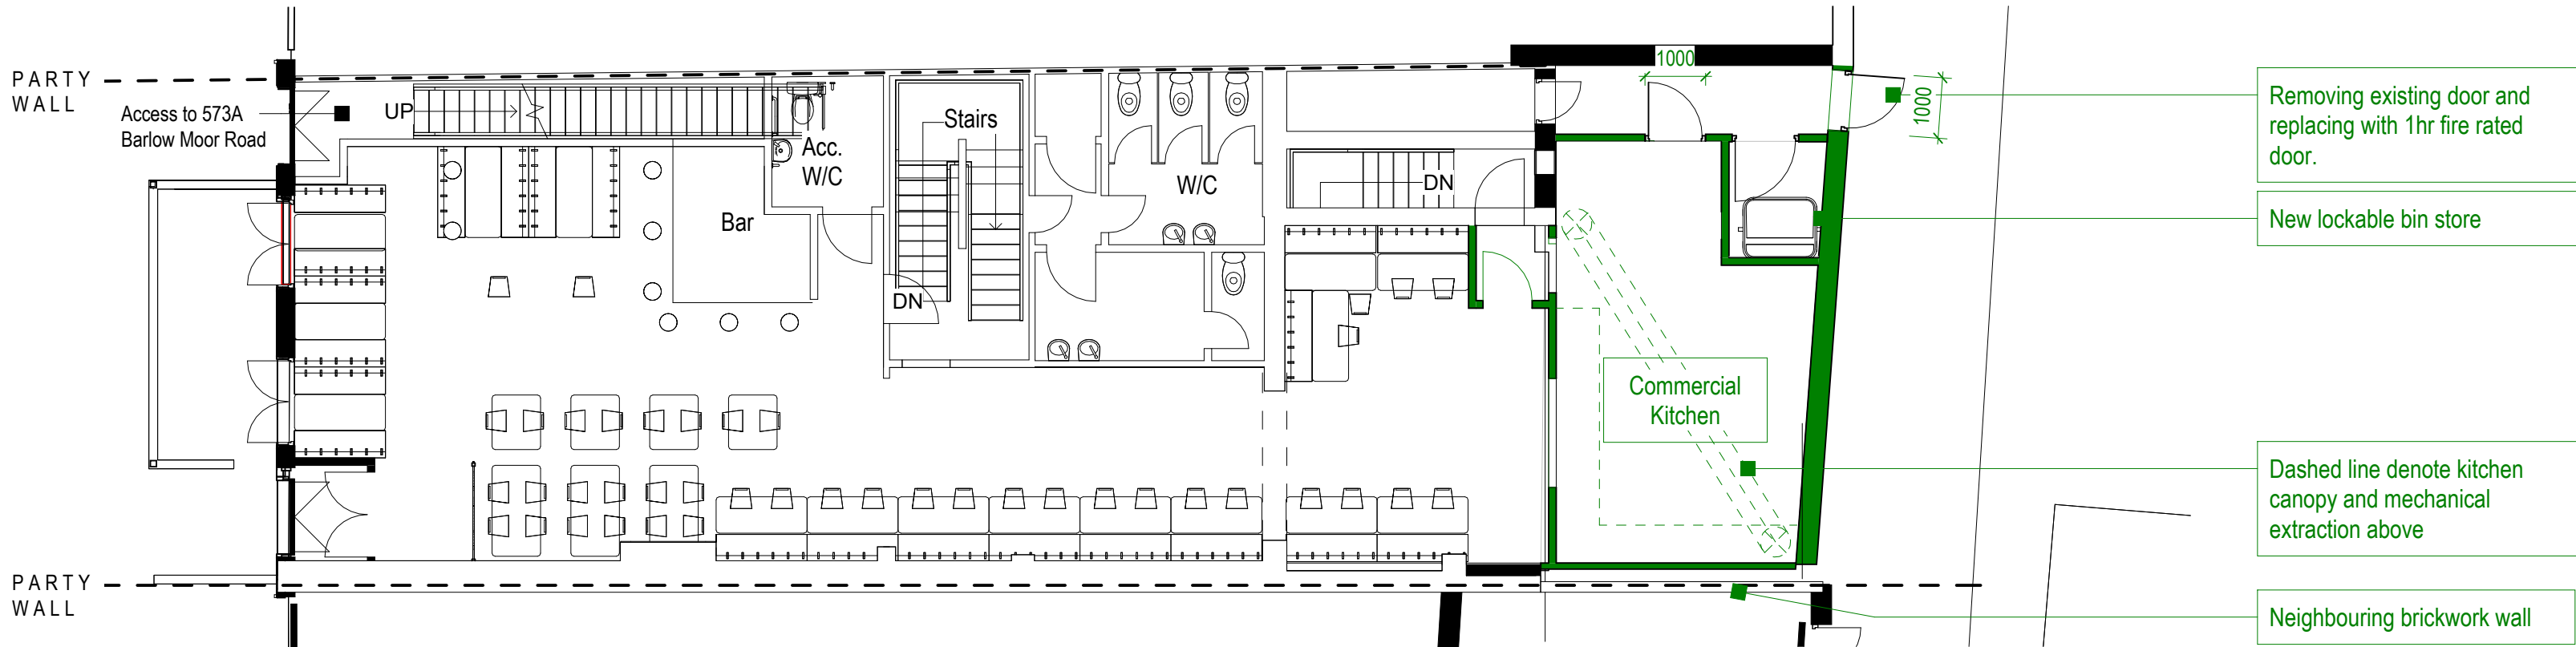


2 Level 0 Proposed
1 : 100

Removing existing door and replacing with 1hr fire rated door.


New lockable bin store

Dashed line denote kitchen canopy and mechanical extraction above

Neighbouring brickwork wall

 

VISUAL SCALE 1:100 @ A2

 

M83	
Client Hungamas	
Project Title 575 Barlow Moor Road, Chorlton-cum-Hardy, Manchester M21 5AE	
Drawing Title Existing and Proposed Ground Floor Plan A2	
Drawing No. P1	Rev
Date	Rev
Created By	Rev
Check By	Rev
This drawing and the copyright, design rights and all other intellectual property rights in it belong to M83 Architects Ltd. No licence or endorsement may be given, or granted hereunder. This drawing is not to be copied or changed in whole or in part without written permission.	