




REAR ELEVATION

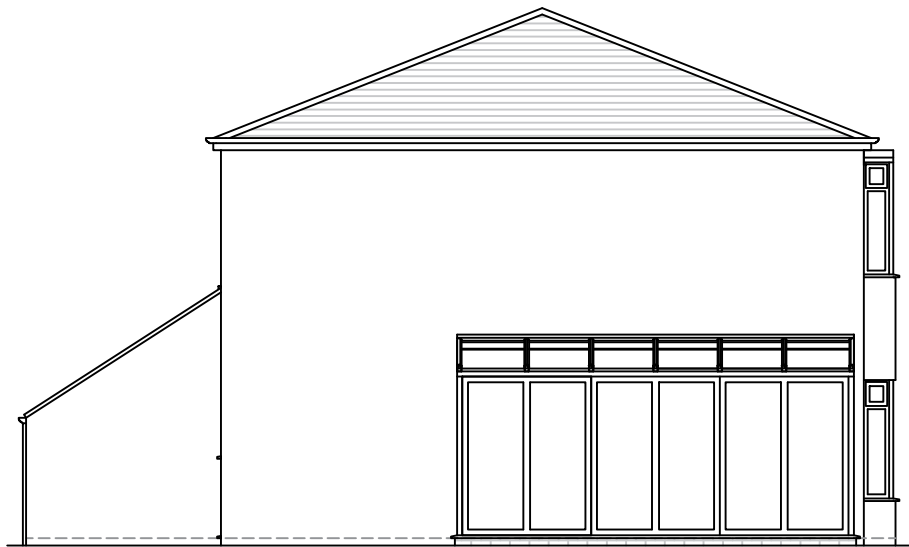


LEFT ELEVATION




FRONT ELEVATION

• Silver Mist toughened
obscure glass.

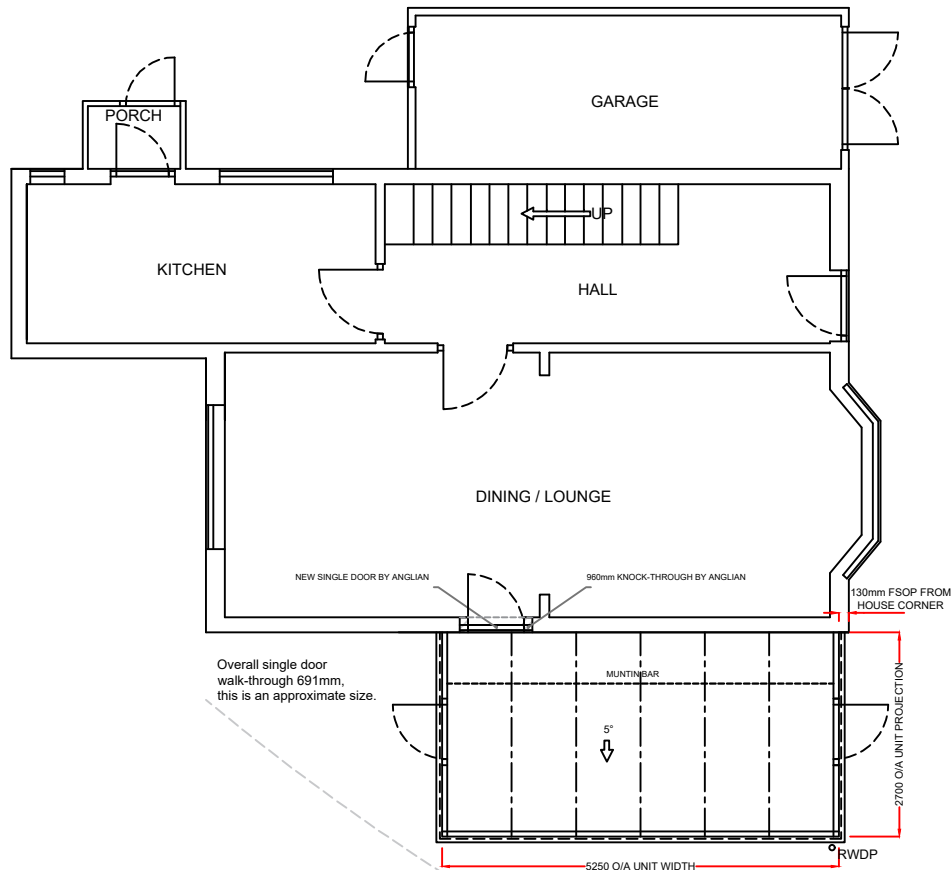

PLAN

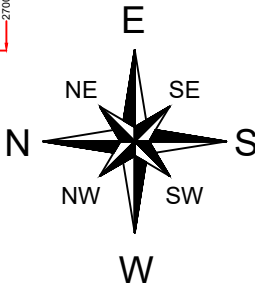

Notes:
Knockthrough and new physical barrier by Anglian.

These drawings are the property of Anglian Home Improvements and must not be used, distributed, loaned or copied without the express permission of Anglian Home Improvements.

All dimensions are in millimetres (mm) unless noted otherwise.

Do not use for base laying purposes.

Produced on A3 paper

Product Specification:
Roof:
Roof Type: **Aluminium Rafter with PVCu Capping**
Roof Glazing: Solaroof Glass
Obscure Glass: **N/A**
Roof external colour: **WHITE**
Roof Internal colour: **WHITE**

Frames/Doors:
Frame type: **High Impact PVCu Mainframe**
External Colour : **WHITE**
Internal Colour : **WHITE**

Rev.	Date	Description	Initials
 Telephone: 0800 093 3015			
Drawing title: Proposed Plan and Elevations			
Contract No. : 900-12098		Page 2 of 2	
Proposed: PVCu Conservatory At: 20 RUSSELL ROAD MANCHESTER LANCASHIRE M16 8DL			
Drawers initials: JG		Scale : 1:100	Date: 11/04/2023

