



NOTES
ALL DIMENSIONS TO BE CHECKED ON SITE PRIOR TO ANY MANUFACTURING OR FABRICATION AND ANY ANOMALIES TO BE BROUGHT TO THE ATTENTION OF THE ARCHITECT.



FRONT ELEVATION

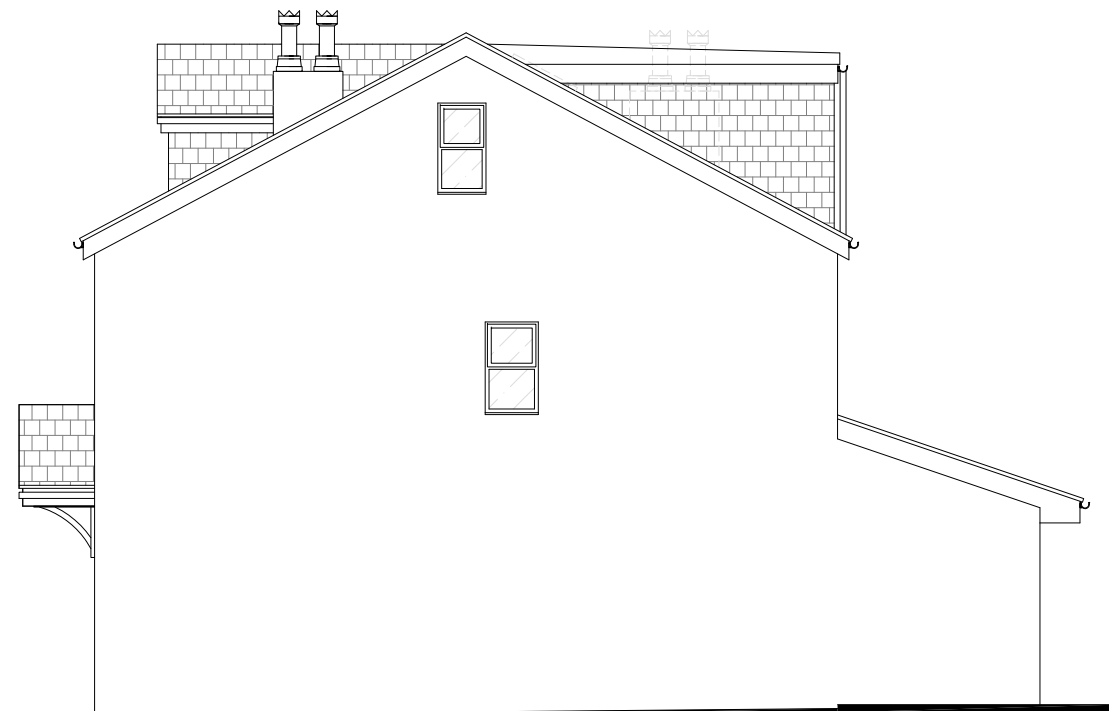


SIDE ELEVATION

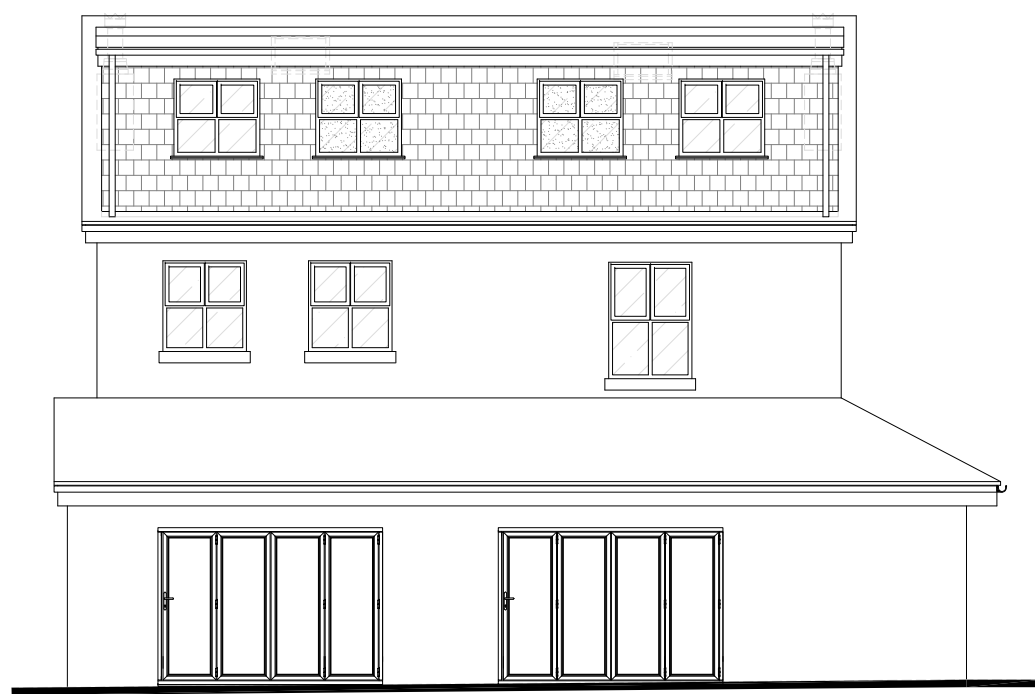


REAR ELEVATION




SIDE ELEVATION

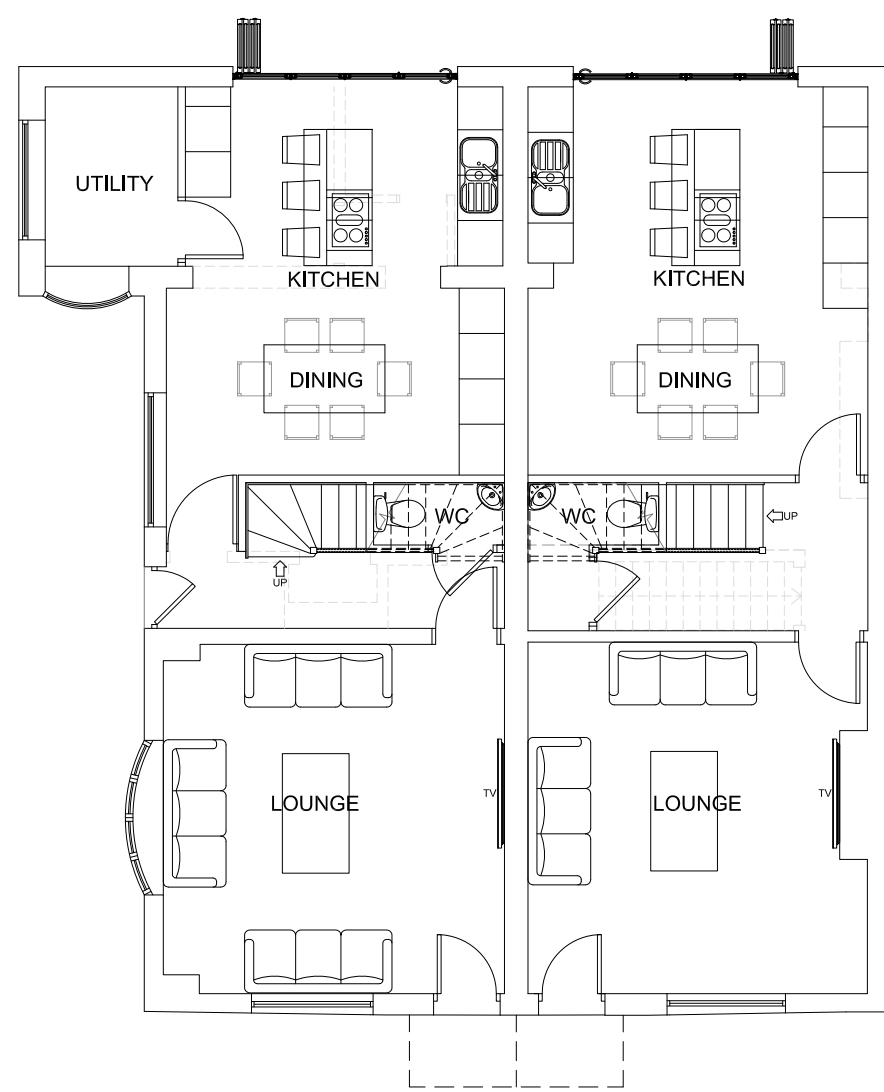

PROPOSED GROUND FLOOR
PLAN 1:100

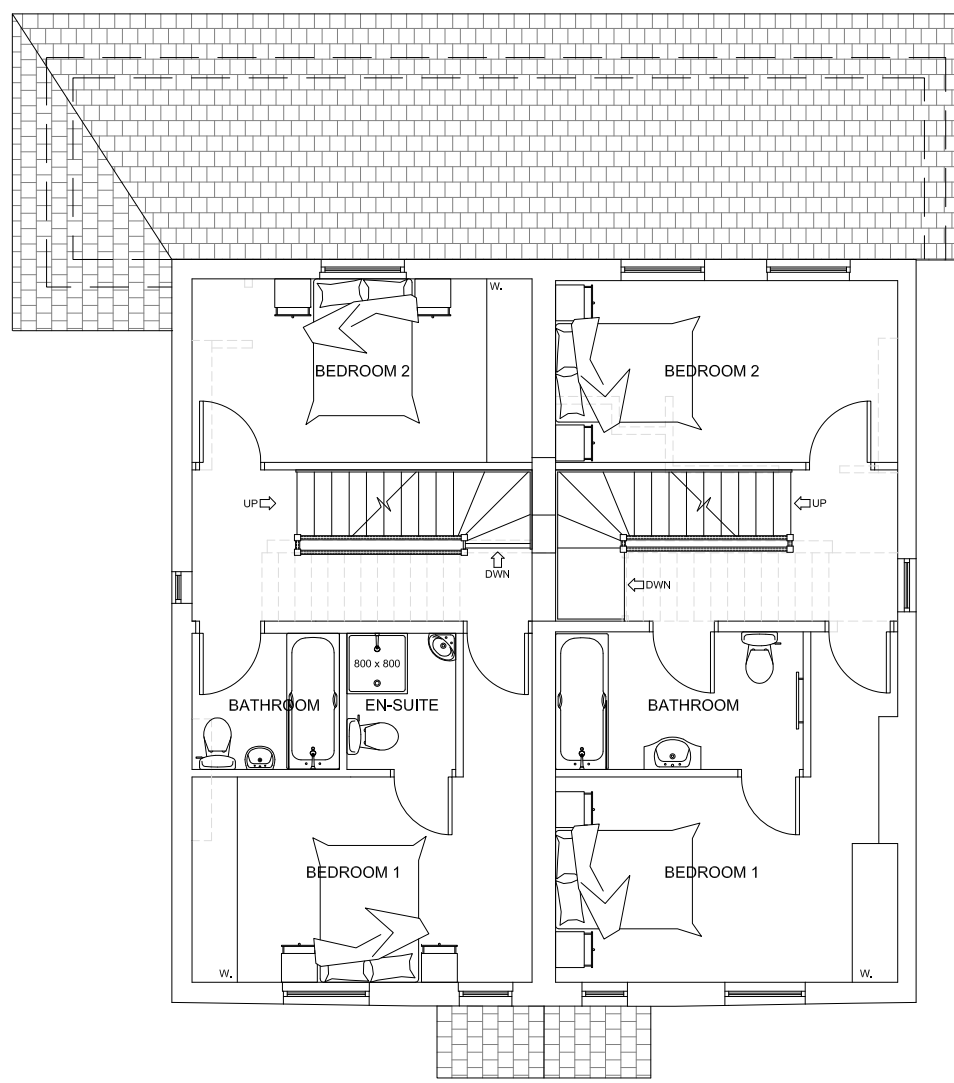

PROPOSED FIRST FLOOR
PLAN 1:100

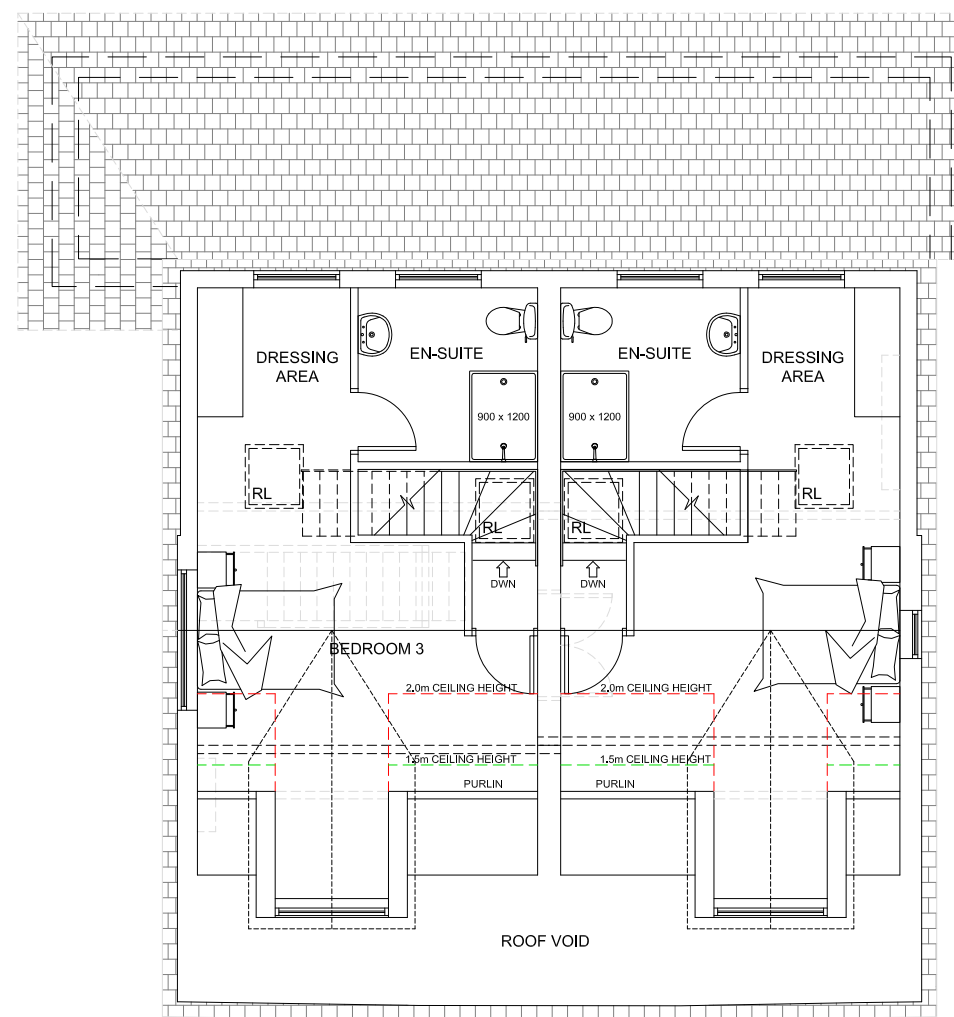

PROPOSED SECOND FLOOR
PLAN 1:100

PROPOSALS

B	LAYOUT REVISED	RW	28.02.23
A	FIRST ISSUE	RW	27.04.21

REV	AMENDMENTS	BY	DATE
-----	------------	----	------

PROJECT
**PROPOSED RESIDENTIAL
DEVELOPMENT
27/29 TRENCHARD DRIVE
MOSS NOOK
MANCHESTER
M22 5LZ**

CLIENT
MR SINGH

DRAWING TITLE
**PROPOSED PLANS & ELEVATIONS
UNITS 1 & 2**

DRAWN	TB	DATE	30.01.20
-------	----	------	----------

CHECKED		SCALE	1:100 (A1)
---------	--	-------	------------

APPROVED			
----------	--	--	--



HOWARD & SEDDON A.R.I.B.A.
CHARTERED ARCHITECTS
64 WASHWAY ROAD
SALE, CHESHIRE, M33 7RE
TEL NO. 0161 - 973 8296
FAX NO. 0161 - 962 3485
E-MAIL : ADMIN@HOWARDANDEDSON.CO.UK

JOB No.	DRG No.	REVISION
13,673	10	B



SCALE 1:100