



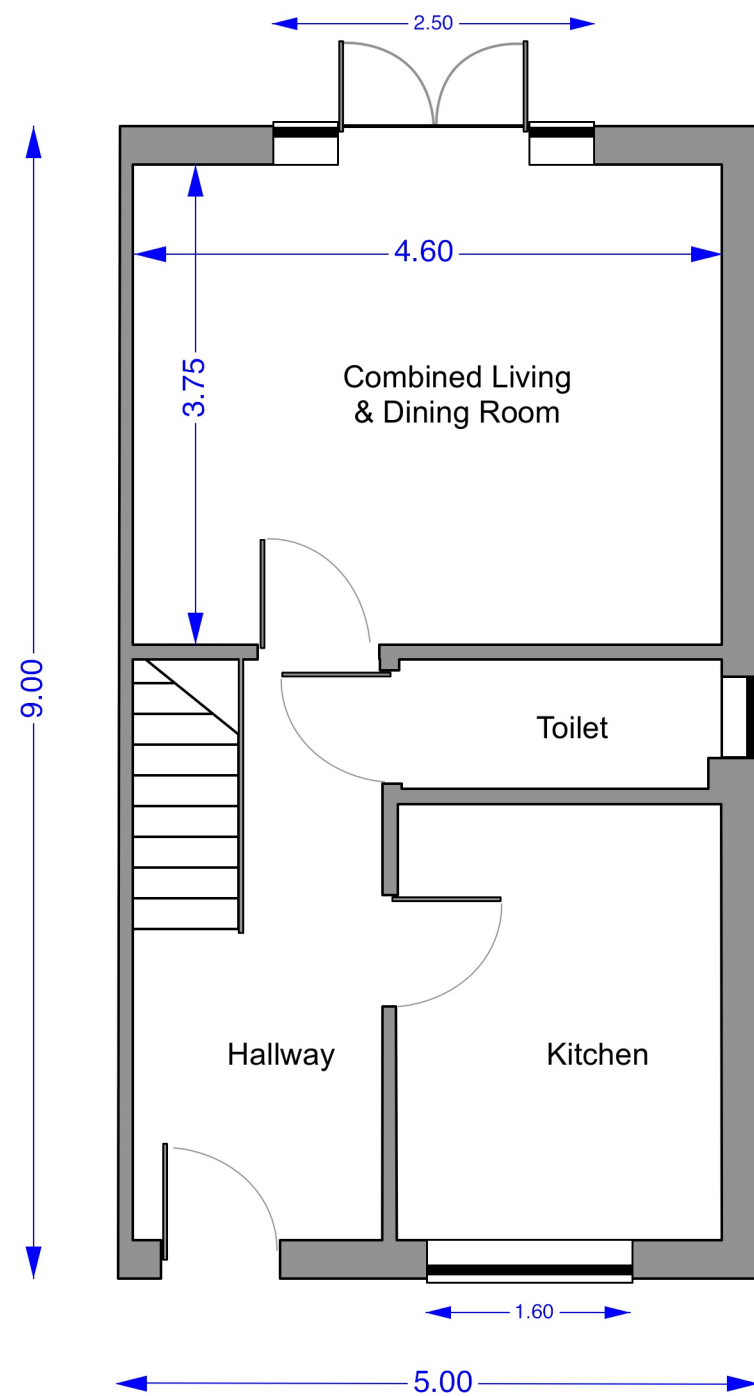

Ground Floor Plan - Existing
(1:50)

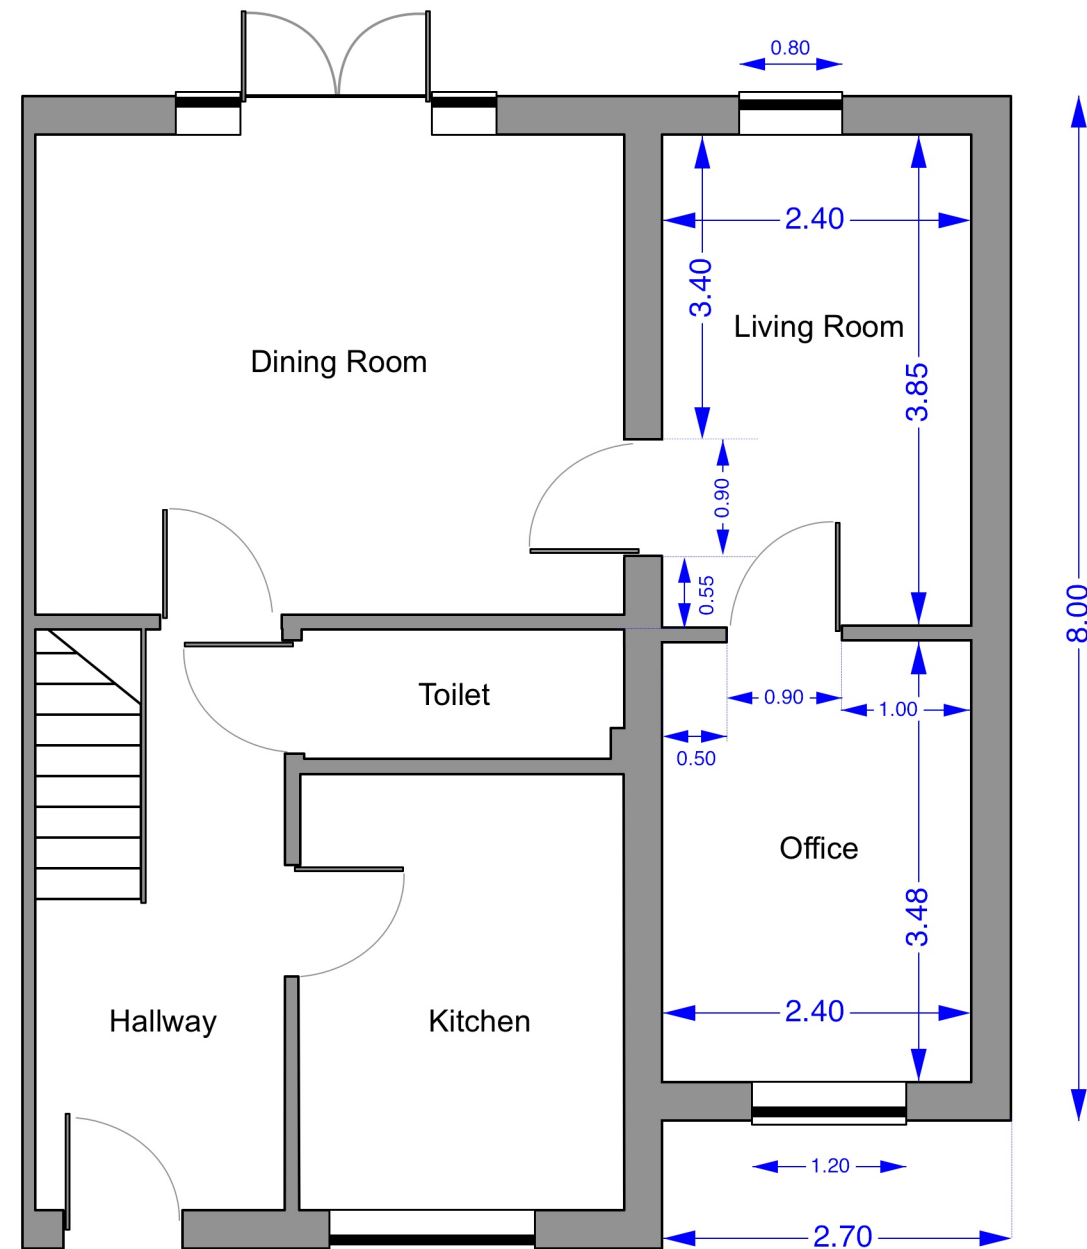

Ground Floor Plan - Proposed
(1:50)



171 Darley Avenue Ground Floor Extension Existing & Proposed Floor Plans

Scale: 1:50
Paper: A3

Drawn by: NR
Date: 14/02/2023

For: Lauren Berger
171 Darley Avenue, Manchester, M21 7JG

Nathan Rae admin@nathanrae.co.uk