



WYVERNE ROAD

Proposed Site Plan
Scale 1:200 @ A3

Site Area - 328 SqM/ 3526 SqFt


Existing Building 
Proposed Extension 

Site Boundary 

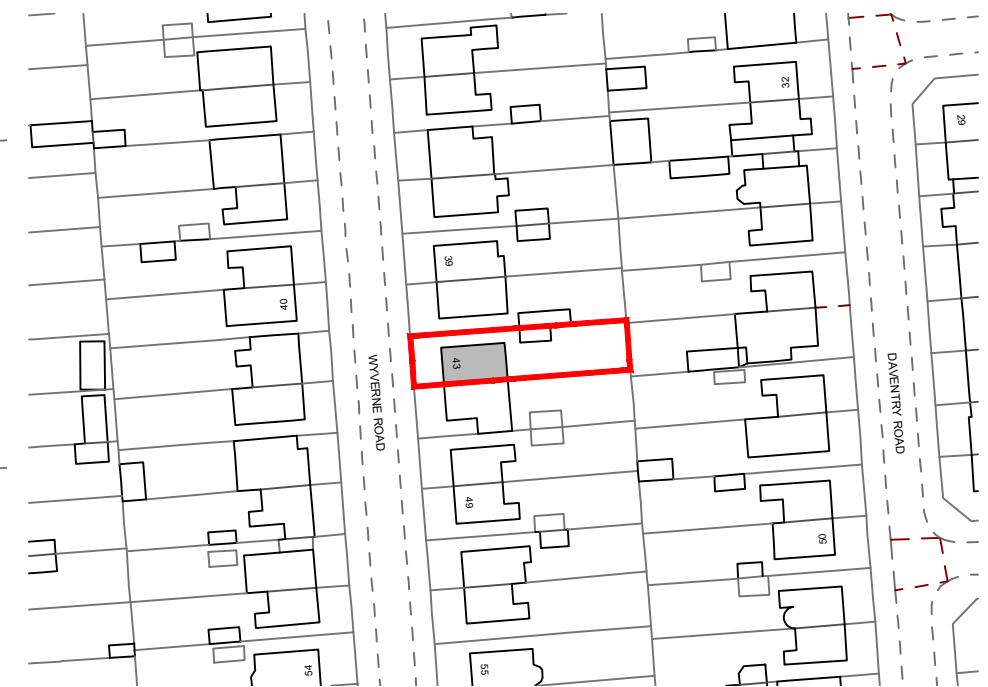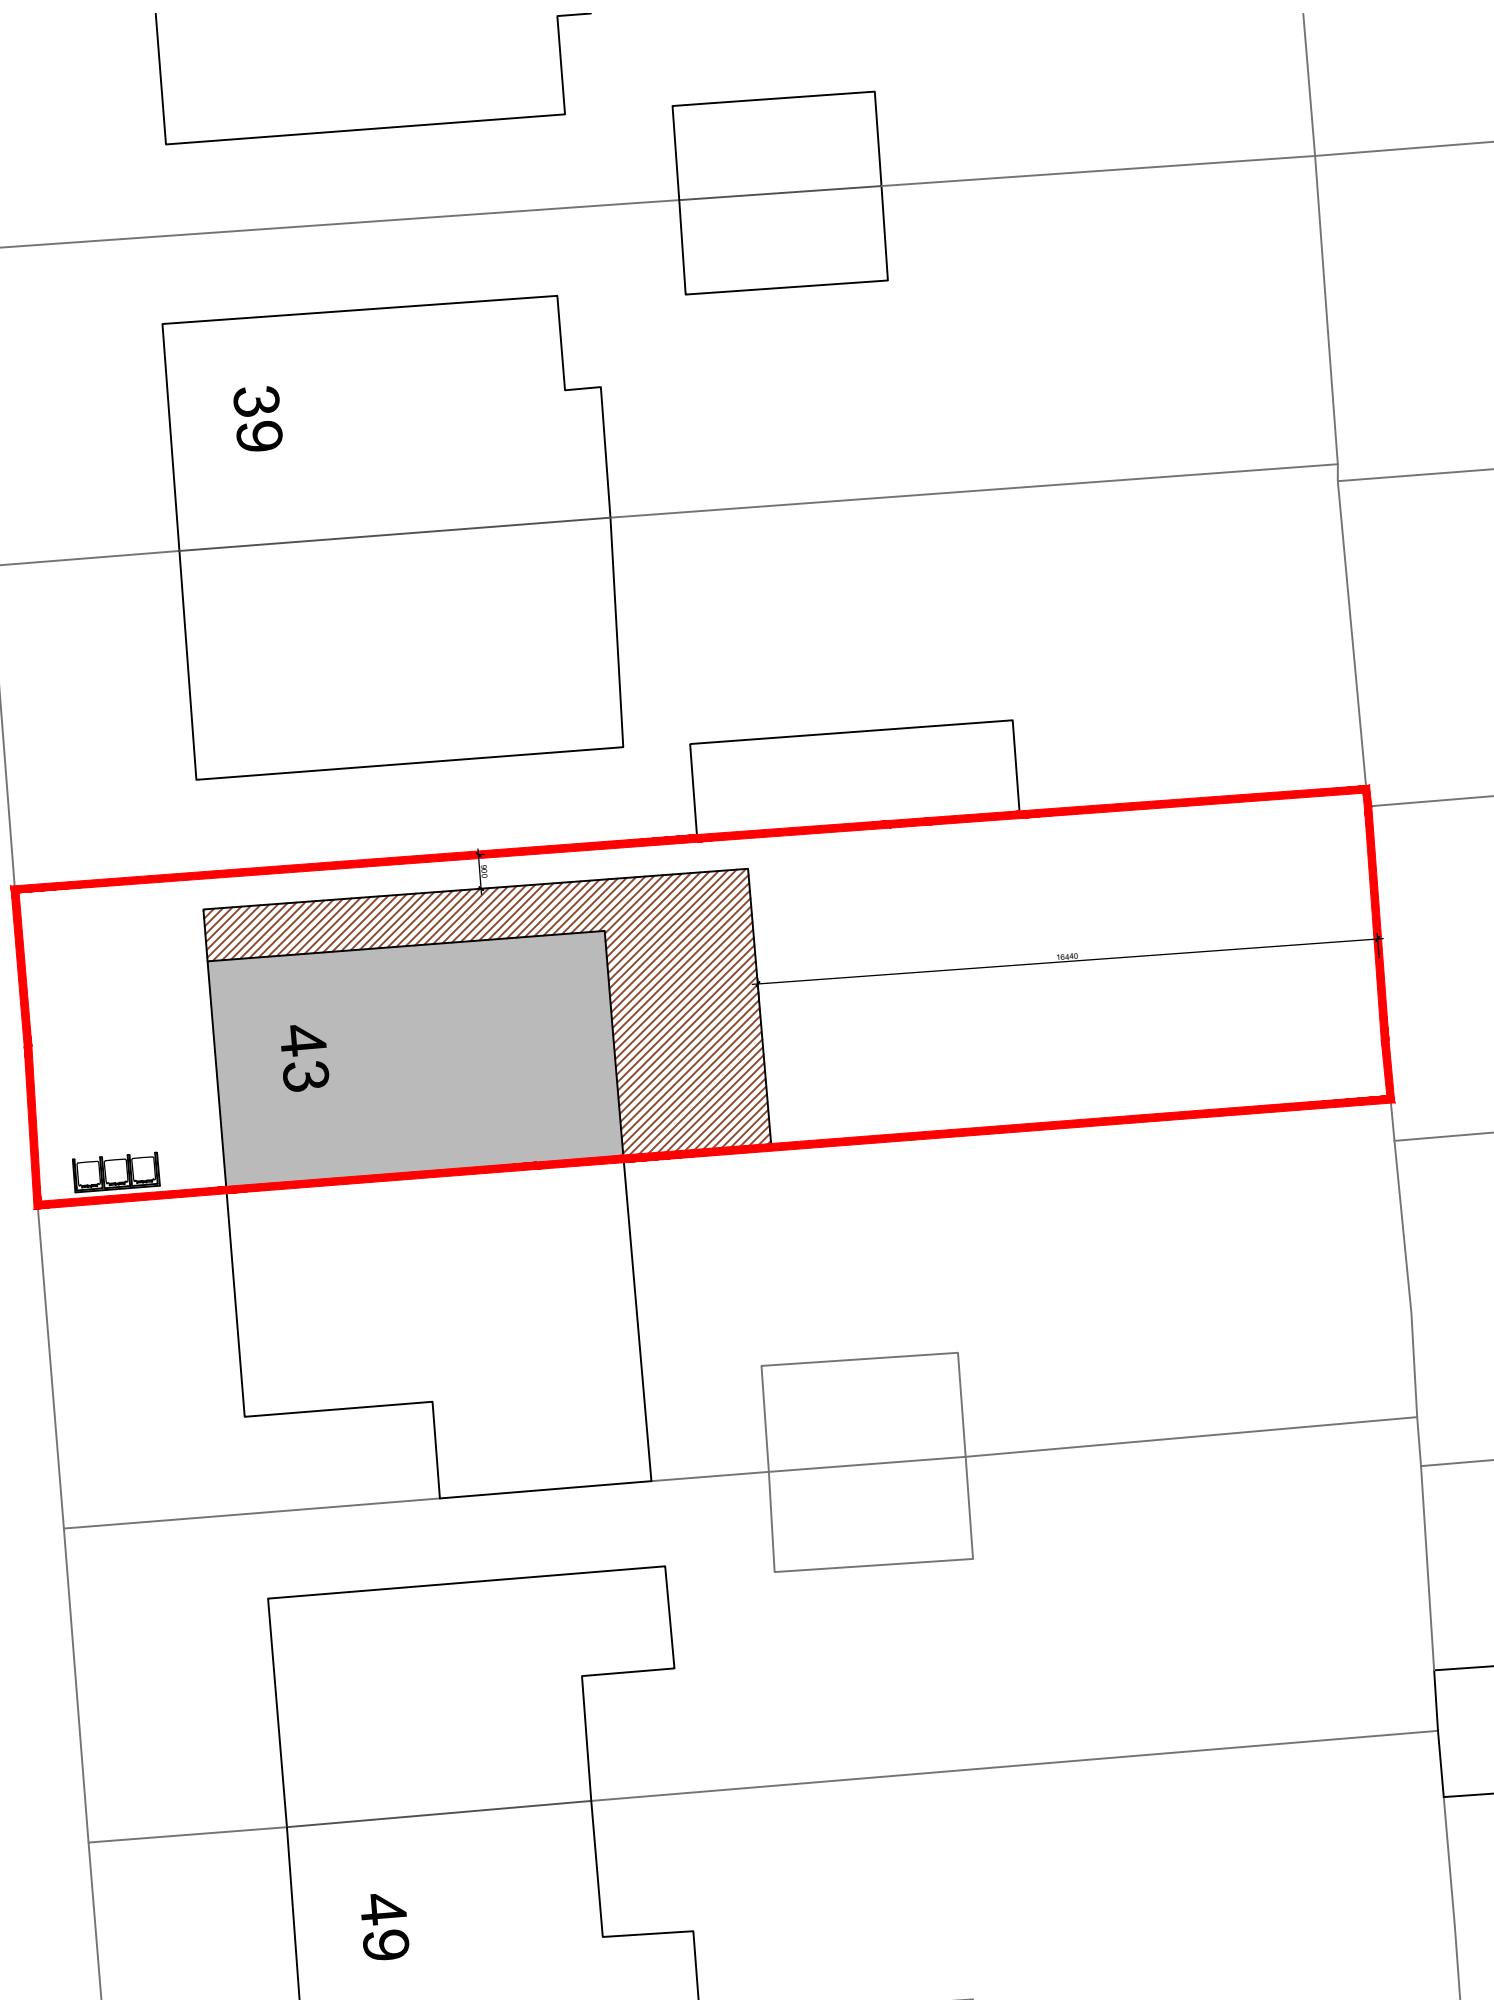

Existing Site Location Plan
Scale 1:1250 @ A3

Site Boundary 
Existing Building 

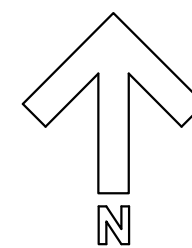

NOTES:

No scaling or dimensions other then those figured are to be taken from this drawing. All dimensions to be checked on site

This drawing is for use at the named location and for Planning Permission purposes only and as such should not be used at any other location or for any other purposes

Project Location:

43 WYVERN ROAD,
MANCHESTER,
M21 0ZW

Drawing:

00 Site Location
REV B

Scale:	Size:	Date:
Varies	A3	04/23