



All dimensions are to be checked on site. This drawing shall not be scaled to ascertain dimensions.



Existing Front Elevation
Scale 1:100

 


Existing Rear Elevation
Scale 1:100

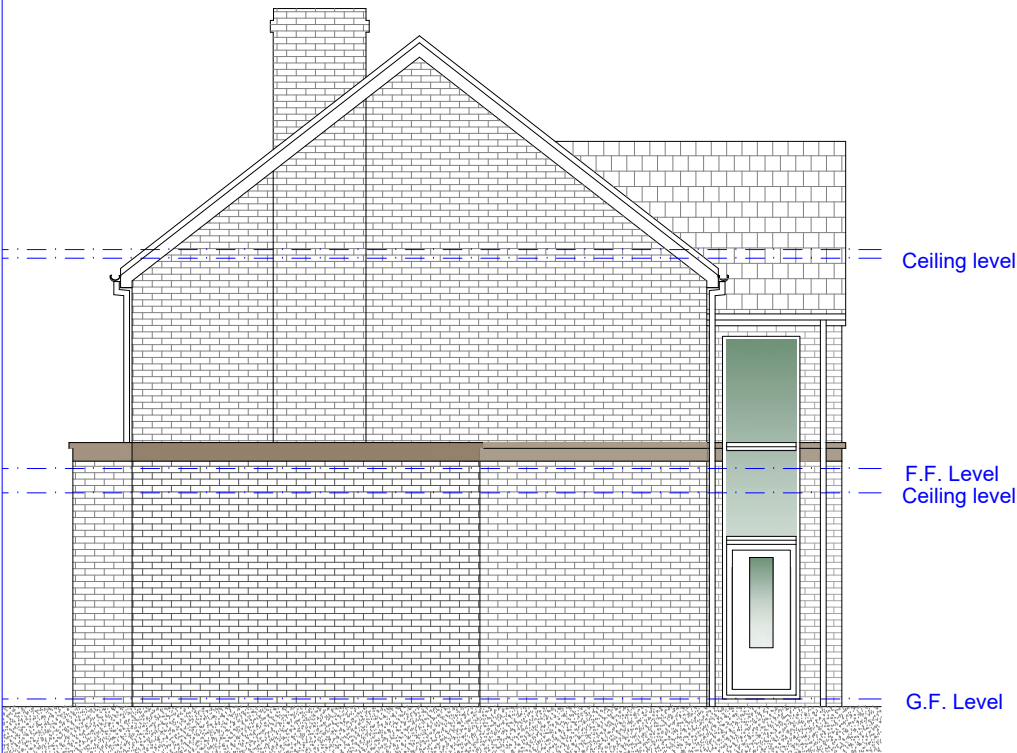

Existing R/H Side Elevation
Scale 1:100



Existing L/H Side Elevation
Scale 1:100

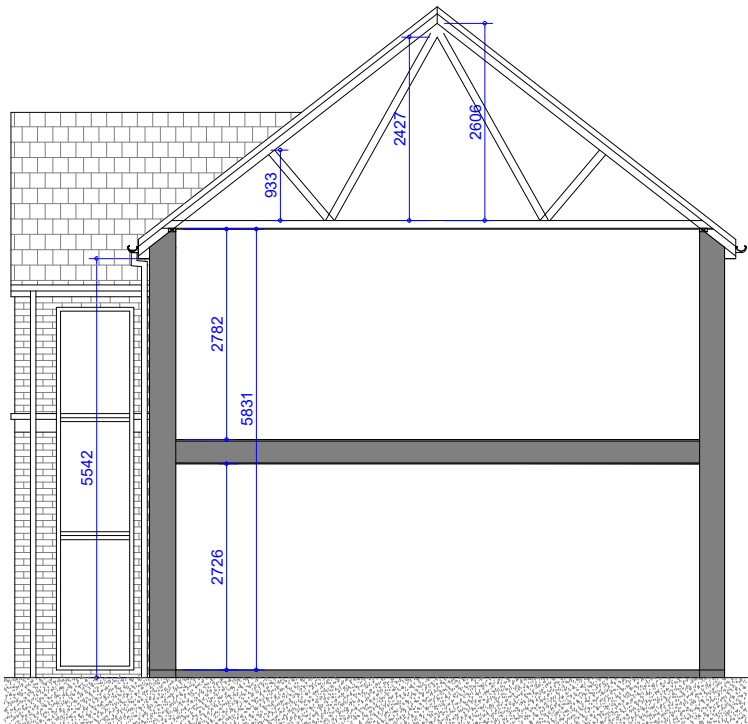

Existing Section
Scale 1:100

B	Feb 2023	Front dormers removed from loft conversion
Rev	Date	Description
Issued For : INFORMATION PURPOSES ONLY		
Client		
Mr. Billy Singh		
Project		
72 Bloomesbury Avenue, Didsbury, M20 2BN		
Proposed roof conversion including internal and external alterations, erection of first floor side extensions, single storey outbuilding and installation of vehicular access gates and piers along with Garden Annex		
Scheme - Drawing Title		
Existing Elevations.		

02	B	Date	08.11.22
Drawing No.	Revision	Scale	1:100 @A3

