



SITE PLAN Scale 1:500

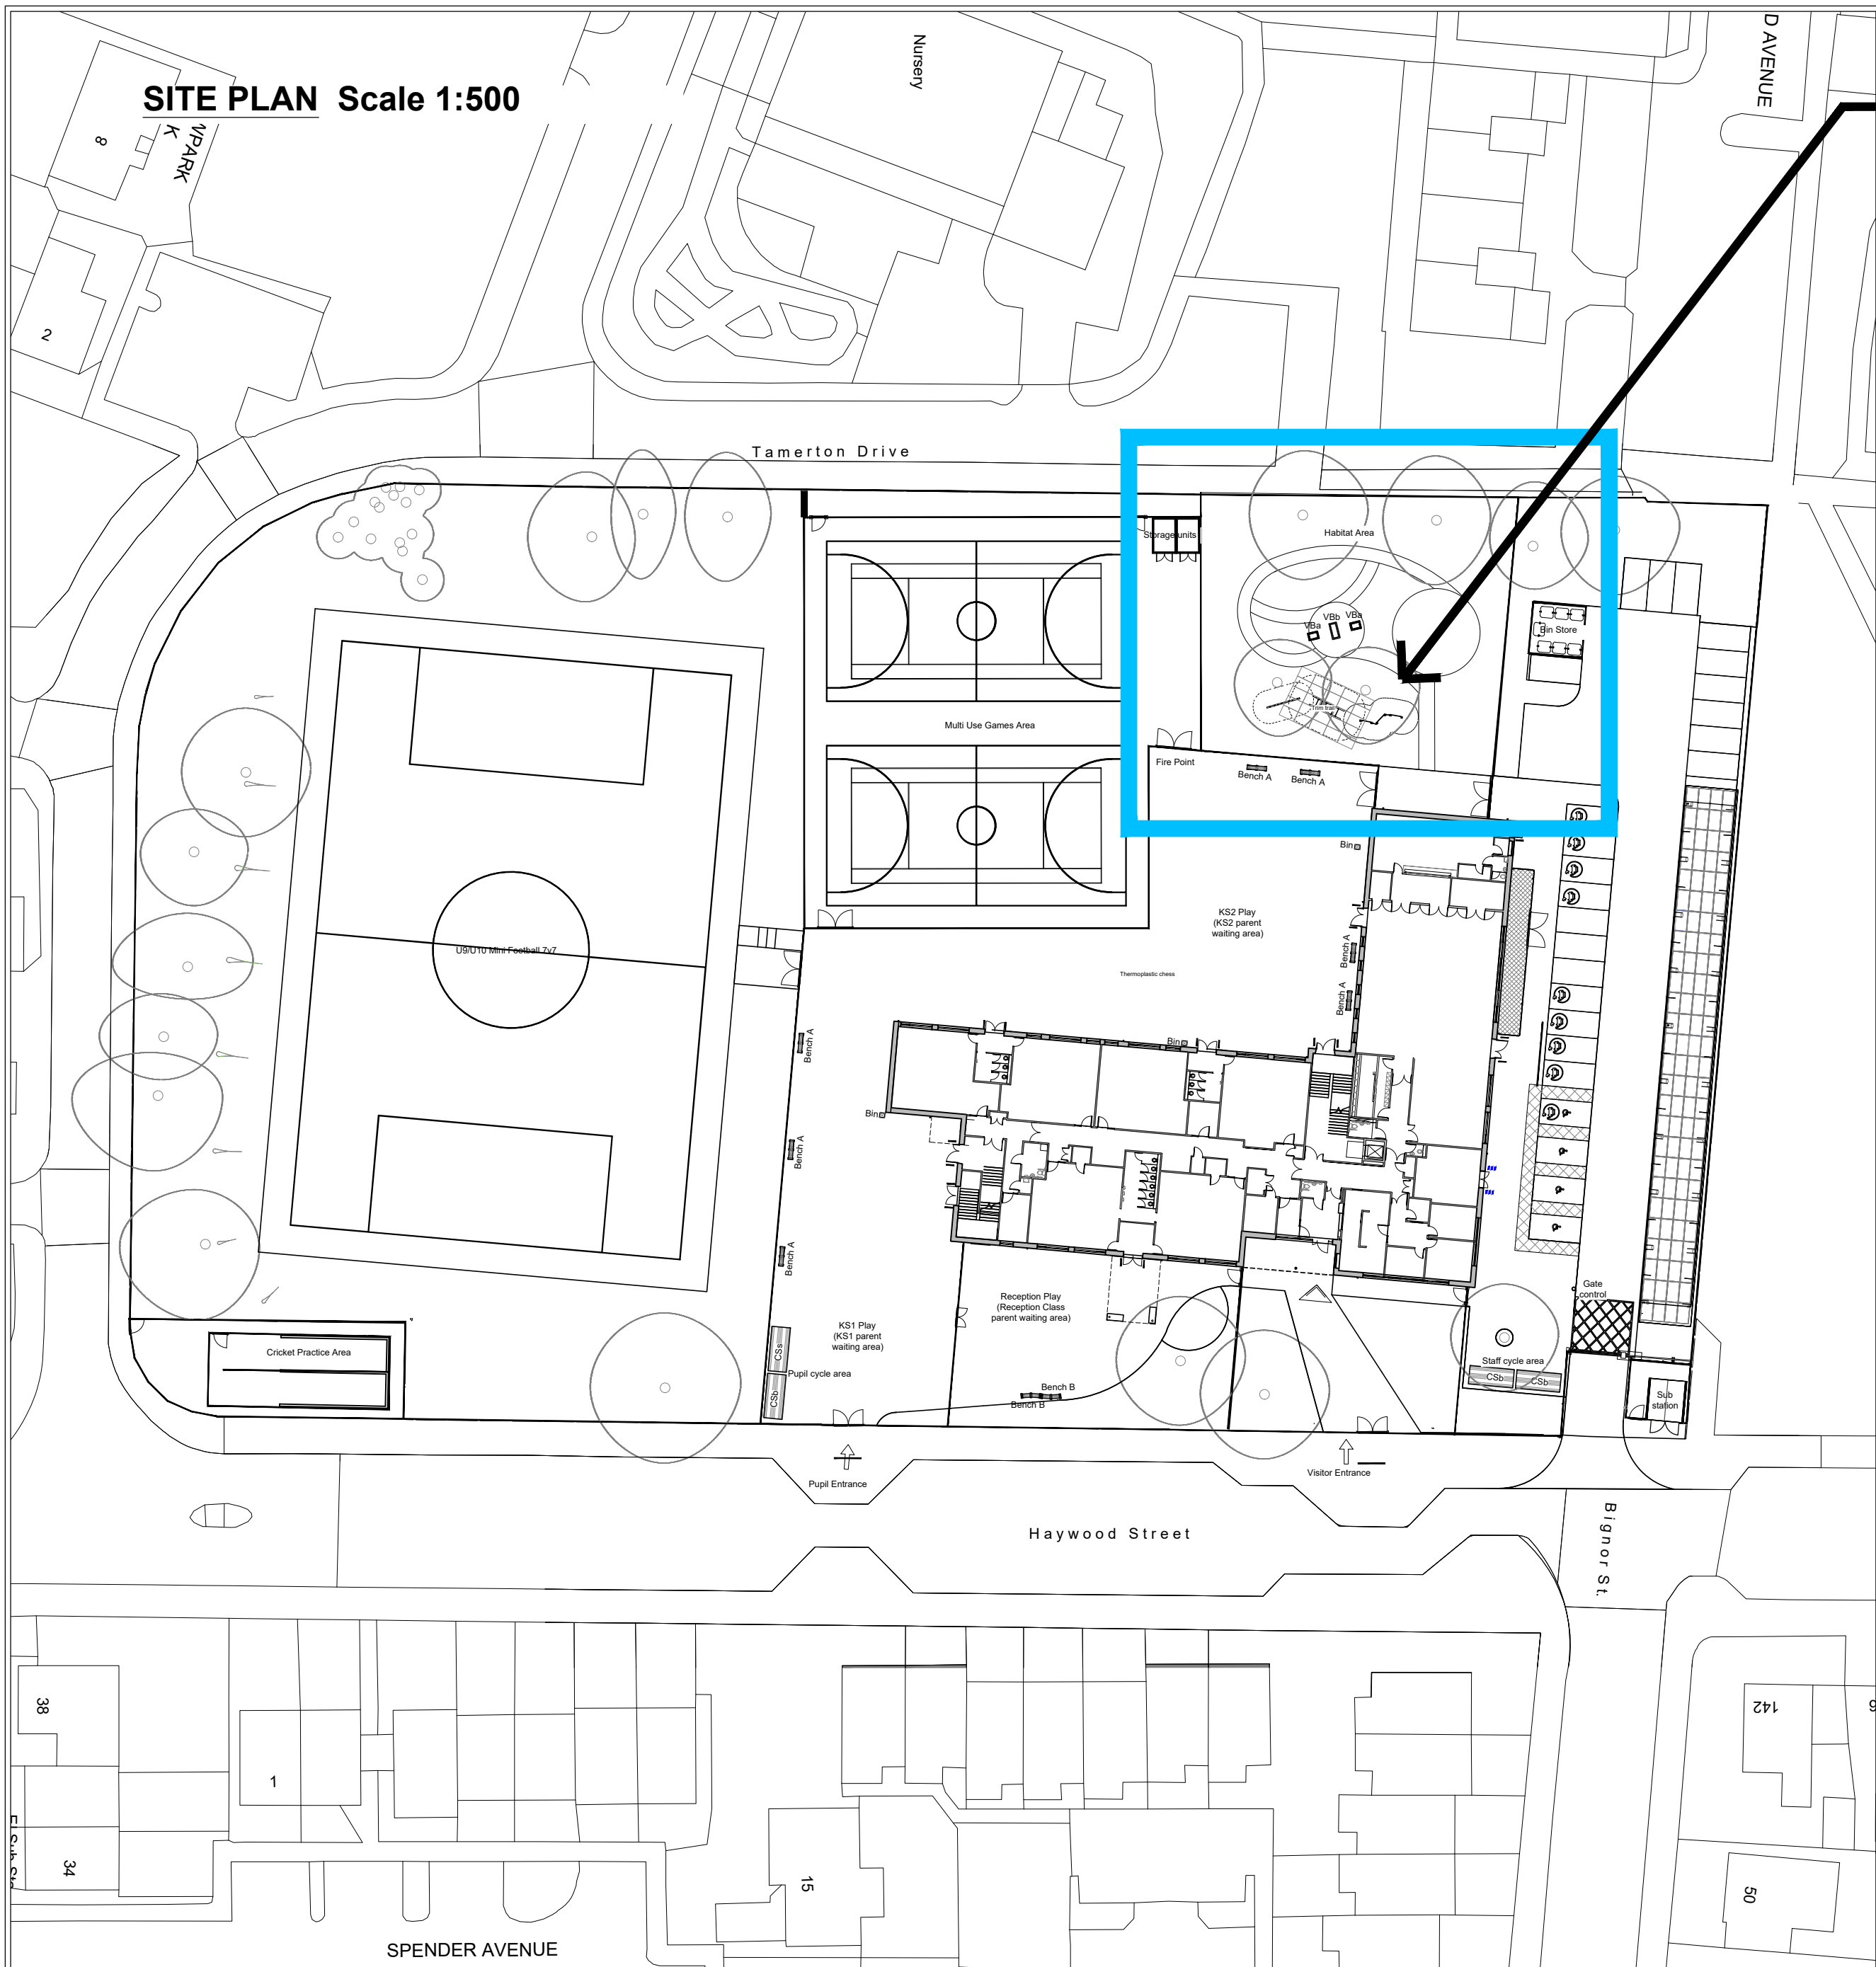

TRIM TRAIL PROPOSALS


TRIM TRAIL FURNITURE SPECIFICATIONS Scale 1:50

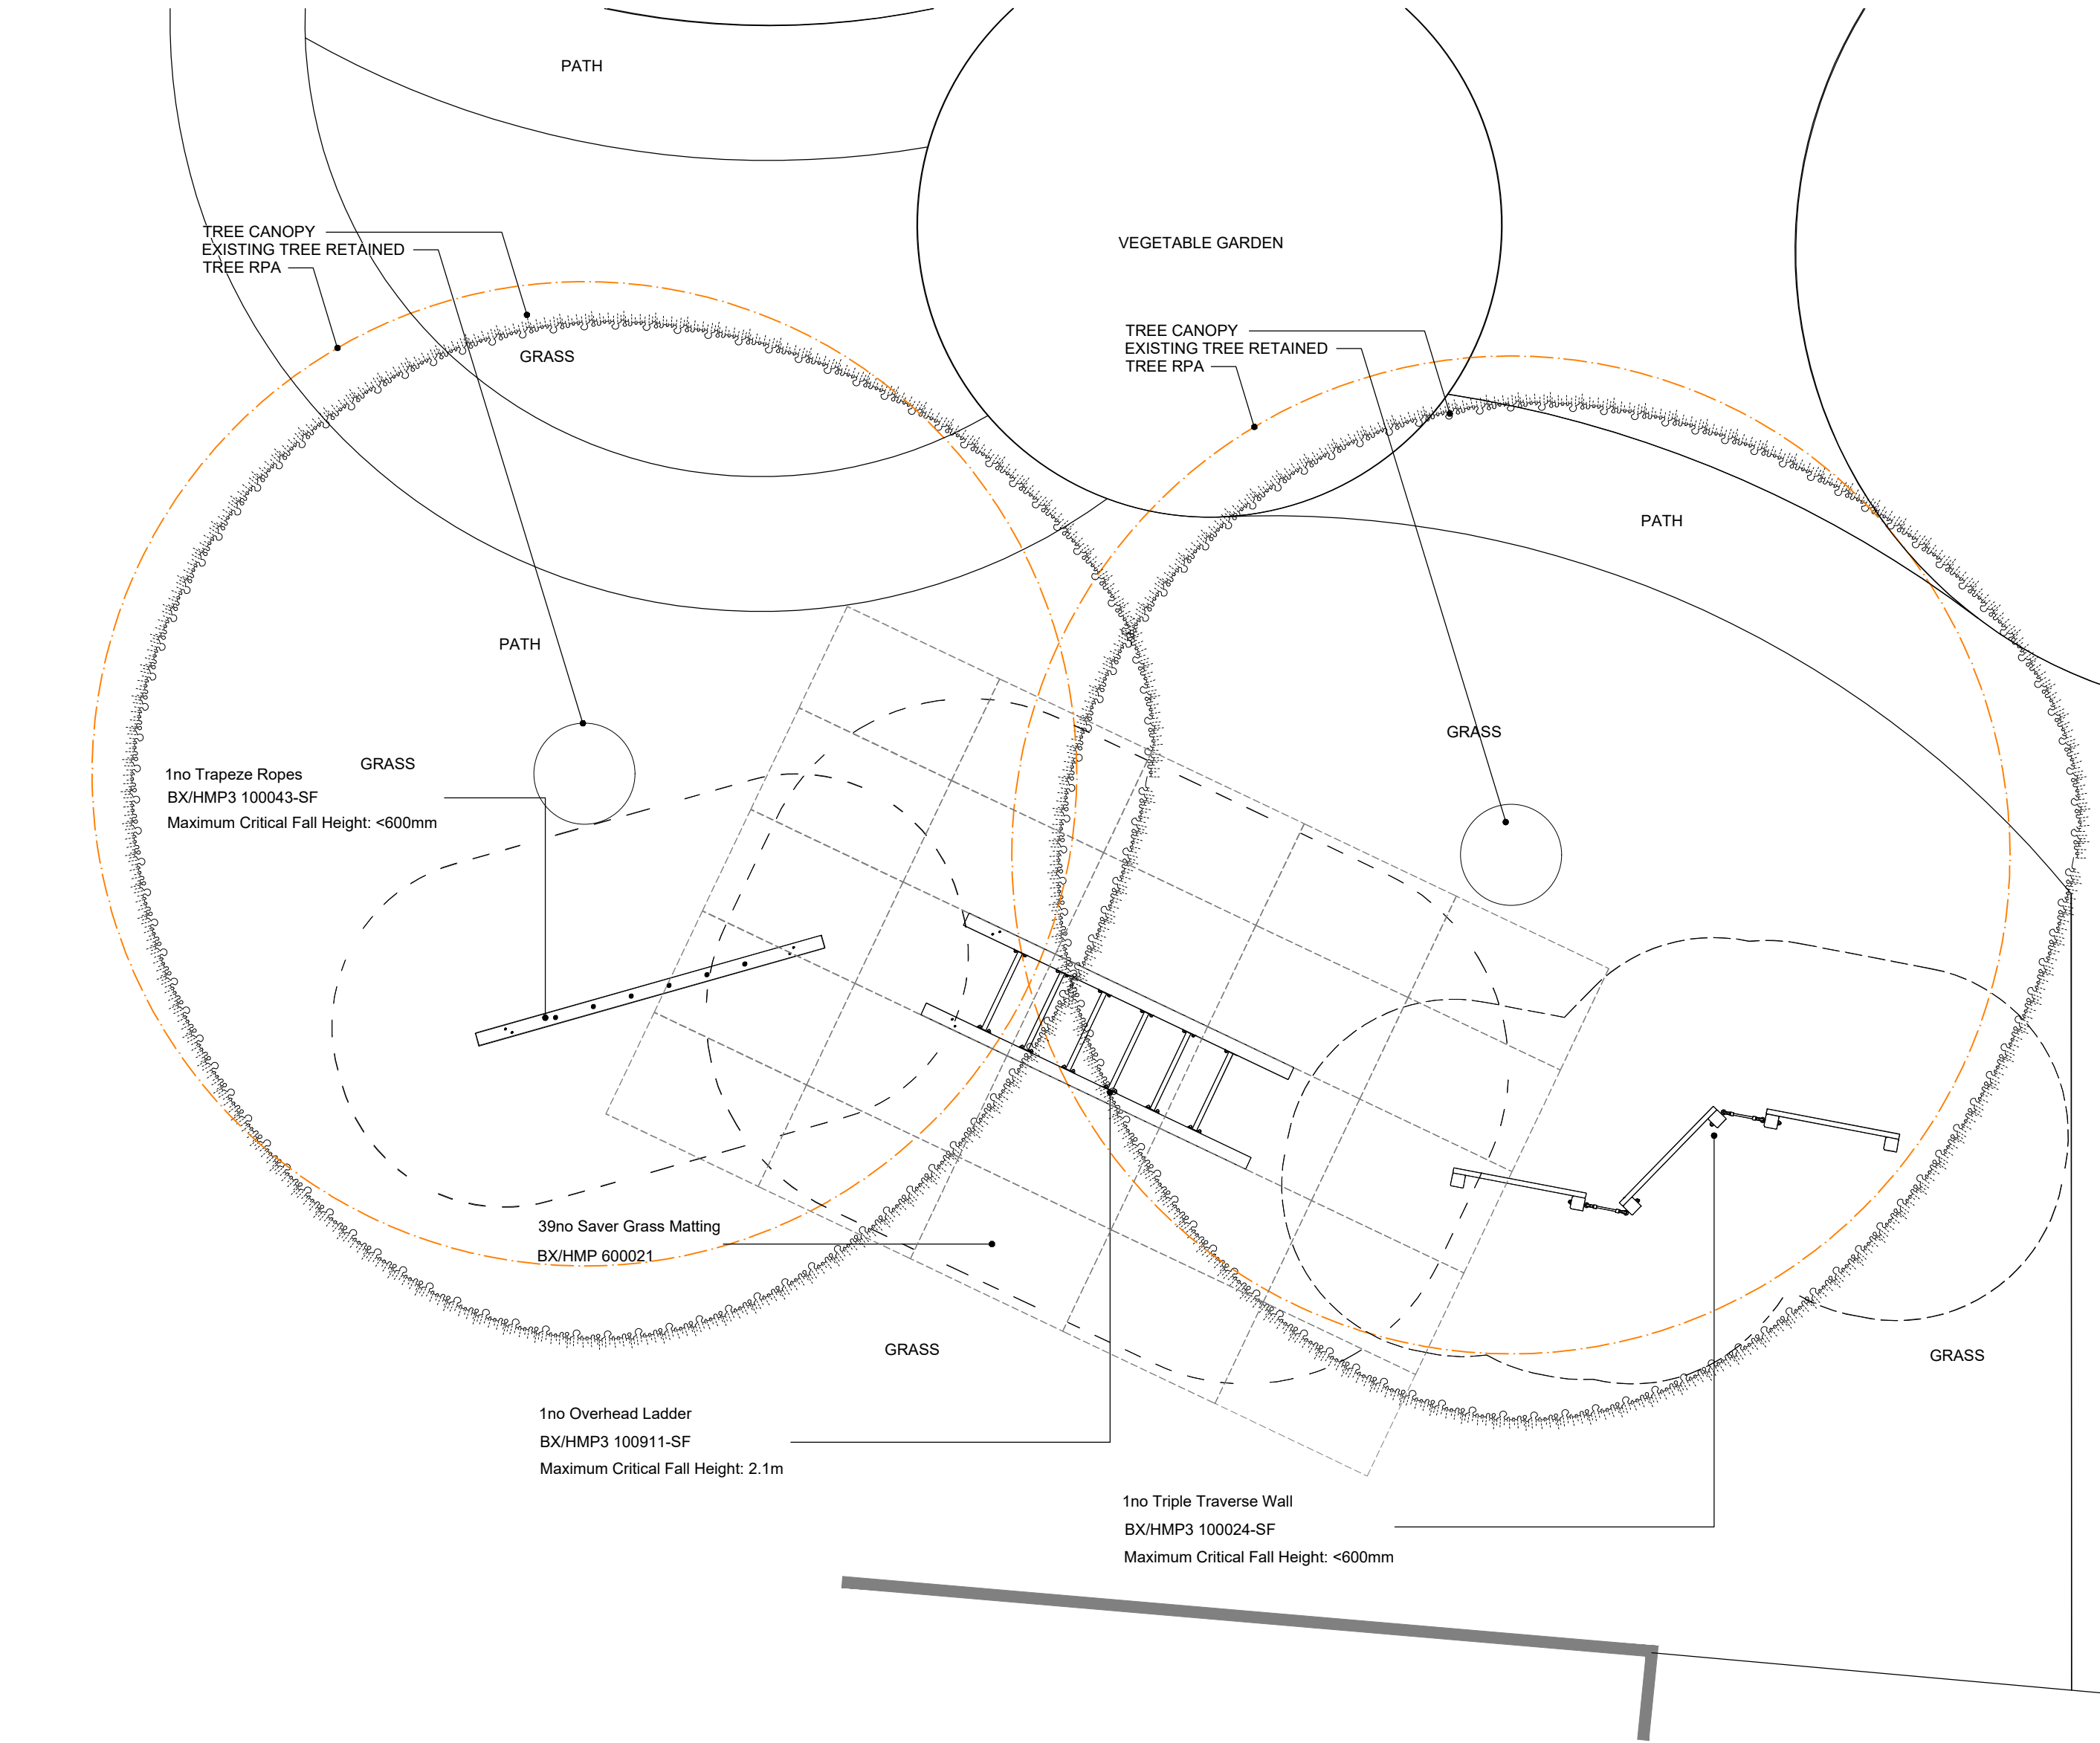


Dashed lines around equipment represent the required falling space. This area may overlap with other falling spaces but not free space (forced movement e.g. slides). These areas should not have any hard or raised obstructions within them. All dimensions unless stated are taken to inside edge of edgings by others - installers to check dimensions prior to any holes being excavated and advise Installations & Drawing Office of any size differences. Please note no planting or overhanging trees/bushes should be within the minimum use zones of the play equipment.

TYPICAL CONSTRUCTION DETAILS

RAISED PLANTER WALL SECTION Scale 1:10

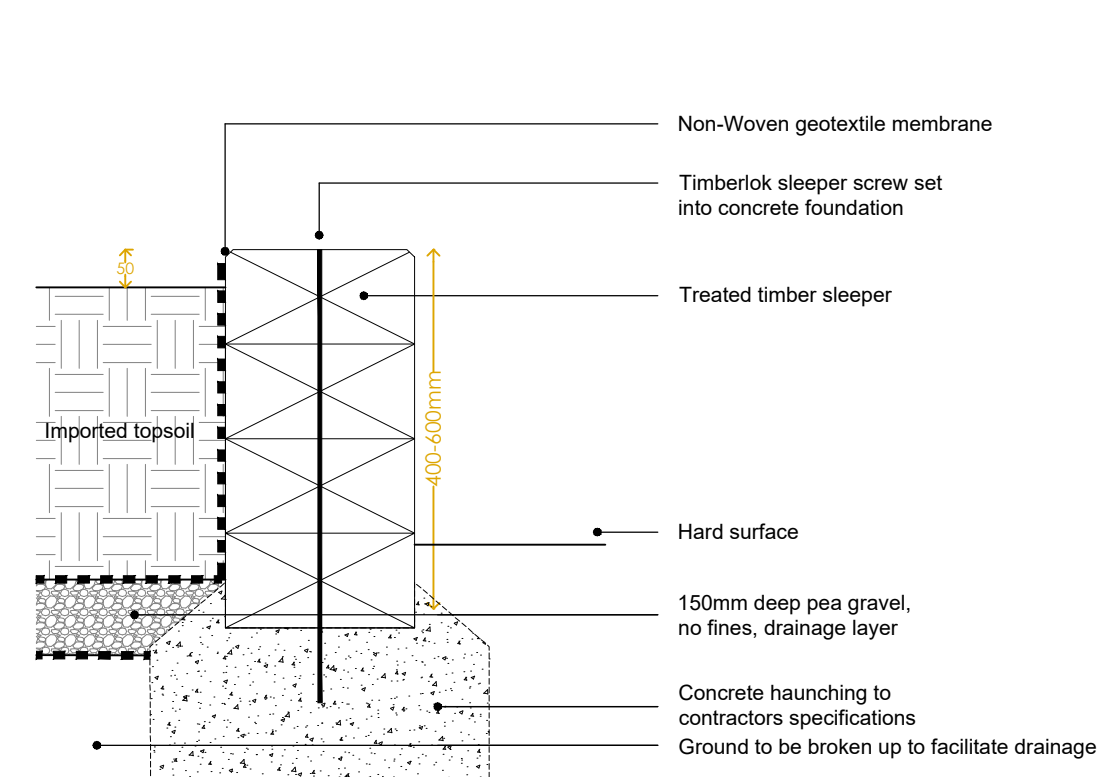


SAFETY MATTING DETAIL NTS

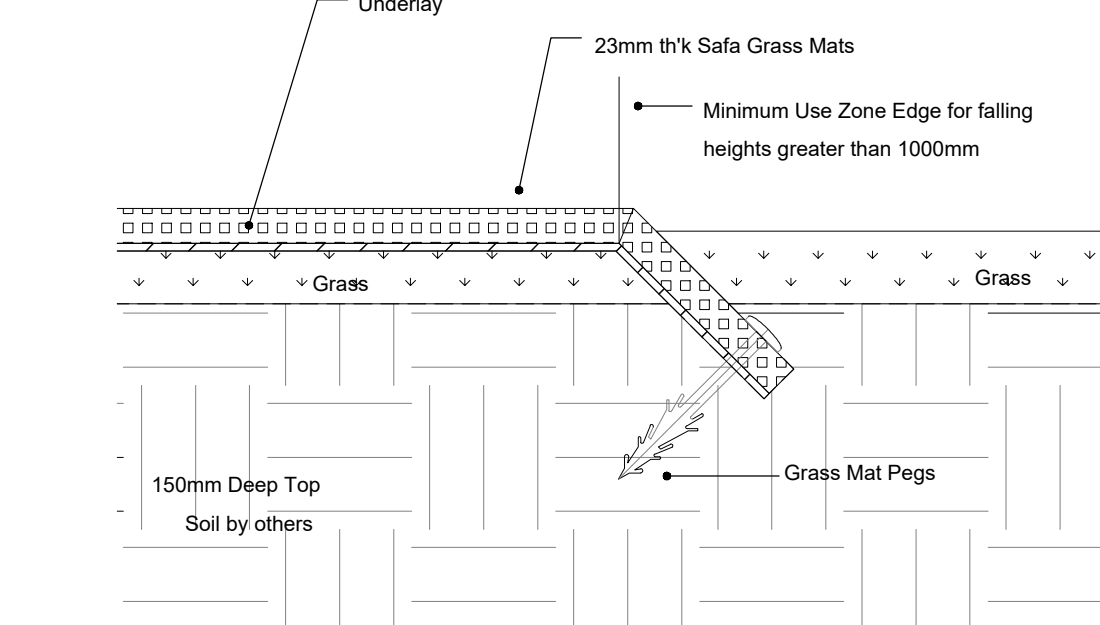


RAISED PLANTER PLAN DIMENSIONS Scale 1:50

VBa - 600mm HIGH

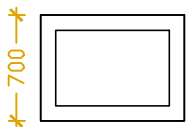


VBb - 400mm HIGH

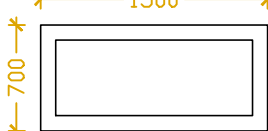

SEATING & LITTER BIN IMAGES



CYCLE SHELTER IMAGES & SPECIFICATIONS

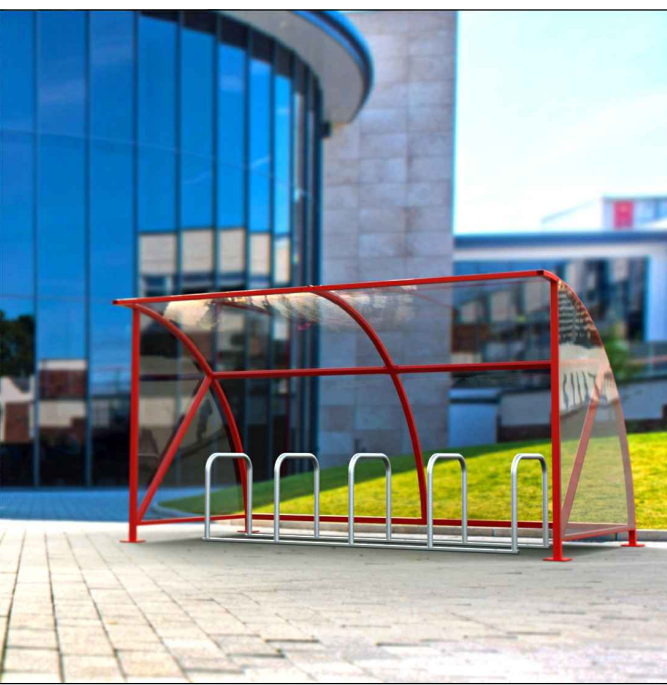

HENNESSY 4M SHELTER SPECIFICATIONS

Product Code:	SFD444
Weight:	235.00 kg
Length:	4100mm
Width:	2100mm
Height:	2150mm
Fixing:	Surface Mounted M10 expansion bolts
Material:	Steel
Color:	Galvanised

BUDGET SCOOTER RACK SPECIFICATIONS

Product Code:	SFD444
Weight:	56.00 kg
Length:	1050mm
Width:	240mm
Height:	800mm
Diameter:	48mm
Fixing:	Surface Mounted M10 expansion bolts
Material:	Steel
Color:	Galvanised

5 HOOP SHEFFIELD TOASTRACK SPECIFICATIONS

Product Code:	SFD405
Weight:	68.00 kg
Length:	3000mm
Width:	750mm
Height:	800mm
Diameter:	48mm
Fixing:	Surface Mounted M10 expansion bolts
Material:	Steel
Color:	Galvanised

KEY

Cycle Shelter	eg SFD Hennessy 4m shelter Ref: SFD114, powder coated finish
CSa	Red RAL 3020 with 3no. 5 hoop Budget Scooter Rack galvanised finish & fixing kit Ref SFD39998 fixed to wearing course
Cycle Shelter	eg SFD Hennessy 4m shelter Ref: SFD114, powder coated finish
CSb	Red RAL 3020 with 1no. 5 hoop Sheffield Toast Rack galvanised finish Ref SFD4205 fixed to wearing course
VBa	Raised planter bed 600mm high timber sleeper bed filled with imported topsoil, gravel drainage layer & waterproof membrane
VBb	Raised planter bed 400mm high timber sleeper bed filled with imported topsoil, gravel drainage layer & waterproof membrane
Bench A	Bench eg Second Life Products Wales Ltd Recycled Plastic Edge Bench, 1800L x 450H x 430W, Black/Brown colour finish, surface mounted fixings to suppliers recommendations
Bench B	Bench eg Second Life Products Wales Ltd Recycled Plastic Curved Edge Bench, 1800L x 450H x 430W, Black/Brown colour finish, surface mounted fixings to suppliers recommendations
Bin	Litter Bin eg Broxap Buxton Litter Bin, Ref BX45G 2563, powder coated finish Sky Blue RAL 5015 with both down fixings

PRODUCT SUPPLIER INFORMATION

TRIM TRAIL

Hand Made Places at Broxap Ltd
Rowhurst Industrial Estate
Cheriton
Newcastle-under-Lyme
Staffordshire
ST5 6BD
Tel: (0)1420 474 111
info@handmadeplaces.co.uk

CYCLE SHELTER


Street Furniture Direct
Adlington Business Park
Adlington
Macclesfield
Cheshire
United Kingdom
SK10 4NL
Tel: (0)1625 879 442
enquiries@streetfurnituredirect.co.uk

SEATING

Second Life Products Wales Ltd
BIRCH/SLPW Abernant Yard
Pontardawe Road
Rhydyfro
Pontardawe
Swansea
SA8 4SX
Tel: 01269 826740
sales@slpw.co.uk

LITTER BIN

Broxap Ltd.
Rowhurst Industrial Estate
Cheriton
Newcastle-under-Lyme
Staffordshire
ST5 6BD
Tel: 01782 564411
info@broxap.com

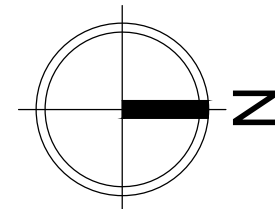

Rev	Description	Initial	Date
B	Updated to latest site plan, bins & benches added	KAS	Mar/23
A	Updated to latest site plan, supplier details added	KAS	Mar/23

saville LANDSCAPE DESIGN
Hatherlow House Romley Stockport Cheshire SK6 3DY
T : 0161 406 7333 E : info@savillandscape.co.uk
M : 07502 289193 W : www.savillandscape.co.uk

CLIENT
Conlon Construction Ltd

PROJECT TITLE
Olive Primary School

DRAWING TITLE
Typical Construction Details - Furniture

STATUS
PLANNING

SCALE	SHEET SIZE	DRAWN	CHECKED	DATE
Varies	A1	KAS	-	Mar/23

PROJECT NO.	DRAWING NO.	REV.
406	06	B