



ST. MARYS ROAD

WORTHINGTON STREET

 


SITE LOCATION PLAN (250sqm)
1:1250@A3

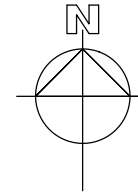


CYCLE STORE
Cycle storage unit for 2 no cycles, with patented gas strut assisted opening action, secure and convenient. Is fire resistant and offers 2 padlock points as standard.
H 1330mm x W 1960mm x D 890mm

EXISTING SITE PLAN
1:200@A3

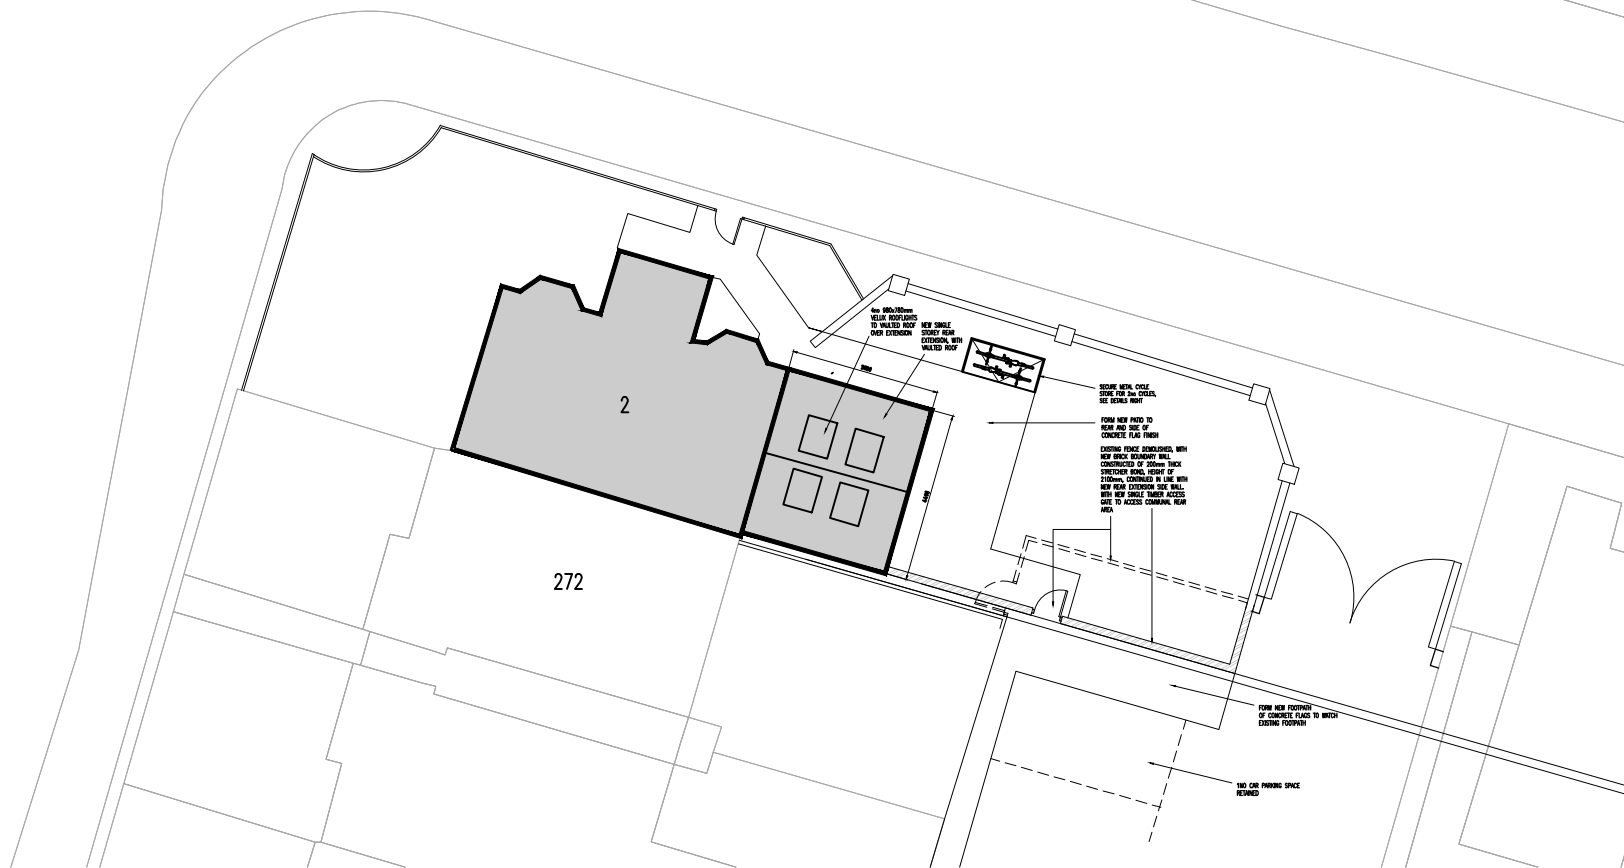

PROPOSED SITE PLAN
1:200@A3

 

Rev	Amendments	Date	Ints
C4	Extension reduced by 1m	22.12.22	MG
C3	Alterations after planning consulatnt queries	18.11.22	MG
C2	Alterations after planning consulatnt queries	14.11.22	MG
C1	Alterations to red line boundary	10.11.22	MG



Project			
2 WORTHINGTON STREET MOSTON, M40 0BB			
Drawing Title			
SITE LOCATION PLAN PROPOSED SITE PLAN			
Drawn	TW	Checked	—
Date	SEP 2022	Scale@A3	1 : 100
Drawing No.	2WS/200/BR		Rev. C4