


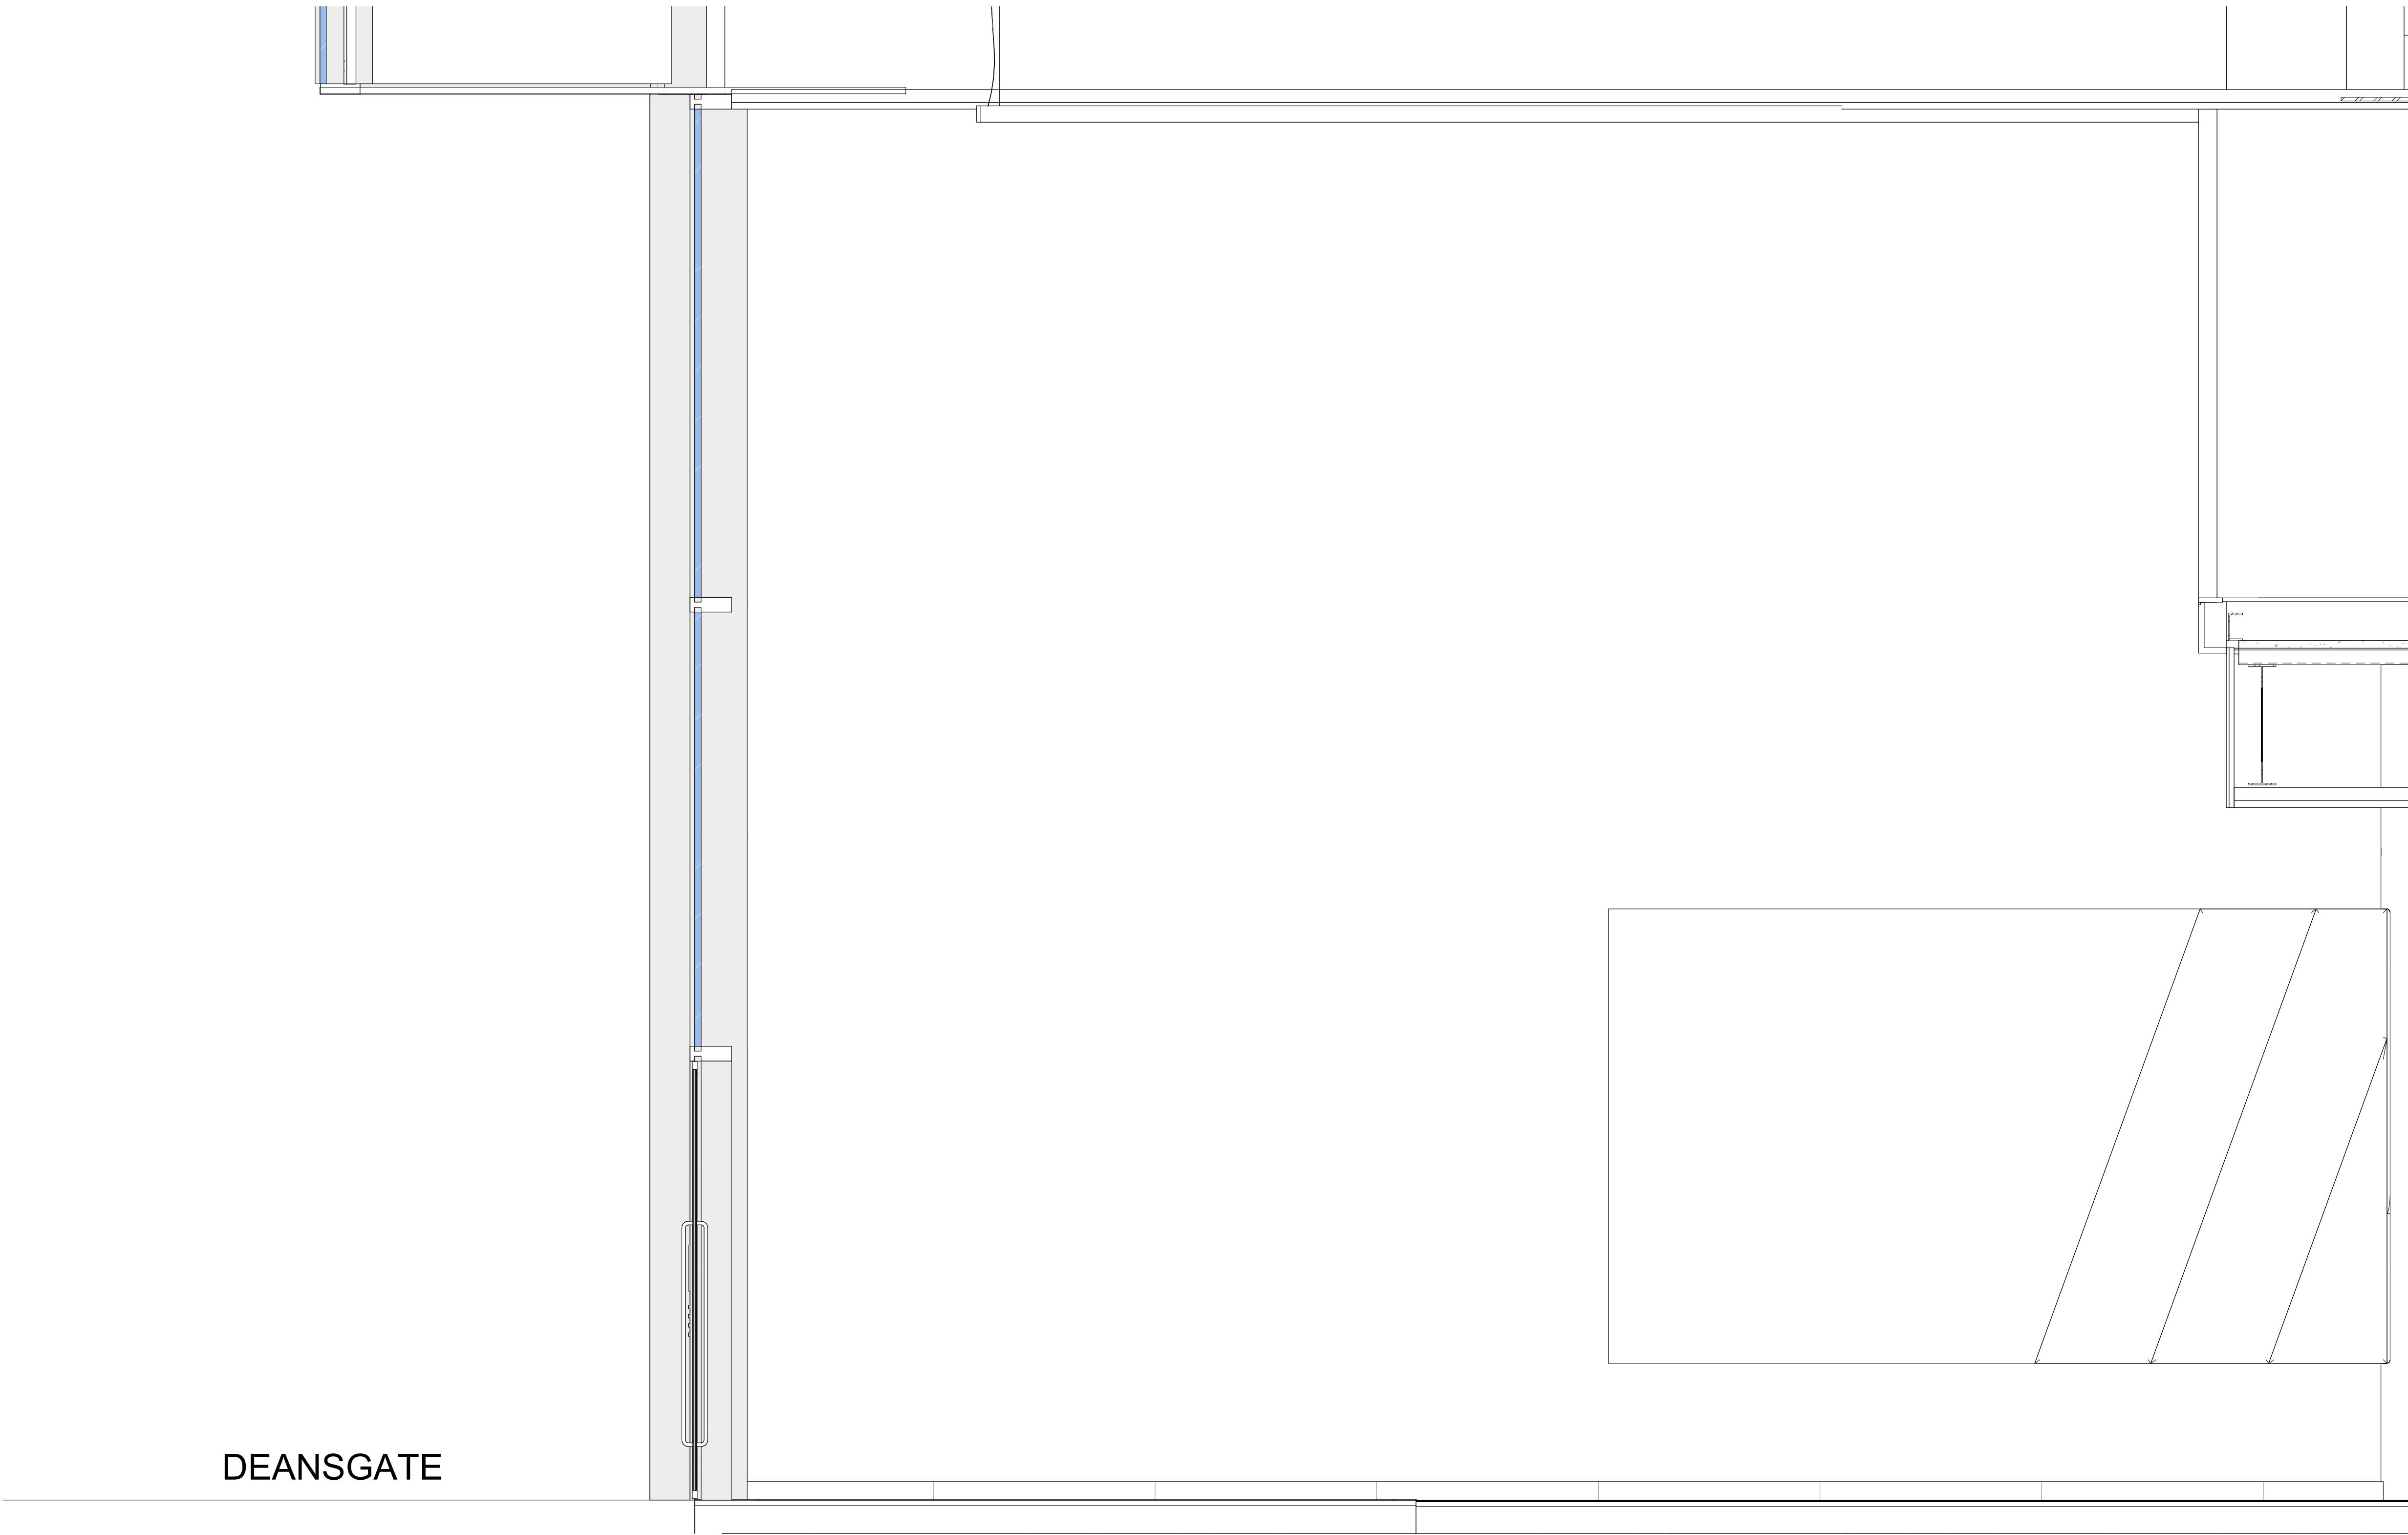

DEANS GATE

1

Elevation of Main Reception Screen

1 : 20

rev.	date	description		by	rev.	date	description		by	notes		Project Name	Spinningfields Reoccupation		drawing number	rev	drawing title	scale	1 : 20		
P01	06.12.22	Issued for Information		OM						- Do not scale drawing - All dimensions to be confirmed on site - Any drawing errors or divergences should be brought to the attention of the originator of this drawing - Drawing to be read in conjunction with MLA Common Requirements Specification		Client	NatWest Group		RBF62-MLA-XX-00-DR-A-PL-122		P01	Existing Reception Elevation	date	06.12.22	
										Address	Spinningfields Manchester		status		Planning	suitability		S2	Ground Floor Planning	drawn	Author
																				format	A1

MLA

MICHAEL LAIRD ARCHITECTS

5 Forres Street Edinburgh EH3 6DE
T 0131 226 6991
michaellaird.co.uk