


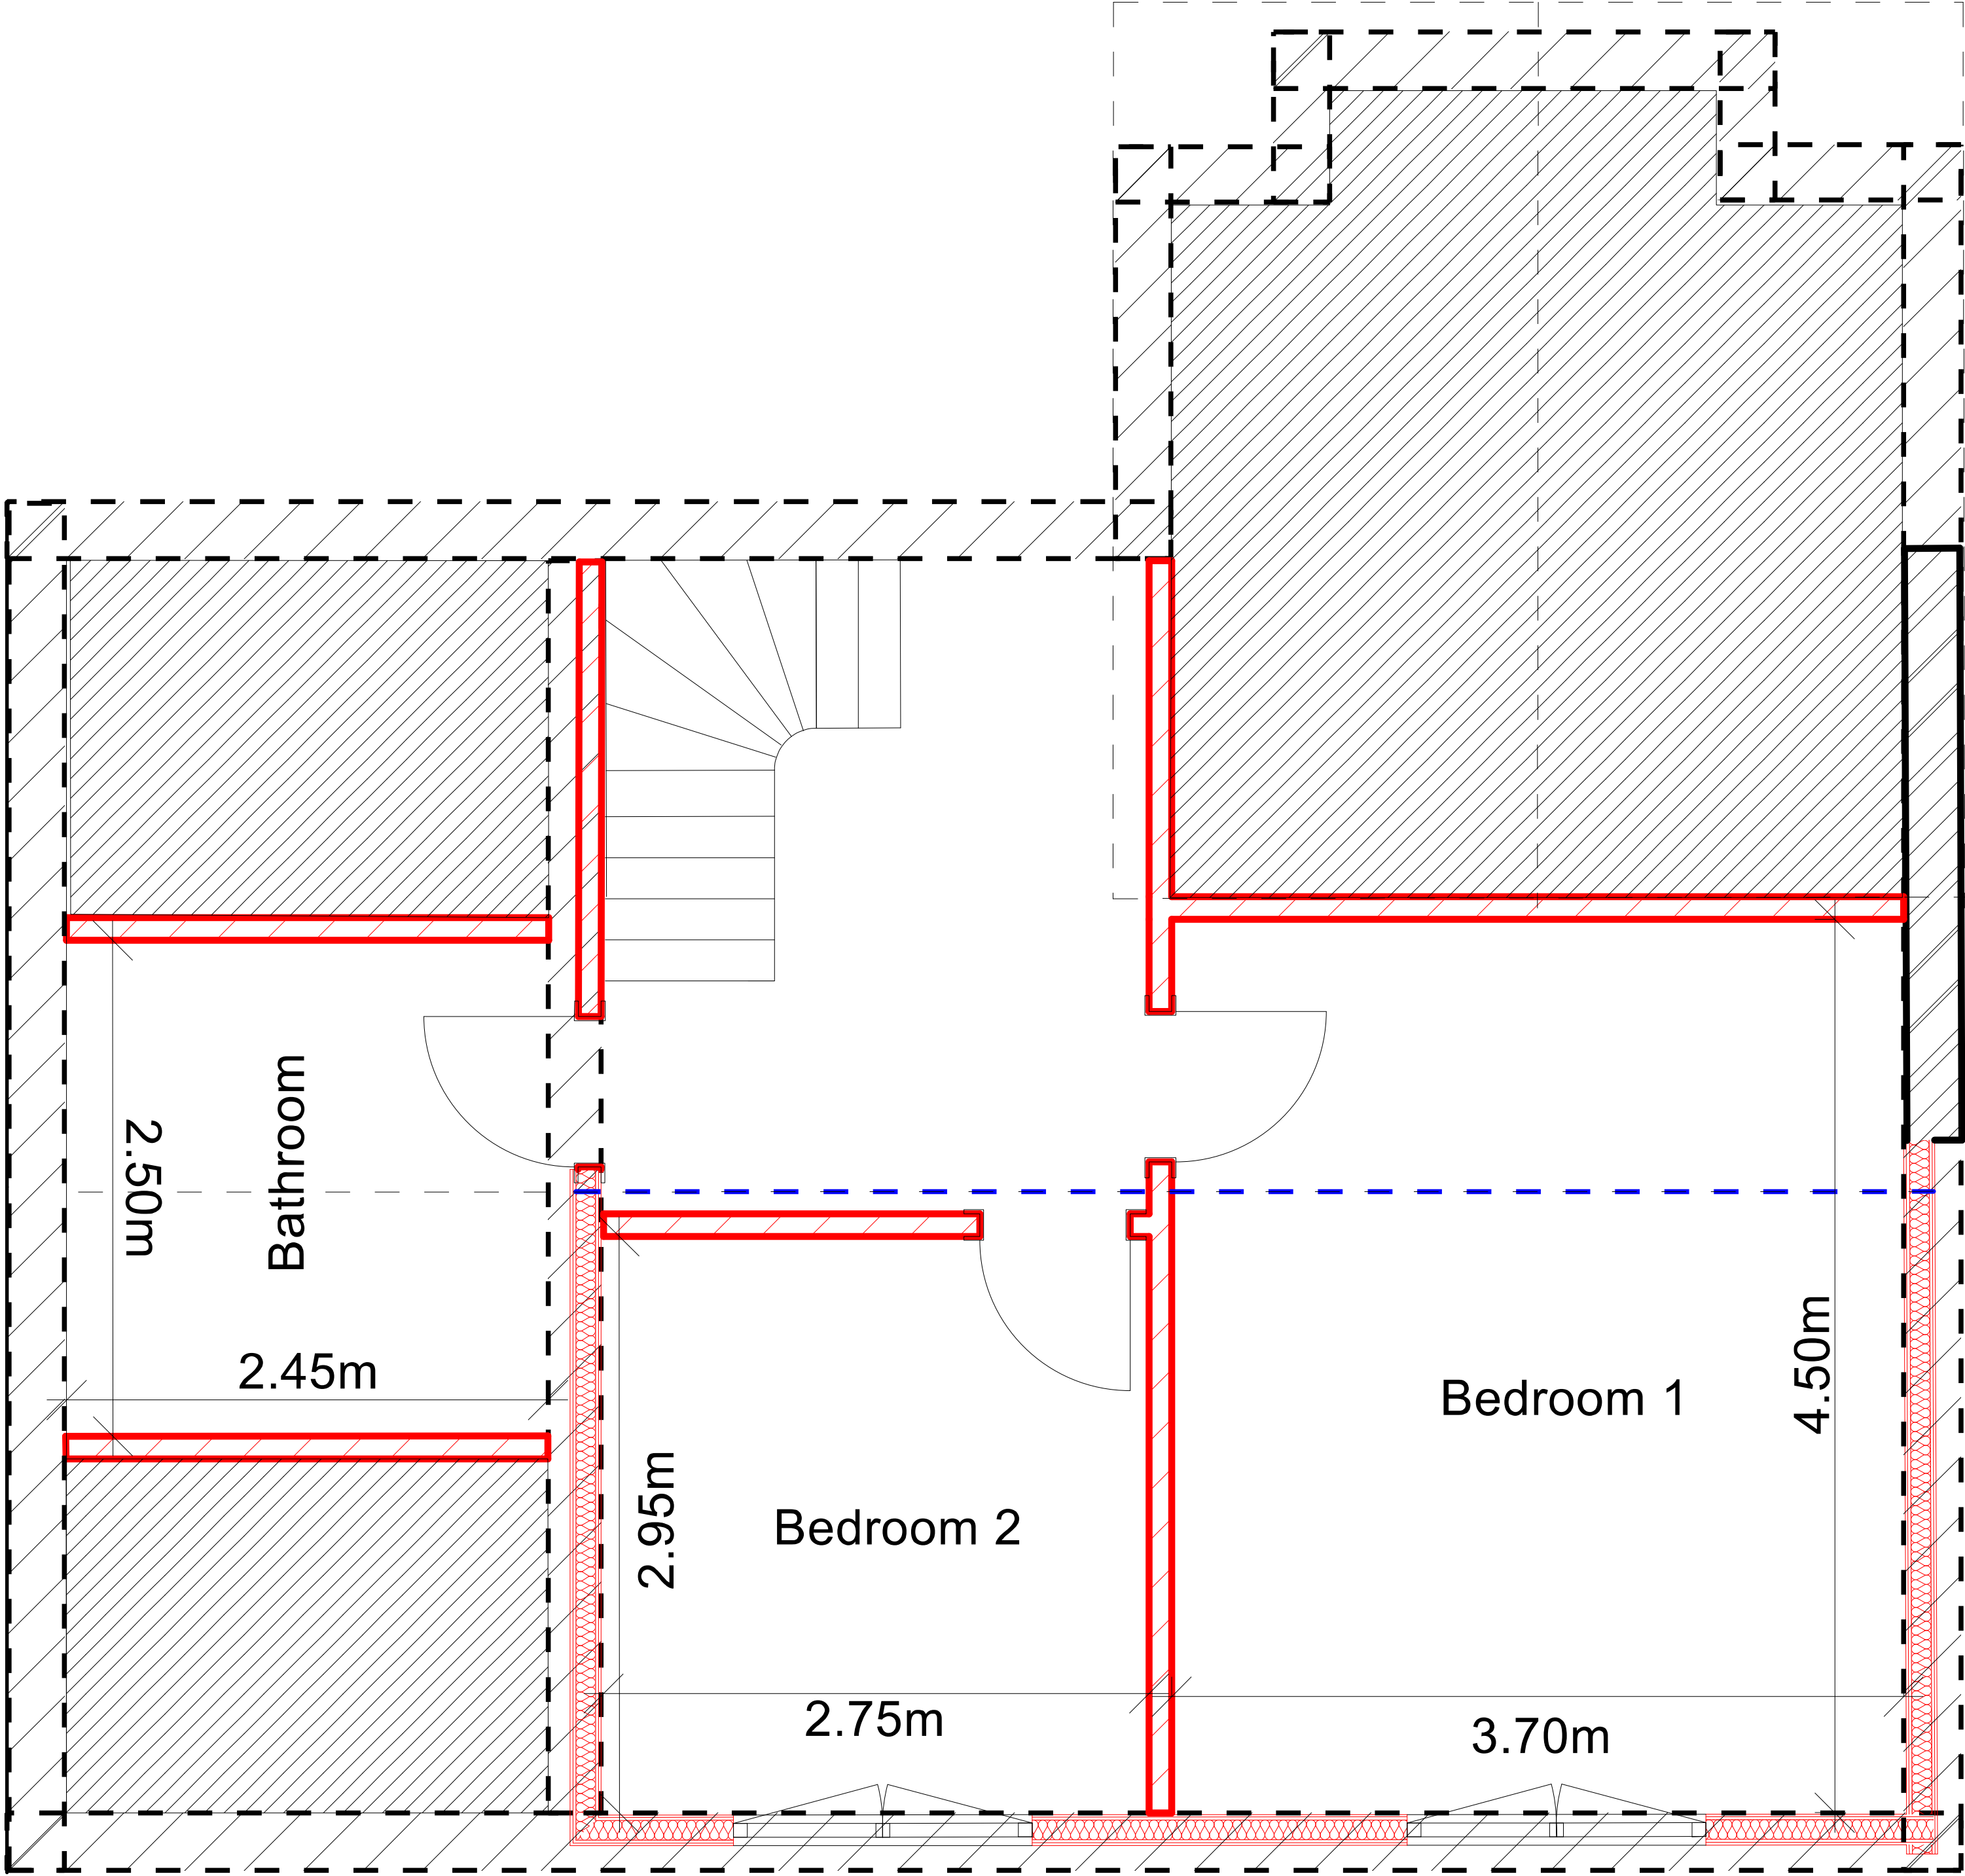

Proposed Dormer Floor Plan

Drawing title: Proposed dormer conversion at 212 erwood road - Plan Option 1		
Client: Afia Kamal 212 Erwood Road Manchester M19 1HX	Drawing no. 2022/212 EWR/005	Scale: 1:25
	Date created:01/12/2022	
	 SR ENGINEERING SERVICES LIMITED srengandservices@gmail.com Contact:07809569032	
General notes: 1. This drawing is intended for the use in planning ONLY at this stage. 2. Do not Scale this drawing. 3. All dimensions provided are in meters Until Noted Otherwise.		