



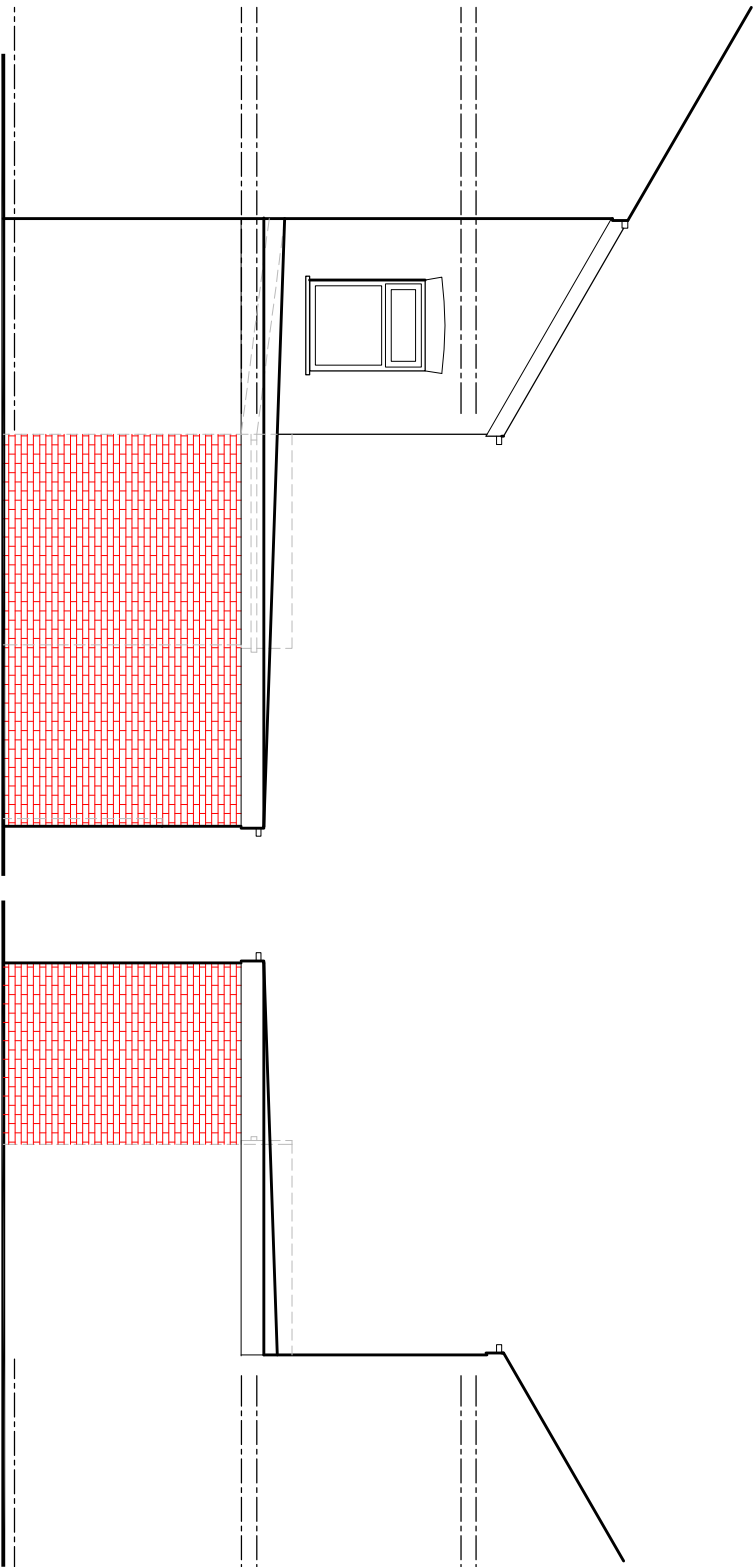


PROPOSED SIDE ELEVATION

PROPOSED SIDE ELEVATION

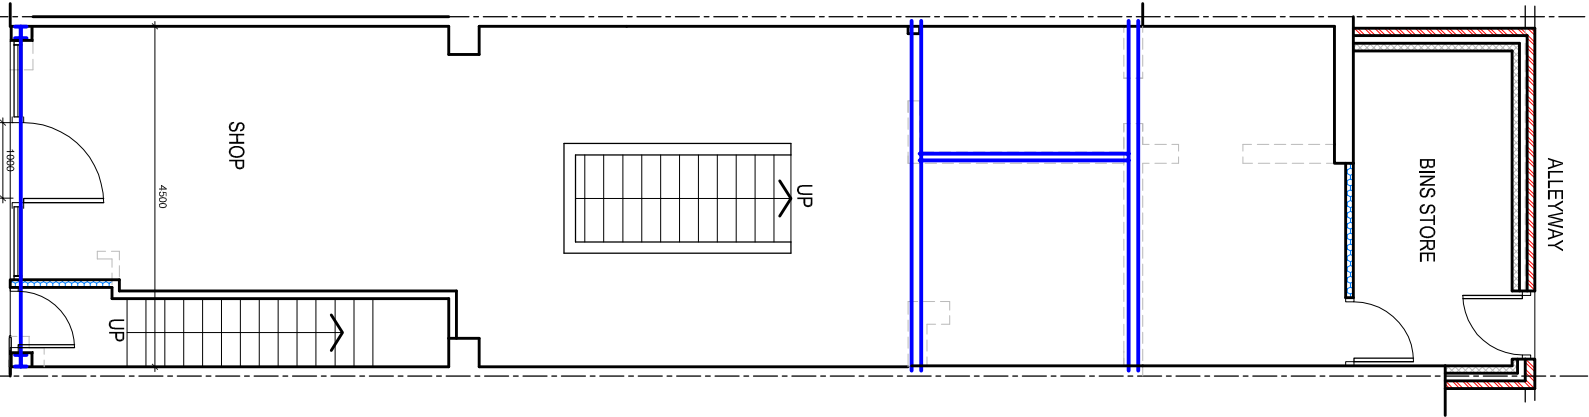


PROPOSED GROUND FLOOR PLAN

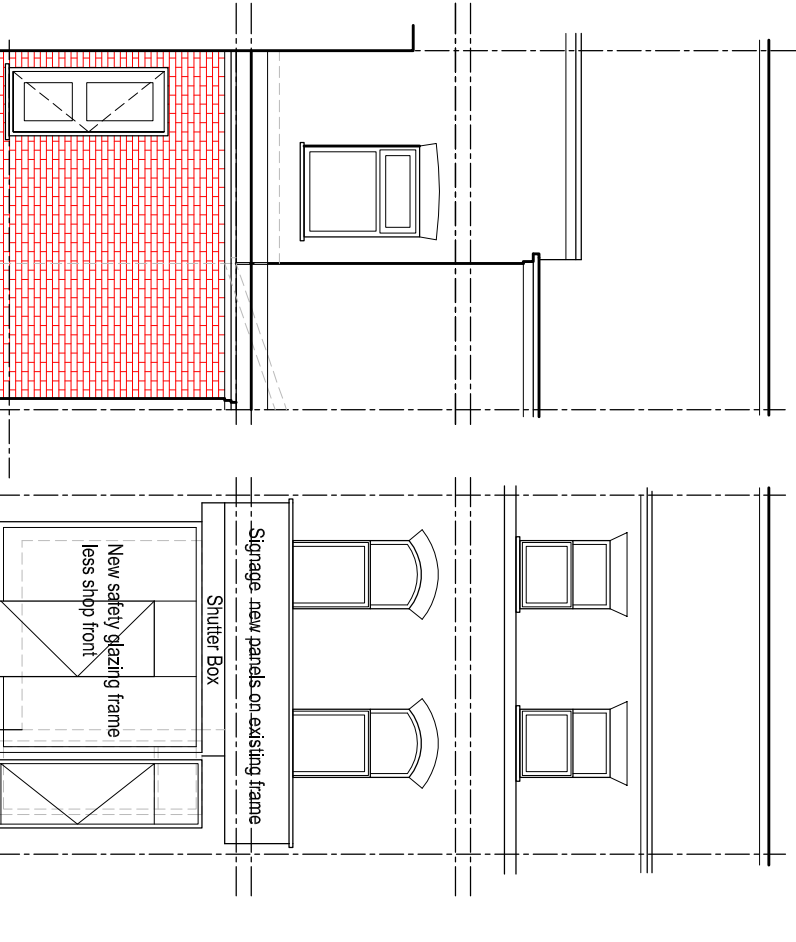

PROPOSED REAR ELEVATION

PROPOSED FRONT ELEVATION

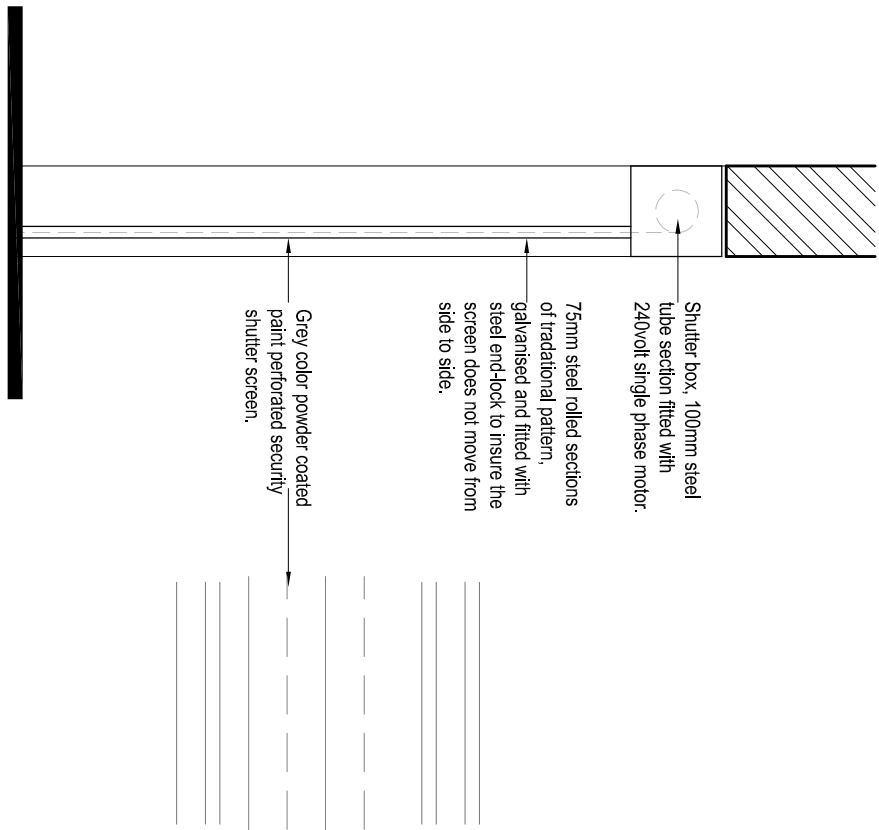

ROLLER SHUTTER DETAIL scale 1:25