
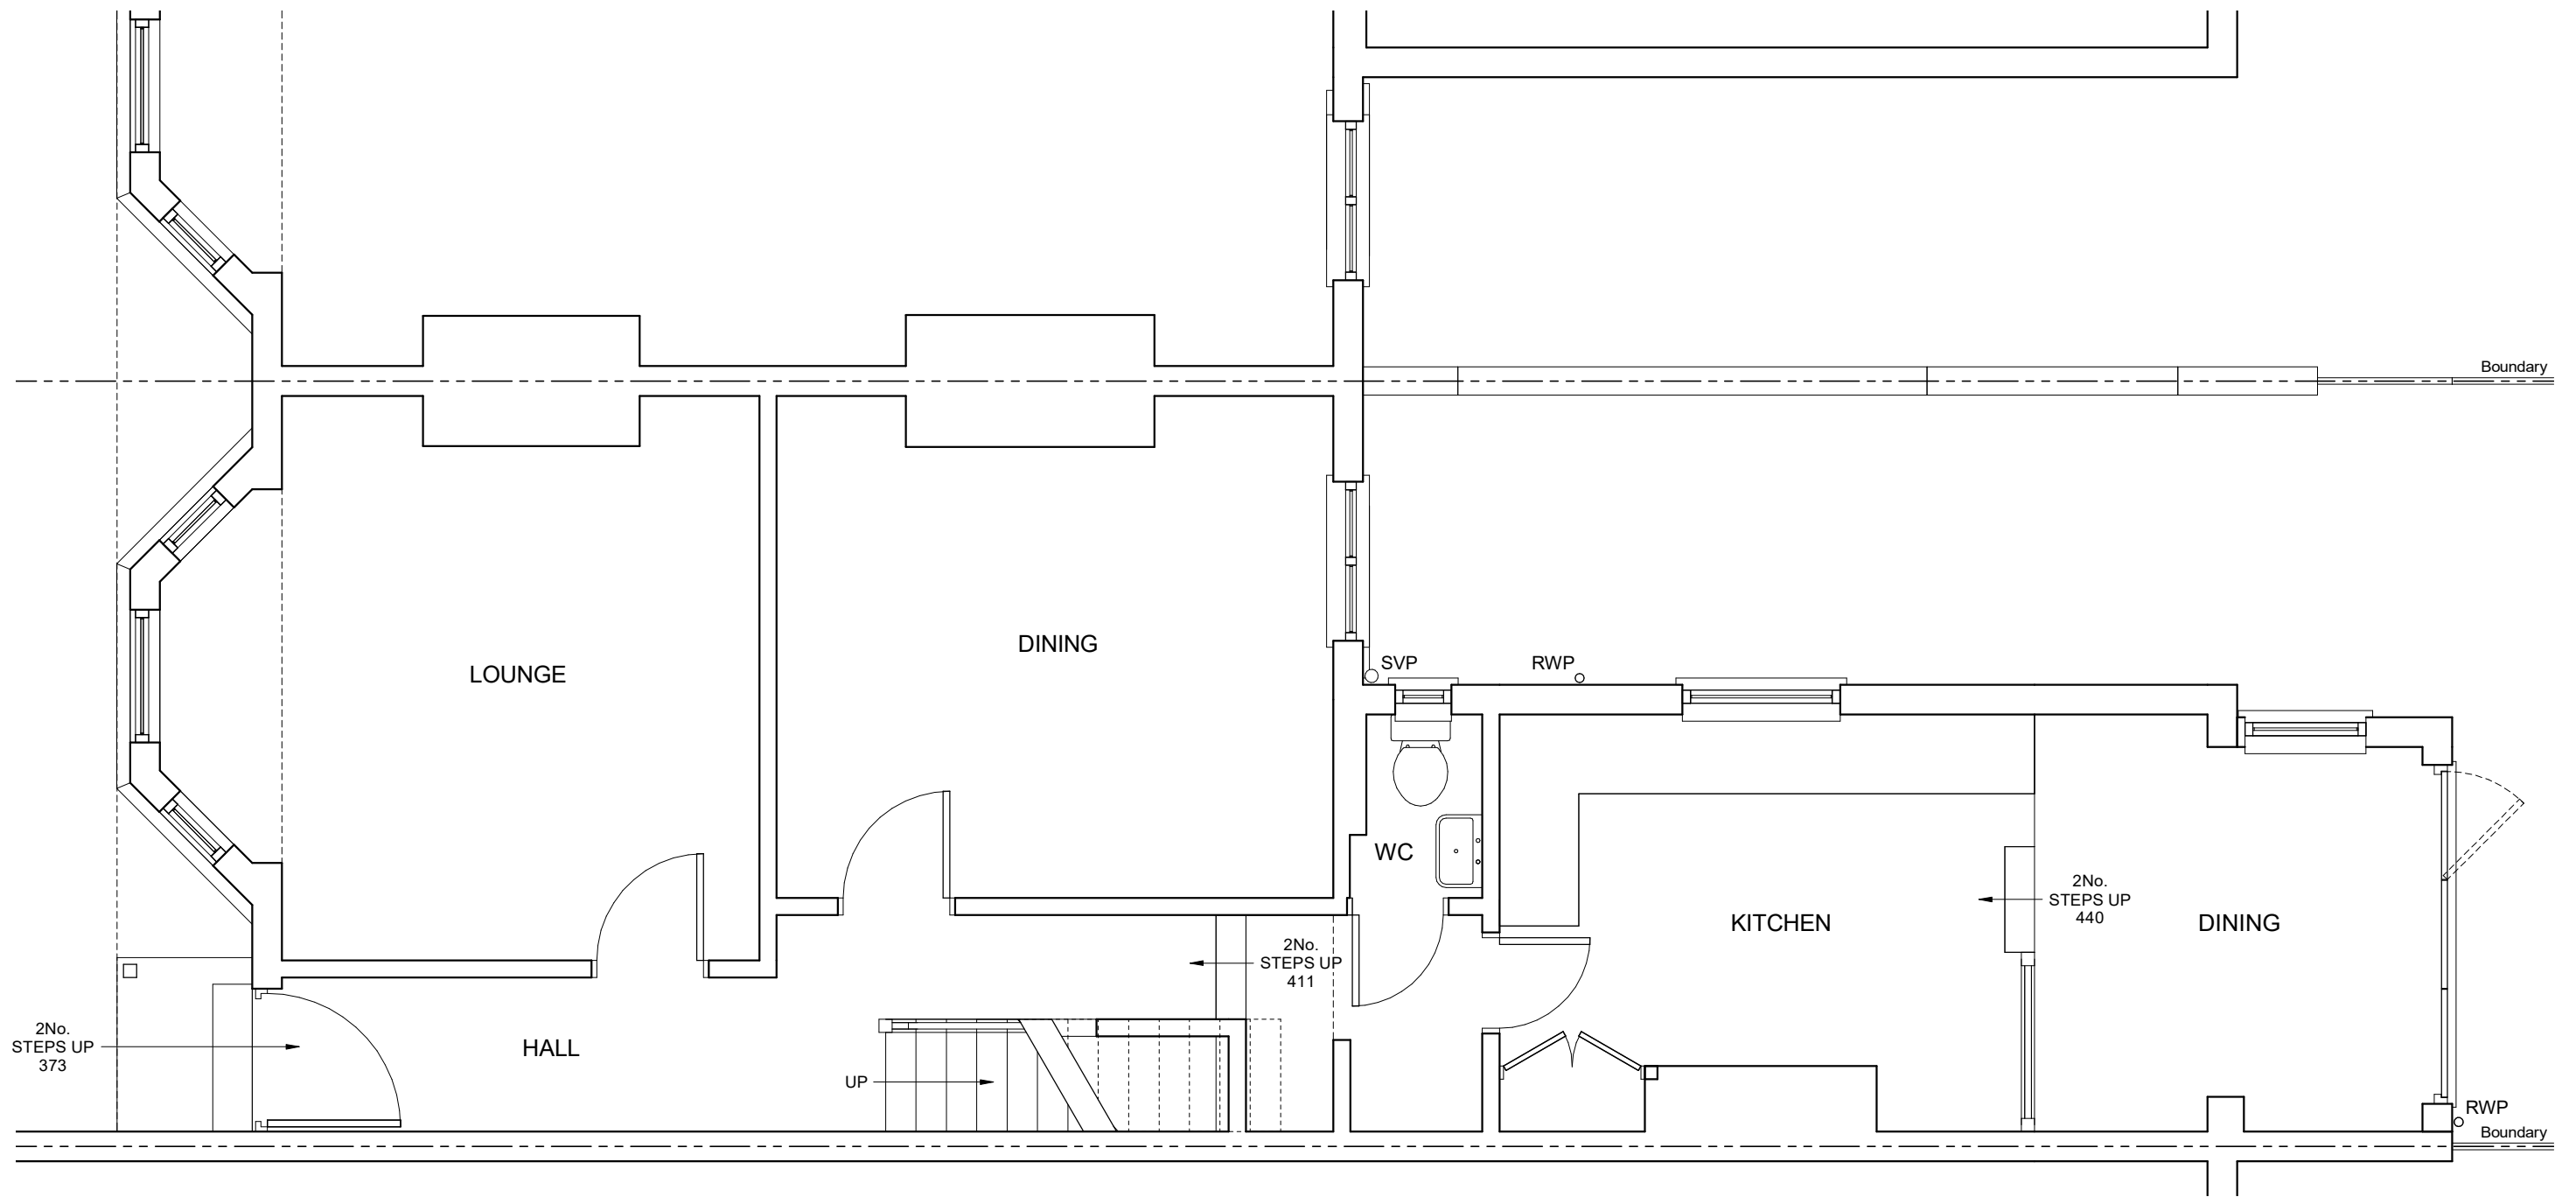
 


EXISTING GROUND FLOOR PLAN

Client:	Job Title:	Drawing Title:	Status:	Scale:	Size:	Drawn:	Checked:	Date:	Drawing No:	Rev:
Lorien Helm	41 High Lane, Chorlton-cum-Hardy, M21 9DL	Existing Ground Floor Plan	Planning	1 : 50	A3	JR	PL	20/03/2023	20230302/INW1887/ 001	*

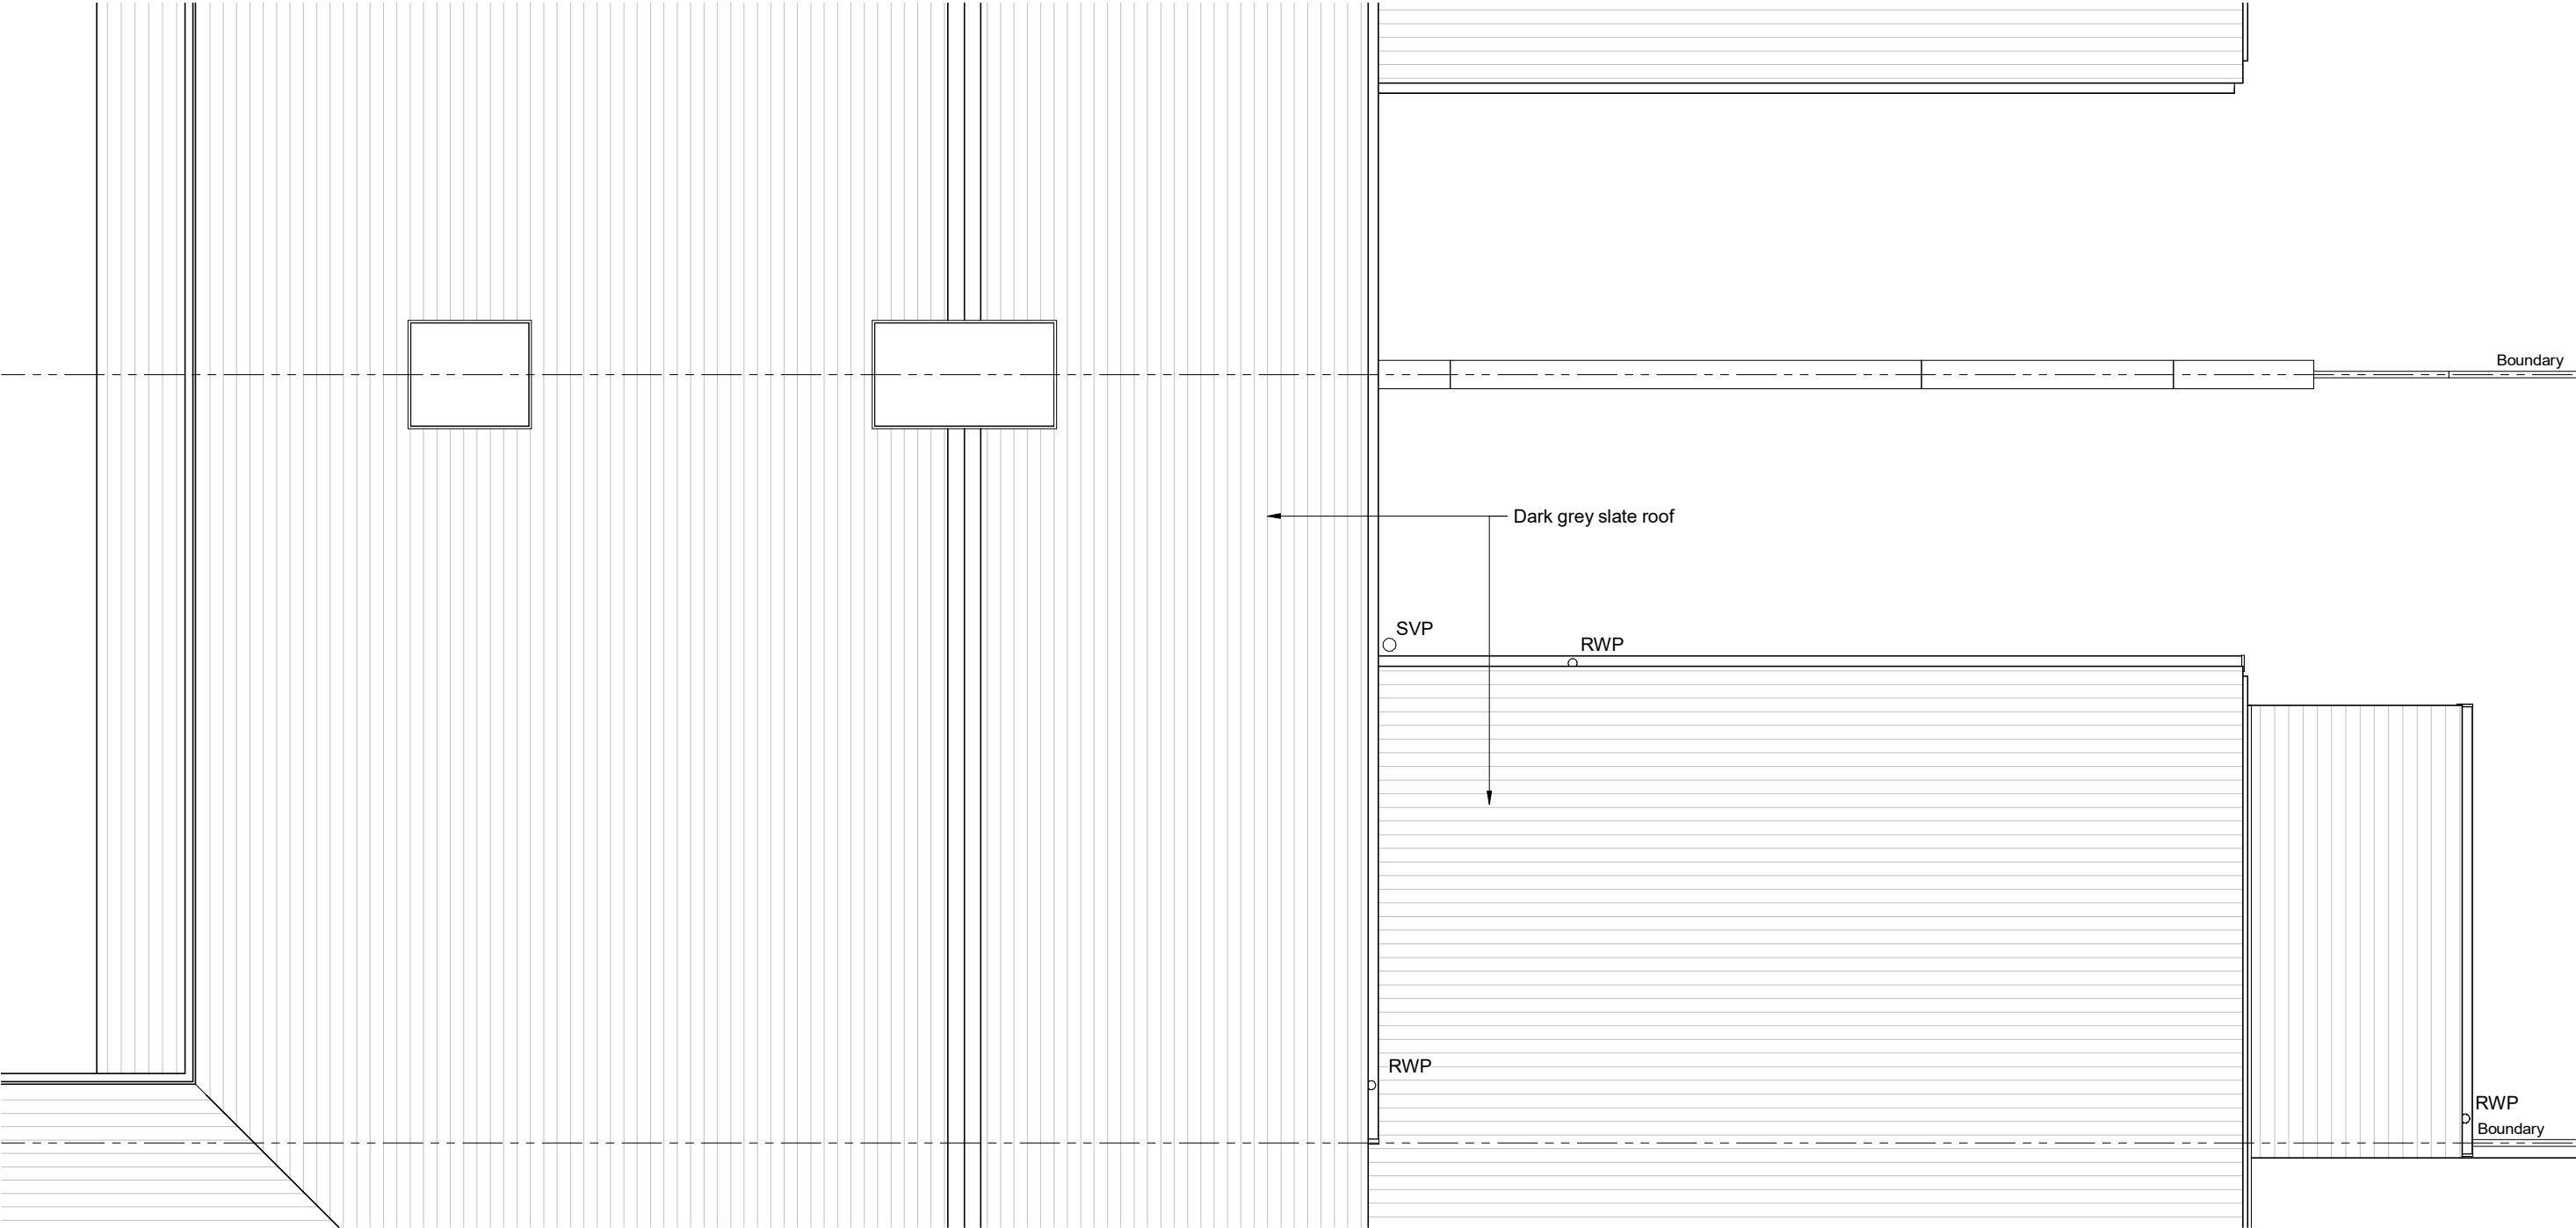

EXISTING ROOF PLAN

Client:	Job Title:	Drawing Title:	Status:	Scale:	Size:	Drawn:	Checked:	Date:	Drawing No:	Page
Lorien Helm	41 High Lane, Chorlton-cum-Hardy, M21 9DL	Existing Roof Plan	Planning	1 : 50	A3	JR	PL	20/03/2023	20230302/INW1887/ 002	★



NOTES:

-	20/03/2023	Initial Issue
Rev	Date	Description

Status:
Planning

Client:
Lorien Helm


Job Title:
41 High Lane
Chorlton-cum-Hardy
Manchester
M21 9DL

Drawing Title:
Existing Front Elevation

Scale: 1 : 50 Sheet Size: A3

Date: 20/03/2023 Drawn: JR Checked: PL

Drawing No: 20230302/INW1887/ 003 Rev: *

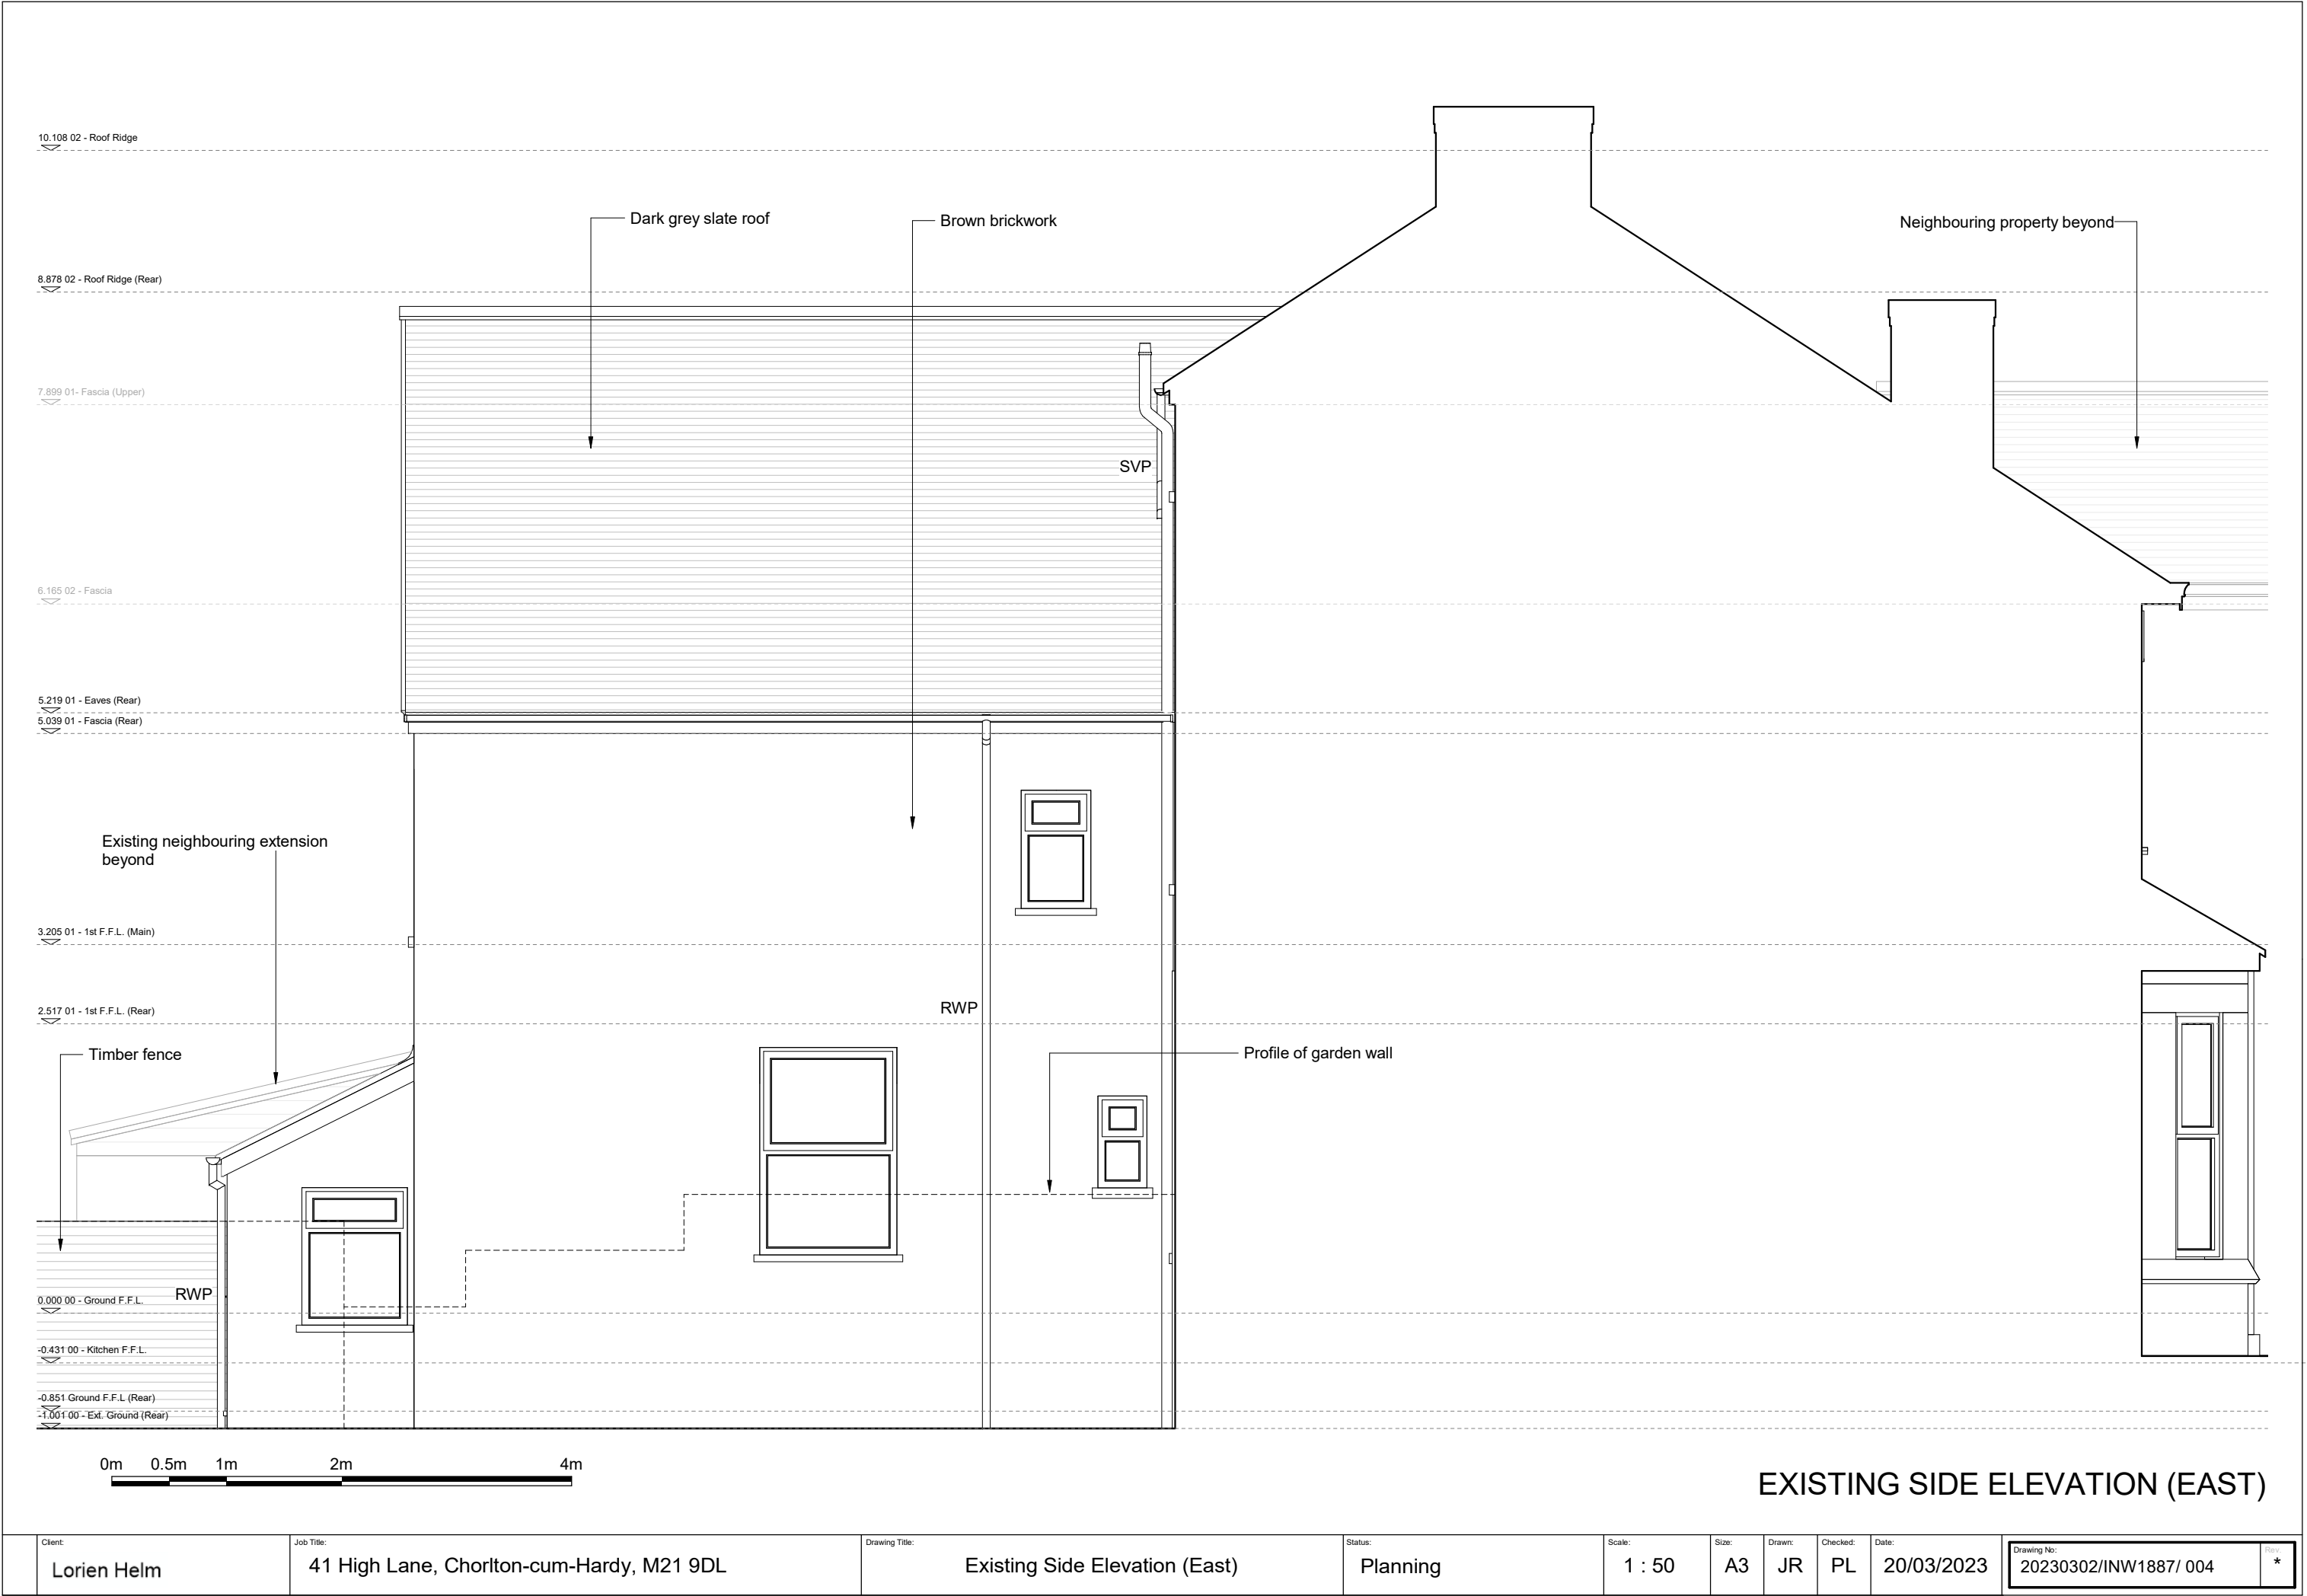

EXISTING SIDE ELEVATION (EAST)



NOTES:

-	20/03/2023	Initial Issue
Rev	Date	Description

Status:
Planning

Client:
Lorien Helm


Job Title:
41 High Lane
Chorlton-cum-Hardy
Manchester
M21 9DL

Drawing Title:
Existing Rear Elevation



Scale:	1 : 50	Sheet Size:	A3		
Date:	20/03/2023	Drawn:	JR	Checked:	PL

Drawing No:
20230302/INW1887/ 005

Rev:
★


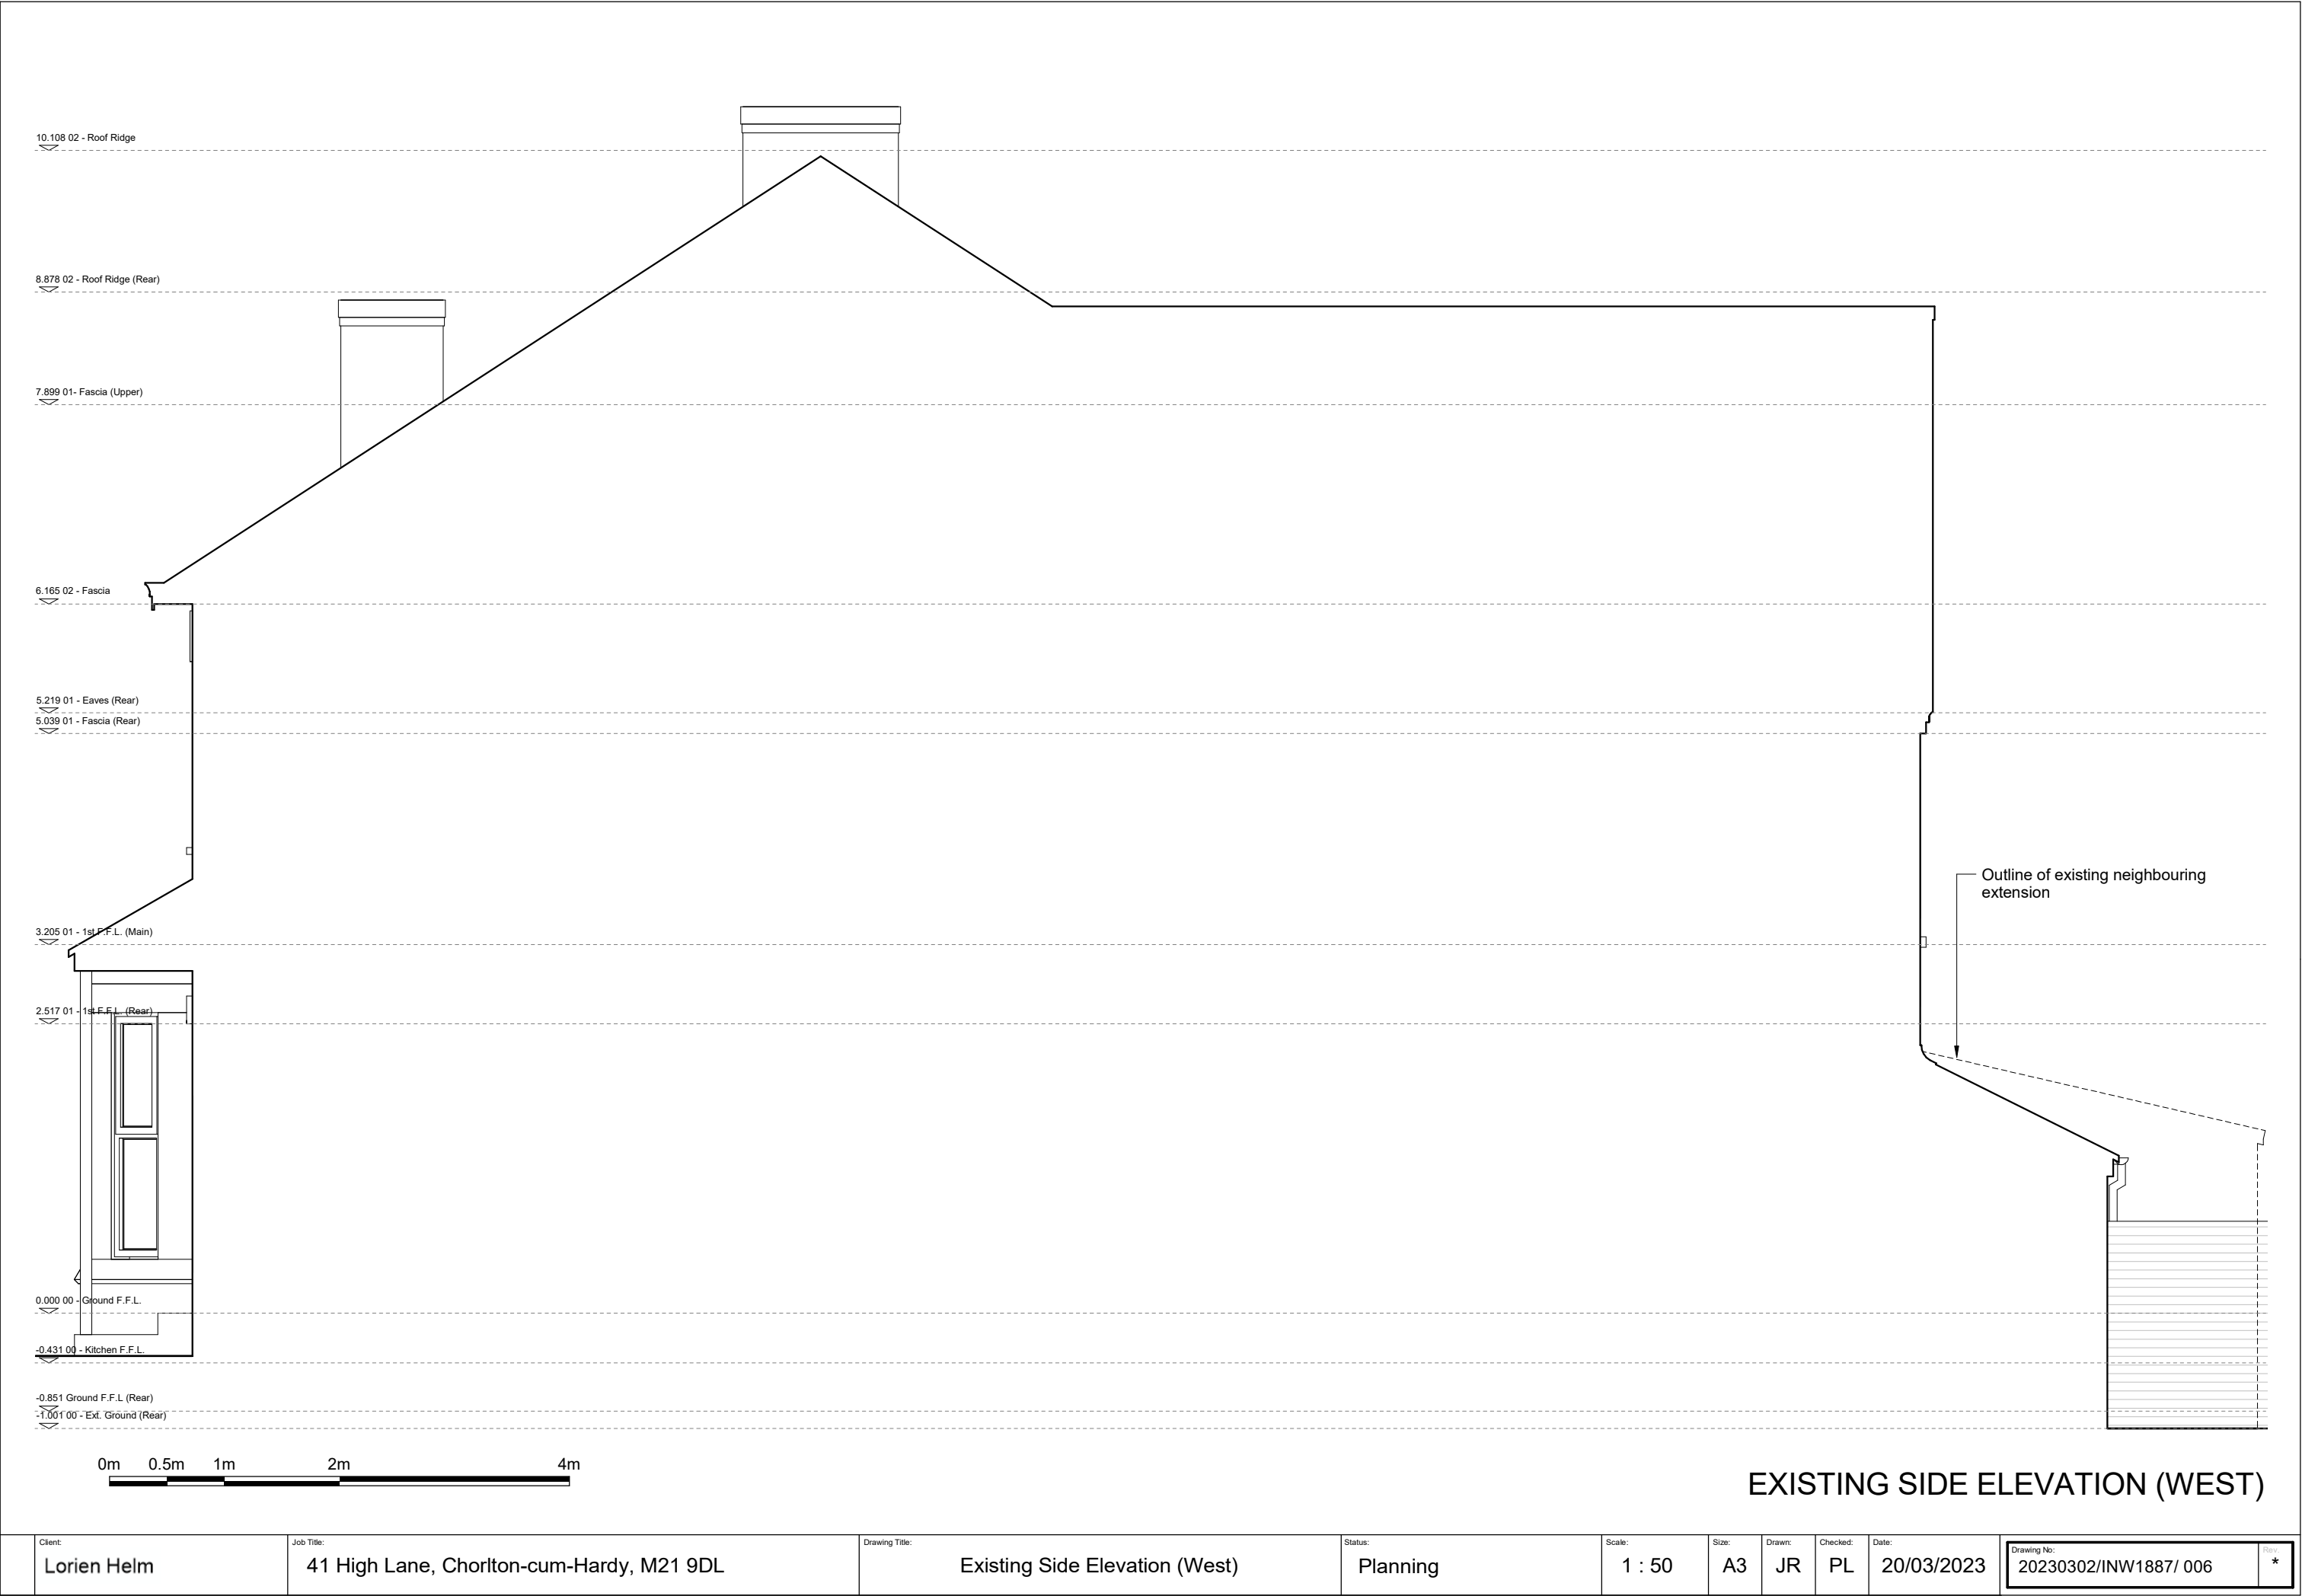


Client:	Job Title:	Drawing Title:	Status:	Scale:	Size:	Drawn:	Checked:	Date:	Drawing No:	Rev:
Lorien Helm	41 High Lane, Chorlton-cum-Hardy, M21 9DL	Existing Side Elevation (West)	Planning	1 : 50	A3	JR	PL	20/03/2023	20230302/INW1887/ 006	*

 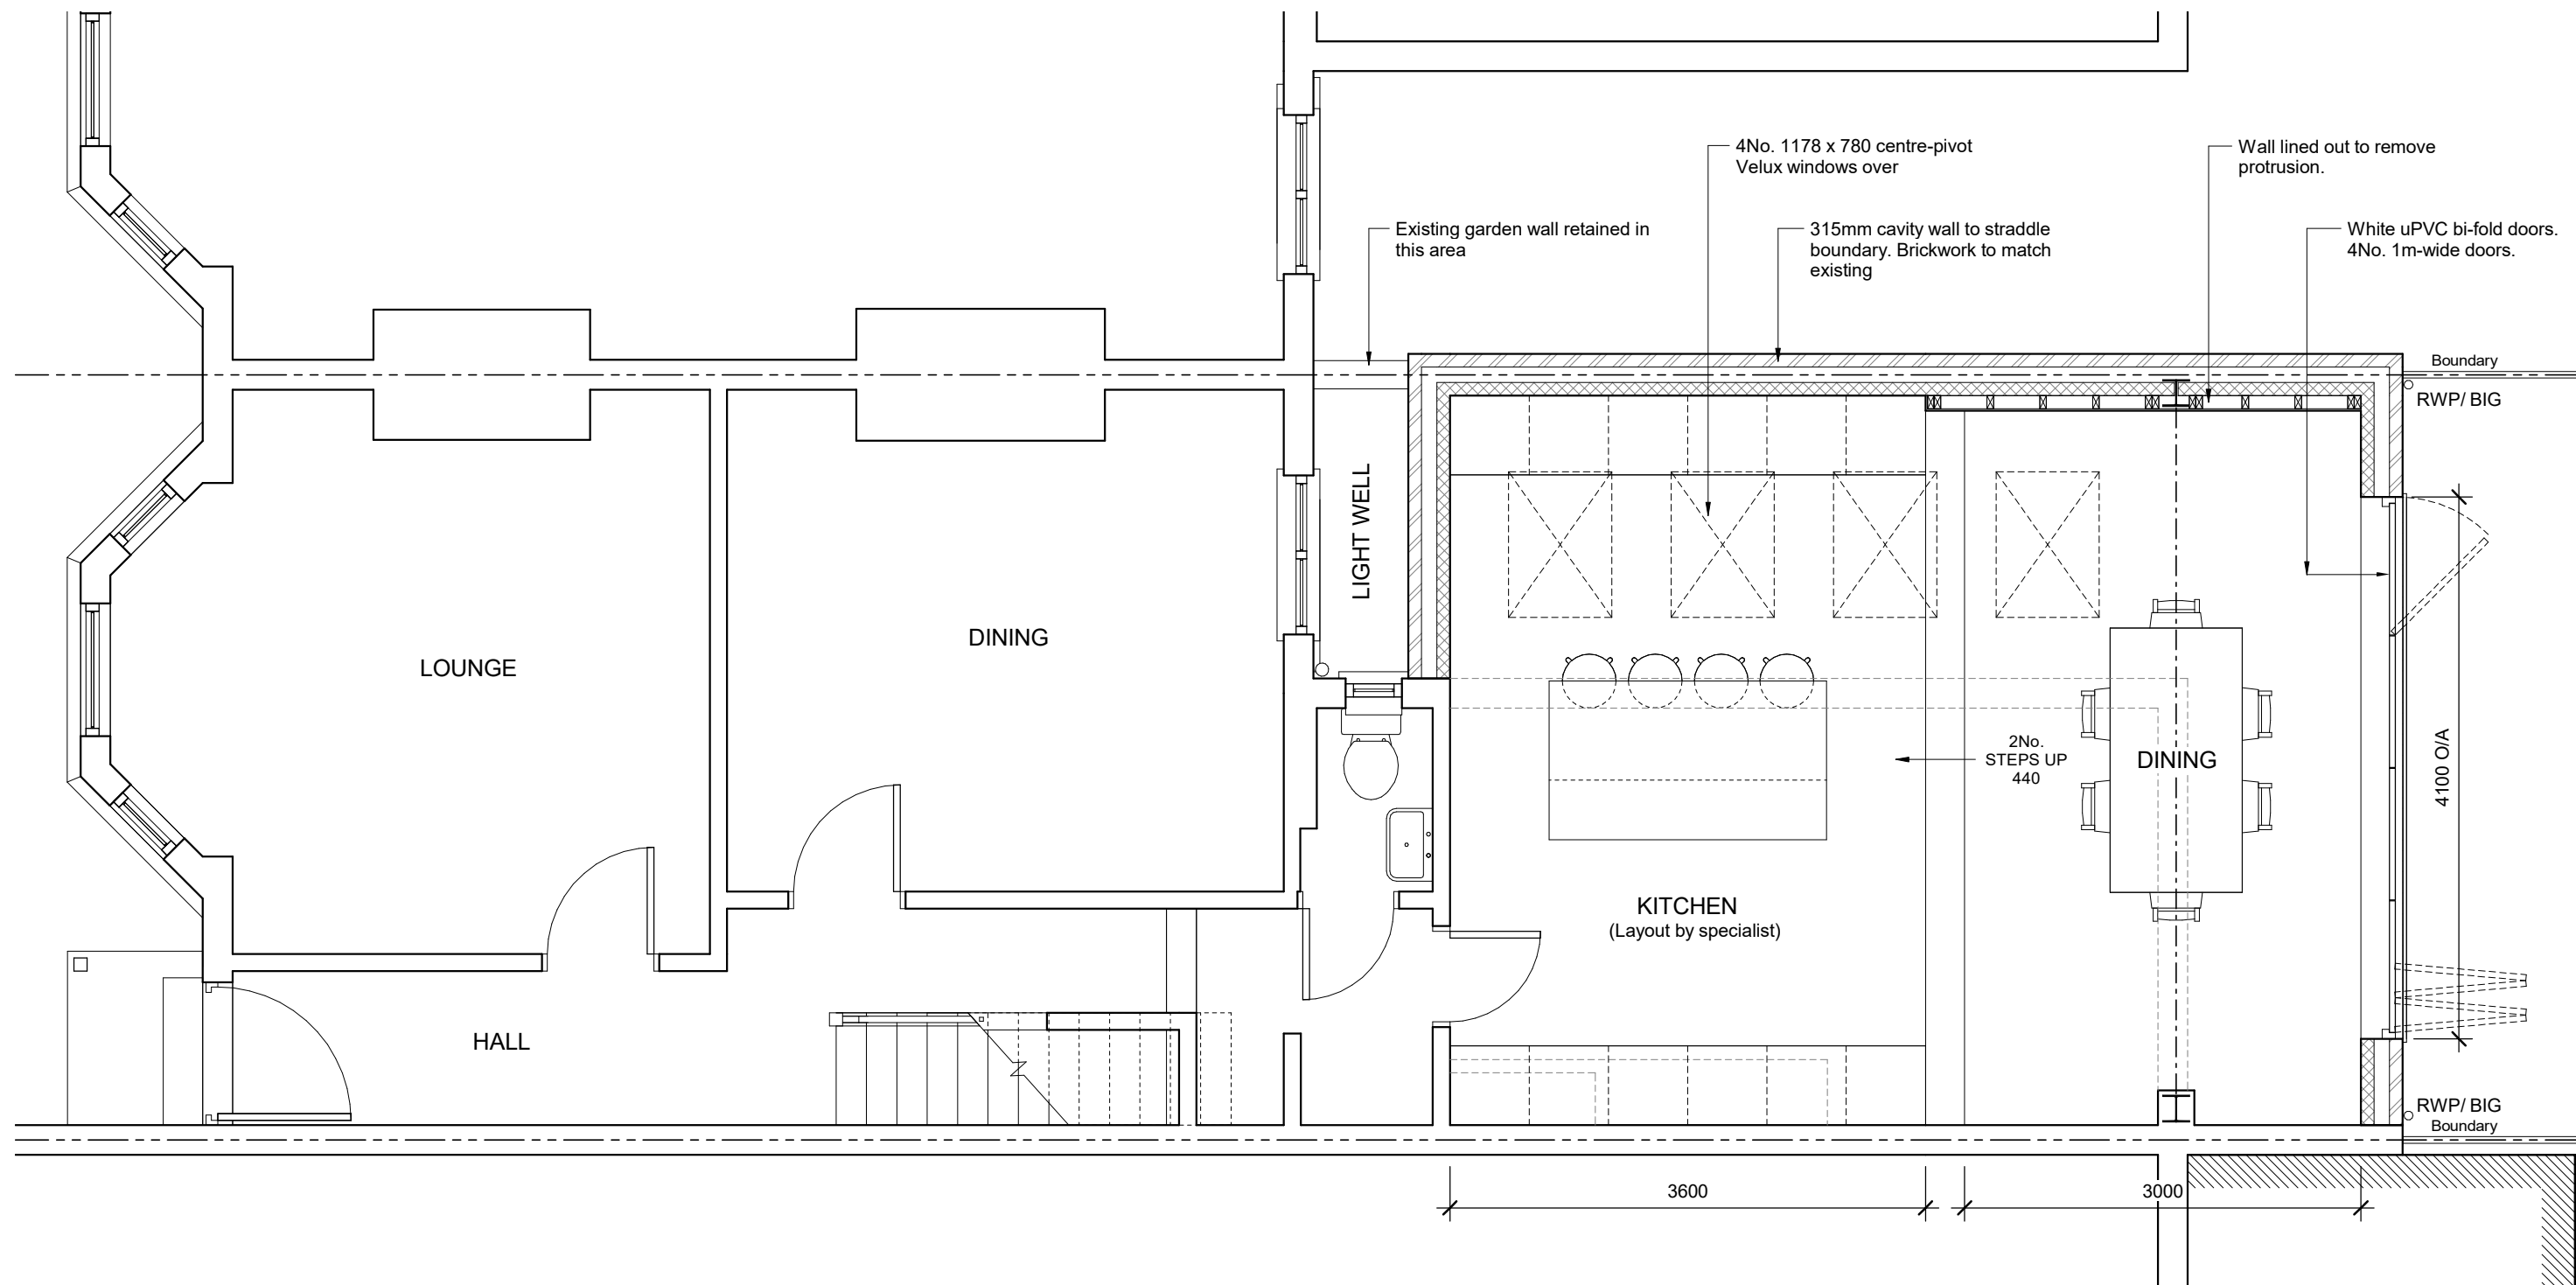

PROPOSED GROUND FLOOR PLAN

Client:	Job Title:	Drawing Title:	Status:	Scale:	Size:	Drawn:	Checked:	Date:	Drawing No:	Rev:
Lorien Helm	41 High Lane, Chorlton-cum-Hardy, M21 9DL	Proposed Ground Floor Plan	Planning	1 : 50	A3	JR	PL	20/03/2023	20230302/INW1887/ 101	*

 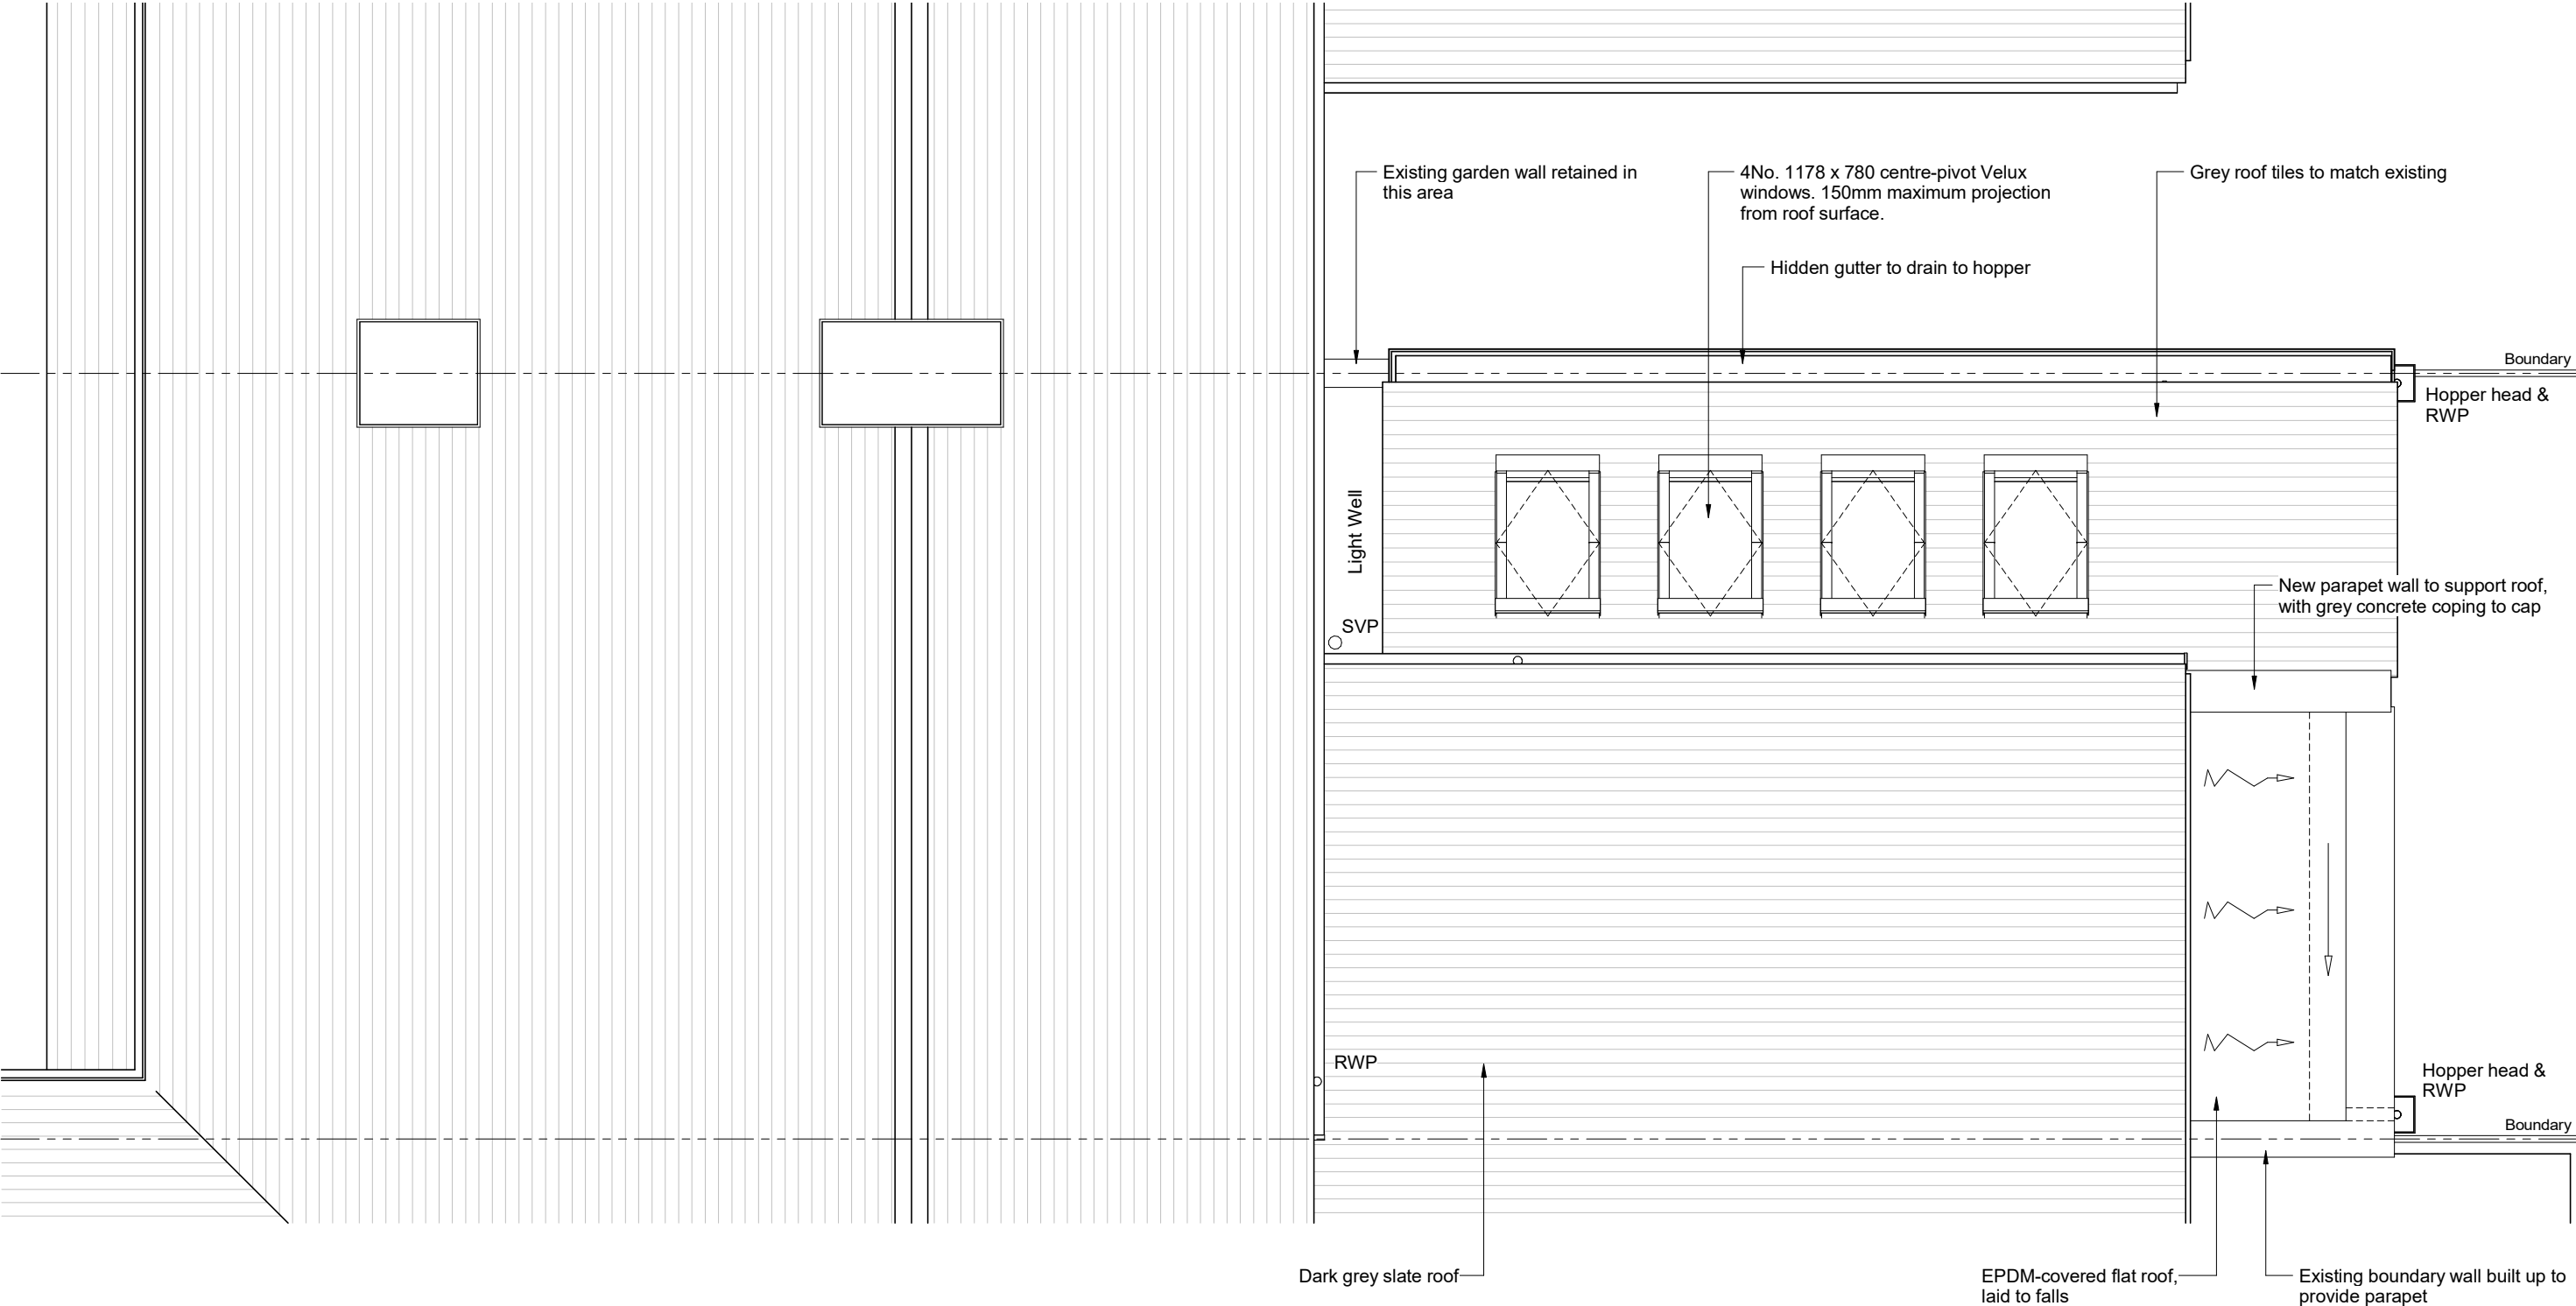

PROPOSED ROOF PLAN

Client: Lorien Helm	Job Title: 41 High Lane, Chorlton-cum-Hardy, M21 9DL	Drawing Title: Proposed Roof Plan	Status: Planning	Scale: 1 : 50	Size: A3	Drawn: JR	Checked: PL	Date: 20/03/2023	Drawing No: 20230302/INW1887/ 102	Page: ★
------------------------	---	--------------------------------------	---------------------	------------------	-------------	--------------	----------------	---------------------	--------------------------------------	------------



PROPOSED FRONT ELEVATION
(To Remain Unchanged)

NOTES:

-	20/03/2023	Initial Issue
Rev	Date	Description

Status:
Planning

Client:
Lorien Helm


Job Title:
41 High Lane
Chorlton-cum-Hardy
Manchester
M21 9DL


Drawing Title:
Proposed Front Elevation
(To Remain Unchanged)

Scale:	1 : 50	Sheet Size:	A3
--------	--------	-------------	----

Date:	20/03/2023	Drawn:	JR	Checked:	PL
-------	------------	--------	----	----------	----

Drawing No:	20230302/INW1887/ 103	Rev:	★
-------------	-----------------------	------	---

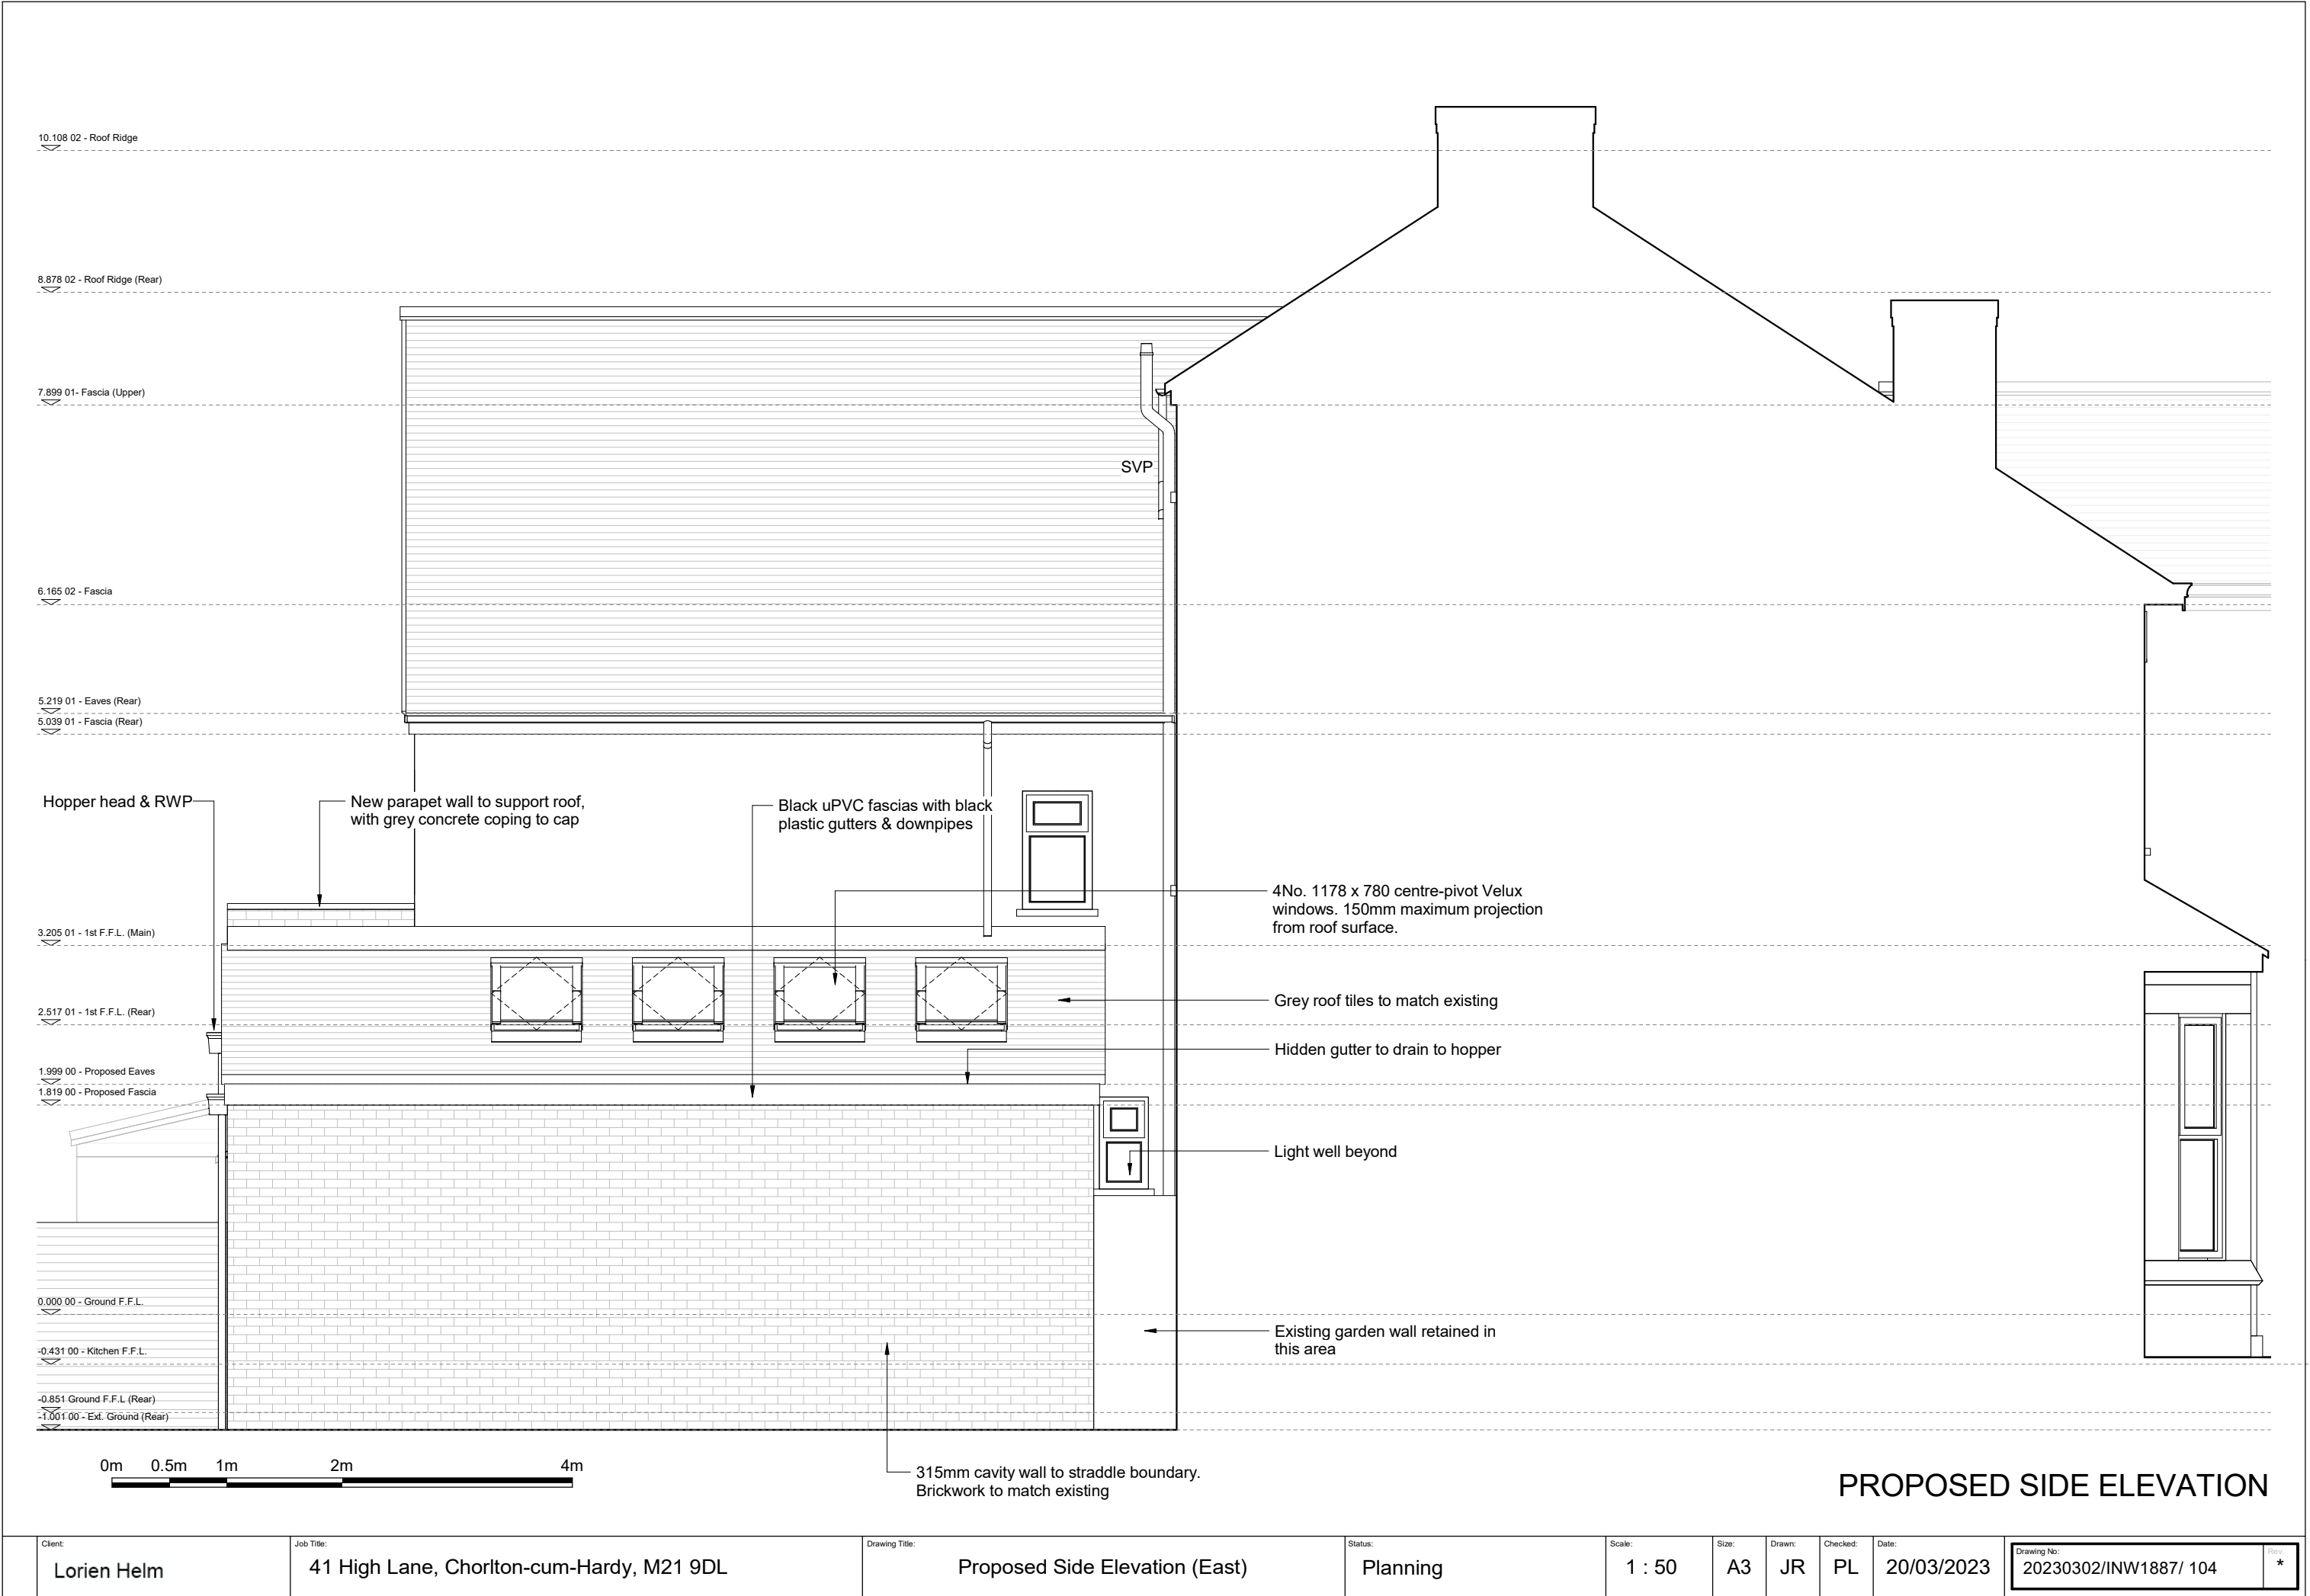

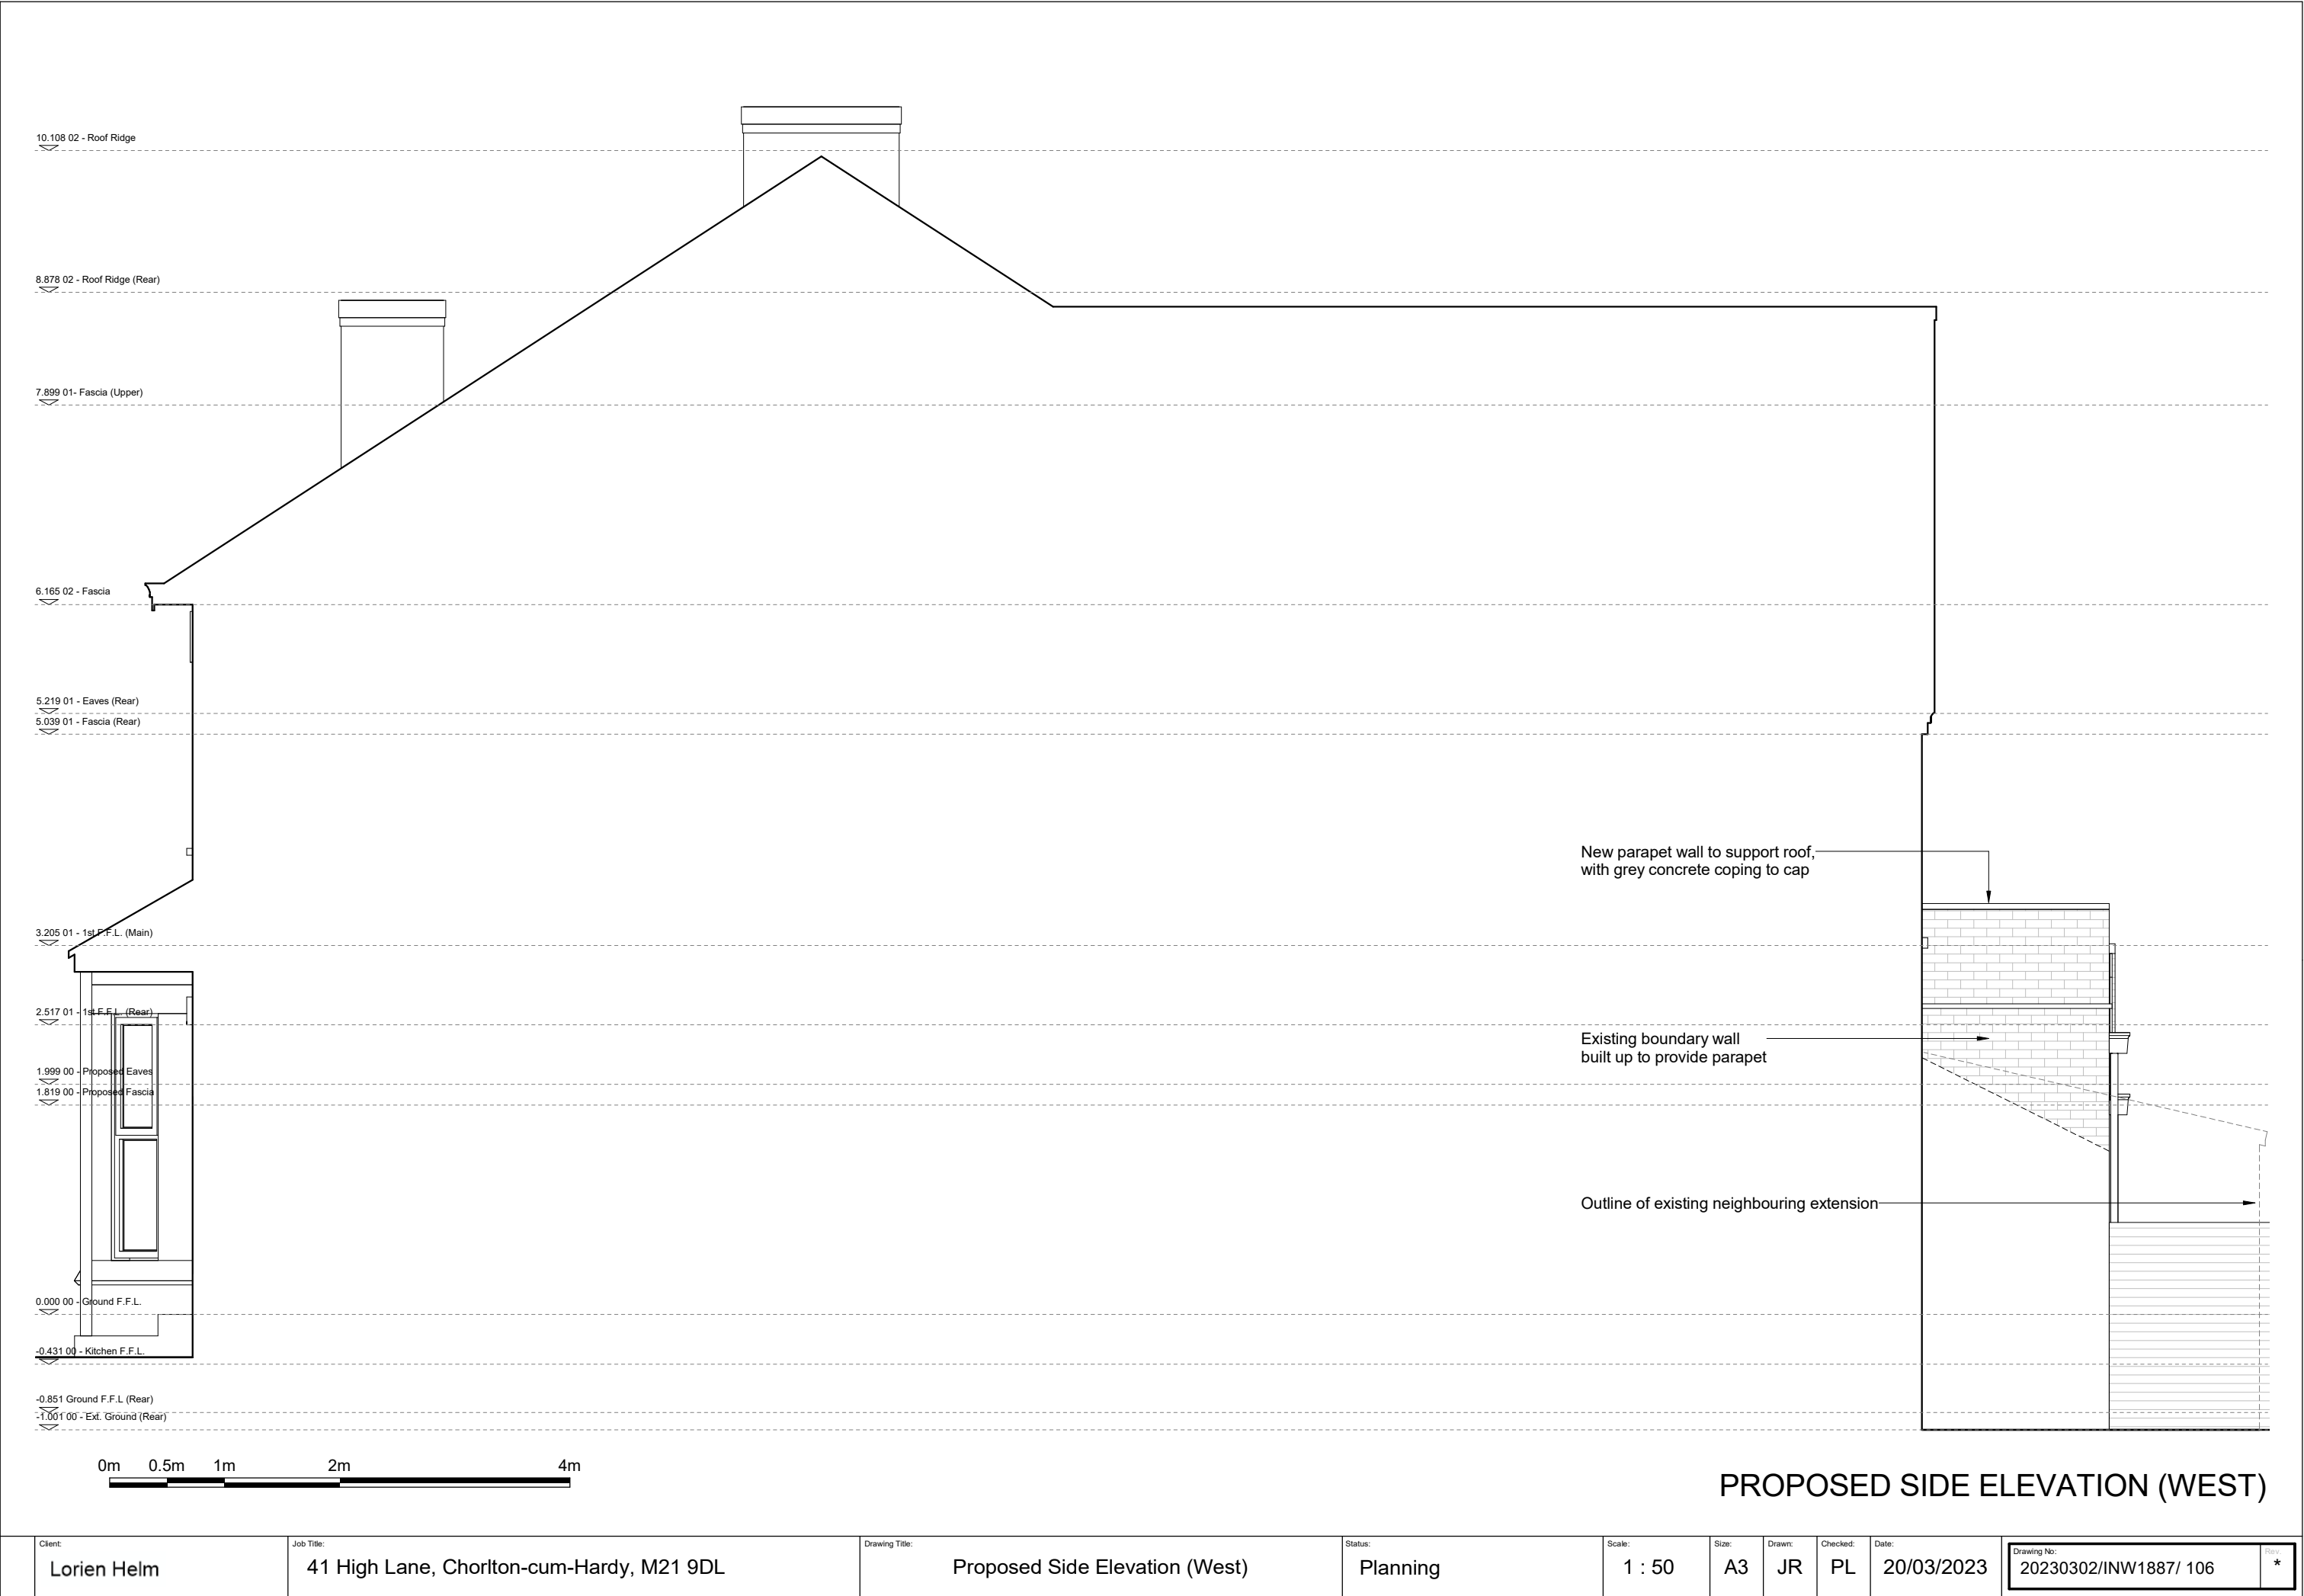

Client:	Job Title:	Drawing Title:	Status:	Scale:	Size:	Drawn:	Checked:	Date:	Drawing No:	Rev:
Lorien Helm	41 High Lane, Chorlton-cum-Hardy, M21 9DL	Proposed Side Elevation (West)	Planning	1 : 50	A3	JR	PL	20/03/2023	20230302/INW1887/ 106	*